

Mayo
Employees
Federal Credit Union

MAYO EMPLOYEES FEDERAL CREDIT UNION

NEW BUILDING

605 WEST AVE S.
LA CROSSE, WI



www.htg-architects.com
Minneapolis Bismarck

1010 Mainstreet, Suite 100
Hopkins, MN 55343
Tel: 952.278.8880

OWNER:

MAYO EMPLOYEES FEDERAL CREDIT UNION
130 23RD AVE SW
ROCHESTER, MN 55902
TEL: (507) 293-8066
CONTACT: ANDREW SIREK

ARCHITECT:

HTG ARCHITECTS
1010 MAIN STREET
SUITE 100
HOPKINS, MN 55343
TEL: (952) 204-3246
CONTACT: SAM CHALLE

CIVIL ENGINEER:

ANDERSON ENGINEERING
13605 FIRST AVENUE NORTH
SUITE 100
PLYMOUTH, MN 55441
TEL: (763) 412-4035
CONTACT: BRIAN FIELD

STRUCTURAL ENGINEER:

INNOVATIVE STRUCTURAL SOLUTIONS
5279 KYLER AVENUE NE
ALBERTVILLE, MN 55301
TEL: (763) 425-9960
CONTACT: MICHAEL VAN DE RIET

MECH./ ELEC. ENGINEER:

EMANUELSON PODAS, INC.
7705 BUSH LAKE ROAD
EDINA, MINNESOTA 55439
TEL: (952) 930-0060
CONTACT: JOSEPH HAYNES (MECHANICAL)
CONTACT: KYLE McCONNELL (ELECTRICAL)

GENERAL CONTRACTOR:

HOEFT BUILDERS
5410 SEVENS PKWY
SUITE 100
EAU CLAIRE, WI 54701
TEL: (715) 833-1761
CONTACT: AARON STERN

PROJECT

MAYO EMPLOYEES
FEDERAL CREDIT UNION

NEW BUILDING

605 WEST AVE S.
LA CROSSE, WI

BID SET 03/27/2026

REVISIONS

DATE NO



SEAN C. RABOIN

12055 03/27/2026
Reg No. Date

TITLE SHEET, DRAWING
INDEX AND PROJECT DATA

Drawn By: SRC Checked By: SRC


TS

251167
COPYRIGHT © HTG ARCHITECTS

DRAWING INDEX

TS	TITLE SHEET, DRAWING INDEX AND PROJECT DATA
A0.1	BUILDING CODE AND INFORMATION
A0.2	ADA DETAILS
C1	DEMOLITION PLAN
C2	GRADING & DRAINAGE PLAN
C3	EROSION & SEDIMENT CONTROL PLAN
C4	UTILITY & PAVING PLAN
C5	CIVIL DETAILS
L1	RESTORATION PLAN
L2	RESTORATION DETAILS
L3	RESTORATION NOTES
A1.1	SITE PLAN
A1.2	SITE DETAILS
A1.3	ROOF PLAN & ROOF DETAILS
A1.4	ROOF DETAILS
A1.5	ROOF DETAILS
A2.1	FLOOR PLAN, SCHEDULES, AND ENLARGED TOILET PLANS
A2.2	MAIN LEVEL REFLECTED CEILING PLAN
A3.1	EXTERIOR ELEVATIONS
A4.1	BUILDING SECTIONS
A5.1	WALL SECTIONS
A5.2	WALL SECTIONS
A5.3	WALL SECTIONS
A5.4	WALL SECTIONS
A5.5	DETAIL SECTIONS
A6.1	DOOR/WINDOW FRAME ELEVATIONS AND DETAILS
A6.2	DOOR AND WINDOW FRAME DETAILS
A6.3	DOOR, WINDOW, AND PLAN DETAILS
A6.4	DOOR, WINDOW, AND WALL BASE DETAILS
A7.1	MILLWORK ELEVATIONS AND DETAILS
A7.2	MILLWORK ELEVATIONS AND DETAILS
F1	FINISH PLANS AND SCHEDULES
M0.0	MECHANICAL TITLE SHEET
M0.1	MECHANICAL GENERAL NOTES & SITE PLAN
M1.1	MAIN LEVEL & BELOW FLOOR PLAN - PLUMBING
M2.1	MAIN LEVEL PLAN - HVAC
M3.1	MAIN LEVEL PLAN - PIPING
M4.1	ROOF PLAN - MECHANICAL
M5.1	PLUMBING RISER DIAGRAMS
M6.1	MECHANICAL DETAILS
M7.1	MECHANICAL SCHEDULES
M8.1	MECHANICAL CONTROLS
E0.0	ELECTRICAL TITLE SHEET
E0.1	ELECTRICAL GENERAL NOTES
E0.2	SITE PLAN - PHOTOMETRICS
E0.3	SITE PLAN - ELECTRICAL LIGHT FIXTURES DESCRIPTIONS
E0.4	SITE PLAN - ELECTRICAL
E1.1	MAIN LEVEL PLAN - LIGHTING
E1.2	CLERESTORY LEVEL PLAN - LIGHTING
E2.1	MAIN LEVEL PLAN - POWER
E2.2	CLERESTORY LEVEL PLAN - POWER
E3.1	ELECTRICAL DETAILS
E3.2	ENERGY COMPLIANCE FORMS
E3.3	ENERGY COMPLIANCE FORMS
E4.1	ELECTRICAL SCHEDULES
E4.2	ELECTRICAL SCHEDULES
T1.1	MAIN LEVEL PLAN - TECHNOLOGY

VICINITY MAP

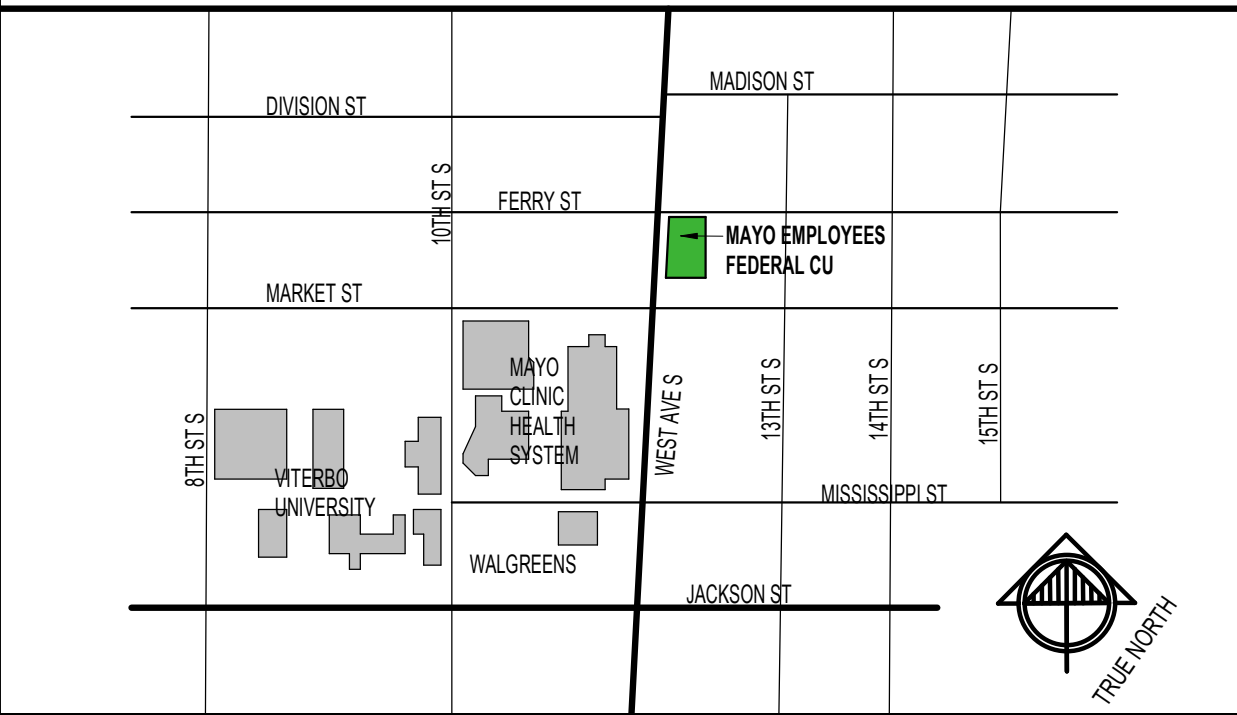

MATERIAL SYMBOLS

	STONE		WOOD BLOCKING
	FACE BRICK		INTERMEDIATE WOOD BLOCKING
	CONCRETE BLOCK (CMU)		FINISH WOOD
	CONCRETE/PRECAST		EARTH
	GYPSUM BOARD OR PLASTER		SAND OR GRAVEL
	EXT. INSUL & FINISH SYSTEM		PARTICLE BOARD
	STRUCTURAL STEEL OR METAL STUDS		BATT. INSULATION
	ACOUSTIC TILE		RIGID INSULATION
	GRANITE		PLYWOOD

ALTERNATES

Alternate #1:

ABBREVIATIONS

ACT.	ACOUSTICAL TILE	MATL.	MATERIAL
ADJ.	ADJUSTABLE	MAX.	MAXIMUM
AFF.	ABOVE FINISHED FLOOR	MECH.	MECHANICAL
ALT.	ALTERNATE	MFR.	MANUFACTURER
ALUM.	ALUMINUM	MIN.	MINIMUM
APPROX.	APPROXIMATE	MISC.	MISCELLANEOUS
B.O.	BOTTOM OF	MLAM.	METAL LAMINATE
BITUM.	BITUMINOUS	MTL.	METAL
BLDG.	BUILDING	MULL	MULLION
BLKG.	BLOCKING	NIC.	NOT IN CONTRACT
BM.	BEAM	NO.	NUMBER
BOT.	BOTTOM	NOM.	NOMINAL
BRG.	BEARING	NTS.	NOT TO SCALE
C.J.	CONTROL JOINT	O.C.	ON CENTER
C.T.	CERAMIC TILE	O.D.	OUTSIDE DIAMETER
CLG.	CEILING	OPNG.	OPENING
CLR.	CLEAR	PART. BD.	PARTICLE BOARD
CMU.	CONCRETE MASONRY UNIT	PL.	PLATE
COL.	COLUMN	PLAM.	PLASTIC LAMINATE
CONC.	CONCRETE	PLYWD.	PLYWOOD
CONST.	CONSTRUCTION	PREFIN.	PREFINISHED
CONT.	CONTINUOUS	PVC.	POLYVINYL CHLORIDE
CPT.	CARPET	QT.	QUARRY TILE
DIA.	DIAMETER	R.D.	ROOF DRAIN
DIAG.	DIAGONAL	R.O.	ROUGH OPENING
DR.	DOOR	RAD.	RADIUS
EIFS.	EXTERIOR INSULATION FINISH SYSTEM	RECP.	RECEPTACLE
EL.	ELEVATION	REF.	REFERENCE
ELEC.	ELECTRIC (AL)	REINF.	REINFORCE (I) (ING)
ELEV.	ELEVATOR	RESIL.	RESILIENT
EPDM	ETHYLENE/PROPYLENE/DIENE/ MONOMER ROOFING MEMBRANE	REV.	REVISION
EQ.	EQUAL	RM.	ROOM
EQUIP.	EQUIPMENT	S.D.	STORM DRAIN
EW.	ELECTRICAL WATER COOLER	SIM.	SIMILAR
EXP.JT.	EXPANSION JOINT	SPEC.	SPECIFICATION (S)
EXT.	EXTERIOR	SQ.	SQUARE
EXTG.	EXISTING	SSTL.	STAINLESS STEEL
F.D.	FLOOR DRAIN	STD.	STANDARD
FEC.	FIRE EXTINGUISHER CABINET	STL.	STEEL
FFE.	FINISHED FLOOR ELEVATION	STRUCT.	STRUCTURAL
FIN.	FINISH (ED)	SUSP.	SUSPENDED
FLRG.	FLOORING	T&G	TONGUE AND GROOVE
FND.	FOUNDATION	T.O.	TOP OF
FT.	FOOT	TEMP.	TEMPERED
FTG.	FOOTING	THK.	THICK (NESS)
FURG.	FURRING	TRTD.	TREATED
GA.	GAUGE	TYP.	TYPICAL
GALV.	GALVANIZED	U.N.Q.	UNLESS NOTED OTHERWISE
GL.	GLASS	VB.	VAPOR BARRIER
GYP.BD.	GYPSUM BOARD	VCT.	VINYL COMPOSITE TILE
HM.	HOLLOW METAL	VFY.	VERIFY
HORZ.	HORIZONTAL	w/	WITH
HT.	HEIGHT	w/o	WITHOUT
HVAC	HEATING/VENTILATION/AIR CONDITIONING	WD.	WOOD
ID.	INSIDE DIAMETER	WDW.	WINDOW
IN.	INCH	WT.	WEIGHT
INCL.	INCLUDE (I) (ING)	WWF.	WELED WIRE FABRIC
INSUL.	INSULATION		
INT.	INTERIOR		
ISO.	ISOCYANURATE		
JT.	JOINT		
LAM.	LAMINATE		
M.O.	MASONRY OPENING		

BUILDING CODE INFORMATION

CHAPTER 1: CODES AND STANDARDS

2021 WISCONSIN ADMINISTRATIVE CODE
2021 INTERNATIONAL BUILDING CODE
2021 INTERNATIONAL ENERGY CONSERVATION CODE (IECC)
2021 INTERNATIONAL MECHANICAL CODE (IMC)
2021 INTERNATIONAL FUEL GAS CODE (IFGC)
2021 ICC / ANSI A117.1 ACCESSIBLE AND USEABLE BUILDINGS & FACILITIES

CHAPTER 3: USE AND OCCUPANCY CLASSIFICATION

SINGLE TENANT NON-SPRINKLED BUILDING - CLASSIFIED USE OF THE BUILDING GROUP B - OFFICE
303.1.2 SMALL ASSEMBLY SPACES (B OCCUPANCIES) - VIDEO CONF. 109, LOUNGE 118

CHAPTER 5: GENERAL BUILDING HEIGHTS AND AREAS

TABLE 504.3 ALLOWABLE BUILDING HEIGHT IN FEET ABOVE GRADE PLANE
TABLE 504.4 ALLOWABLE NUMBER OF STORIES ABOVE GRADE PLANE

OCCUPANCY B, SPRINKLED, TYPE V-B CONSTRUCTION = 40'-0"; 2 STORIES ALLOWED
ACTUAL BUILDING HEIGHT: 23'-0"; 1 STORY

(506.2) ALLOWABLE AREA FACTOR = 36,000 SF
ACTUAL BUILDING AREA: 2,770 SF

CHAPTER 6: TYPES OF CONSTRUCTION

TYPE OF CONSTRUCTION: V-B (NON-SPRINKLED)

TABLE 601: FIRE RESISTANCE RATING REQUIREMENTS FOR BUILDING ELEMENTS (HOURS):

PRIMARY STRUCTURAL FRAME 0
BEARING WALLS, EXTERIOR 0
BEARING WALLS, INTERIOR 0
NONBEARING WALLS, EXTERIOR 0
NONBEARING WALLS, INTERIOR 0
FLOOR CONSTRUCTION AND ASSOCIATED SECONDARY MEMBERS 0
ROOF CONSTRUCTION AND ASSOCIATED SECONDARY MEMBERS 0

CHAPTER 8: INTERIOR FINISHES (TABLE 803.1.3)

EXIT STAIRS, RAMPS AND PASSAGEWAYS B
EXIT CORRIDORS AND ENCLOSED EXIT ACCESS SPACES C
ROOMS AND OTHER ENCLOSED SPACES C

CHAPTER 10: MEANS OF EGRESS

TABLE 1004.5 - MAXIMUM FLOOR AREA ALLOWANCES PER OCCUPANT

GROUP B - OFFICE
2,770 SF / 150 GROSS PER OCCUPANT = 19 OCCUPANTS

(MAX OCCUPANT LOAD OF SPACE = 49 OCCS.)

NUMBER OF EXITS AND EGRESS SIZING:

NUMBER OF EXITS: SECTION 1006.2.1 / TABLE 1006.2.1
SPACES WITH ONE EXIT B OCCUPANCY 1-49 OCCS.

EXITS REQUIRED: 1
EXITS PROVIDED: 2

EGRESS SIZING - PER 1005.3.2
TOTAL EGRESS WIDTH REQUIRED: 19 OCCUPANTS X 2 = 3.8"
TOTAL EGRESS WIDTH PROVIDED: 66"

1006.2.1 MAX COMMON PATH OF EGRESS TRAVEL DISTANCE = 100'-0" WITH LESS THAN 30 OCCS.

TABLE 1017.2 EXIT ACCESS TRAVEL DISTANCE FOR B OCCUPANCY WITH NO SPRINKLER SYSTEM = 200'-0"
1017.3 MEASUREMENT: "EXIT ACCESS TRAVEL DISTANCE SHALL BE MEASURED FROM THE MOST REMOTE POINT OF EACH ROOM, AREA, OR SPACE ALONG THE NATURAL AND UNOBSTRUCTED PATH OF HORIZONTAL AND VERTICAL EGRESS TRAVEL TO THE ENTRANCE TO AN EXIT."

CHAPTER 28: PLUMBING SYSTEMS

TABLE 2802.1: MINIMUM NUMBER OF REQUIRED PLUMBING FIXTURES AS CALCULATED BY OCCUPANCY IN ACCORDANCE WITH CHAPTER 3, BUILDING OCCUPANCY, B - BUSINESS (OFFICE)

DRINKING FOUNTAINS
1-100 OCCUPANTS = 1 DRINKING FOUNTAIN REQUIRED 1 DRINKING FOUNTAINS PROVIDED, 1 BOTTLE FILL PROVIDED

SERVICE SINK

1 REQUIRED, 1 PROVIDED IN MECHANICAL ROOM

WATER CLOSETS (19 OCCUPANTS)

'B' OCCUPANCY: 1 PER 25 FOR THE FIRST 50 AND 1 PER 50 FOR THE REMAINDER EXCEEDING 50
19/25 = 0.76 WATER CLOSETS REQUIRED 2 WATER CLOSETS PROVIDED (UNISEX)

LAVATORIES (19 OCCUPANTS)

'B' OCCUPANCY: 1 PER 40 FOR THE FIRST 80 AND 1 PER 80 FOR THE REMAINDER EXCEEDING 80
19/40 = 0.475 LAVATORIES REQUIRED 2 LAVATORIES PROVIDED (UNISEX)

ENERGY CODE

2021 INTERNATIONAL ENERGY CONSERVATION CODE (IECC) WITH ANSI / ASHRAE / IESNA 90.1
PROJECT LOCATION: LA CROSSE, WI - ZONE 6A

PRESCRIPTIVE BUILDING ENVELOPE COMPLIANCE PATH: SECTION 5.5
TABLE 5.5-6 BUILDING ENVELOPE REQUIREMENTS FOR CLIMATE ZONE 6 (A, B)

AIR LEAKAGE TEST: REQUIRED - WHOLE BUILDING

- BUILDING IS LESS THAN 50,000 SF. WHOLE BUILDING, THIRD PARTY TESTING OF BUILDING UTILIZING A BLOWER DOOR TEST IS REQUIRED. LEAKAGE CANNOT EXCEED 0.40 CFM/SF.
- SEE SECTION 01 5179 - TEMPORARY ENVIRONMENTAL CONTROLS.

CONTINUOUS AIR BARRIER: REQUIRED - BUILDING ADDITION


OPAQUE ELEMENT	MAXIMUM ALLOWABLE U-VALUE FOR ASSEMBLY	INSUL. MIN. R-VALUE
ROOFS INSULATION ENTIRELY ABOVE ROOF DECK	U-0.032	R-30 C.I.
WALLS, ABOVE GRADE METAL FRAMED	U-0.051	R-13 + R12.5 C.I.
WALLS, BELOW GRADE POURED COND.	C-0.092	R-10 C.I.
SLAB ON GRADE FLOORS UNHEATED SLABS, PERIMETER INSULATION	F-0.510	R-20 FOR 24 INCHES
OPAQUE DOORS SWINGING	U-0.370	R-2.7 INSULATED HOLLOW METAL
FENESTRATION METAL FRAMING	U-0.42	ALUMINUM STOREFRONT WITH THERMAL BREAK, U-0.42 MAX.
METAL FRAMING (ENTRANCE DOORS)	U-0.63	ALUMINUM ENTRANCE DOORS, U-0.63 MAX.

CODE PLAN LEGEND

	COMMON PATH OF TRAVEL		EMERGENCY EXIT SIGNS W/ EMERGENCY LIGHT
	MAXIMUM PATH OF TRAVEL		TYPE ABC FIRE EXTINGUISHER LOCATED TO PROVIDE TOTAL BUILDING COVERAGE WITH 75'-0" RADIUS EACH
	MOST REMOTE POINT (M.R.P.)		EXIT WIDTH
	TACTILE SIGNAGE LOCATED AT ALL MEANS OF EGRESS.		PANIC HARDWARE


AREA SCHEDULE - LIFE SAFETY

LEVEL	NAME	AREA	OCC TYPE	OCC LOAD FACTOR	CALC OCC
MAIN LEVEL	BANK - BUSINESS	2,260 SF	B	150	16
MAIN LEVEL	MECHANICAL	159 SF	B	150	2
MAIN LEVEL	STORAGE	56 SF	B	150	1
MAIN LEVEL		2,475 SF			
TOTAL:		2,475 SF			

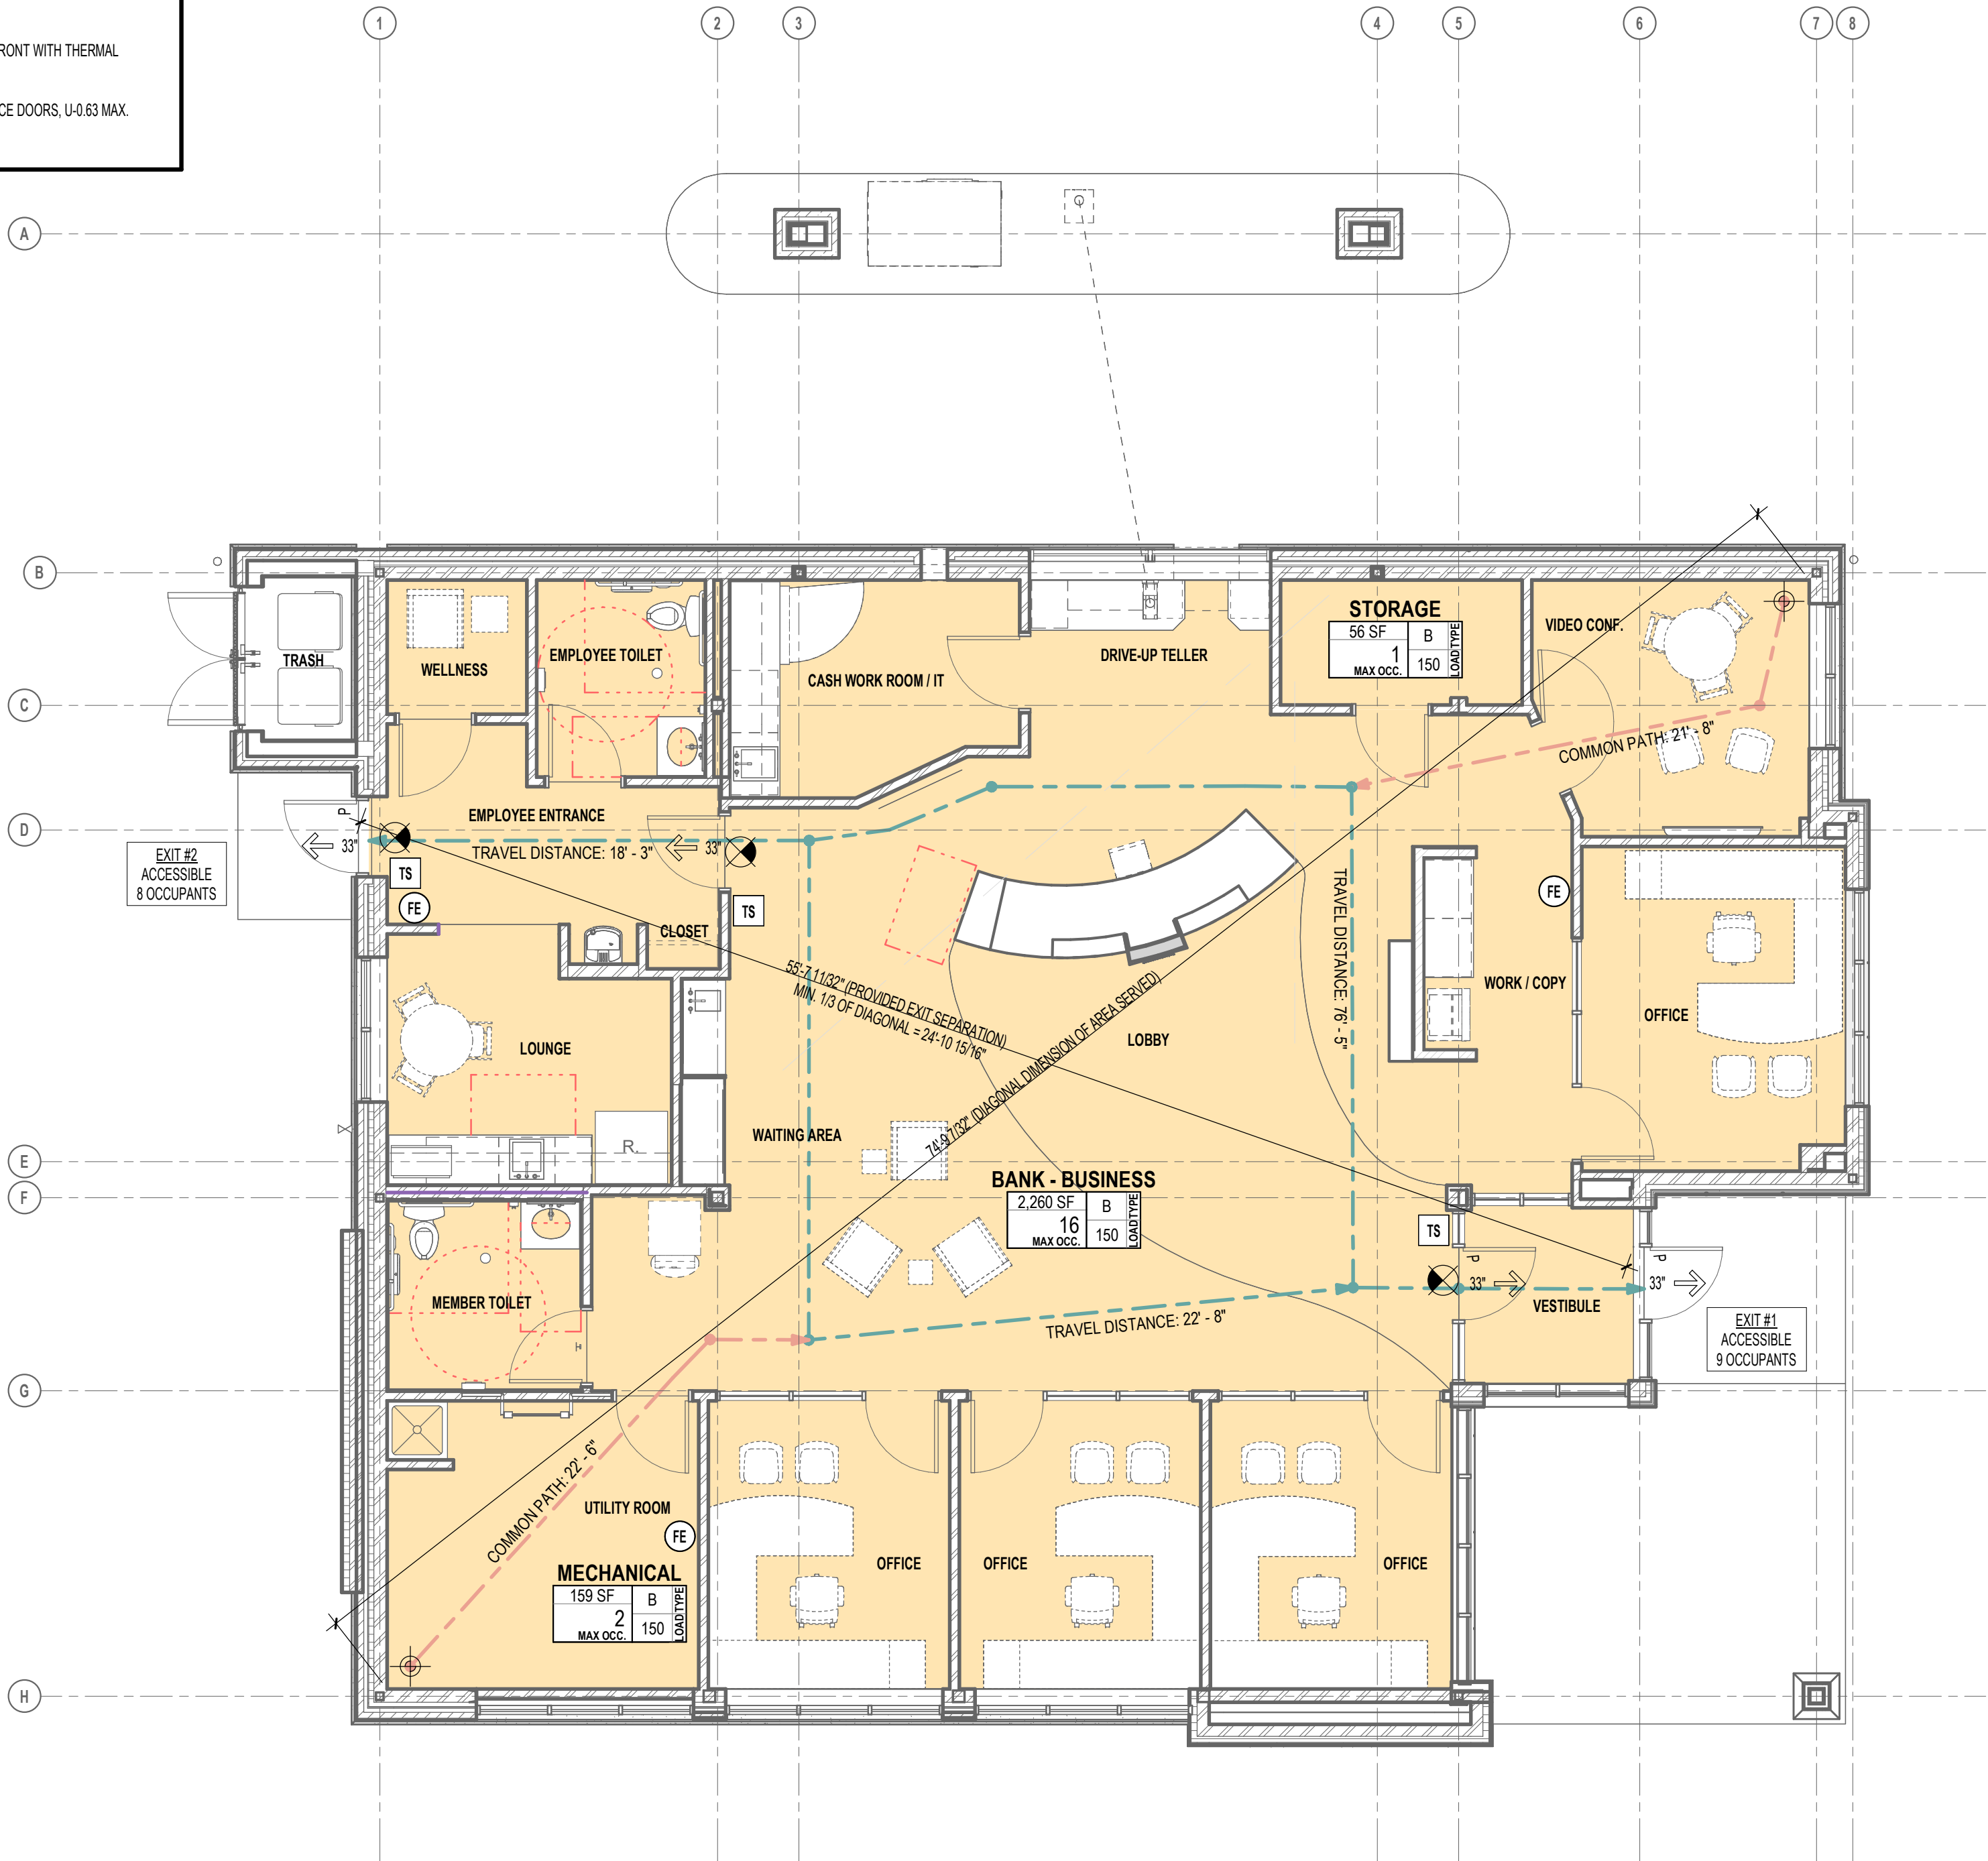

1 A0.1 MAIN LEVEL LIFE SAFETY PLAN
3/16" = 1'-0"

TRUE NORTH PLAN NORTH

 

www.htg-architects.com
Minneapolis Bismarck

1010 Mainstreet, Suite 100
Hopkins, MN 55343
Tel: 952.278.8880

PROJECT

MAYO EMPLOYEES
FEDERAL CREDIT UNION


NEW BUILDING

605 WEST AVE S.
LA CROSSE, WI

BID SET 03/27/2026

REVISIONS

DATE NO

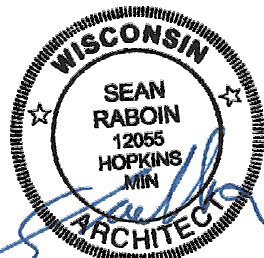

SEAN C. RABOIN
12055 03/27/2026
Reg No. Date






BUILDING CODE AND
INFORMATION

Drawn By: SKJ





Checked By: SCR

A0.1

251167
COPYRIGHT © HTG ARCHITECTS

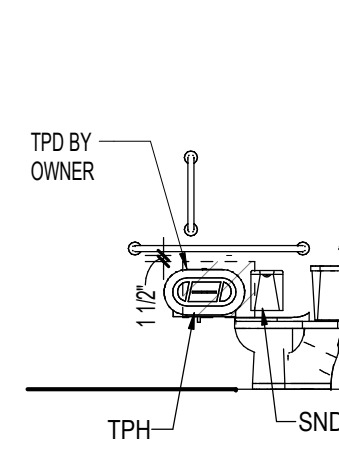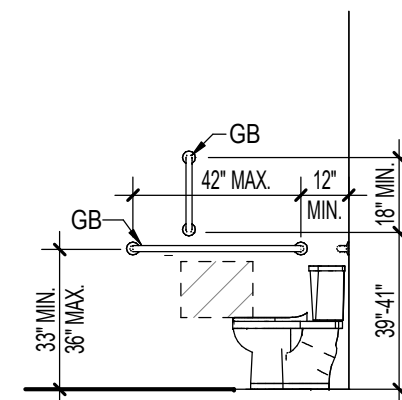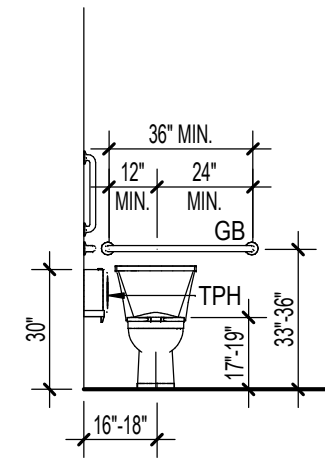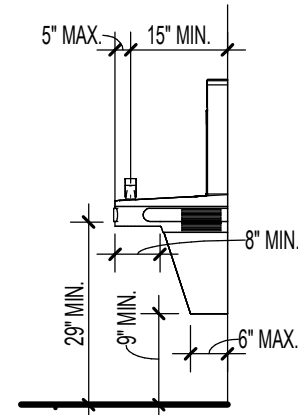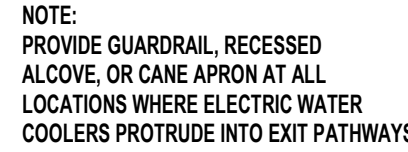

6 ADA TOILET ELEVATION - SIDE
A0.2 1/4" = 1'-0"

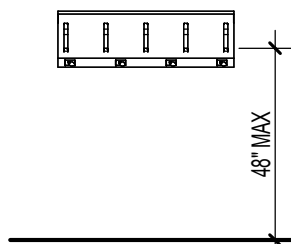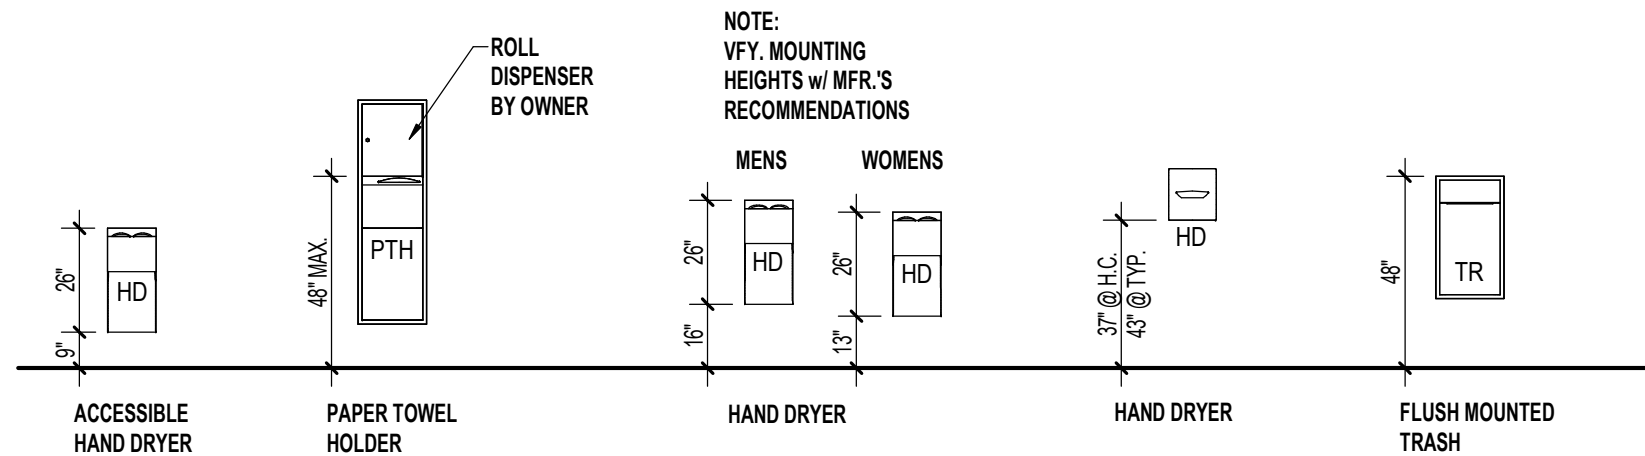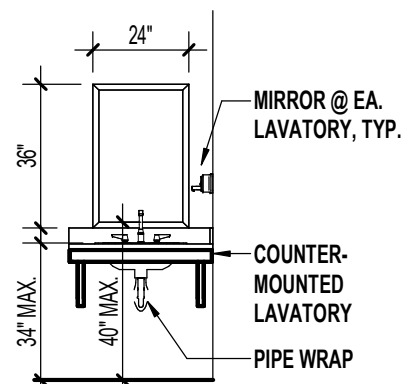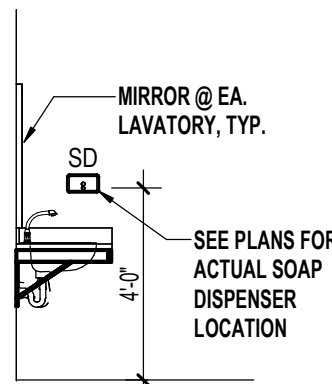

11 MOP AND BROOM HOLDER
A0.2 1/4" = 1'-0"

1010 Mainstreet, Suite 100
Hopkins, MN 55343
Tel: 952.278.8880

**MAYO EMPLOYEES
FEDERAL CREDIT UNION**

NEW BUILDING

605 WEST AVE S.
LA CROSSE, WI

[illegible]

SEAN C. RABOIN
12055 03/27/2026
Reg No. Date

ADA DETAILS

A0.2

251167
COPYRIGHT © HTG ARCHITECTS



www.htg-architects.com
Minneapolis Bismarck

1010 Mainstreet, Suite 100
Hopkins, MN 55343
Tel: 952.278.8880

PROJECT

MAYO EMPLOYEES
FEDERAL CREDIT UNION

NEW BUILDING

605 WEST AVE S.
LA CROSSE, WI

BID SET 03/27/2026

REVISIONS

DATE NO



SEAN C. RABOIN
12055 03/27/2026
Reg No. Date

SITE PLAN

Drawn By: SRC Checked By: SCR


A1.1

251167
COPYRIGHT © HTG ARCHITECTS

00 KEYED SITE PLAN NOTES	
NO.	DESCRIPTION
1	ACCESSIBLE PARKING SPACE SIGN SHALL BE LOCATED CENTERED AT HEAD OF AISLE. MOUNTED ON 2" SQ. ALUMINUM PIPE STD. AND 40"-60" ABOVE ADJACENT PARKING SURFACE. MAX 8'-0" FROM CURB. SEE DETAIL.
2	PROVIDE UNDERGROUND PIPES FOR LAWN SPRINKLER - VERIFY WITH SPRINKLER CONTRACTOR FOR QUANTITY AND LOCATIONS.
3	6" DIA. PIPE BOLLARD. SEE SHEET A1.2 FOR DETAIL.
4	FLAGPOLE. SEE SHEET A1.2 FOR BASE DETAIL.
5	REINFORCED CONCRETE AT DRIVE-UP. SEE CIVIL.
6	'DO NOT ENTER' SIGNAGE, COORDINATE WITH SIGNAGE VENDOR.
7	ROCK MULCH. SEE CIVIL / LANDSCAPE.
8	PROVIDE 'NO PARKING' STRIPING, AS REQUIRED BY STATE CODE.
9	ACCESSIBLE PEDESTRIAN RAMP. SEE CIVIL.
10	4" CONCRETE SIDEWALK. SEE CIVIL.
11	GAS METER. SEE MECHANICAL.
12	MANHOLE COVER. SEE CIVIL.
13	SURFACE MOUNTED BIKE RACK. FINALIZE EXACT LOCATION WITH OWNER.
14	CT CABINET. SEE ELECTRICAL.
15	NEW TRANSFORMER. SEE ELECTRICAL.


- SITE PLAN GENERAL NOTES:
- ALL SITE GRADING TO BE DONE PER CIVIL DRAWINGS.
 - VERIFY & LOCATE ALL UNDERGROUND PHONE & UTILITY LINES PRIOR TO ANY EXCAVATION.
 - SEE CIVIL & MECH./ELEC. DRAWINGS FOR ADDITIONAL INFORMATION REGARDING SITE UTILITIES.
 - BARRICADE OFF CONSTRUCTION AREA AS REQUIRED. KEEP CONSTRUCTION AREA TO MINIMUM.
 - SLOPE SIDEWALKS & GRADE AWAY FROM BUILDING TYPICAL 1:20 MAX. SLOPE. SIDEWALK RAMP SLOPE IS 1:12 MAX. ACCESSIBLE PKG. & ACCESS AISLES ARE 1:48 MAX. SLOPE IN ANY DIRECTION.
 - MATCH NEW CONSTRUCTION WITH EXISTING WHEREVER NECESSARY (i.e., CONC., CURBS, CONC. WALKS, PAVING, ETC.).
 - MATCH THE NEW GRADING INTO EXISTING GRADING.
 - CUT & PATCH EXISTING BITUMINOUS PAVING, CONC. CURBS & SIDEWALKS TO MATCH EXISTING.
 - ALL MECHANICAL & ELECTRICAL EXPOSED PIPING, GRILLES, CONDUITS, ETC. TO BE PAINTED.
 - PARKING STRIPES TO BE PAINTED 4" WIDE AT 9'-0" O.C. & 20'-0".
 - FURNISH & INSTALL POSTED HANDICAP SIGNS AS REQUIRED BY STATE CODE.
 - CONC. SIDEWALK WIDTHS TO BE 5'-0" WIDE w/CONTROL JOINTS @ 5'-0" SIM.
 - SEE CIVIL DRAWINGS AND EXHIBITS FOR ADDITIONAL SPECIFIC INFORMATION ON SITE PLAN.

SITE PLAN SUMMARY:	
ZONING: MUNICIPAL ZONING APPLIES (NO CONDITIONS APPLY)	
PARCEL AREA (17.30138 SQ. 0.84 ACRES +/-)	
MAIN LEVEL SQ. FT.	2,770 S.F.
DRIVE-UP CANOPY	555 S.F.
PARKING REQUIREMENTS: MINIMUM PARKING STALL DIMENSIONS 20' X 9' (90 DEGREE PARKING)	
EXISTING PARKING STALLS:	18
NEW PARKING STALLS:	17
ACCESSIBLE STALLS PROVIDED:	1
PROPOSED IMPERVIOUS	0.498 ACRES (21,686 S.F.)
PROPOSED GREEN SPACE	0.322 ACRES (14,036 S.F.)
SETBACKS: MINIMUM SETBACK FOR PARKING STALLS AND DRIVES IS 5' FROM PROPERTY LINES.	
SURVEY DATA WAS TAKEN FROM 4669469-253400.01 CERT. DATE 11/2025 BY PAUL WILLIS REG. # 37732. HTG ARCHITECTS IS NOT RESPONSIBLE FOR ACCURACY OR OMISSIONS, IF ANY. CONTRACTOR SHALL VERIFY ALL EXISTING CONDITIONS.	












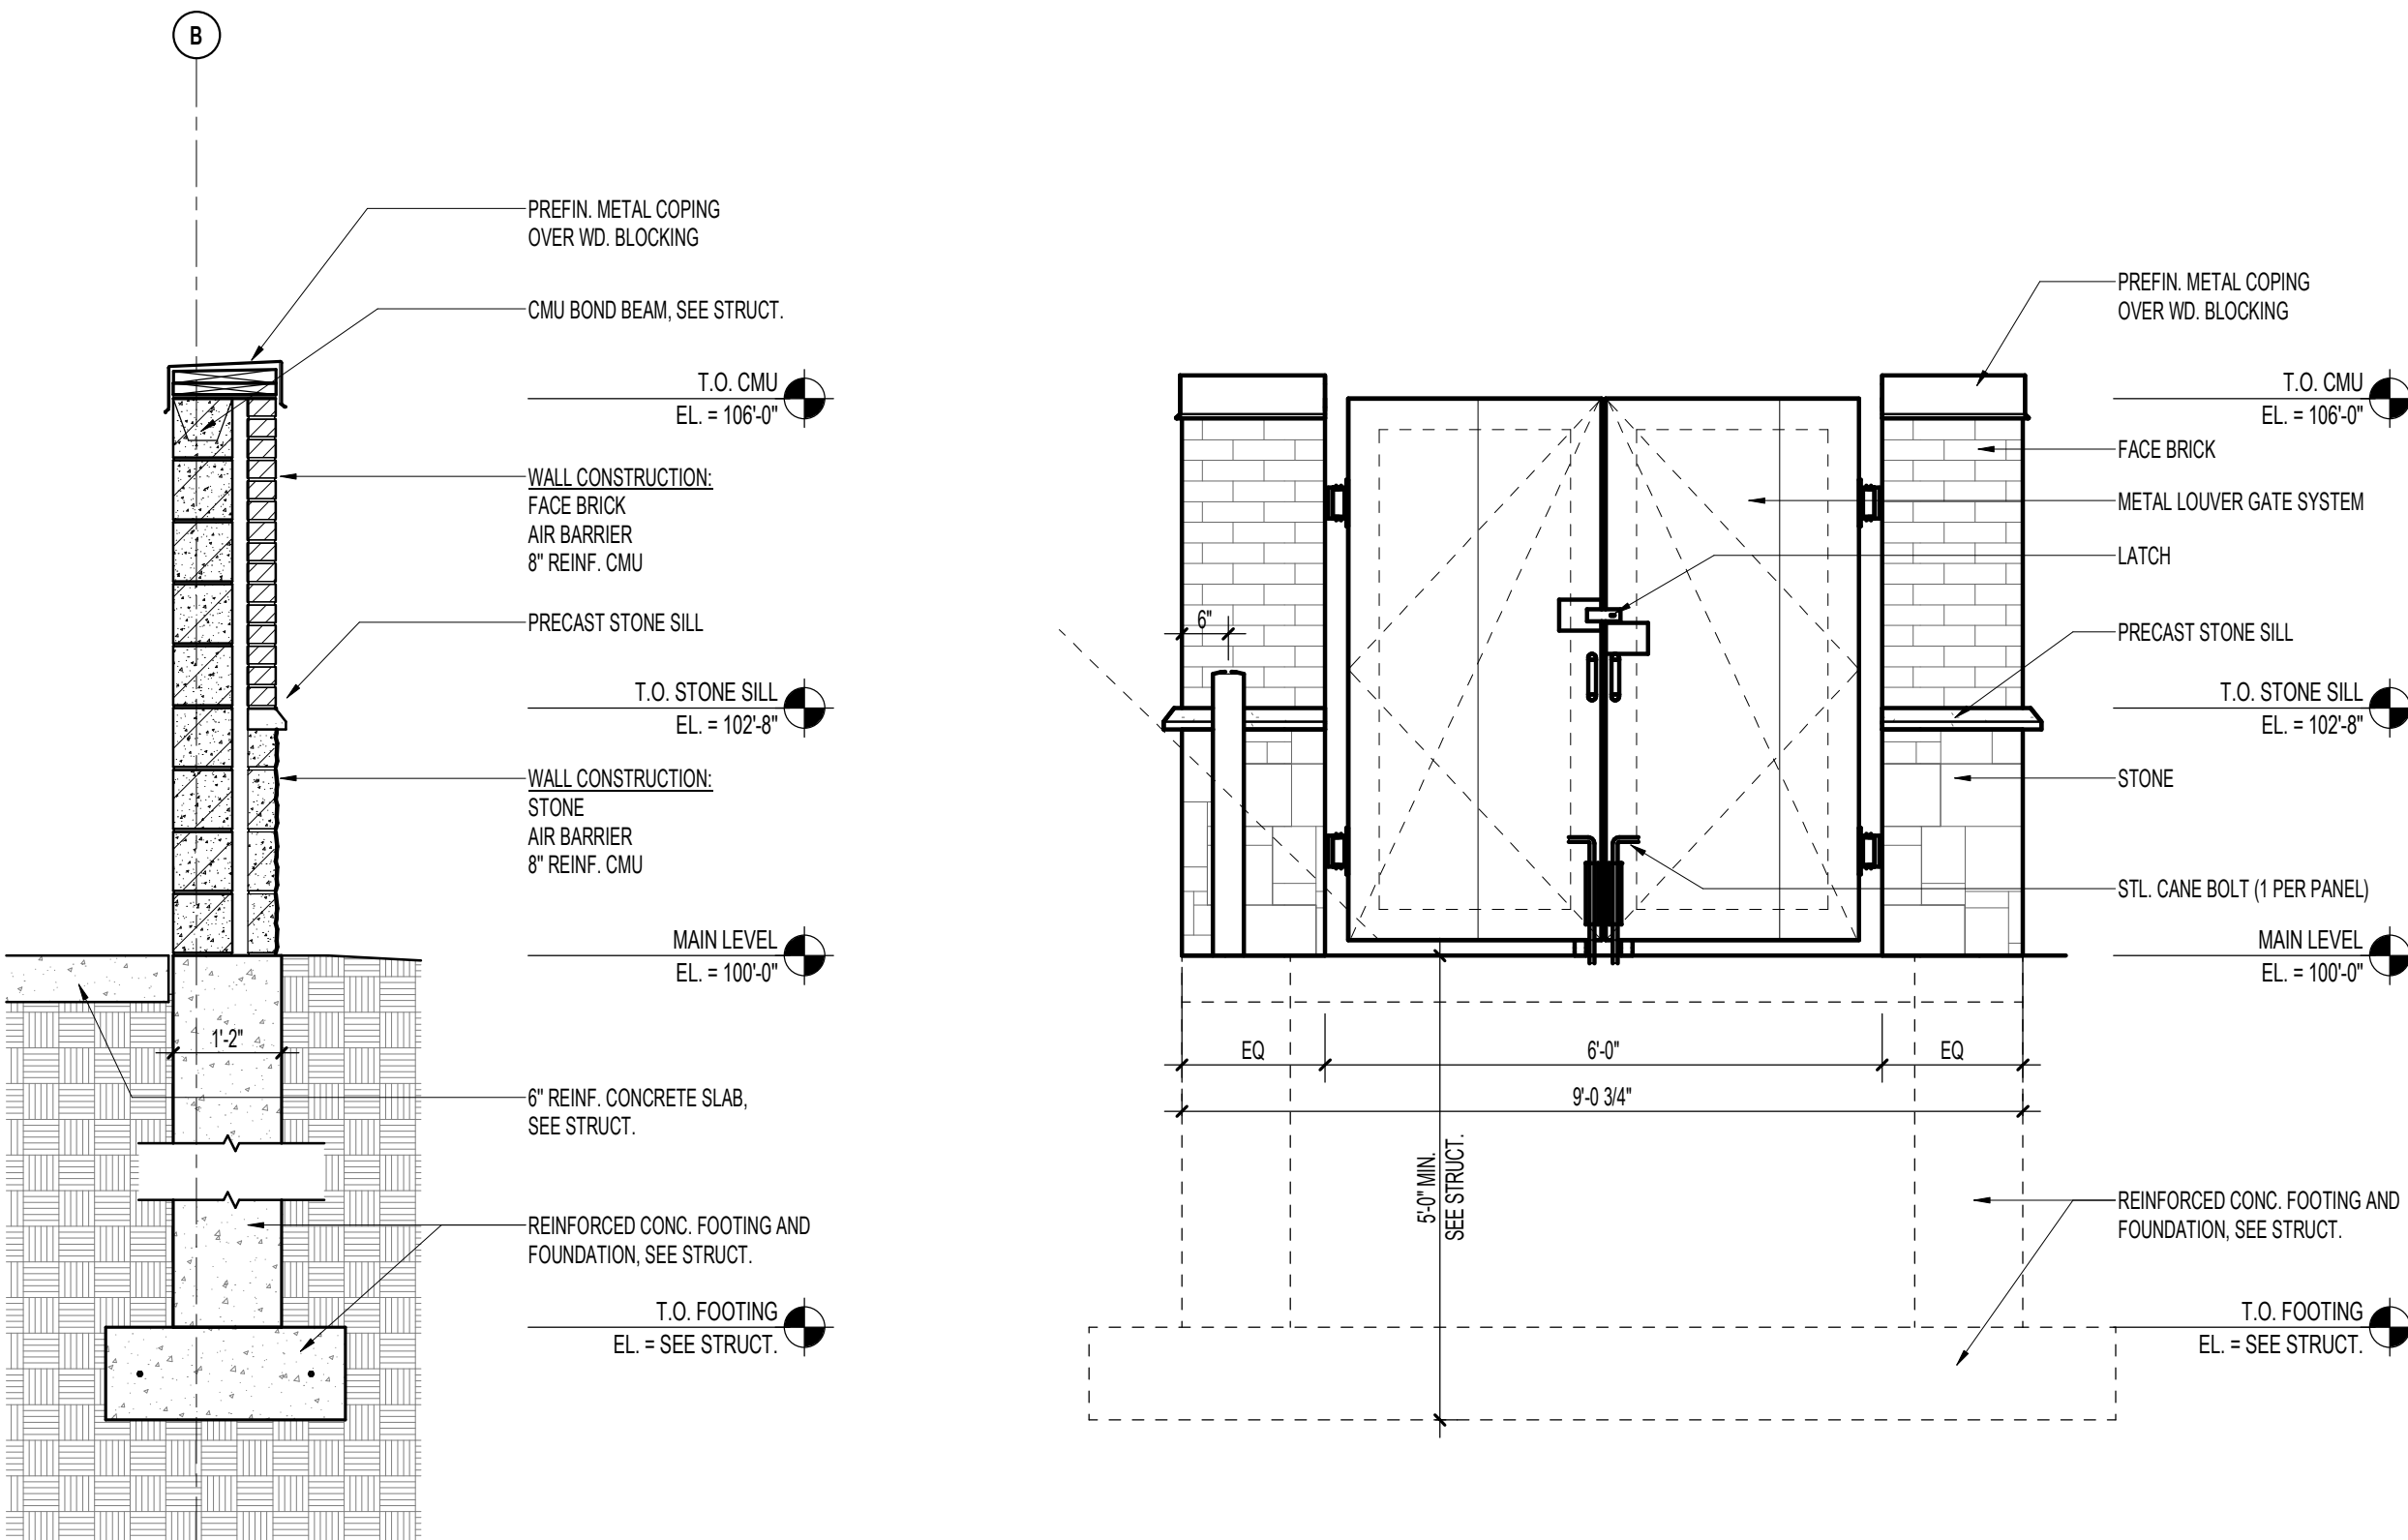


3 WALL SECTION, TRASH ENCLOSURE
A1.1 1/2" = 1'-0"

2 ENLARGED TRASH ENCLOSURE ELEVATION
A1.1.1 1/2" = 1'-0"

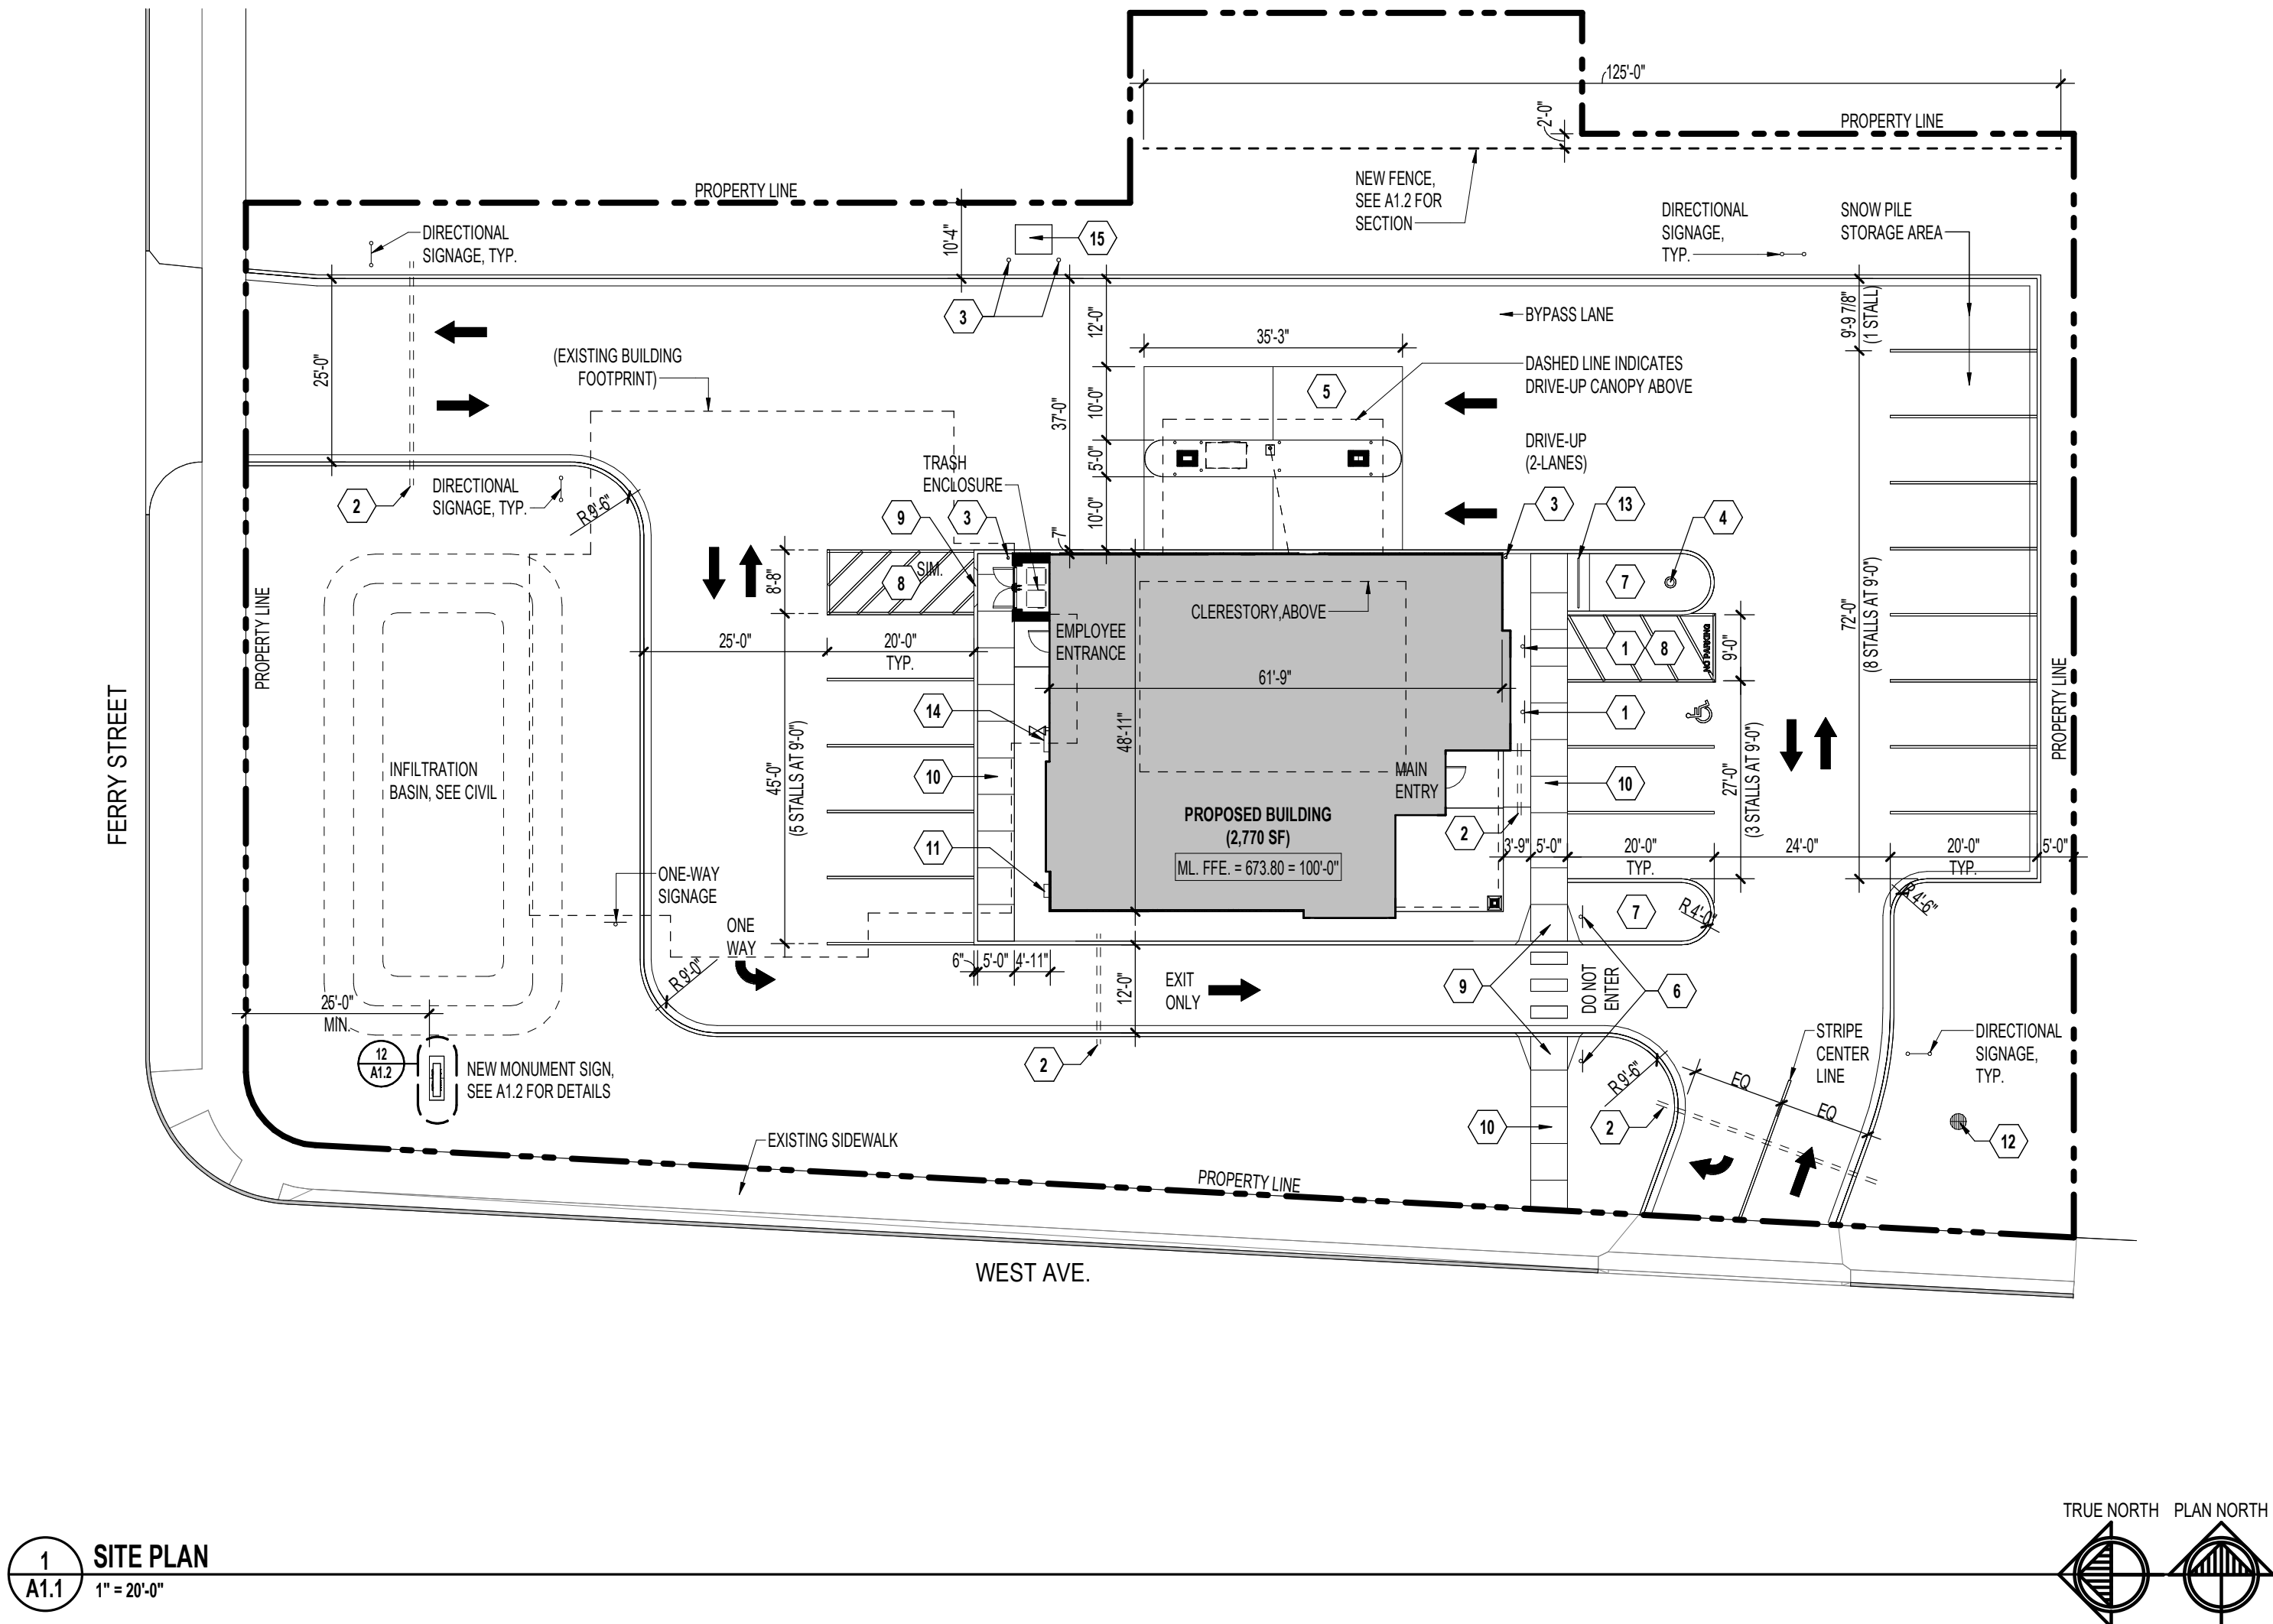

1 SITE PLAN
A1.1 1" = 20'-0"

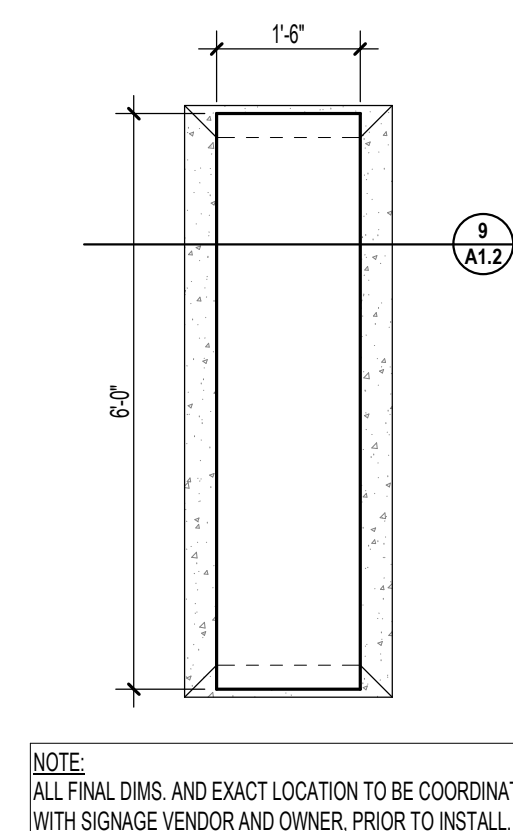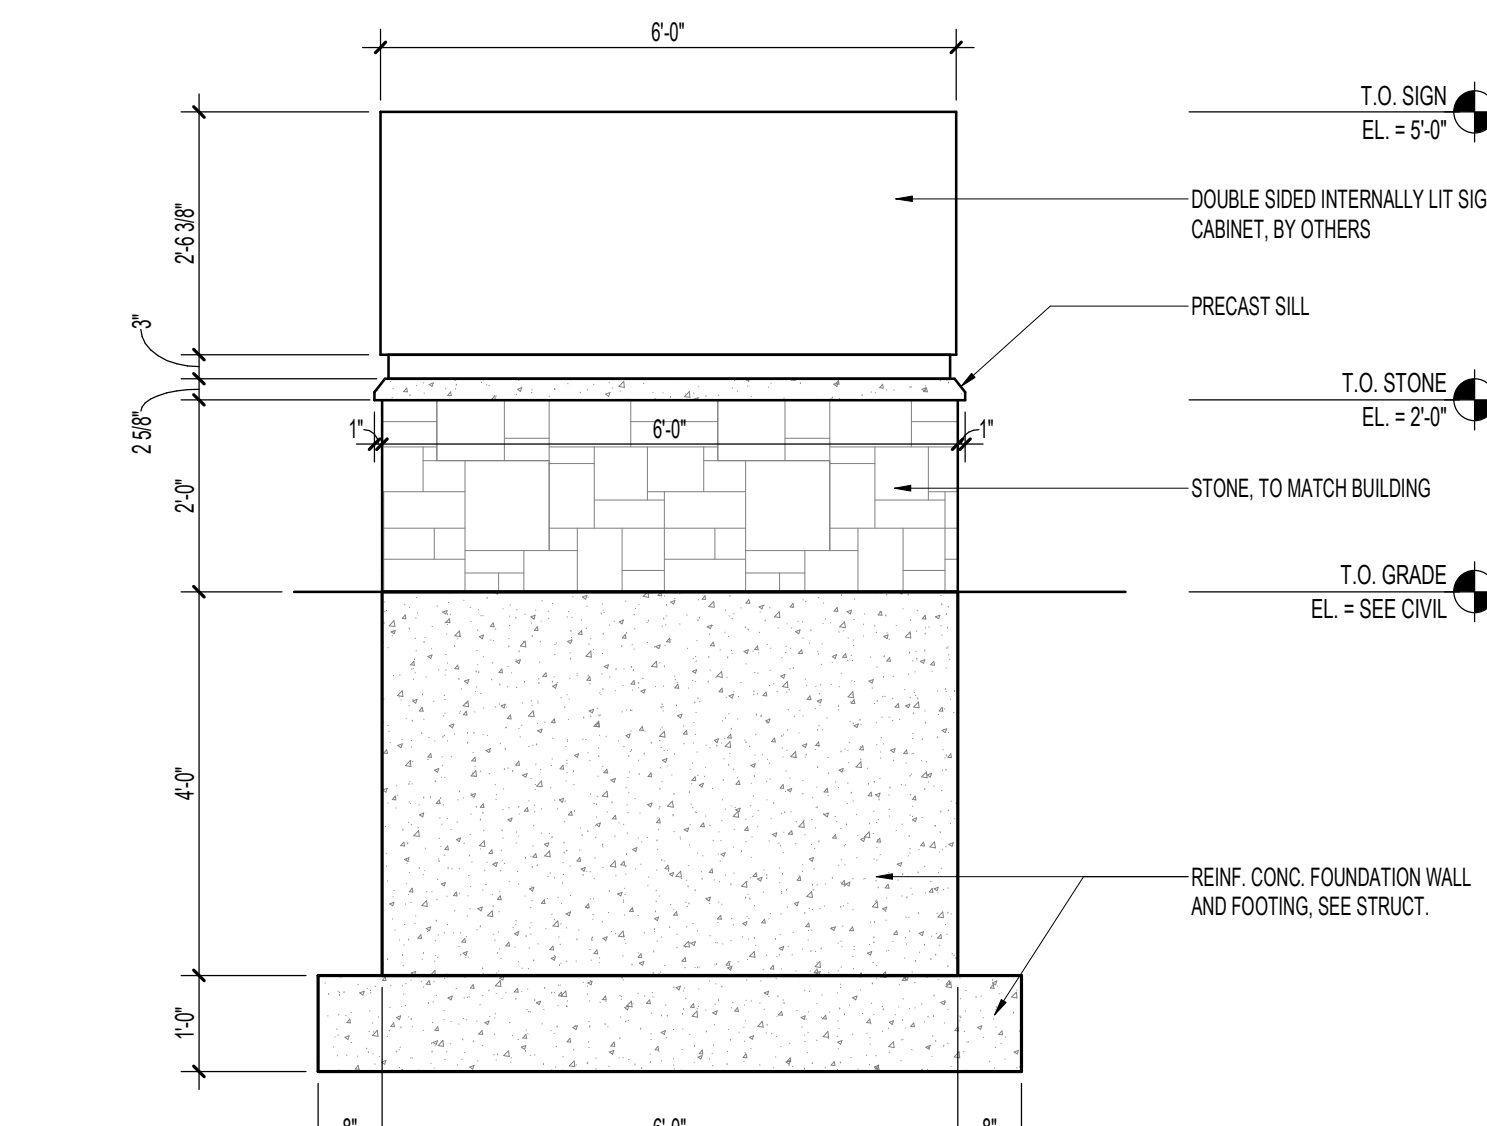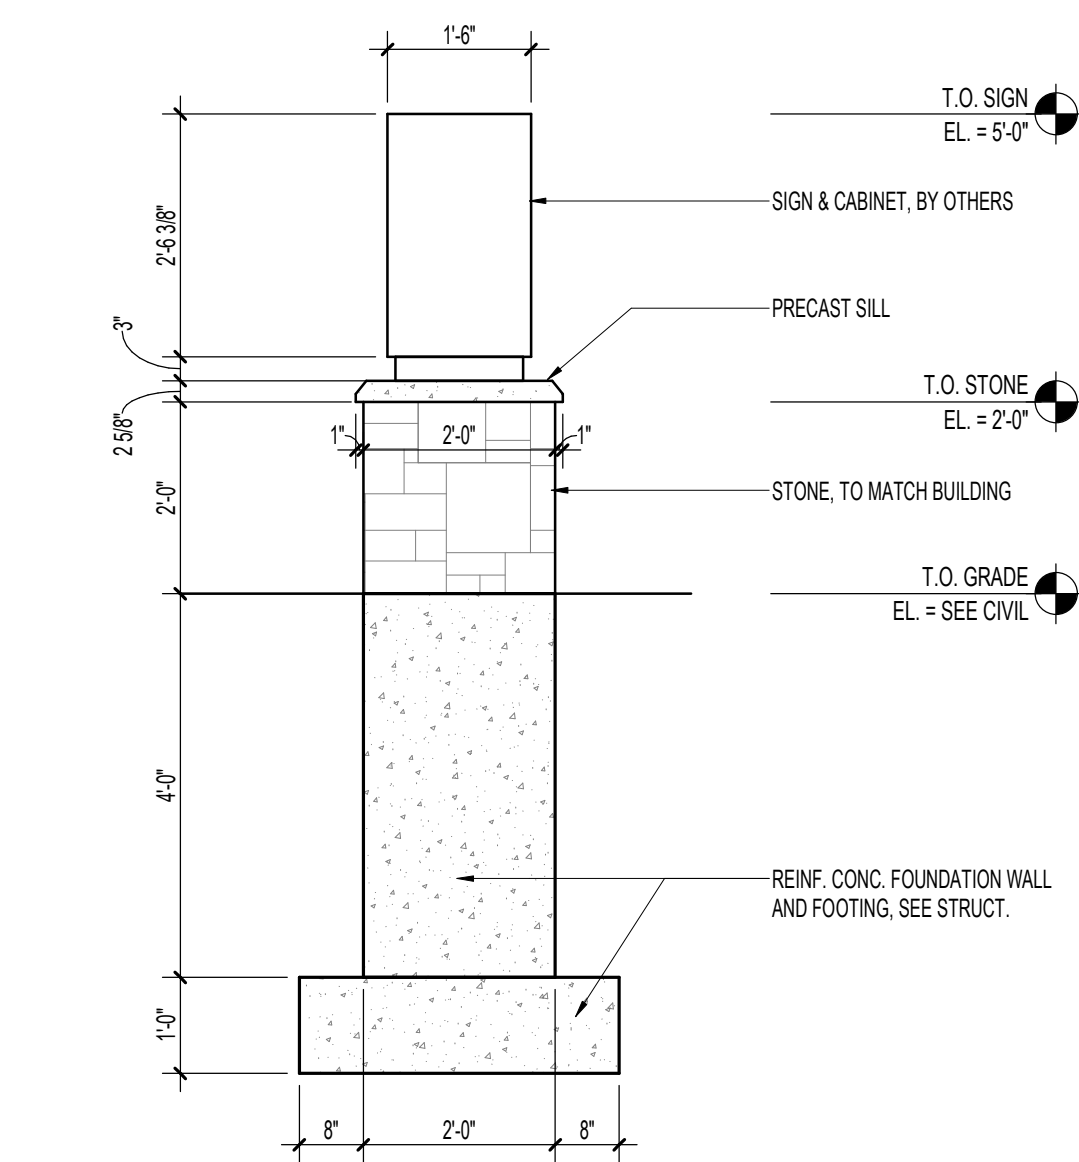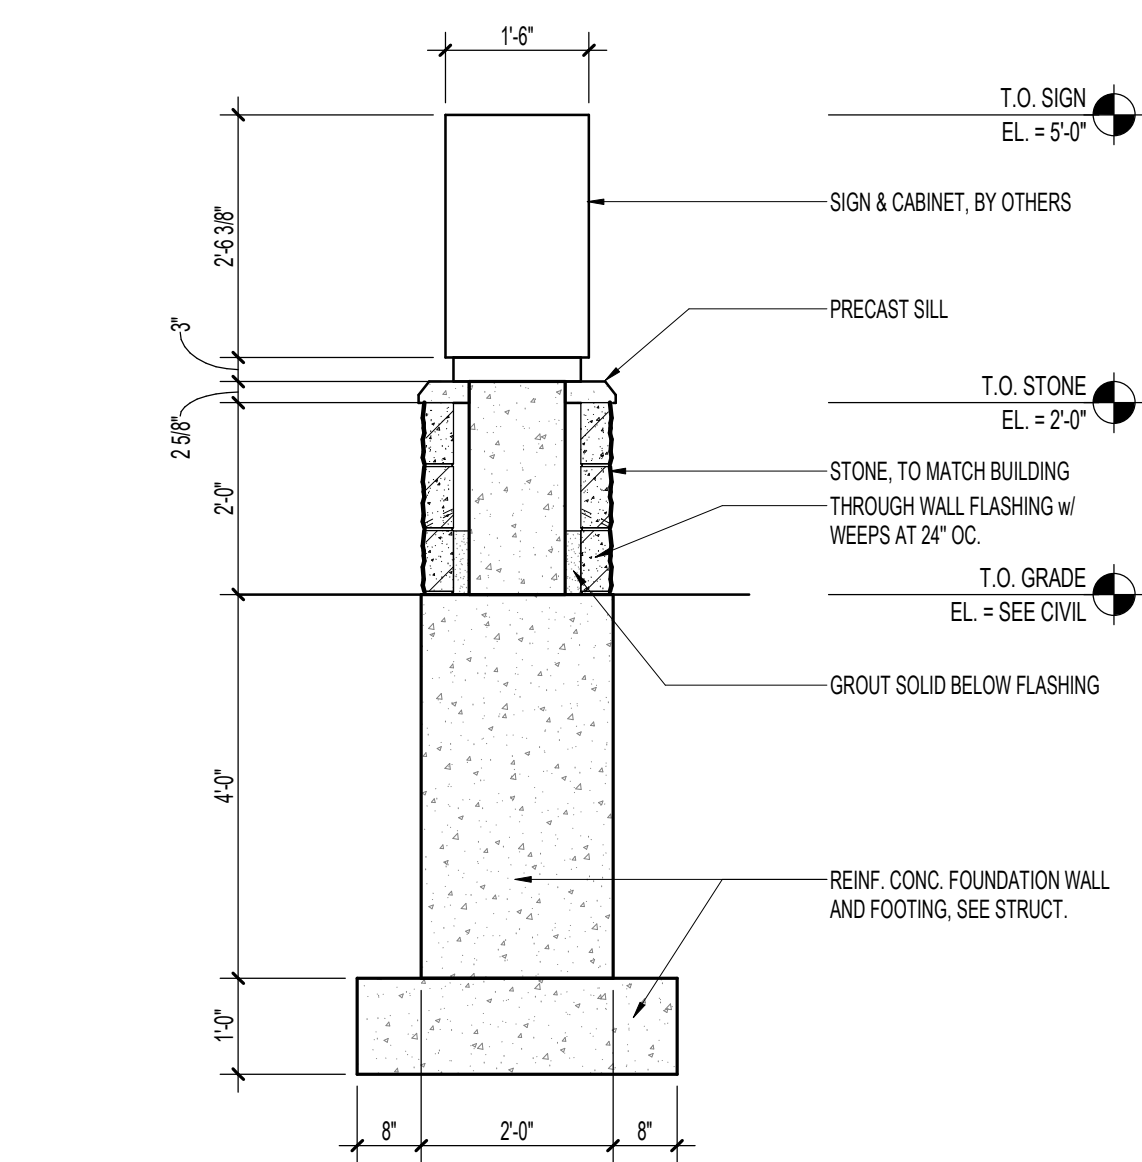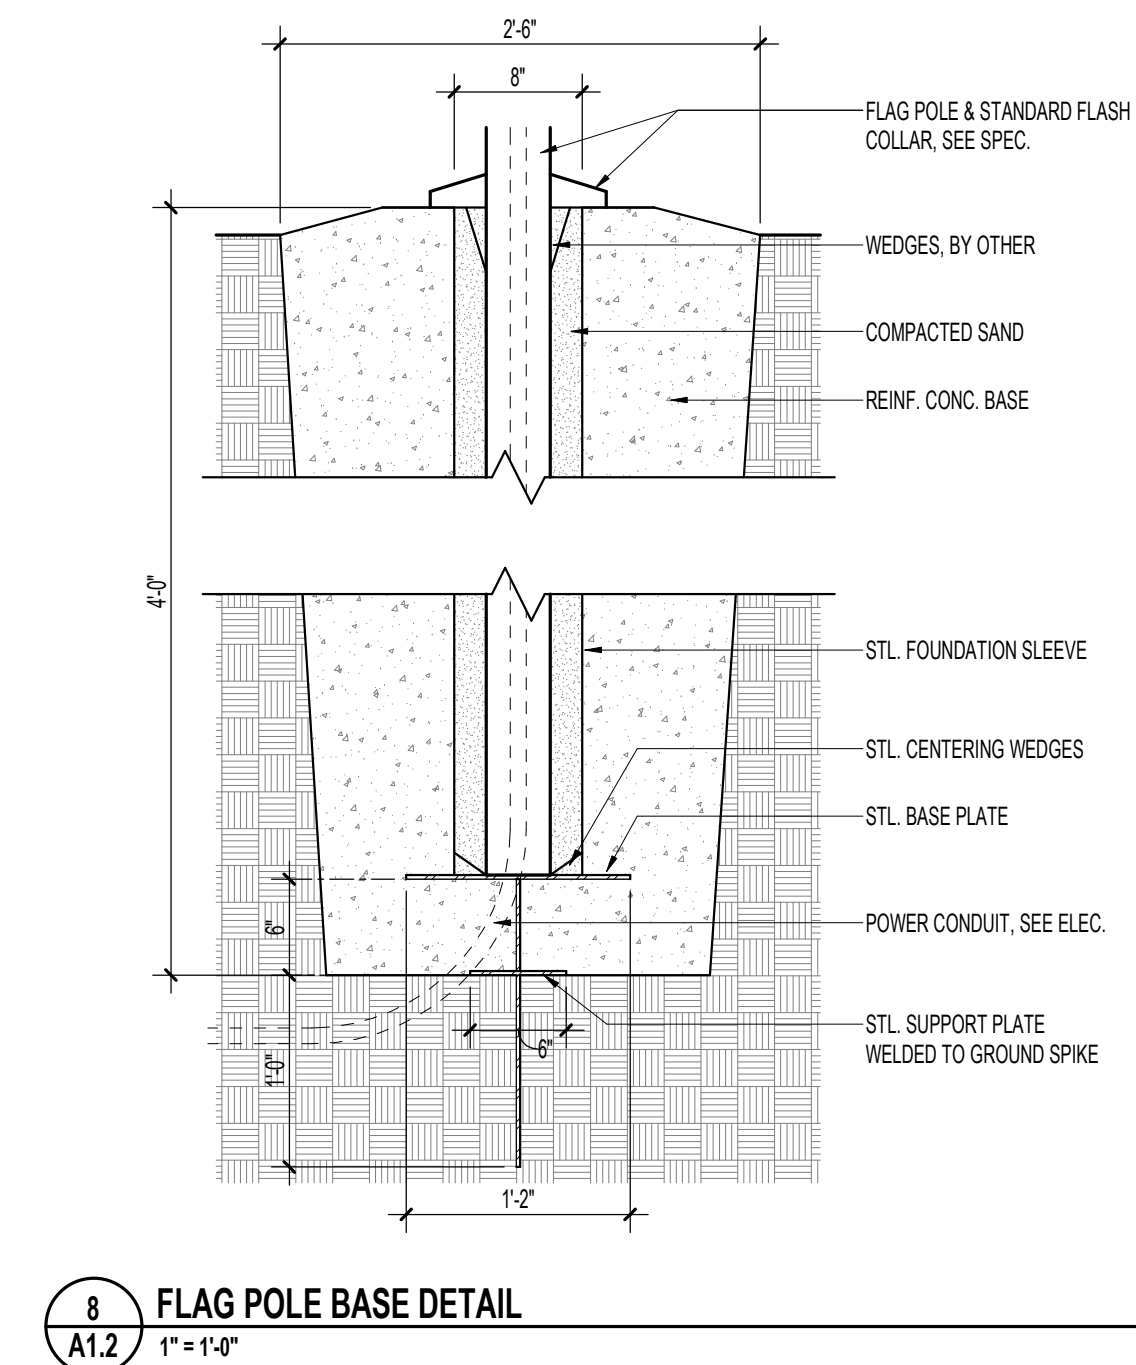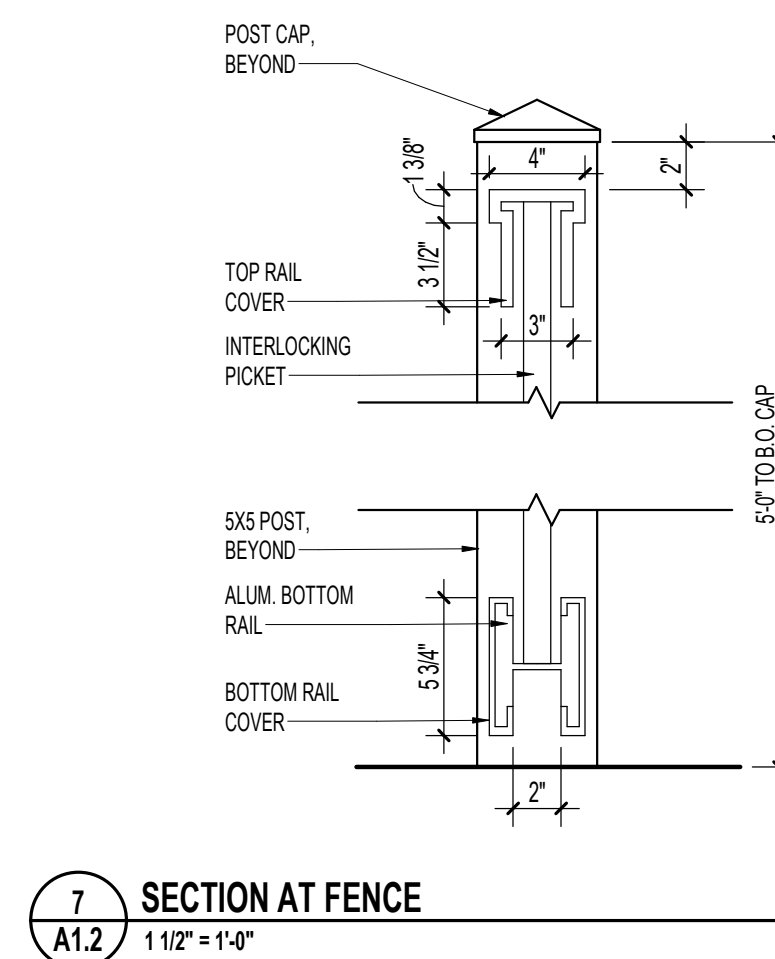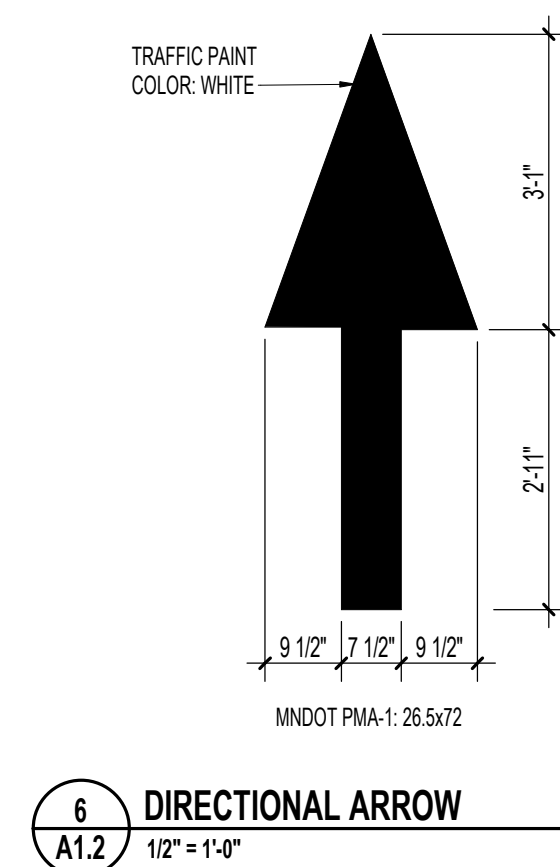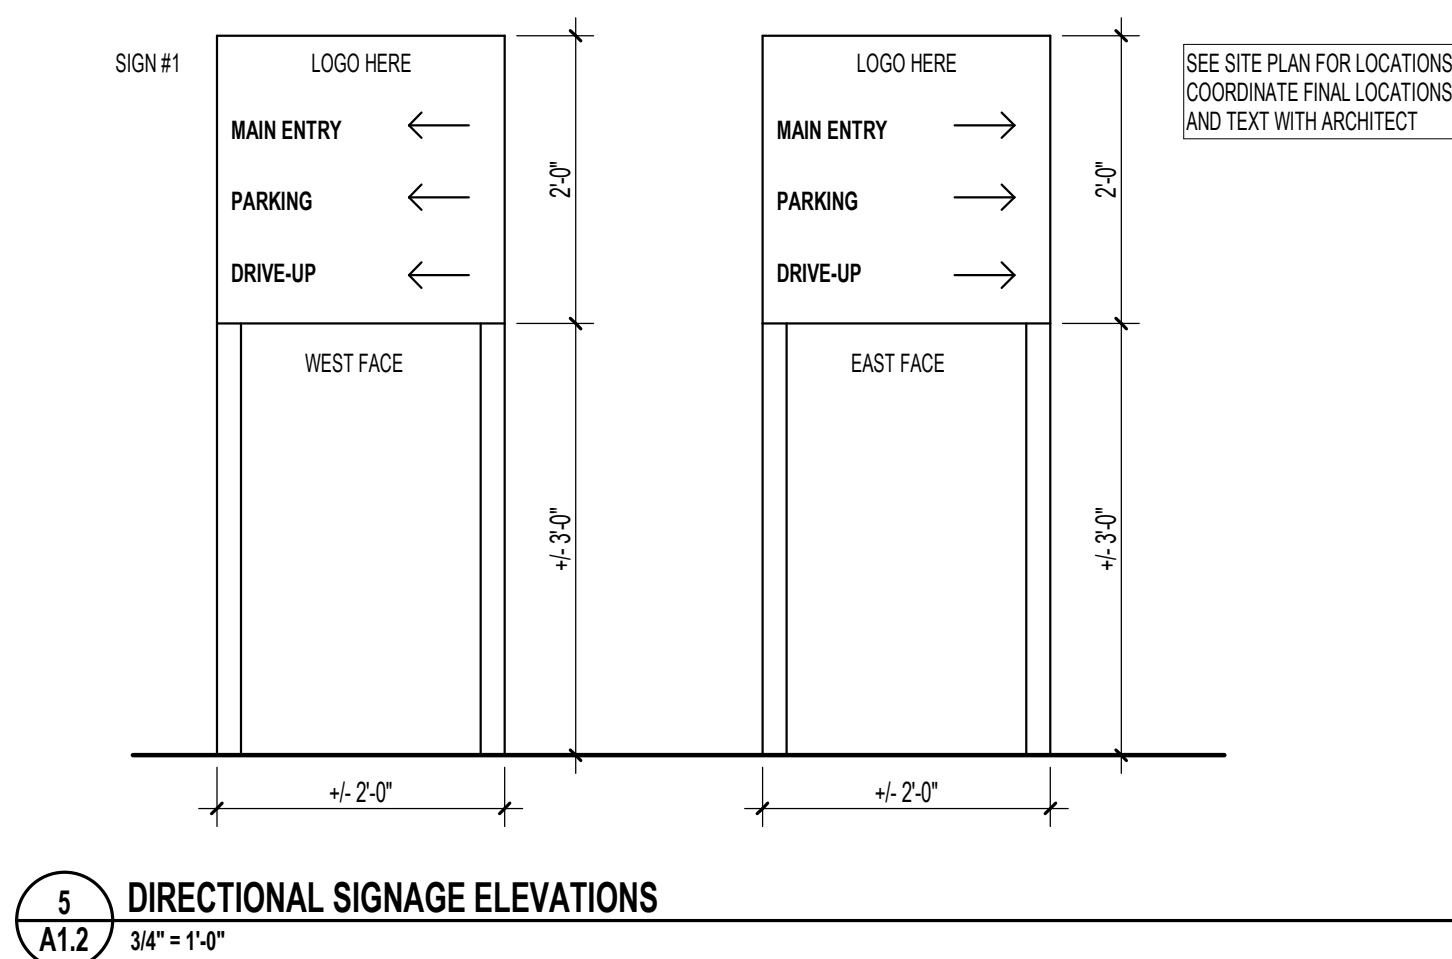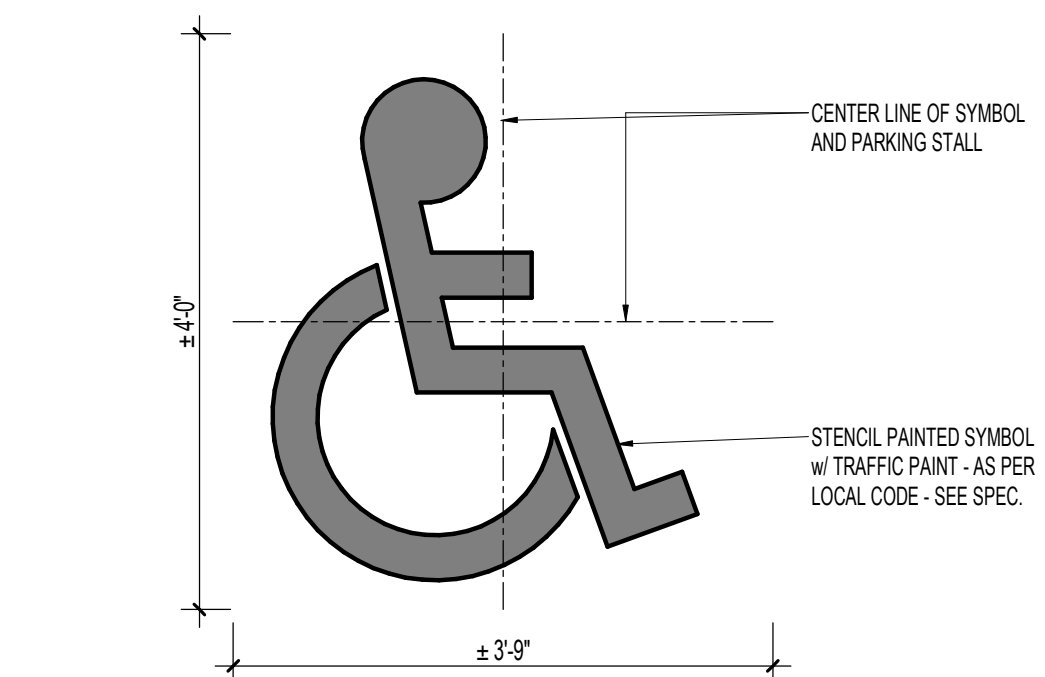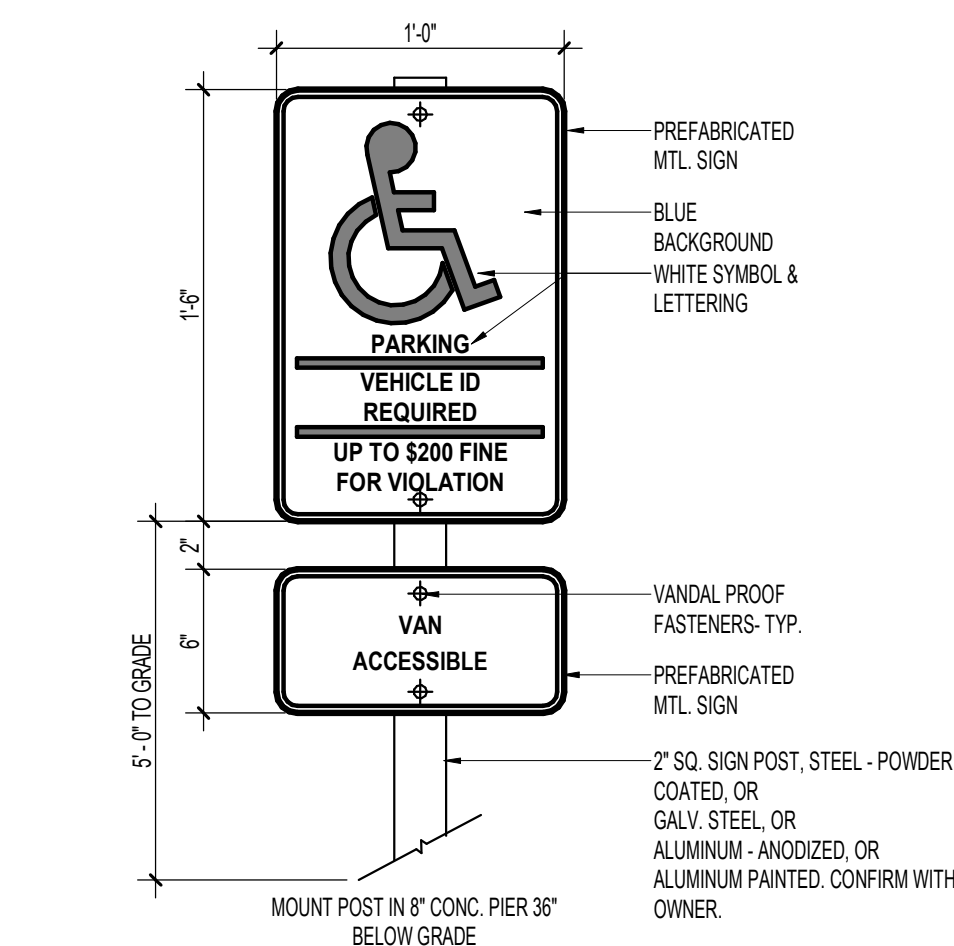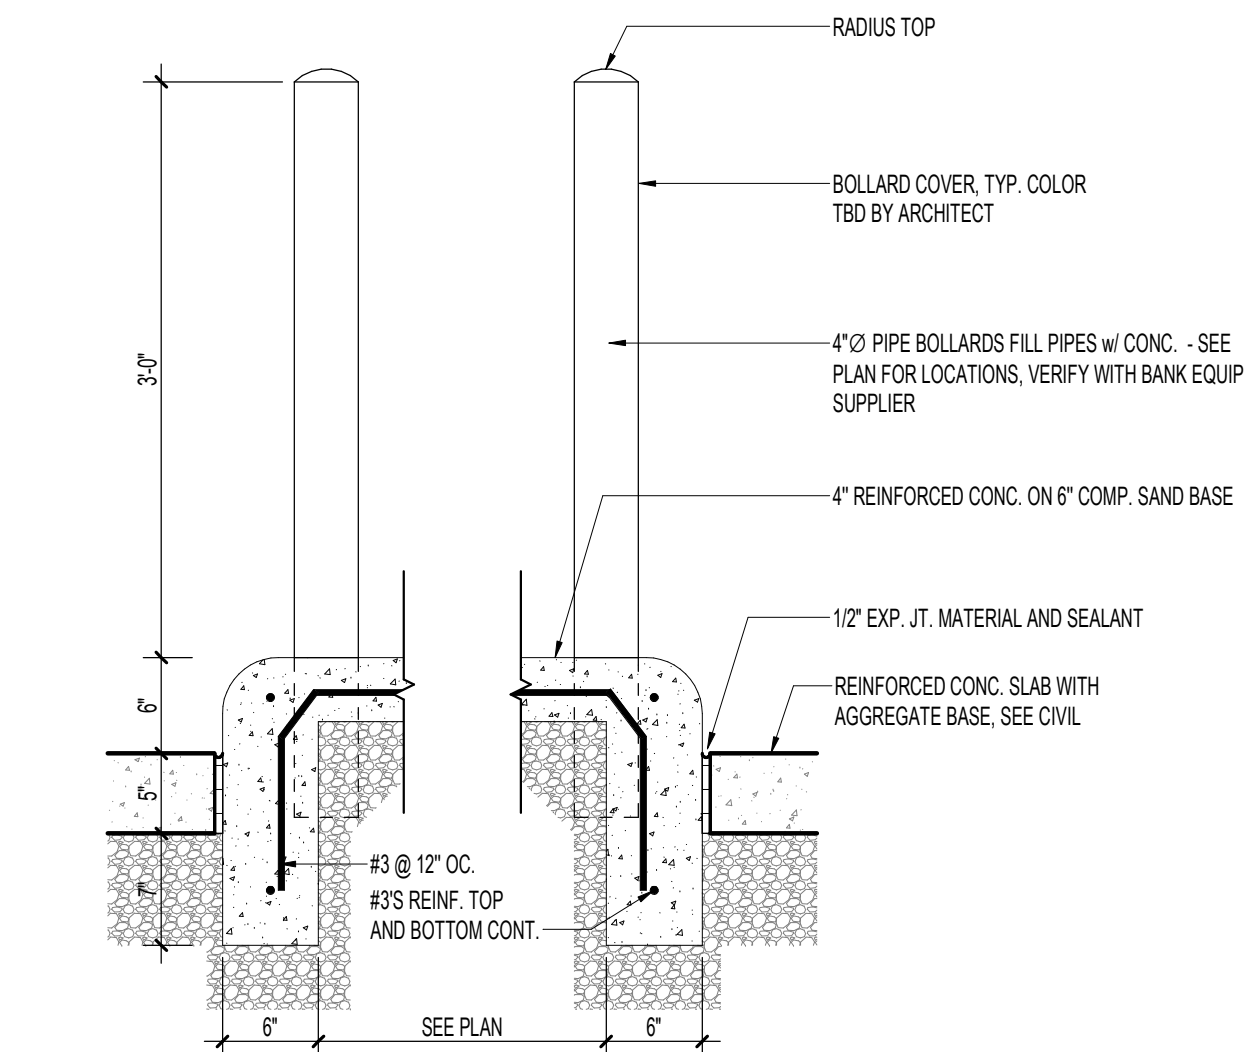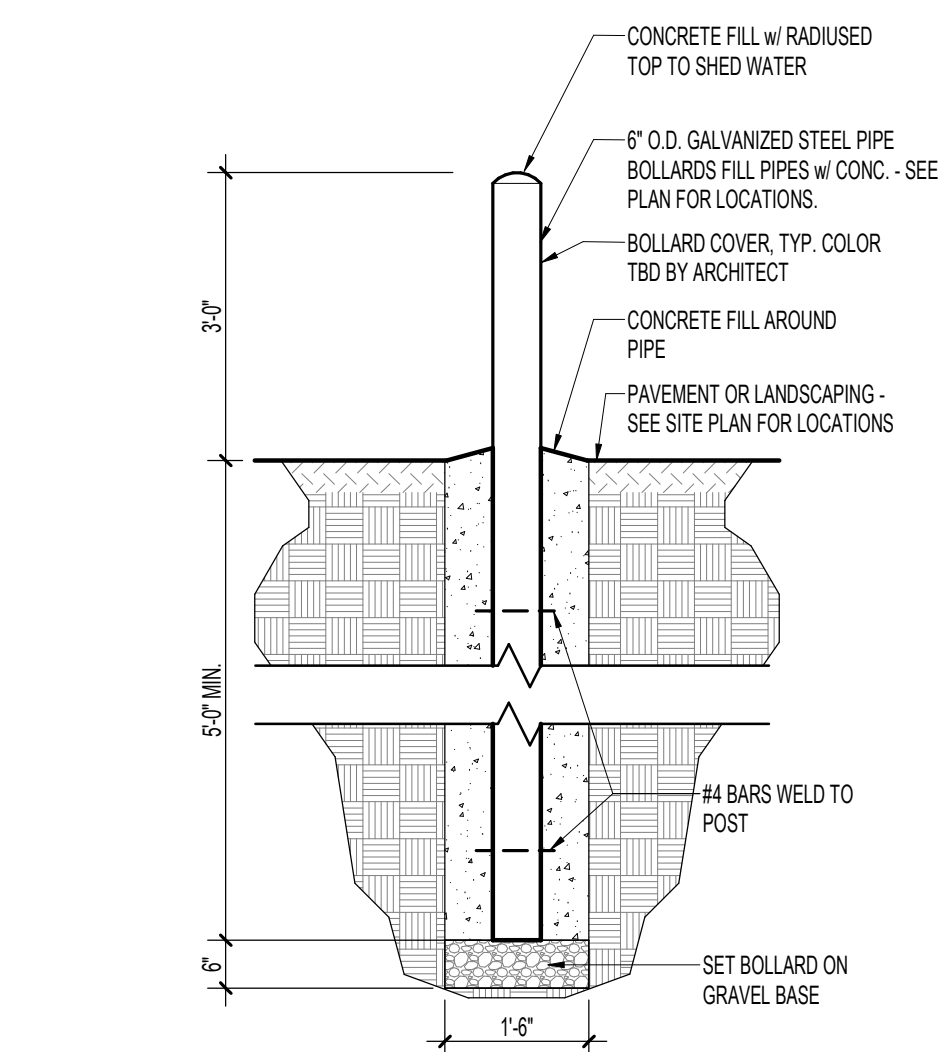

www.htg-architects.com
Minneapolis Bismarck

1010 Mainstreet, Suite 100
Hopkins, MN 55343
Tel: 952.278.8880

PROJECT

**MAYO EMPLOYEES
FEDERAL CREDIT UNION**

NEW BUILDING

605 WEST AVE S.
LA CROSSE, WI

[illegible]

SEAN C. RABOIN
12055 03/27/2026
Reg No. Date

SITE DETAILS

Drawn By: SRC

A1.2

251167
COPYRIGHT © HTG ARCHITECTS



010 Mainstreet, Suite 100
Hopkins, MN 55343
Tel: 952.278.8880

**MAYO EMPLOYEES
FEDERAL CREDIT UNION**

605 WEST AVE S.
LA CROSSE, WI

[illegible]


SEAN C. RABOIN	
12055	03/27/2026
Reg No.	Date

Drawn By: SRC

51167
COPYRIGHT © HTG ARCHITECTS



- 1 ROOF PLAN**
A1.3 3/16" = 1'-0"

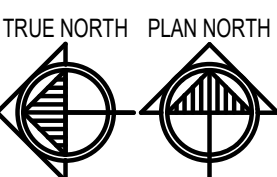

PROJECT

**MAYO EMPLOYEES
FEDERAL CREDIT UNION**

NEW BUILDING

605 WEST AVE S.
LA CROSSE, WI

ID SET 03/27/2026

REVISIONS

DATE NO



☆ RABOIN
12055
JUN 1965



SEAN C. RABOIN

12055 03/27/2026

Reg No. _____ Date _____

SEAN C. RABOIN

2055

127/2026

Reg No.

ate

ROOF DETAILS


Drawn By: SRC

Checked By: RBB

A1.4

51167


OPYRIGHT © HTG ARCHITECTS

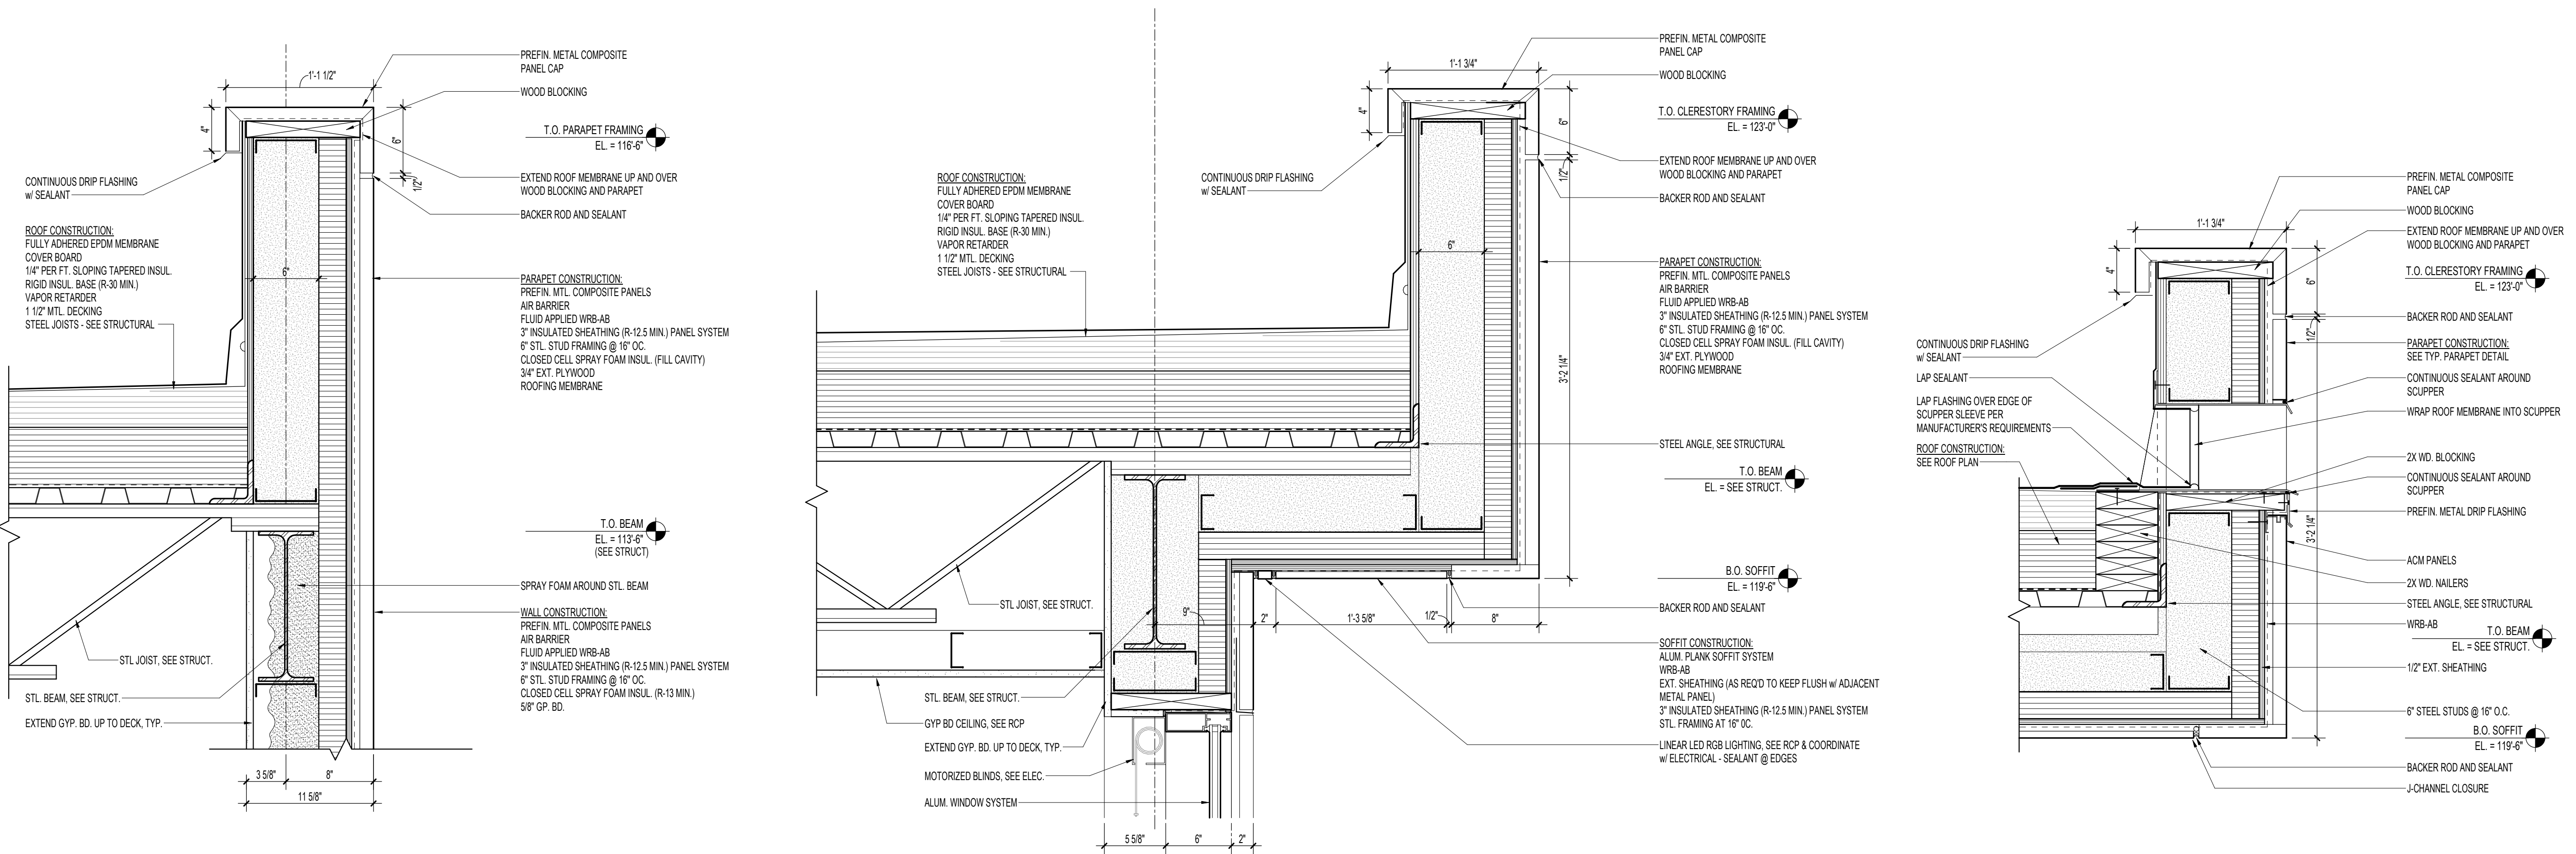

1 PARAPET DETAIL @ METAL PANEL CAP
A1.4 1 1/2" = 1'-0"

2 PARAPET DETAIL @ CLERESTORY
A1.4 1 1/2" = 1'-0"

3 SCUPPER DETAIL @ CLERESTORY PARAPET
A1.4 1 1/2" = 1'-0"

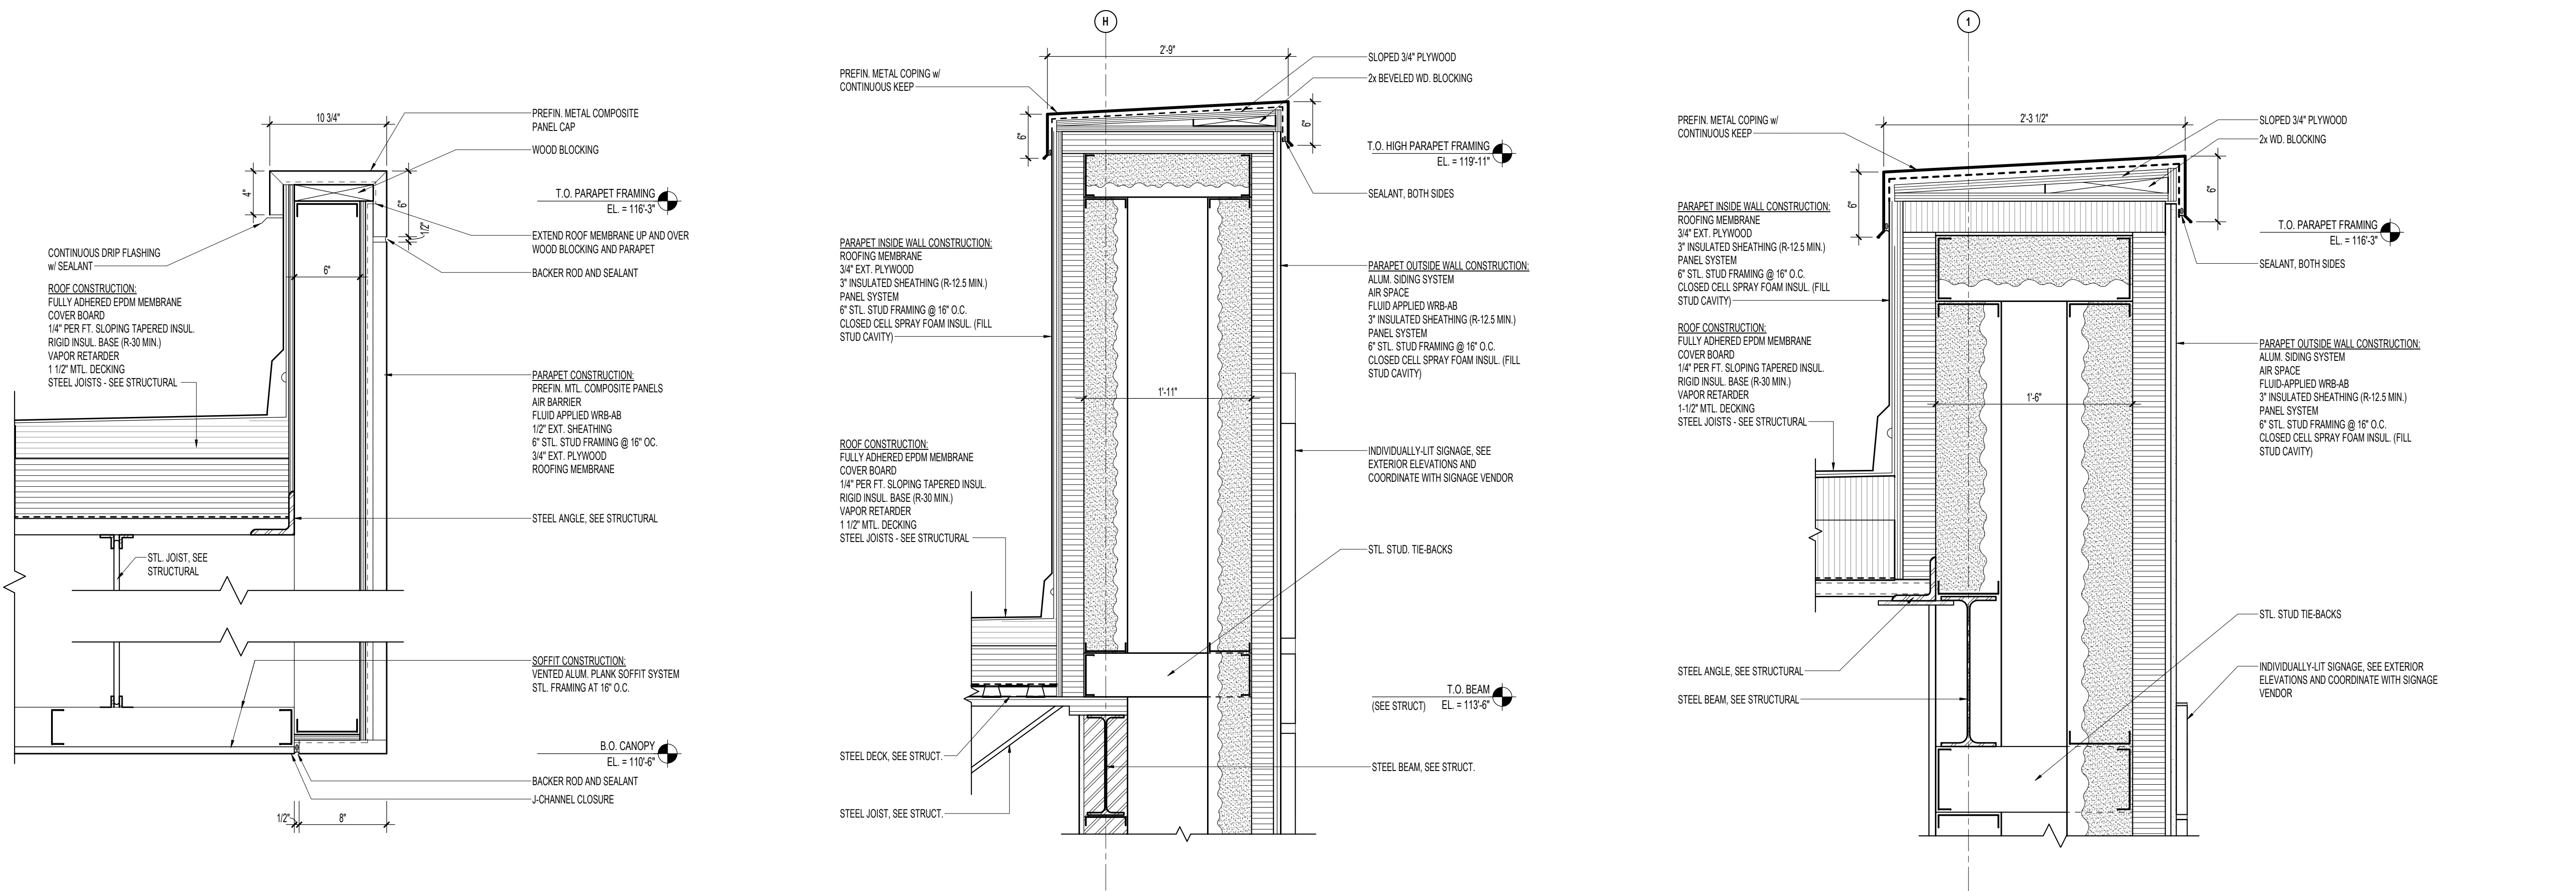

4 **PARAPET DETAIL @ DRIVE-THRU CANOPY**
A1.4 1 1/2" = 1'-0"

5 PARAPET DETAIL @ SIGN WALL
A1.4 1" = 1'-0"

6
A1.4

PARAPET DETAIL @ LOW SIGN WALL

1 1/2" = 1'-0"


MAIN LEVEL DOOR SCHEDULE							
SEE 1/A7.1 - 2/A7.1 AND 3/A7.1 - 10/A7.1 FOR DOOR AND FRAME ELEVATIONS							
DOOR#	DOOR OPENING SIZE	DOOR		FRAME		RATING	HARDWARE GROUP
		PANEL 1 WIDTH	MATU TYPE	MATU TYPE	DETAIL		
101	3'-0"x7'-0"x1 3/4"	3'-0"	AL-FGa	-			07
102	3'-0"x7'-0"x1 3/4"	3'-0"	AL-FG	-			06
105	3'-0"x7'-0"x1 3/4"	3'-0"	WD-FI	HM-1			04
108	3'-0"x7'-0"x1 3/4"	3'-0"	WD-FI	HM-1			01
109	3'-0"x7'-0"x1 3/4"	3'-0"	WD-FI	HM-1			01
110	3'-0"x7'-0"x1 3/4"	3'-0"	WD-FI	HM-3			01
111	3'-0"x7'-0"x1 3/4"	3'-0"	WD-FI	HM-2			01
112	3'-0"x7'-0"x1 3/4"	3'-0"	WD-FI	HM-3			01
113	3'-0"x7'-0"x1 3/4"	3'-0"	WD-FI	HM-2			01
114	3'-0"x7'-0"x1 3/4"	3'-0"	WD-FI	HM-1			03
115	3'-0"x7'-0"x1 3/4"	3'-0"	WD-FI	HM-1			02
116A	3'-0"x7'-0"x1 3/4"	3'-0"	WD-FI	HM-1			04
116B	3'-0"x7'-0"x1 3/4"	3'-0"	HM-Fe	HM-1			05
119	3'-0"x7'-0"x1 3/4"	3'-0"	WD-FI	HM-1			02
120	3'-0"x7'-0"x1 3/4"	3'-0"	WD-FI	HM-1			02

- AUTOMATIC HCP DOOR OPENER
- ELECTRIC LOCK (BY G.C.) & CARD READER/FOB (DEVICE BY OTHERS)
- COAT HOOK
- MORTISE PRIVACY INDICATOR


TOILET ROOM KEY:	
ADA WC	ACCESSIBLE WATER CLOSET
CT	CERAMIC TILE
EWCB	ELECTRIC WATER COOLER w/ BOTTLE FILLER
FD	FLOOR DRAIN
GB	GRAB BAR
MR	MIRROR
PH	PURSE HOOK
PTD	PAPER TOWEL DISPENSER
SD	SOAP DISPENSER
SND	SANITARY NAPKIN DISPOSAL
TPH	TOILET PAPER HOLDER

TOILET ROOM NOTES:


- DO NOT SLOPE FLOOR TO DRAIN. VERIFY FLOOR DRAIN LOCATION w/ MECH.
- BOTTOM OF MIRROR TO BE 38" A.F.F.
- PROVIDE GRAB BARS @ 42" ON SIDE WALL 38" ON BACK WALL & 18" VERT. BAR. SEE ELEVATIONS FOR LOCATIONS.
- TOP OF LAVATORY TO BE MAX. 34" A.F.F.
- SOUND INSULATE WALLS & SOUND BATT. ON ACT.
- MAINTAIN 18" CLEAR AT STRIKE SIDE OF ALL TOILET COMPARTMENT DOORS - TYP.
- SEE FINISH PLANS ON F1 FOR ADDITIONAL INFORMATION.
- CAULK JOINT AROUND PLUMBING FIXTURES & MIRROR - TYP.
- EPOXY PAINTED WALLS AT LOCATIONS WITHOUT C.T.

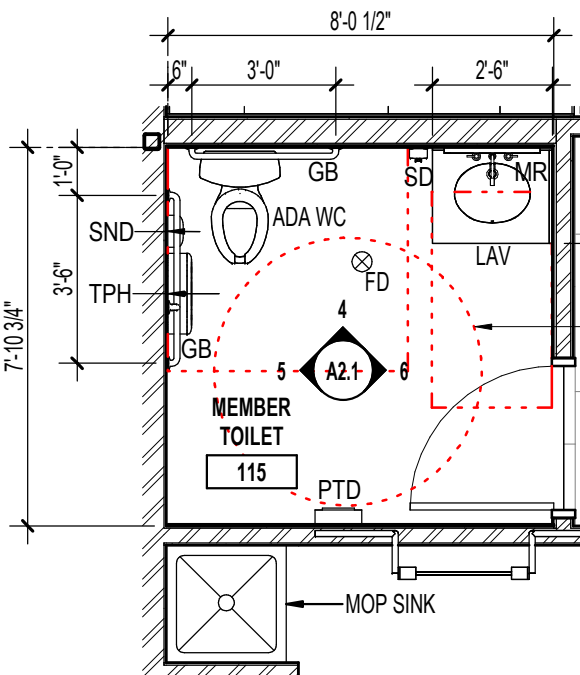


2 ENLARGED TOILET PLAN - MEMBERS
A2.1 1/4" = 1'-0"

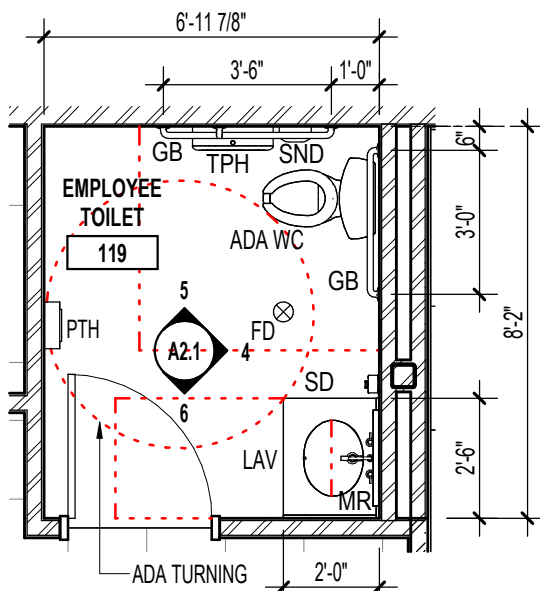


3 ENLARGED TOILET PLAN - EMPLOYEES
A2.1 1/4" = 1'-0"

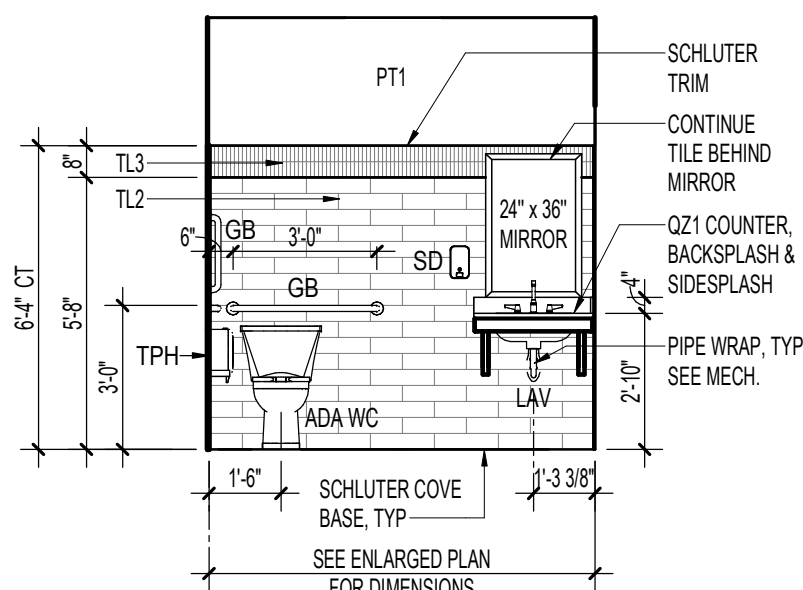

4 TOILET ROOM ELEVATION - PLUMBING
A2.1 1/4" = 1'-0"

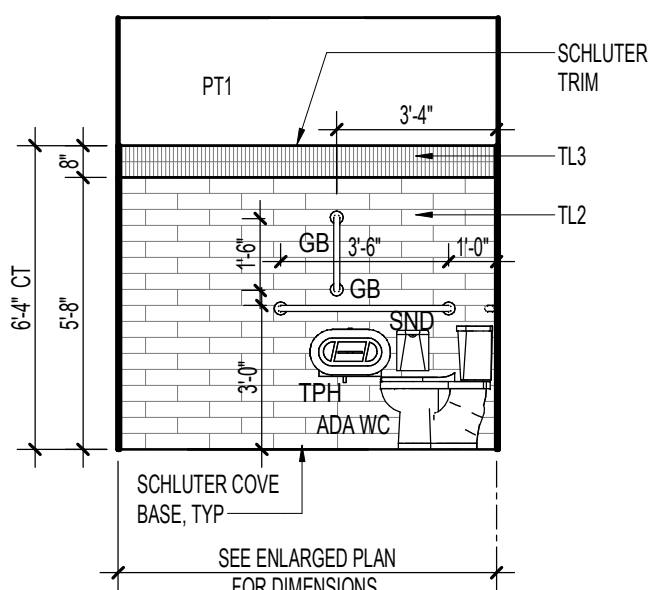

5 TOILET ROOM ELEVATION - GRAB BARS
A2.1 1/4" = 1'-0"

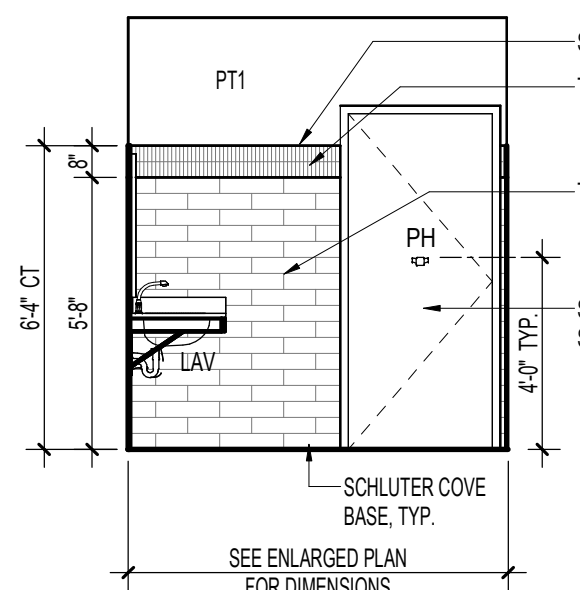


6 TOILET ROOM ELEVATION - ENTRY
A2.1 1/4" = 1'-0"

A BANK EQUIPMENT KEYED LIST	
BANK EQUIPMENT KEYED LIST (N.I.C. PROVIDED AND INSTALLED BY OWNER'S EQUIPMENT VENDOR. GC TO COORDINATE OPENING HEIGHTS, SIZES, AND POWER/DATA REQUIREMENTS)	
NO.	DESCRIPTION
A	TELLER CASH RECYCLER (TCR). SEE MILLWORK DETAILS
B	SELF SERVICE COIN COUNTER (CC). SEE DETAIL THIS SHEET
C	ELECTRIC DEAL DRAWER (DD). SEE MILLWORK DETAILS
D	3'-0"H x 10'-0"L BULLET-RESISTANT (BR) WINDOW & FRAME FINISHED TO MATCH STOREFRONT FRAMES. SEE FRAME TYPES
E	PNEUMATIC REMOTE DRIVE-UP KIOSK, UPSEND TYPE
F	PNEUMATIC TUBES ABOVE W/ 20" MIN. CENTERLINE RADIUS CORNERS
G	PNEUMATIC OPERATOR UNIT. INSTALL CENTERED ON BR WINDOW UNIT U.N.O.
H	THRU-WALL MOUNT DEPOSITORY (MD) HEAD AND CHEST WITH 1" STEEL SURROUND. SEE DETAIL THIS SHEET
I	FREESTANDING DRIVE-UP INTERACTIVE TELLER MACHINE (ITM)
J	STEEL VAULT DOOR 180 DEG. SWING WITH FLOOR WALL STOP
N	SERVER/IT RACK (ROOM 106) - SEE ELEC.
O	FREESTANDING PRINTER COPIER
P	PRINTER IN CABINERY

00 KEYED PLAN NOTES	
NO.	DESCRIPTION
2	FLOOR MOUNTED JANITORS SINK w/ FRP ON WALL (2) SIDES 2'-6" WIDE x 4'-0" HIGH SEE MECHANICAL DRAWINGS FOR SINK CONNECTIONS & SIZES
3	34" WIDE - WALL MTD. MOP HANGER & SHELF. PROVIDE PLYWOOD BLOCKING. SEE SPEC. FOR MORE INFORMATION
4	STEEL ROOF LADDER FOR ROOF ACCESS - SEE DETAIL
6	SEMI-RECESSED ELECTRIC FIRE PLACE - SEE SPECS
7	TV AND MOUNTING BRACKET - BY OWNER. GC TO INSTALL AND PROVIDE PLYWOOD BACKING AS REQUIRED
8	WATER SOFTENER - SEE MECHANICAL DRAWINGS
9	WATER HEATER - SEE MECHANICAL DRAWINGS
10	ELECTRIC WATER COOLER WITH BOTTLE FILLER - SEE MECHANICAL DRAWINGS
11	ELECTRICAL PANEL - SEE ELECTRICAL DRAWINGS

- GENERAL NOTES:
- CONTACT ARCHITECT IMMEDIATELY IF CONFLICTS ARISE w/ INSTALLATION OF ACCESSORIES & EQUIPMENT. NO CHANGES ACCEPTABLE UNLESS SHOWN ON PLAN OR APPROVED BY ARCHITECT.
 - MOUNT FIRE EXTINGUISHER CABINETS @ 5'-0" A.F.F. TO TOP OF CABINET. FINAL LOCATIONS TO BE VERIFIED BY LOCAL FIRE CHIEF.
 - GENERAL CONTRACTOR TO PROVIDE ALL NECESSARY BLOCKING IN WALLS FOR WALL-HUNG ITEMS (CABINETS, SHELVING, COUNTERTOPS, ... etc.)
 - ALL MECHANICAL, ELECTRICAL AND PLUMBING BY DESIGN BUILD CONTRACTOR.
 - ALL STOOP SLABS AND APRONS TO BE POURED WITH SIDEWALK TO MATCH FINISH, TOOLING, & JOINTS
 - ACT CEILING TO BE CENTERED IN EACH TOILET ROOM. U.N.O.
 - FUR OUT WALLS AROUND ROOF DRAIN RAIN WATER LEADER (RD. RWL) & OVERFLOW ROOF DRAIN RAIN WATER LEADER (OD. RWL) w/ 5/8" GYP. BD. ON 2 1/2" STL. STUDS - VFY. LOCATIONS w/ MECH.
 - INTERIOR COLUMNS TO BE FINISHED w/ 5/8" GYP. BD. ON 7/8" STL. FURRING CHANNELS w/ MTL. J-BEADS @ EACH CORNER. SEE ENLARGED DETAILS. REFER TO STRUCTURAL DRAWINGS FOR STEEL COLUMN SIZES.
 - DOORS WITH MARKING "CR" INDICATE THE SIDE OF THE DOOR TO RECEIVE SECURE ACCESS CREDENTIAL READER - SEE DOOR SCHEDULE
 - INTERIOR PARTITIONS SHALL BE 3'-0" STL. STUDS @ 16" O.C. w/ 5/8" GYP. BD. ON EA. SIDE EXTENDED 4" ABOVE CEILING-UNLESS NOTED OTHERWISE. SEE WALL TYPES ON THIS SHEET.
 - ALL INTERIOR WALLS DIMENSIONED TO GYP. BD. FINISH FACE U.N.O.
 - ALL OFFICES, BOARD ROOM, BREAK ROOM, AND COMMUNITY ROOM WALLS TO EXTEND TO DECK WITH SOUND BATT INSULATION
 - INSTALL ALL DOOR FRAMES 3" OFFSET FROM ADJACENT WALL FINISH FACES UNLESS NOTED OTHERWISE
 - FURNITURE BY OWNER SHOWN WITH DASHED LINEWORK

WALL TYPES			
5/8" GYP. BD. EA. SIDE 3-5/8" STL. STUDS @ 16" OC. w/ SOUND BATT INSUL. (VFY.)	5/8" GYP. BD. EA. SIDE 3-5/8" STL. STUDS @ 16" OC. w/ SOUND BATT INSUL. (VFY.)- EXTEND WALLS UP TO DECK	5/8" GYP. BD. EA. SIDE 6" STL. STUDS @ 16" OC. w/ SOUND BATT INSUL. (VFY.)	5/8" GYP. BD. EA. SIDE 6" STL. STUDS @ 16" OC. w/ SOUND BATT INSUL. (VFY.)- EXTEND WALLS UP TO DECK
FURRED WALL: 5/8" GYP. BD. ON 3-5/8" STL. STUDS @ 16" OC. w/ SOUND BATT INSUL. (VFY.)- EXTEND WALLS UP TO DECK	5/8" GYP. BD. EA. SIDE 3-5/8" STL. STUDS @ 16" OC. w/ SOUND BATT INSUL. - PLYWD. @ ONE SIDE UP TO 8'-0" AFF (MIN. OR AS NOTED)	5/8" GYP. BD. EA. SIDE, RC-1 ONE SIDE, 3-5/8" STL. STUDS @ 16" OC. w/ SOUND BATT INSUL. (VFY.)	FURRED WALL: 5/8" TYPE 'X' GYP. BD. ON 1-1/2" STL. STUDS @ 16" O.C. EXTEND 4" ABOVE CEILING.

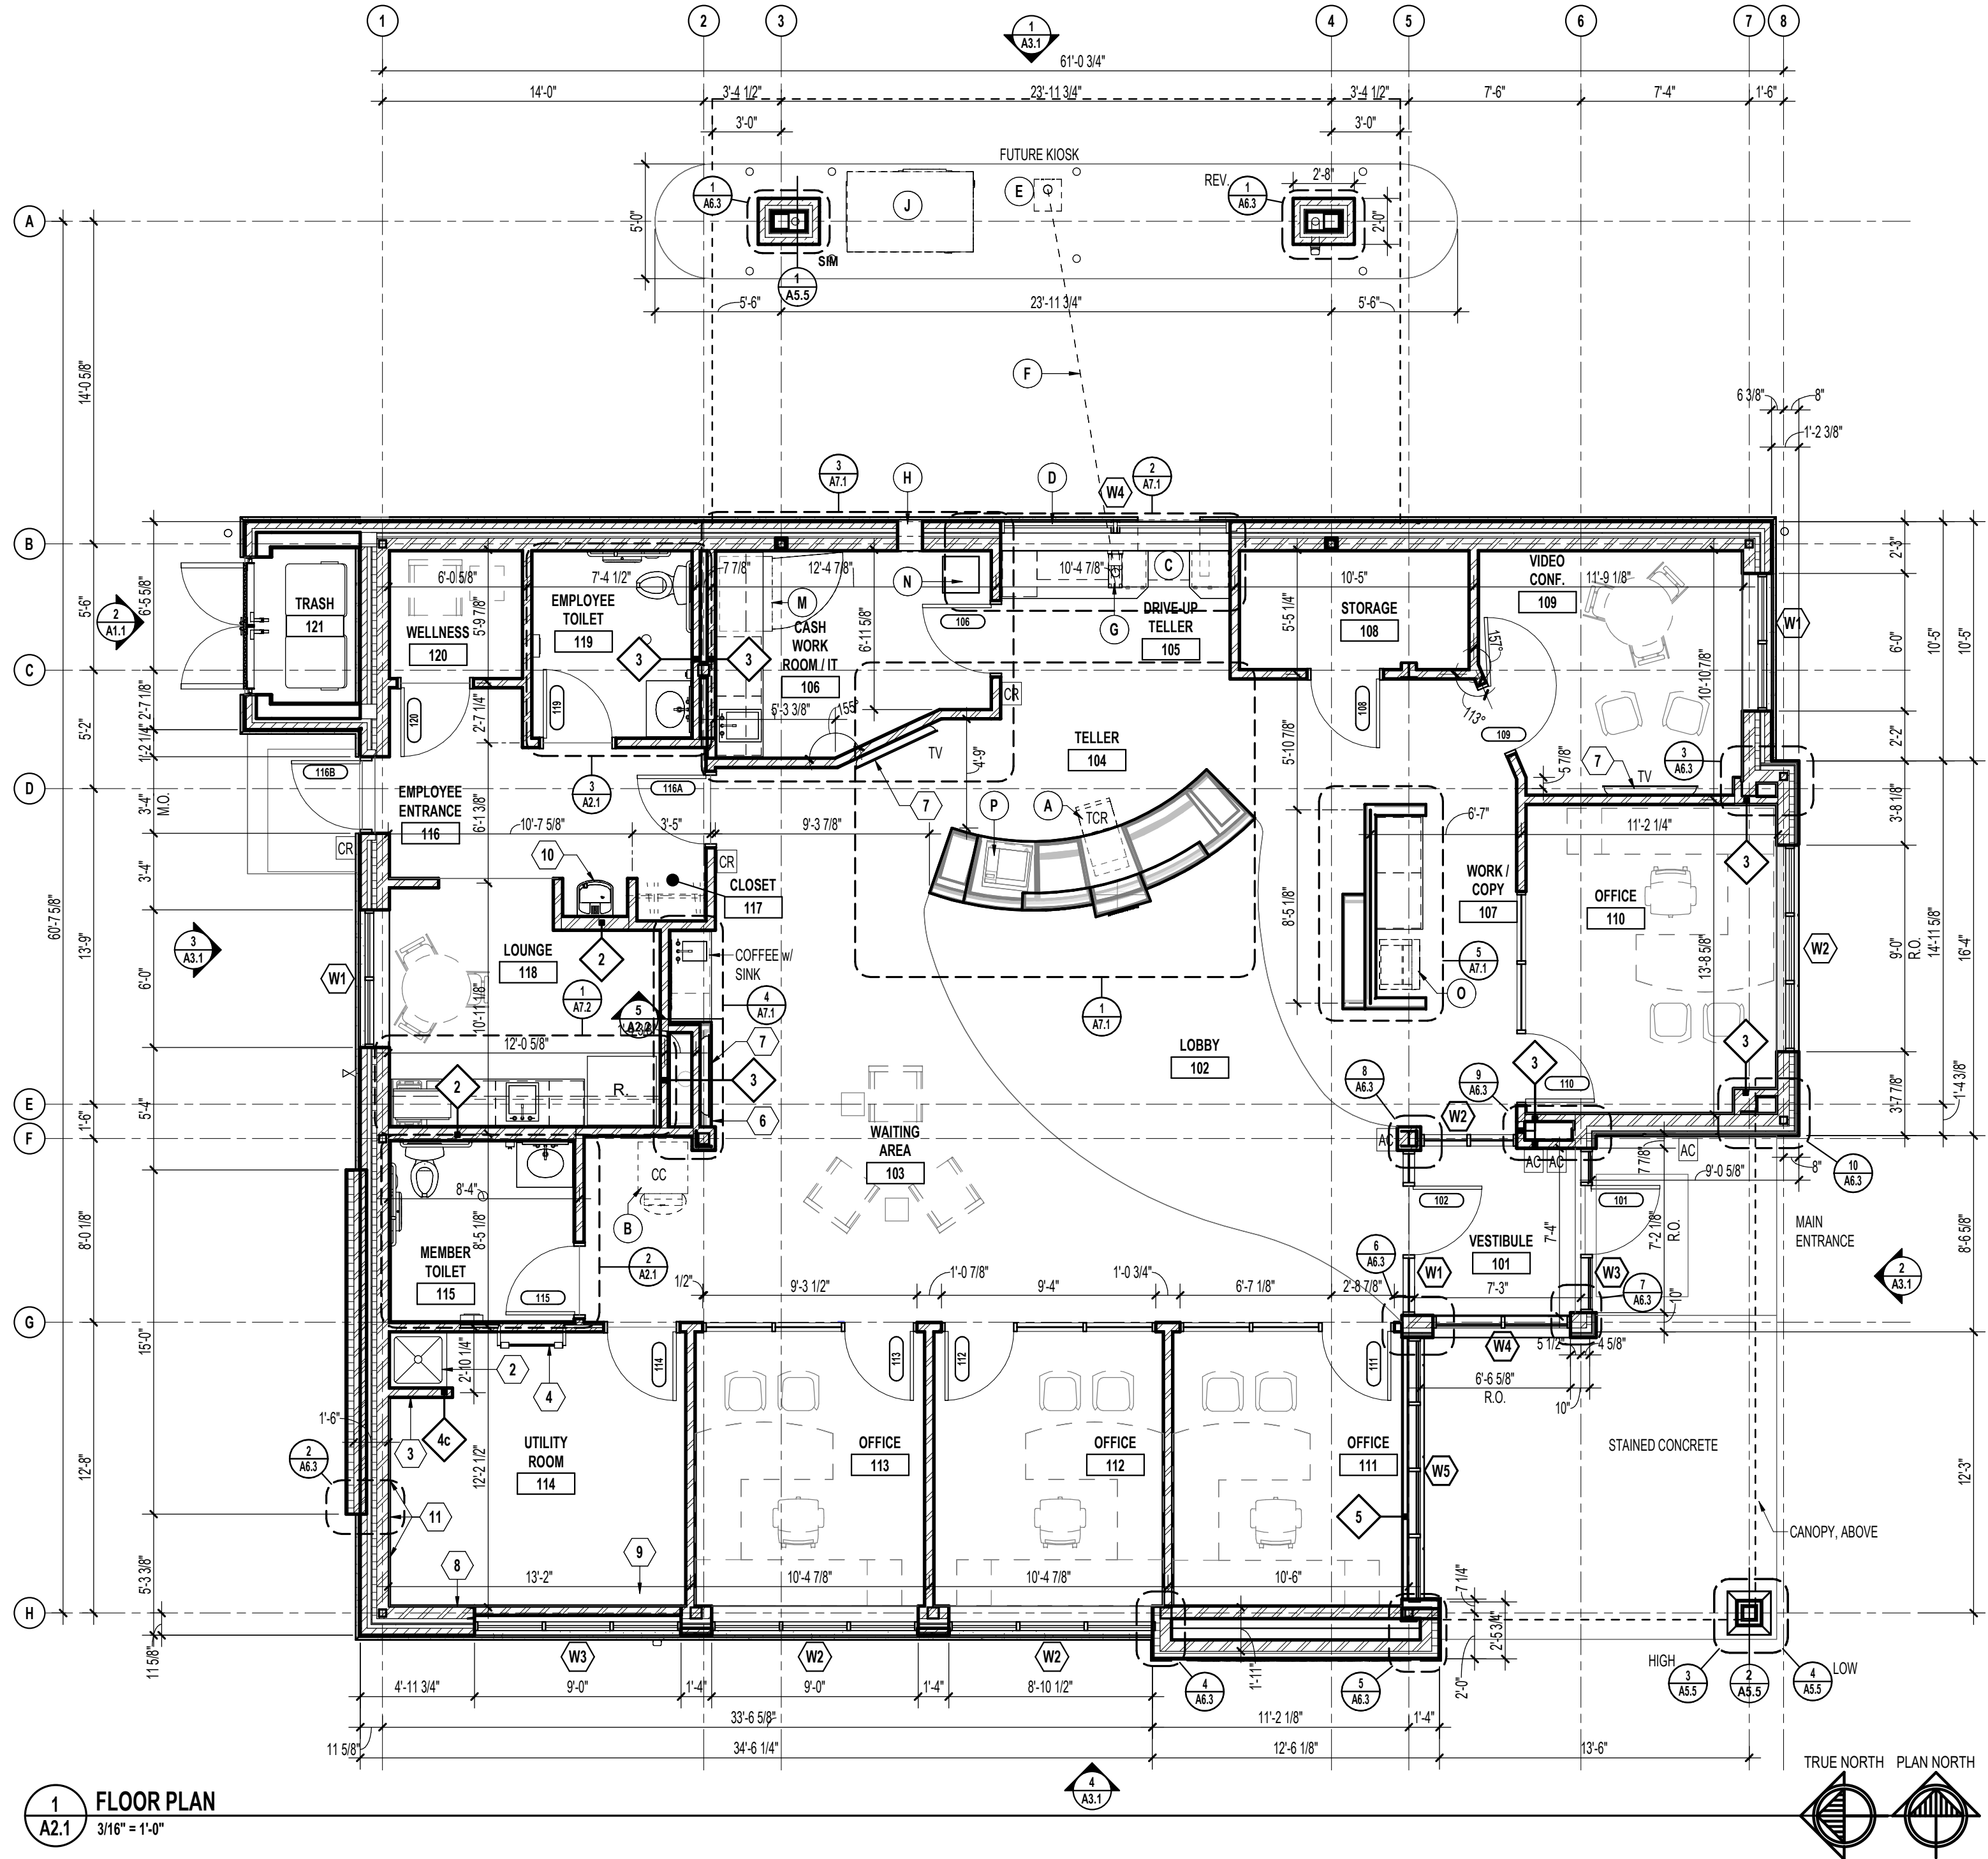

www.htg-architects.com
Minneapolis Bismarck

1010 Mainstreet, Suite 100
Hopkins, MN 55434
Tel: 952.278.8880

PROJECT
**MAYO EMPLOYEES
FEDERAL CREDIT UNION**

NEW BUILDING
**605 WEST AVE S.
LA CROSSE, WI**

BID SET 03/27/2026
REVISIONS
DATE NO



SEAN C. RABOIN
12055 03/27/2026
Reg No. Date



FLOOR PLAN, SCHEDULES,
AND ENLARGED TOILET
PLANS

Drawn By: SRC Checked By: SRC

A2.1




251167
COPYRIGHT © HTG ARCHITECTS

Autodesk Docs\Mayo Employees FCU\La Crosse\W251167_Arch_Central_R25.vit
3/27/2025 2:46:24 PM

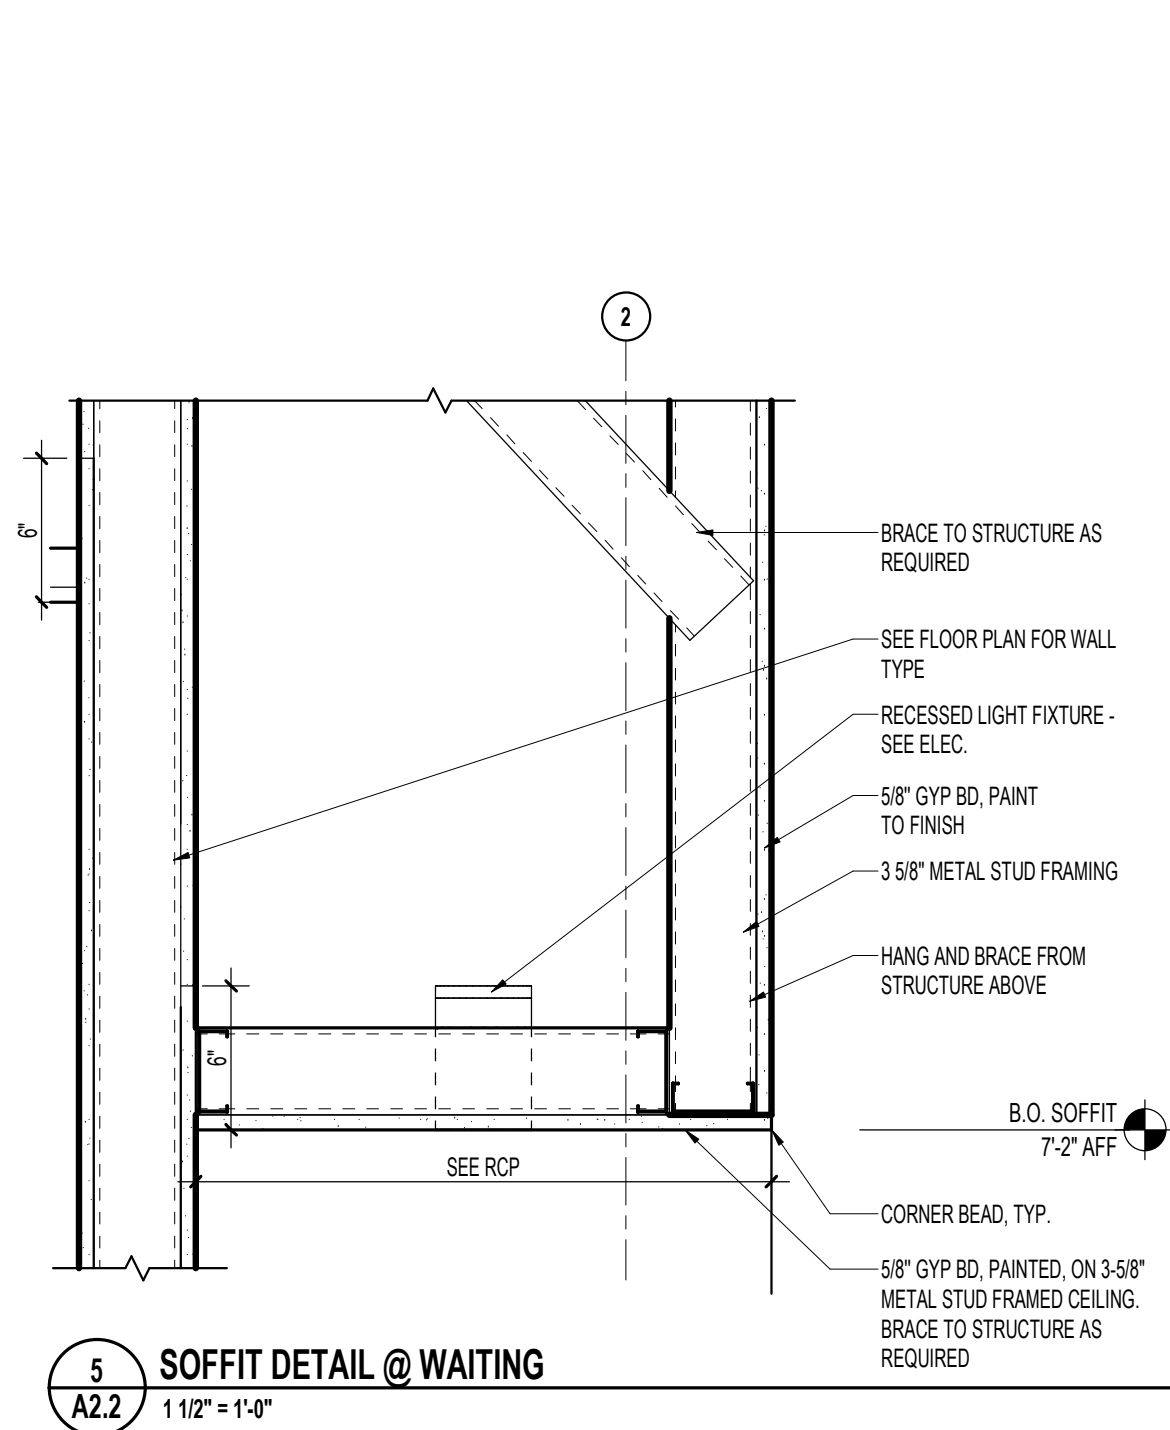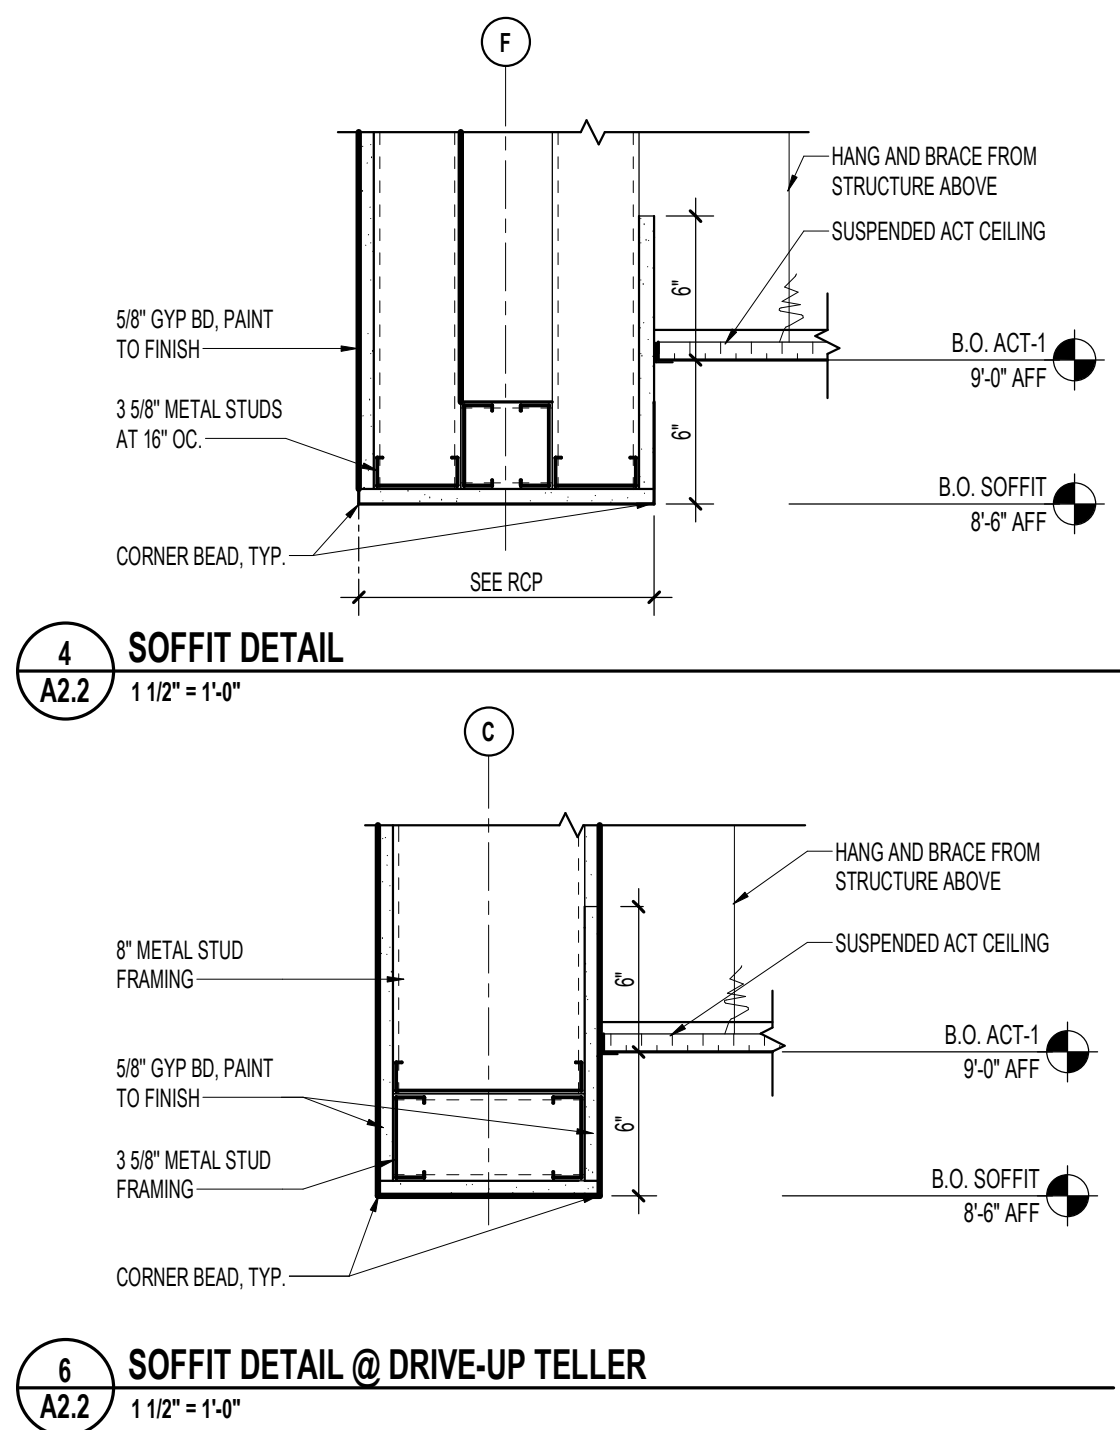

KEYED CEILING PLAN NOTES	
NO.	DESCRIPTION
1	CONTROL JOINTS TO BE EVENLY SPACED BETWEEN COLUMNS AND RUN VERTICALLY TO CLERESTORY ABOVE
2	COORDINATE LIGHT FIXTURE LOCATIONS WITH ELECTRICAL AND BANK EQUIP. SUPPLIER
3	2X2' ACCESS PANEL, COORDINATE WITH BANK EQUIP. SUPPLIER
4	FUTURE PNEUMATIC TUBE LOCATION, COORDINATE WITH BANK EQUIP. SUPPLIER AND ELECTRICAL
5	LANE LIGHTS, SEE ELECTRICAL (2-THUS)
6	EXTERIOR BACKLIT SIGN, SEE ELEVATIONS, COORDINATE WITH ELECTRICAL AND SIGN VENDOR
7	DASHED LINE INDICATES LINEAR LIGHTING AT B.O. CLERESTORY CANOPY, COORDINATE WITH ELECTRICAL (ALL FOUR SIDES)

REFLECTED CEILING PLAN LEGEND	
	2X2' RECESSED FLUORESCENT LT. FIXTURE
	RECESSED DOWNLIGHT LIGHT FIXTURE
	SURFACE MOUNTED UTILITY LIGHT FIXTURE
	EXIT LIGHT - SINGLE-SIDED
	2X2' CEILING DIFFUSER - SEE MECHANICAL
	2X2' CEILING RETURN - SEE MECHANICAL
	2X2' CEILING DIFFUSER - SEE MECHANICAL
	2X2' CEILING DIFFUSER - SEE MECHANICAL
	JUNCTION BOX, CEILING MOUNTED
	CEILING MOUNTED FOURPLEX RECEPTACLE
	CEILING MOUNTED DUPLEX RECEPTACLE

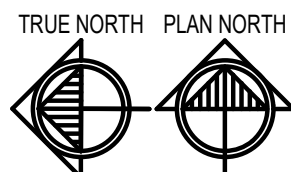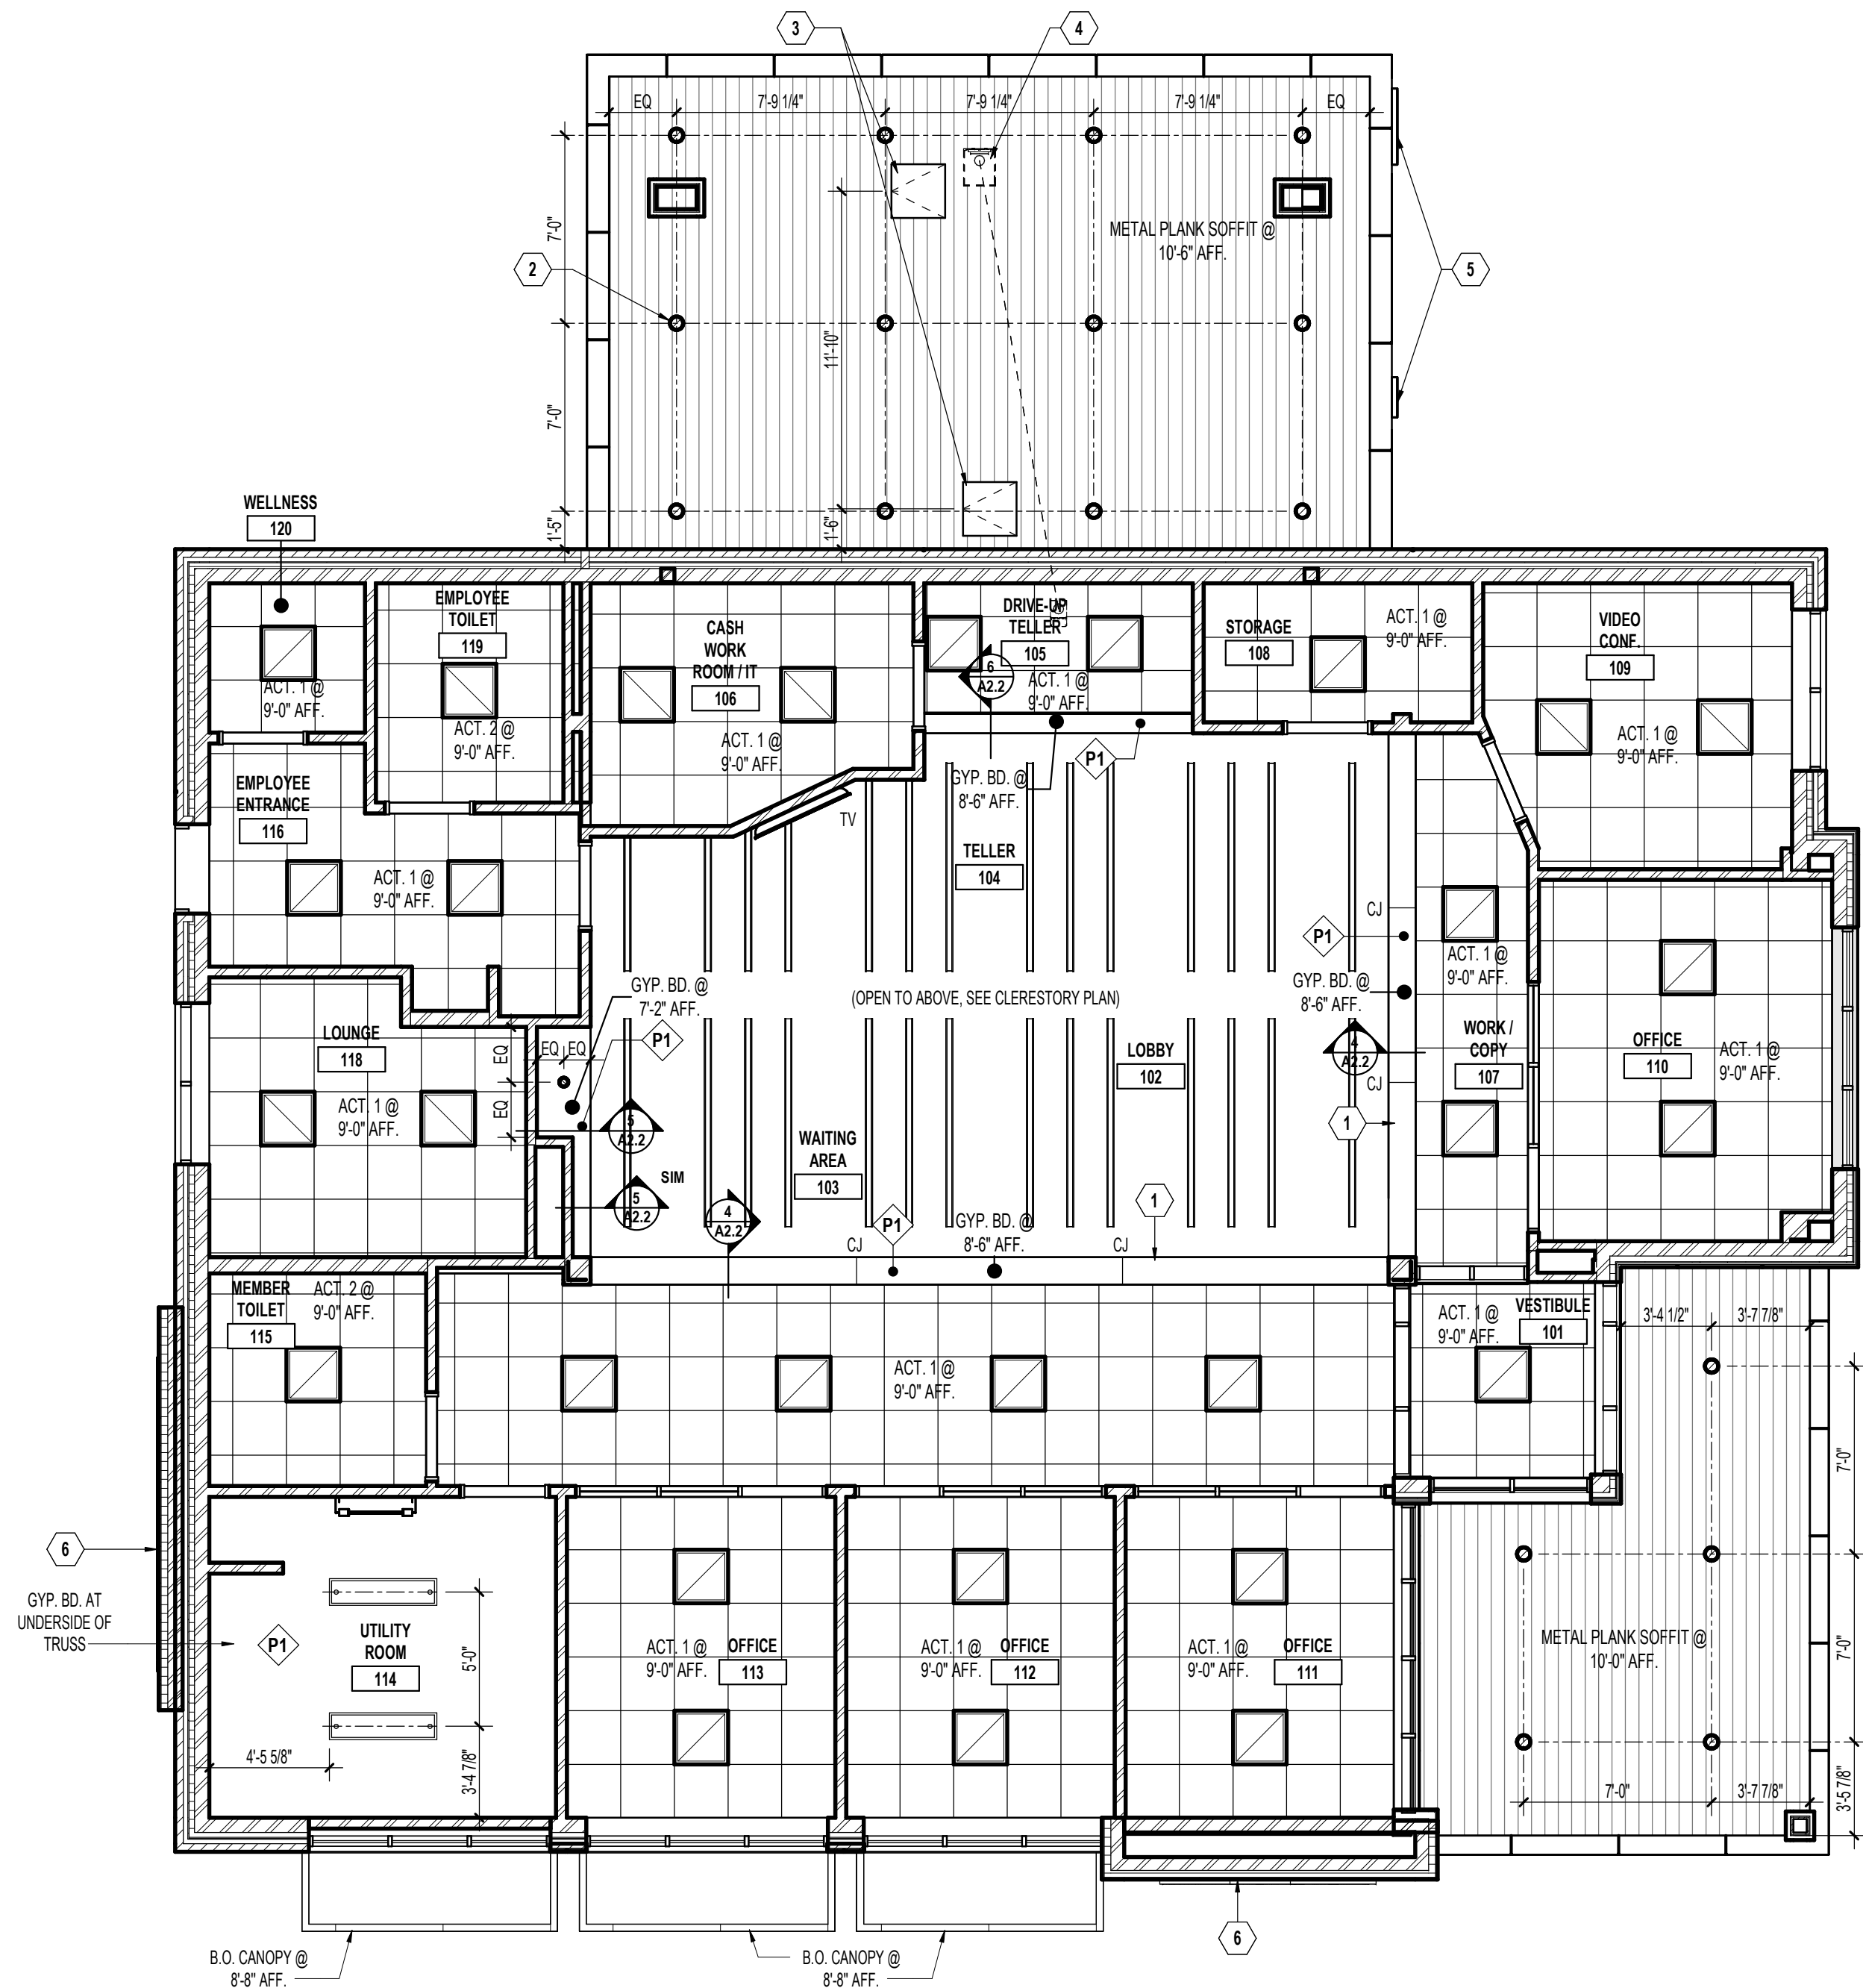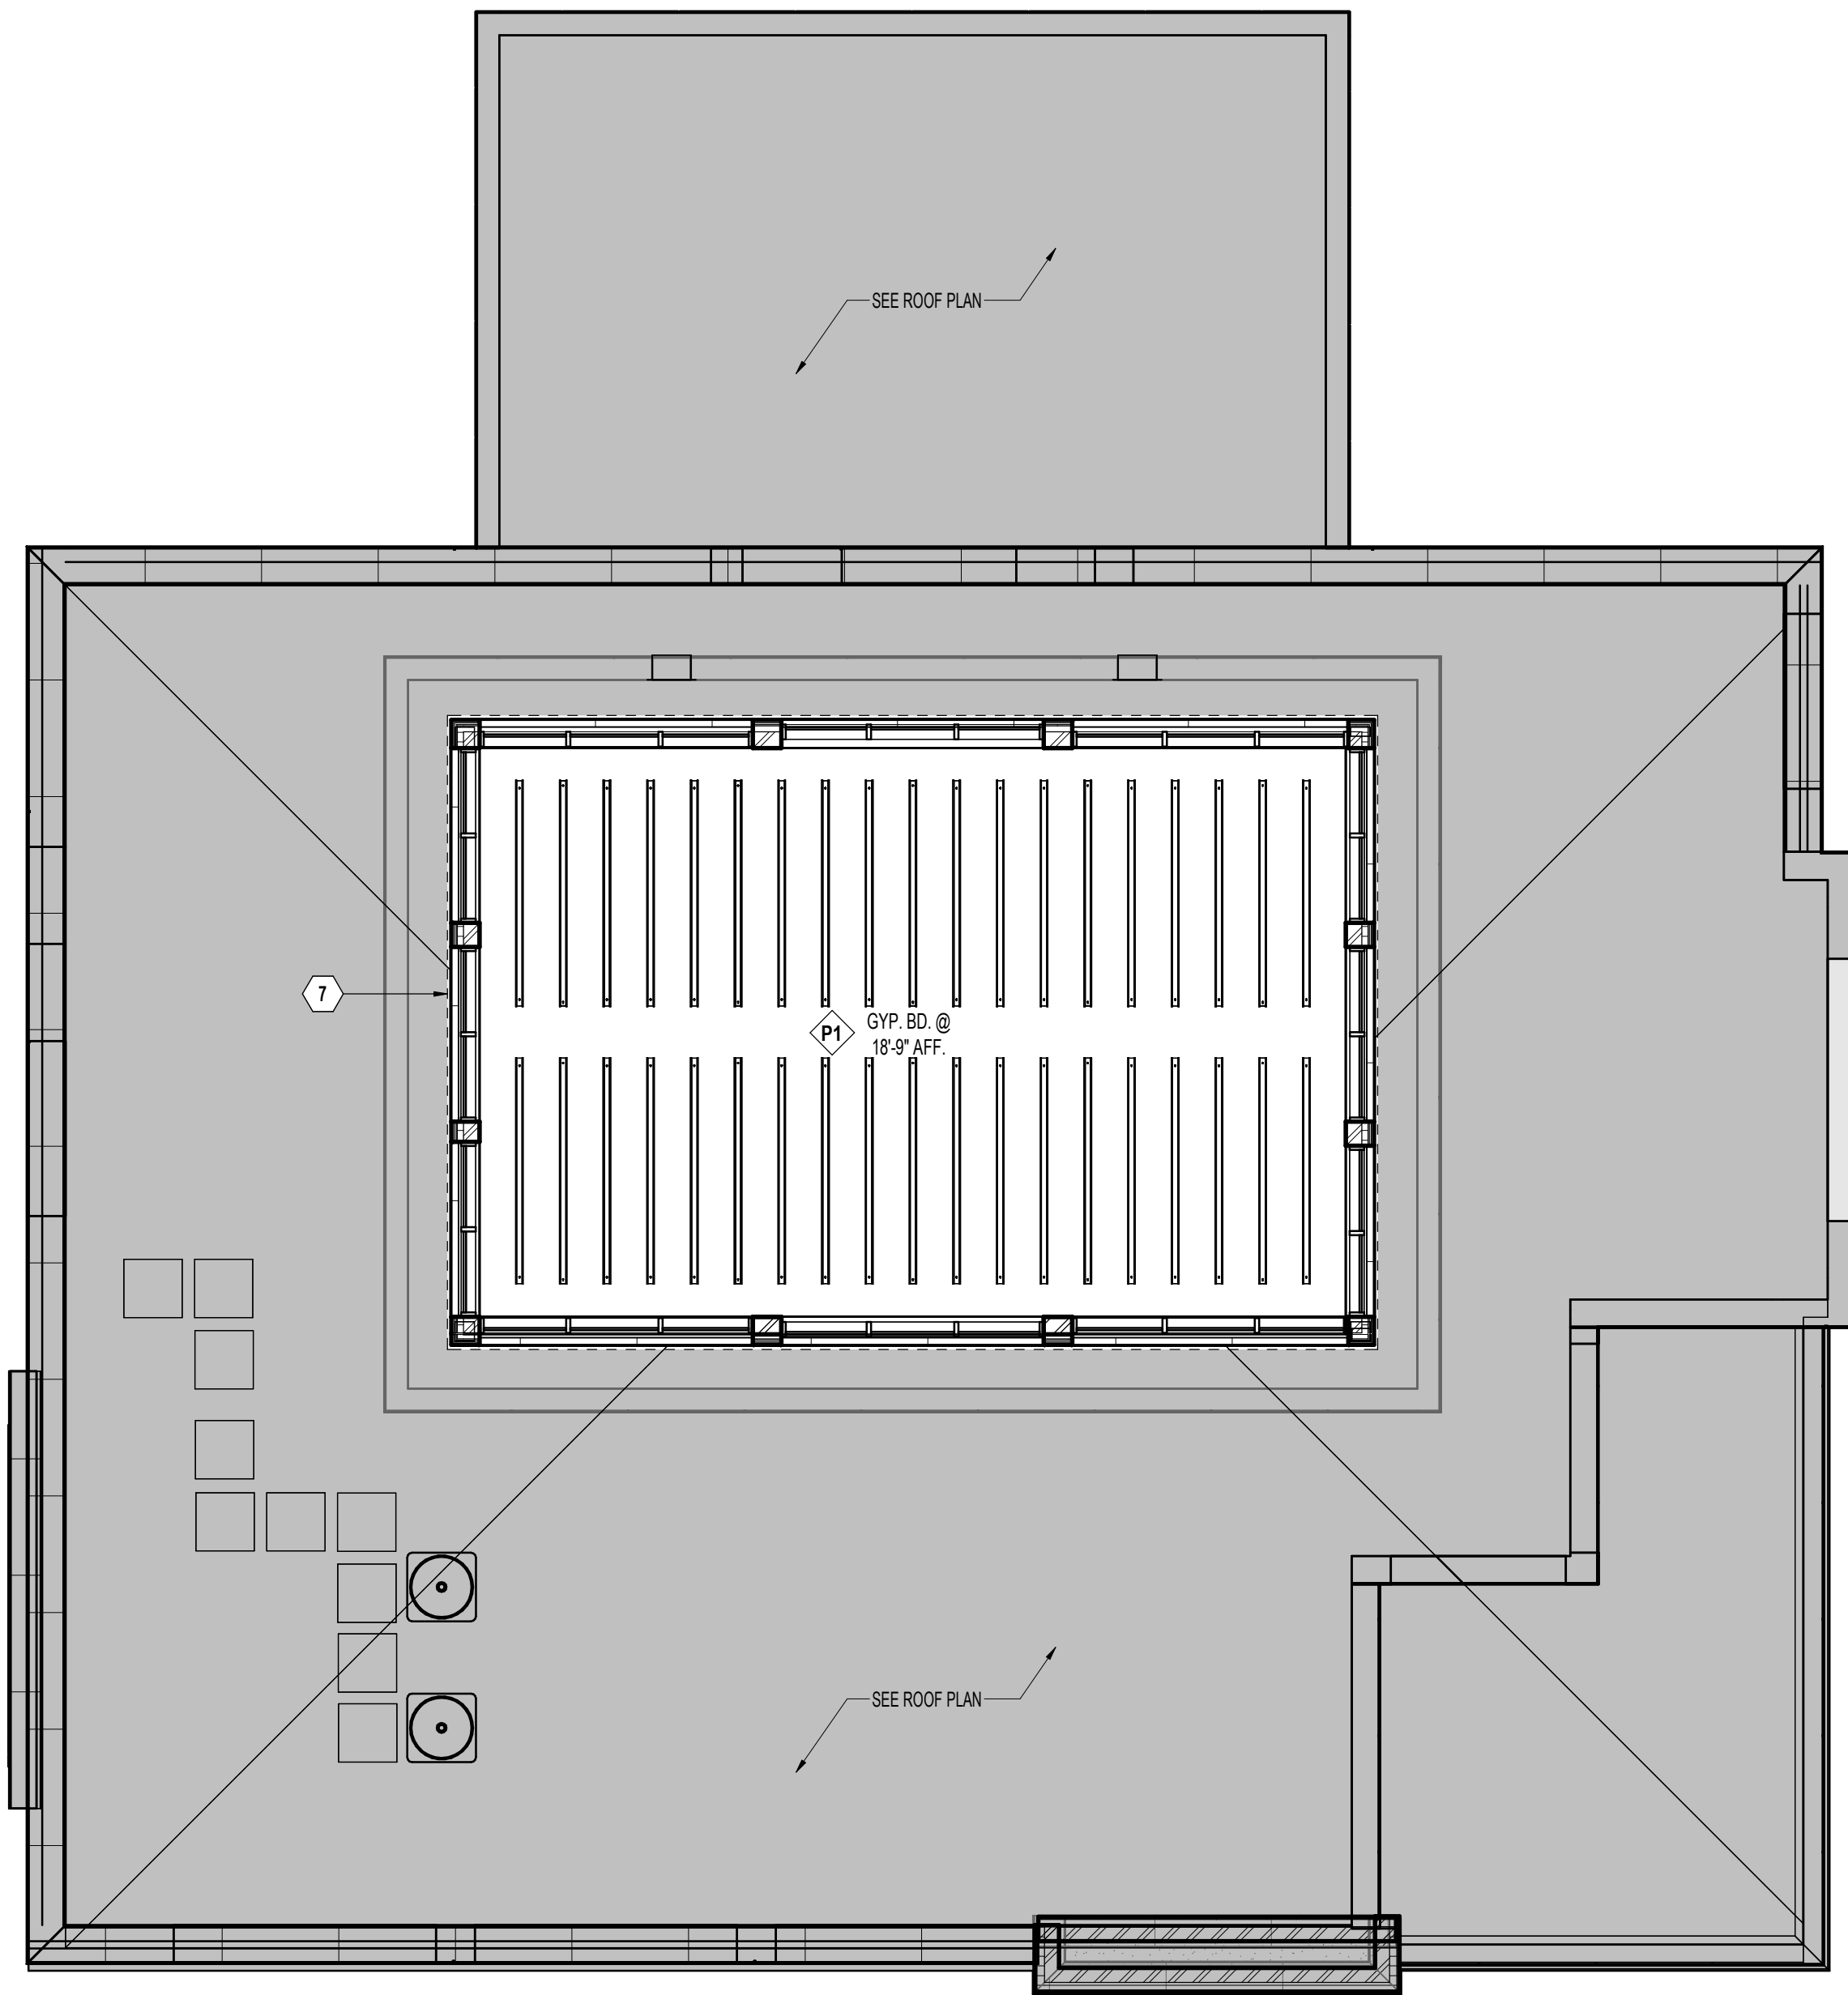

www.htg-architects.com
Minneapolis Bismarck

1010 Mainstreet, Suite 100
Hopkins, MN 55343
Tel: 952.278.8880

PROJECT

**MAYO EMPLOYEES
FEDERAL CREDIT UNION**

NEW BUILDING

**605 WEST AVE S.
LA CROSSE, WI**

BID SET 03/27/2026

REVISIONS

DATE NO



SEAN C. RABOIN
12055 03/27/2026
Reg No. Date


MAIN LEVEL REFLECTED CEILING PLAN

Drawn By: Author


Checked By: Checker

A2.2


251167
COPYRIGHT © HTG ARCHITECTS

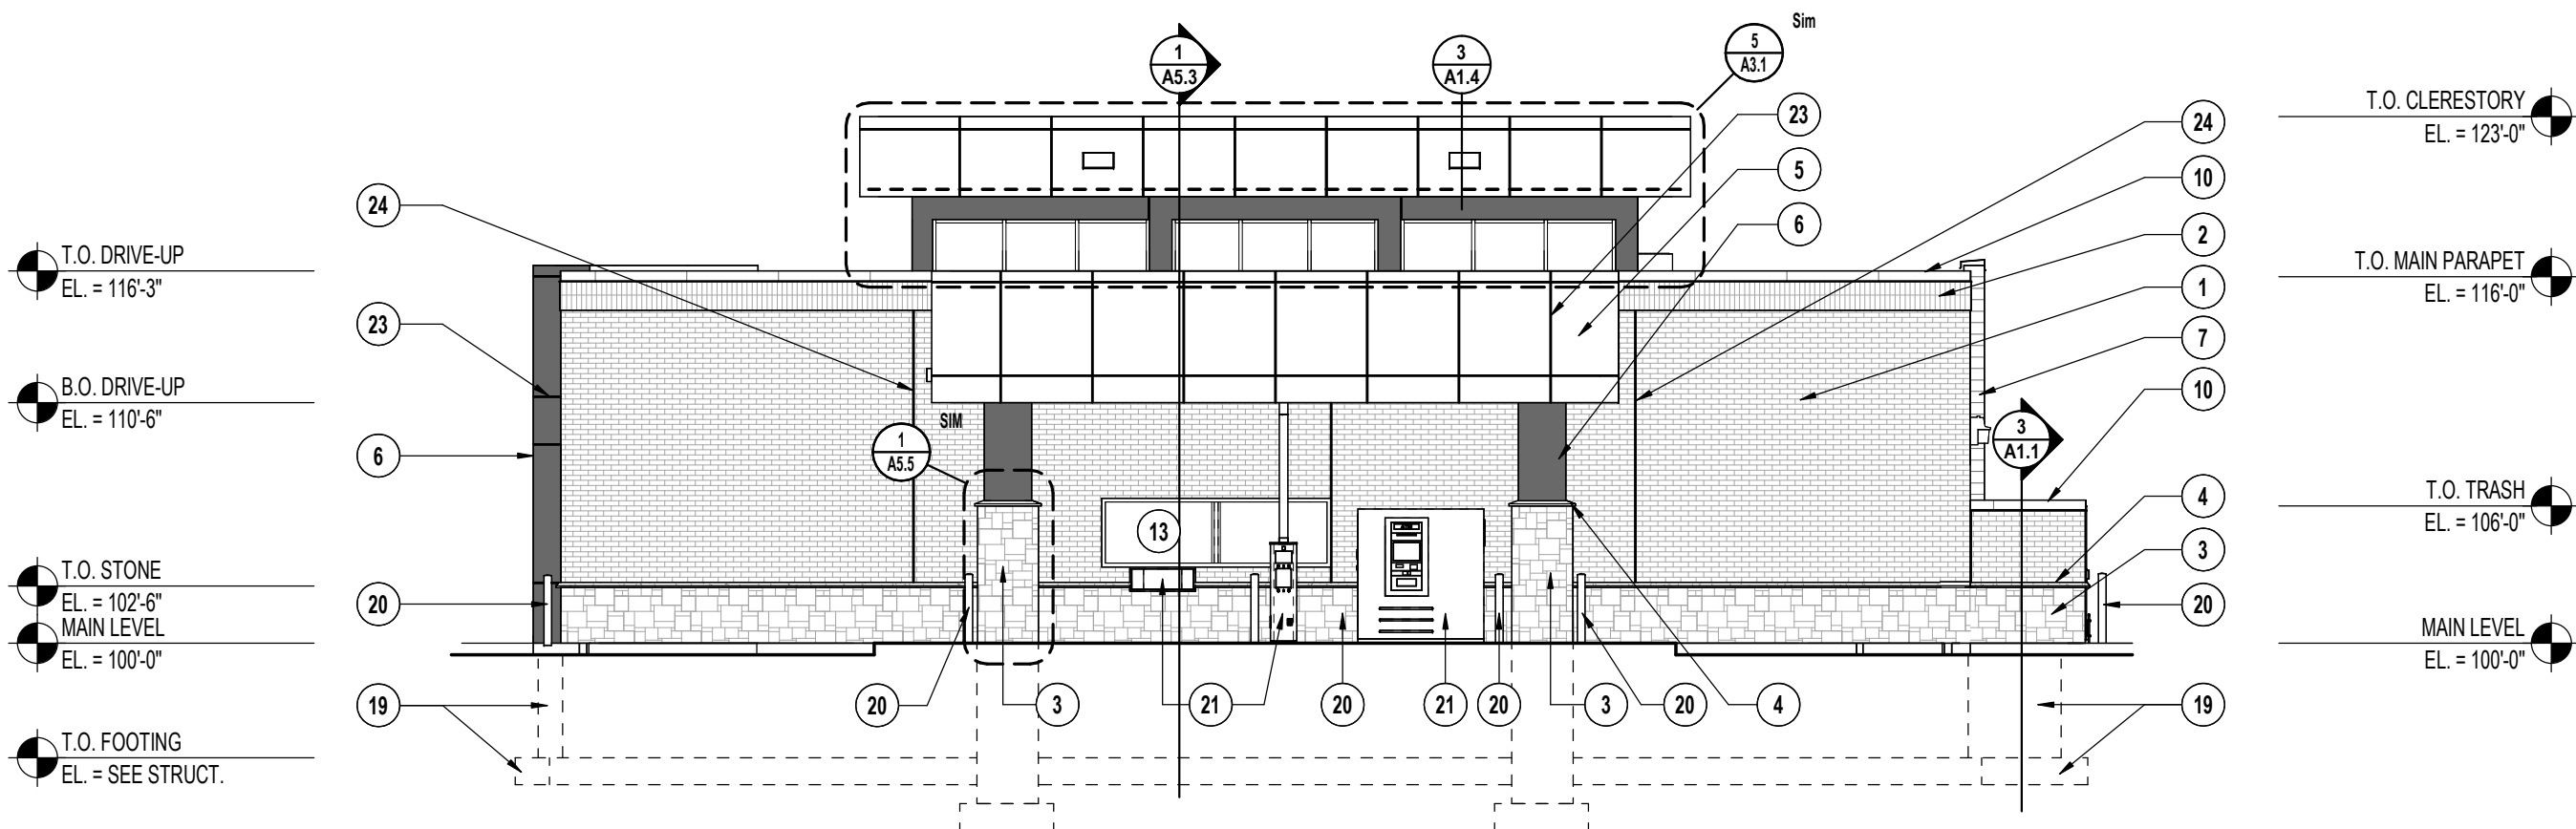


1 NORTH ELEVATION
A3.1 1/8" = 1'-0"

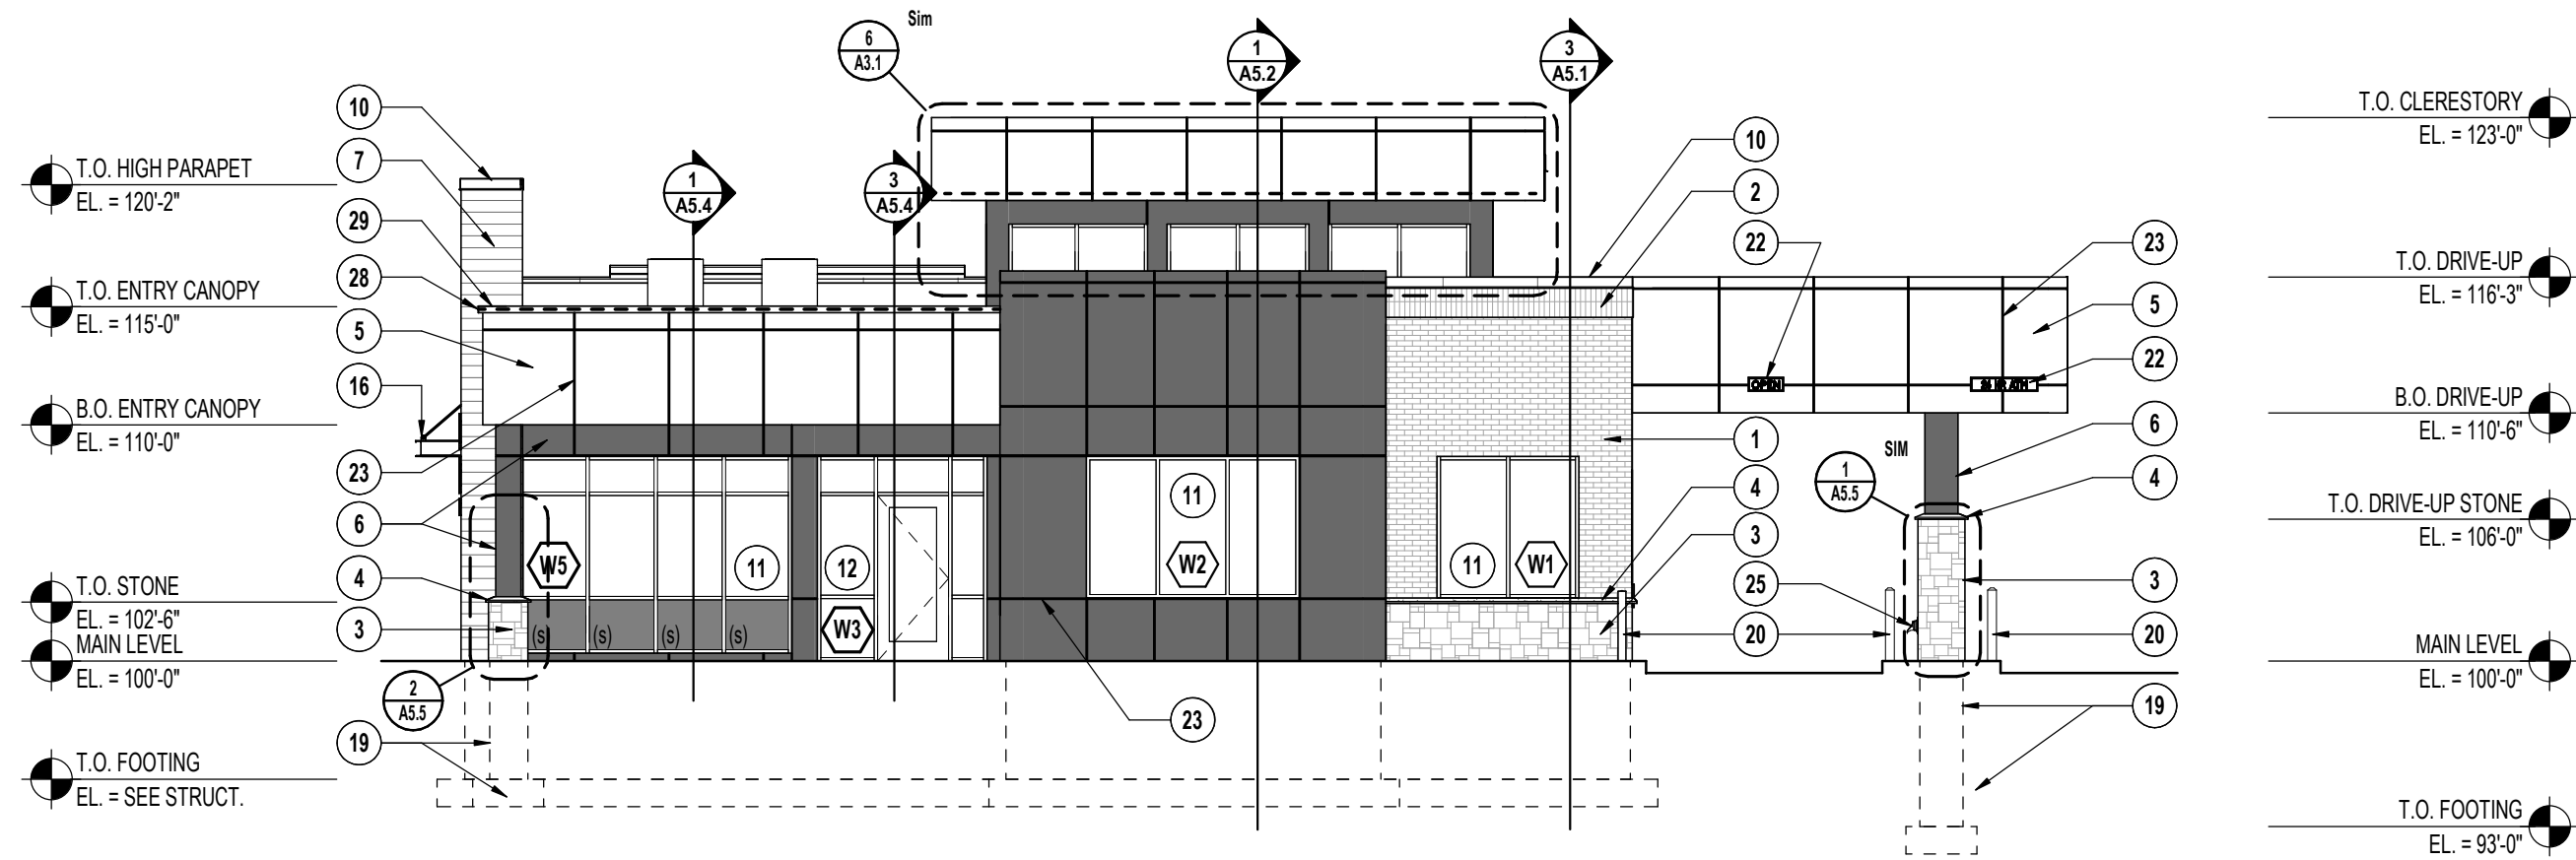


2 EAST ELEVATION
A3.1 1/8" = 1'-0"

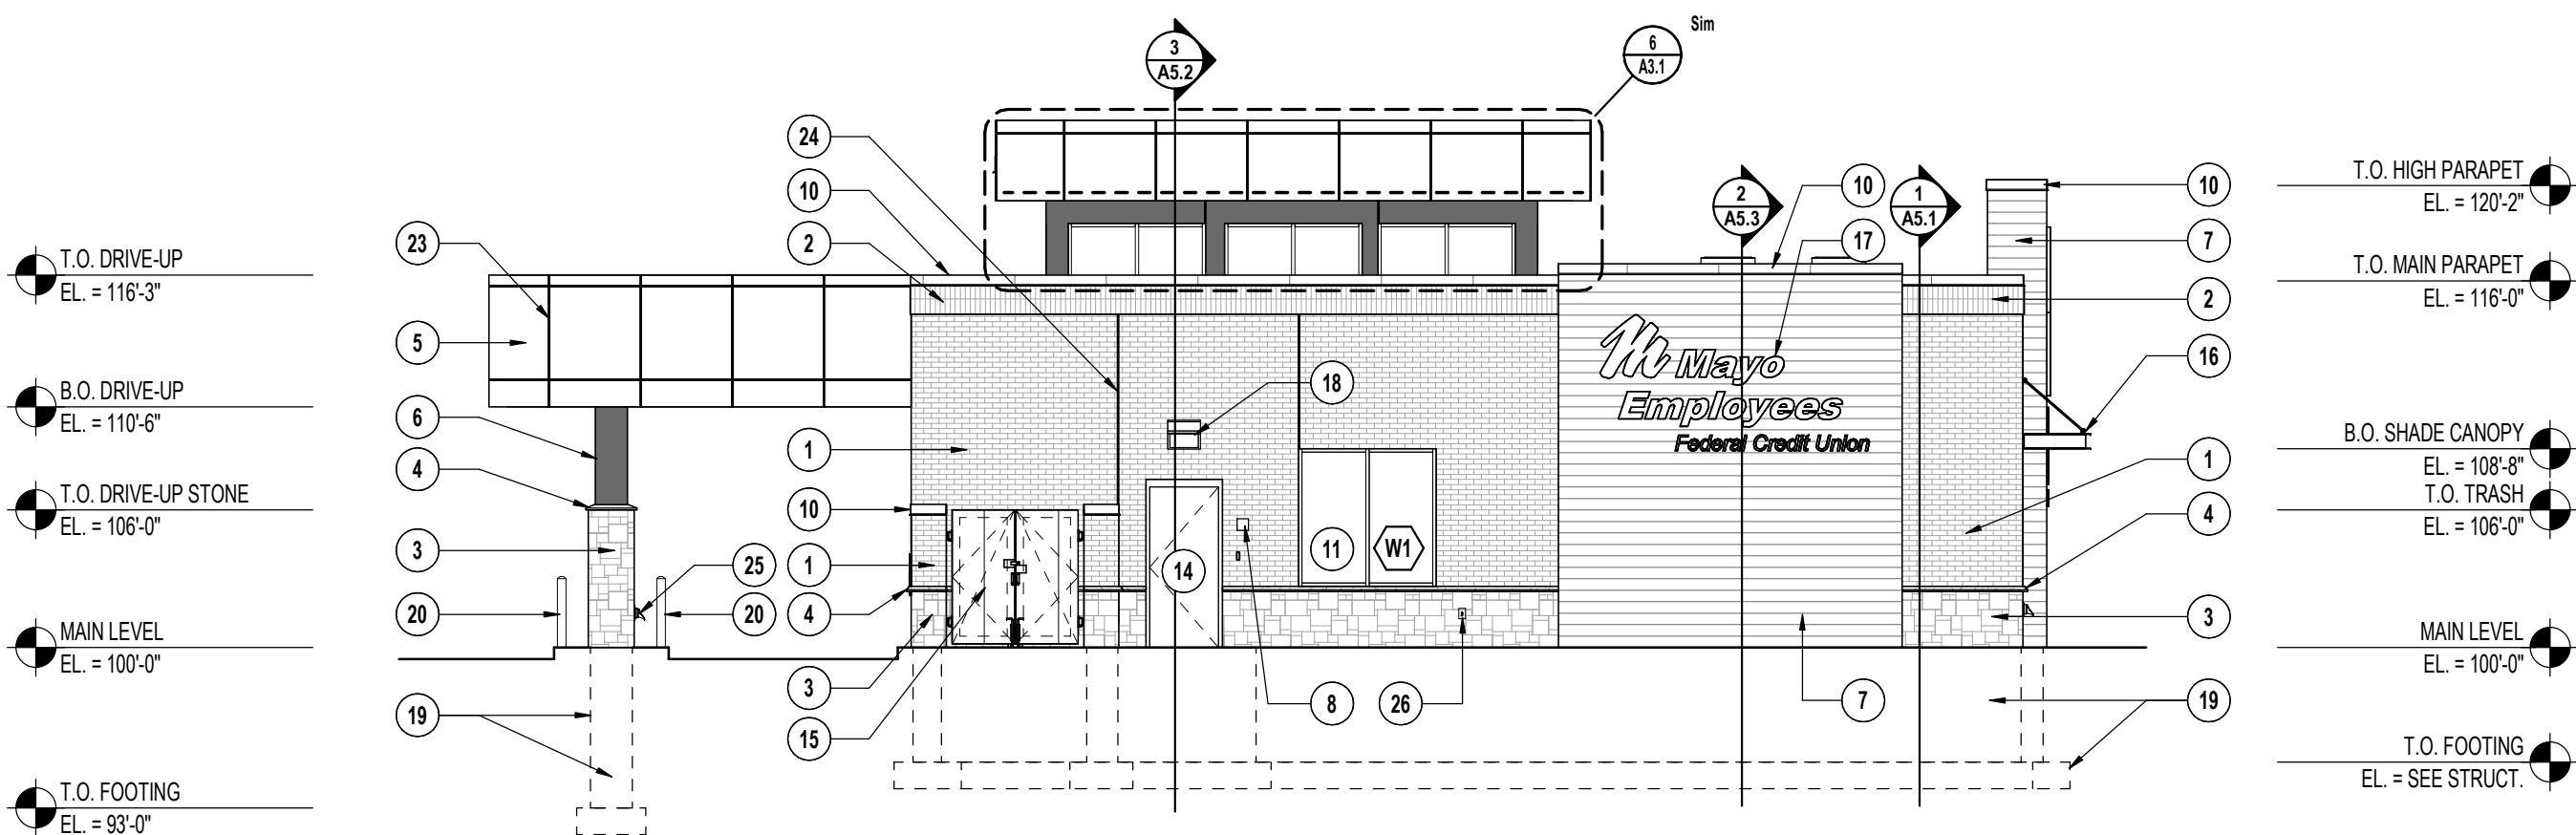

3 WEST ELEVATION
A3.1 1/8" = 1'-0"

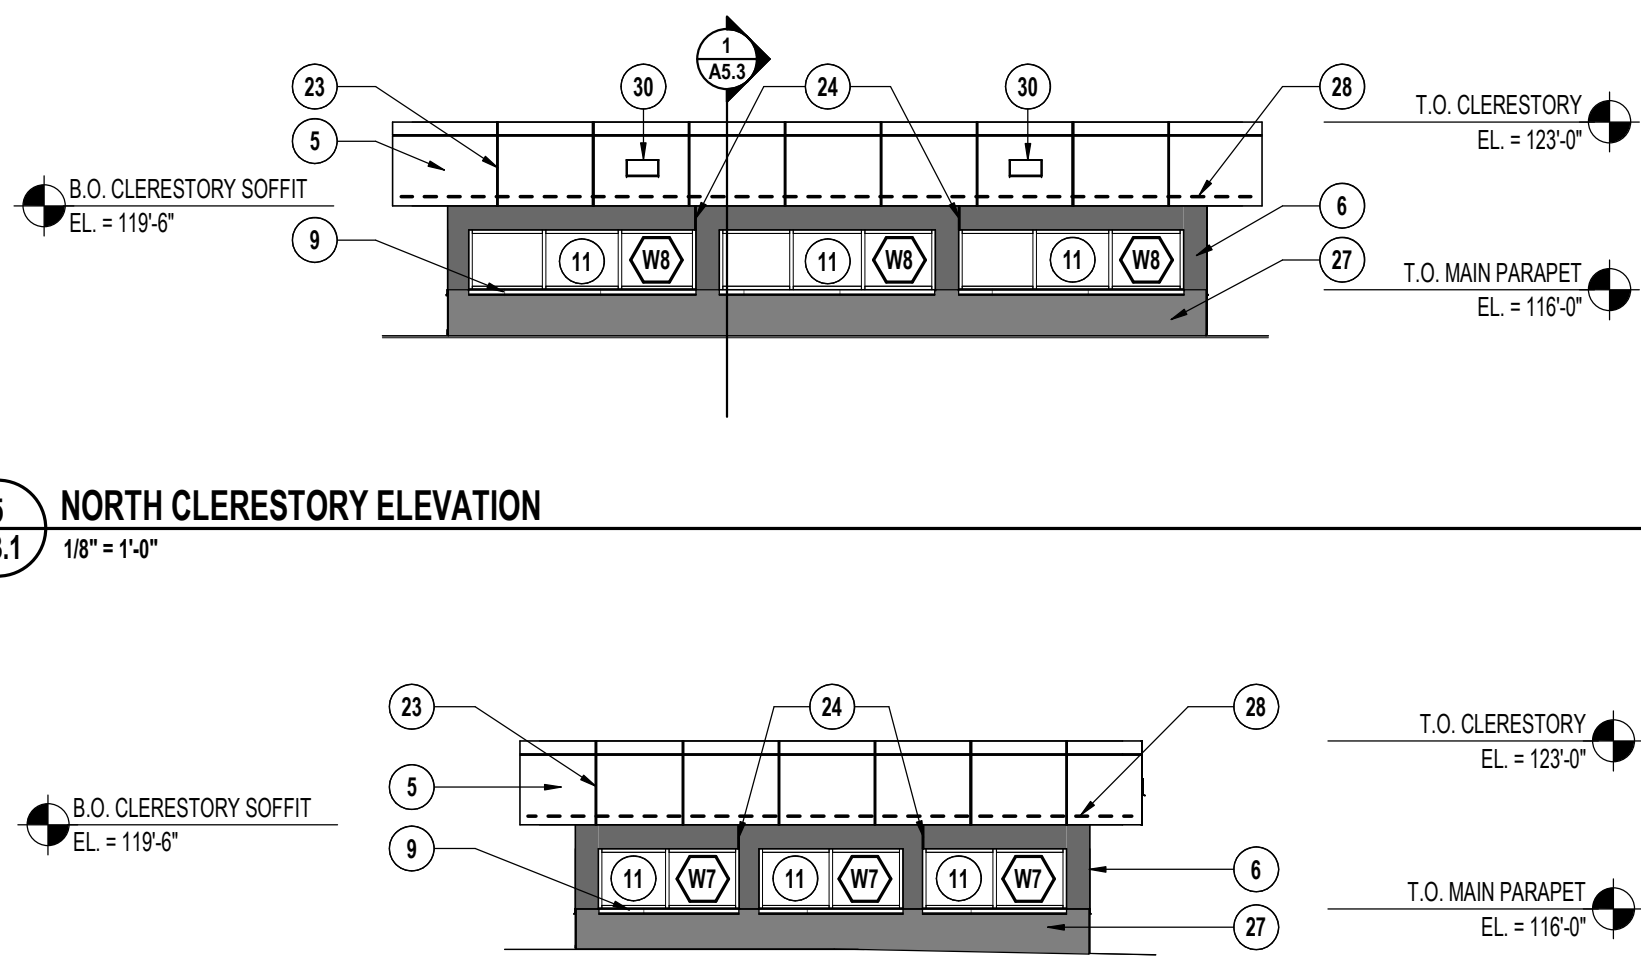

5 NORTH CLERESTORY ELEVATION
A3.1 1/8" = 1'-0"

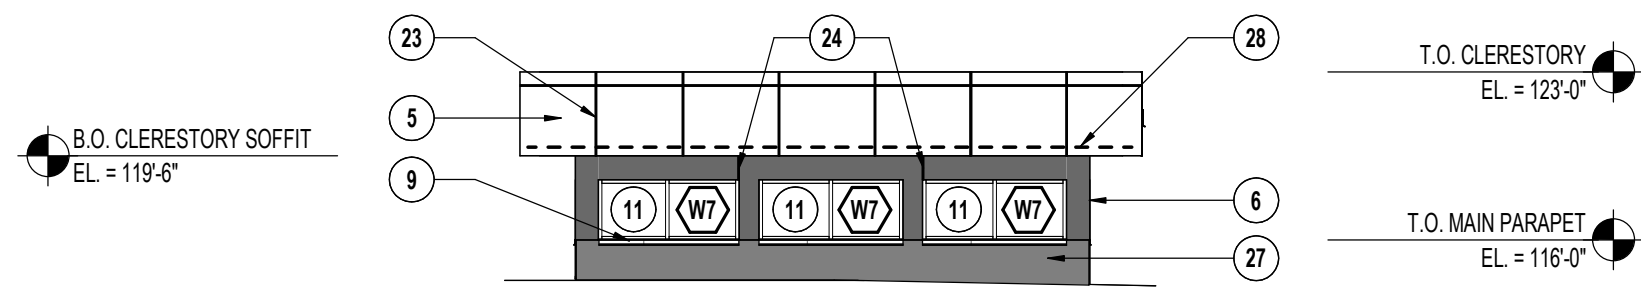

6 EAST CLERESTORY ELEVATION
A3.1 1/8" = 1'-0"

00	KEYED NOTES - EXTERIOR ELEVATION
NO.	DESCRIPTION
1	BRICK - CLOUD CERAMICS STYLE: VELOUR MODULAR COLOR: COFFEE
2	(2) ROWS OF STACKED SOLDER BRICK COURSING - MATCH TYPICAL BRICK STYLE & COLOR
3	NATURAL STONE BASE - BUECHEL STONE STYLE: TAILORED BLEND COLOR: SILVERDALE
4	NATURAL STONE SILL - BUECHEL STONE STYLE / COLOR: MATCH STONE BASE
5	ACM-1 - ALUCOBOND PLUS SYSTEM: WET SEAL PANEL SYSTEM COLOR: TBD
6	ACM-2 - ALUCOBOND PLUS SYSTEM: WET SEAL PANEL SYSTEM COLOR: TBD
7	ALUMINUM SIDING - LONGBOARD SYSTEM: TONGUE & GROOVE - 6" COLOR: TBD
8	KNOCK BOX FOR FIRE DEPARTMENT
9	PREFINISHED METAL SILL - PAC-CLAD (OR EQUAL) COLOR: TBD
10	PREFINISHED METAL COPING - PAC-CLAD (OR EQUAL) COLOR: TBD
11	ALUMINUM STOREFRONT WINDOW COLOR: CLEAR ANODIZED OUTBOARD LITE: BRONZE TINTED GLASS INBOARD LITE: CLEAR GLASS
12	ALUMINUM DOOR & FRAME COLOR: CLEAR ANODIZED
13	ALUMINUM DRIVE-UP WINDOW COLOR: CLEAR ANODIZED
14	INSULATED HOLLOW METAL DOOR COLOR: PAINT SW 7019 GAUNTLET GRAY
15	STEEL TRASH ENCLOSURE GATE COLOR: PAINT SW 7019 GAUNTLET GRAY
16	SHADE CANOPY / EYEBROW - MANUFACTURER? COLOR: PAINT?
17	BACKLIT LOGO SIGNAGE, GC TO COORDINATE W/ ELECTRICAL & OWNER'S SIGNAGE VENDOR
18	EXTERIOR LIGHTING, SEE ELECTRICAL DRAWINGS
19	FOUNDATION WALLS & FOOTINGS, SEE STRUCTURAL DRAWINGS
20	4" DIA. BOLLARD W/ BOLLARD COVER/SLEEVE, COLOR TBD BY ARCH
21	BANK EQUIPMENT, SEE FLOOR PLAN & BANK EQUIPMENT SCHEDULE - COORDINATE W/ BANK EQUIPMENT PROVIDER
22	DRIVE-UP AISLE SIGNAGE, COORDINATE W/ ELECTRICAL & OWNER'S SIGNAGE VENDOR
23	PANEL JOINTS IN ACM, TYP.
24	CONTROL/RELIEF JOINTS, TYP.
25	ROOF DRAINAGE OUTLET / CONVS TONGUE
26	HOSE BIB LOCATION, PROVIDE SMOOTH TRIM STONE @ CONNECTION TO BLDG
27	EPDM ROOFING, WRAP VERTICALLY UP FACE OF CLERESTORY WALL - SEE SECTIONS
28	CONCEALED DECORATIVE LED LIGHTING, SEE ROOF SECTIONS & ELECTRICAL DRAWINGS
29	PREFINISHED METAL COPING - PAC-CLAD (OR EQUAL) - SEE DETAIL
30	PREFINISHED METAL SCUPPER - SEE ROOF PLAN & ROOF DETAILS



www.htg-architects.com
Minneapolis Bismarck

1010 Mainstreet, Suite 100
Hopkins, MN 55343
Tel: 952.278.8880

PROJECT

**MAYO EMPLOYEES
FEDERAL CREDIT UNION**

NEW BUILDING

**605 WEST AVE S.
LA CROSSE, WI**

BID SET 03/27/2026

REVISIONS

DATE NO



SEAN C. RABOIN
12055 03/27/2026
Reg No. Date

EXTERIOR ELEVATIONS

Drawn By: KH Checked By: SCR

A3.1

251167
COPYRIGHT © HTG ARCHITECTS

PROJECT

MAYO EMPLOYEES
FEDERAL CREDIT UNION


NEW BUILDING

605 WEST AVE S.
LA CROSSE, WI

BID SET 03/27/2026

REVISIONS

DATE NO

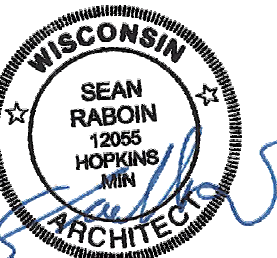

SEAN C. RABOIN

12055

Reg No.

03/27/2026

Date

BUILDING SECTIONS


Drawn By: SRC

Checked By: SCR


A4.1

251167


COPYRIGHT © HTG ARCHITECTS

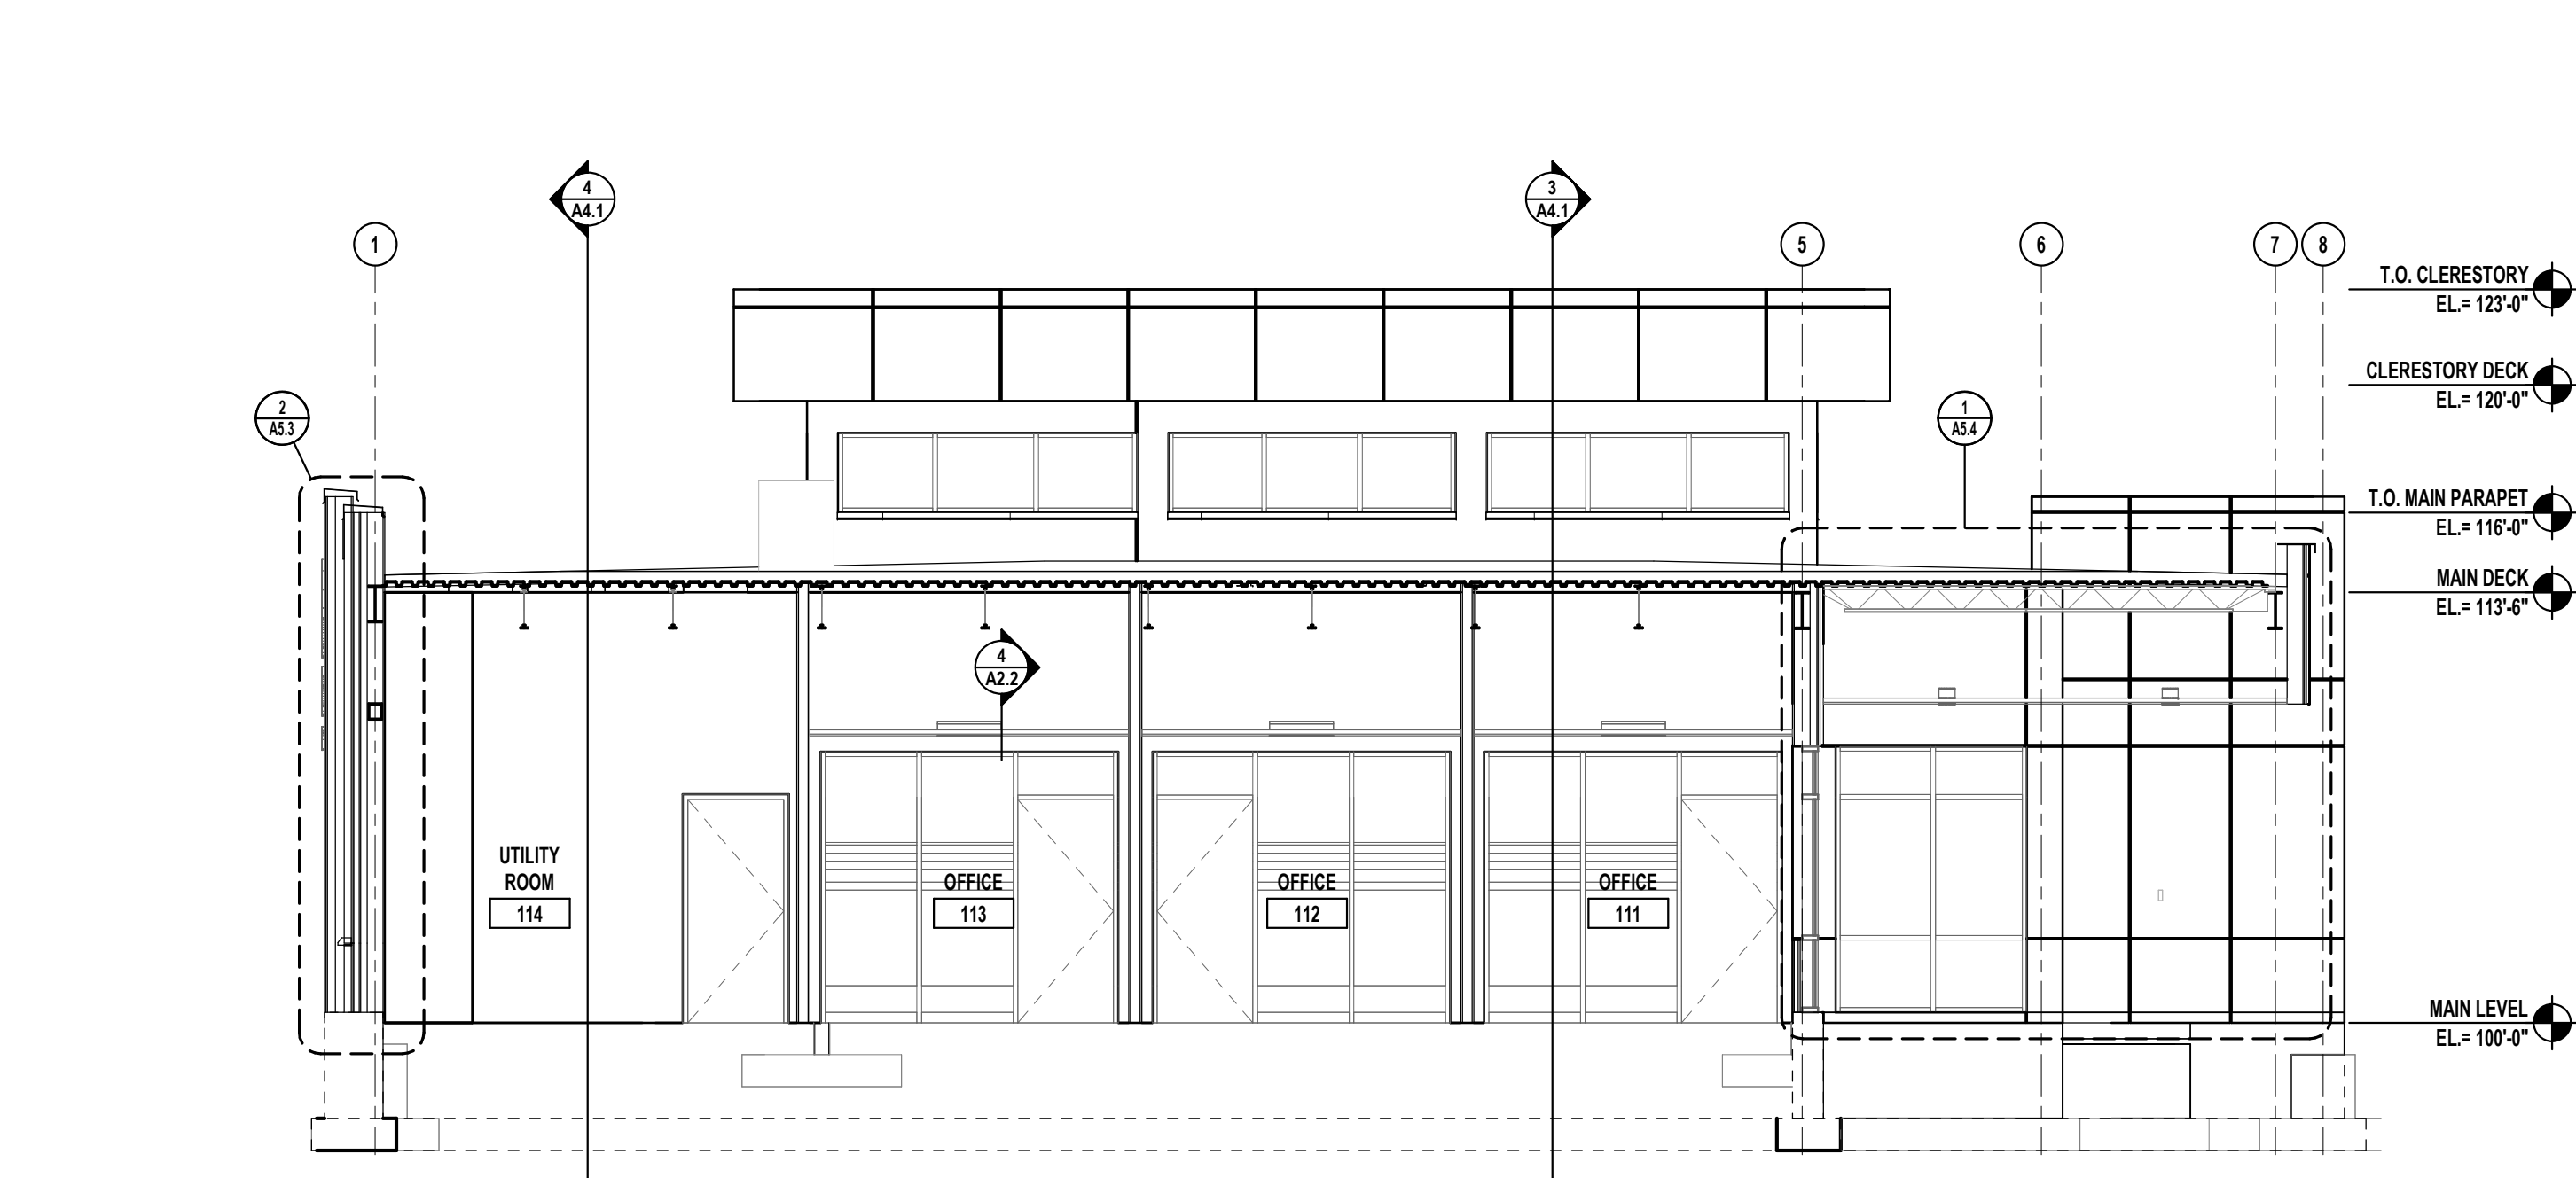


1 EAST/WEST BUILDING SECTION (LOOKING TO CLERESTORY)
A4.1 3/16" = 1'-0"

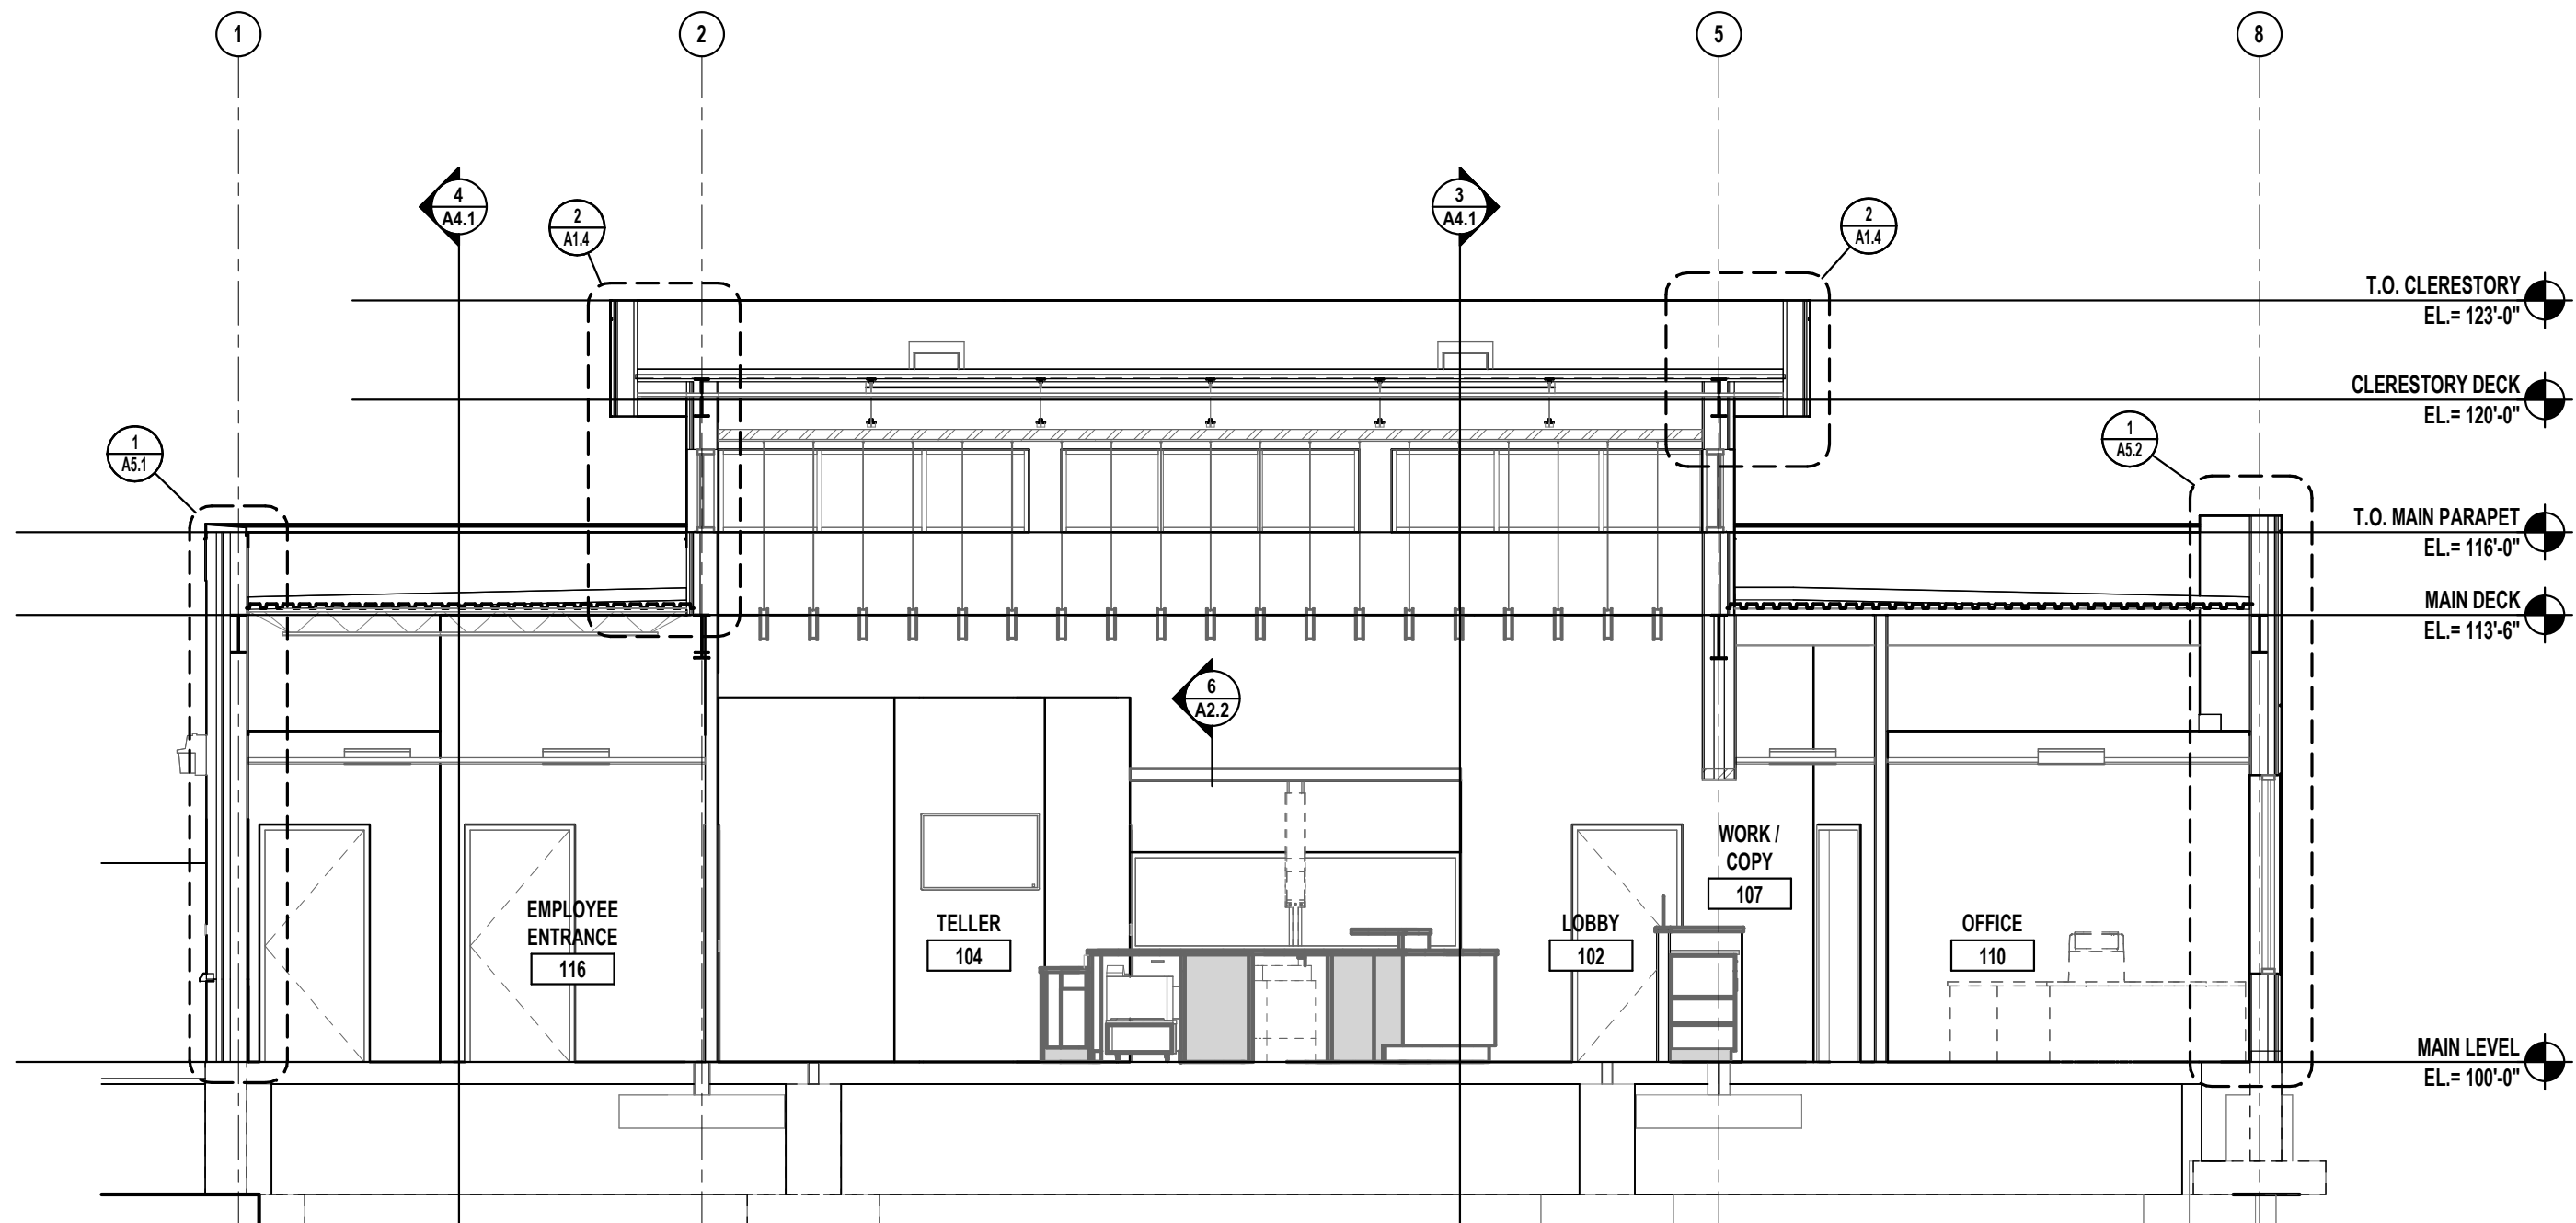


2 EAST/WEST BUILDING SECTION (AT CLERESTORY)
A4.1 3/16" = 1'-0"

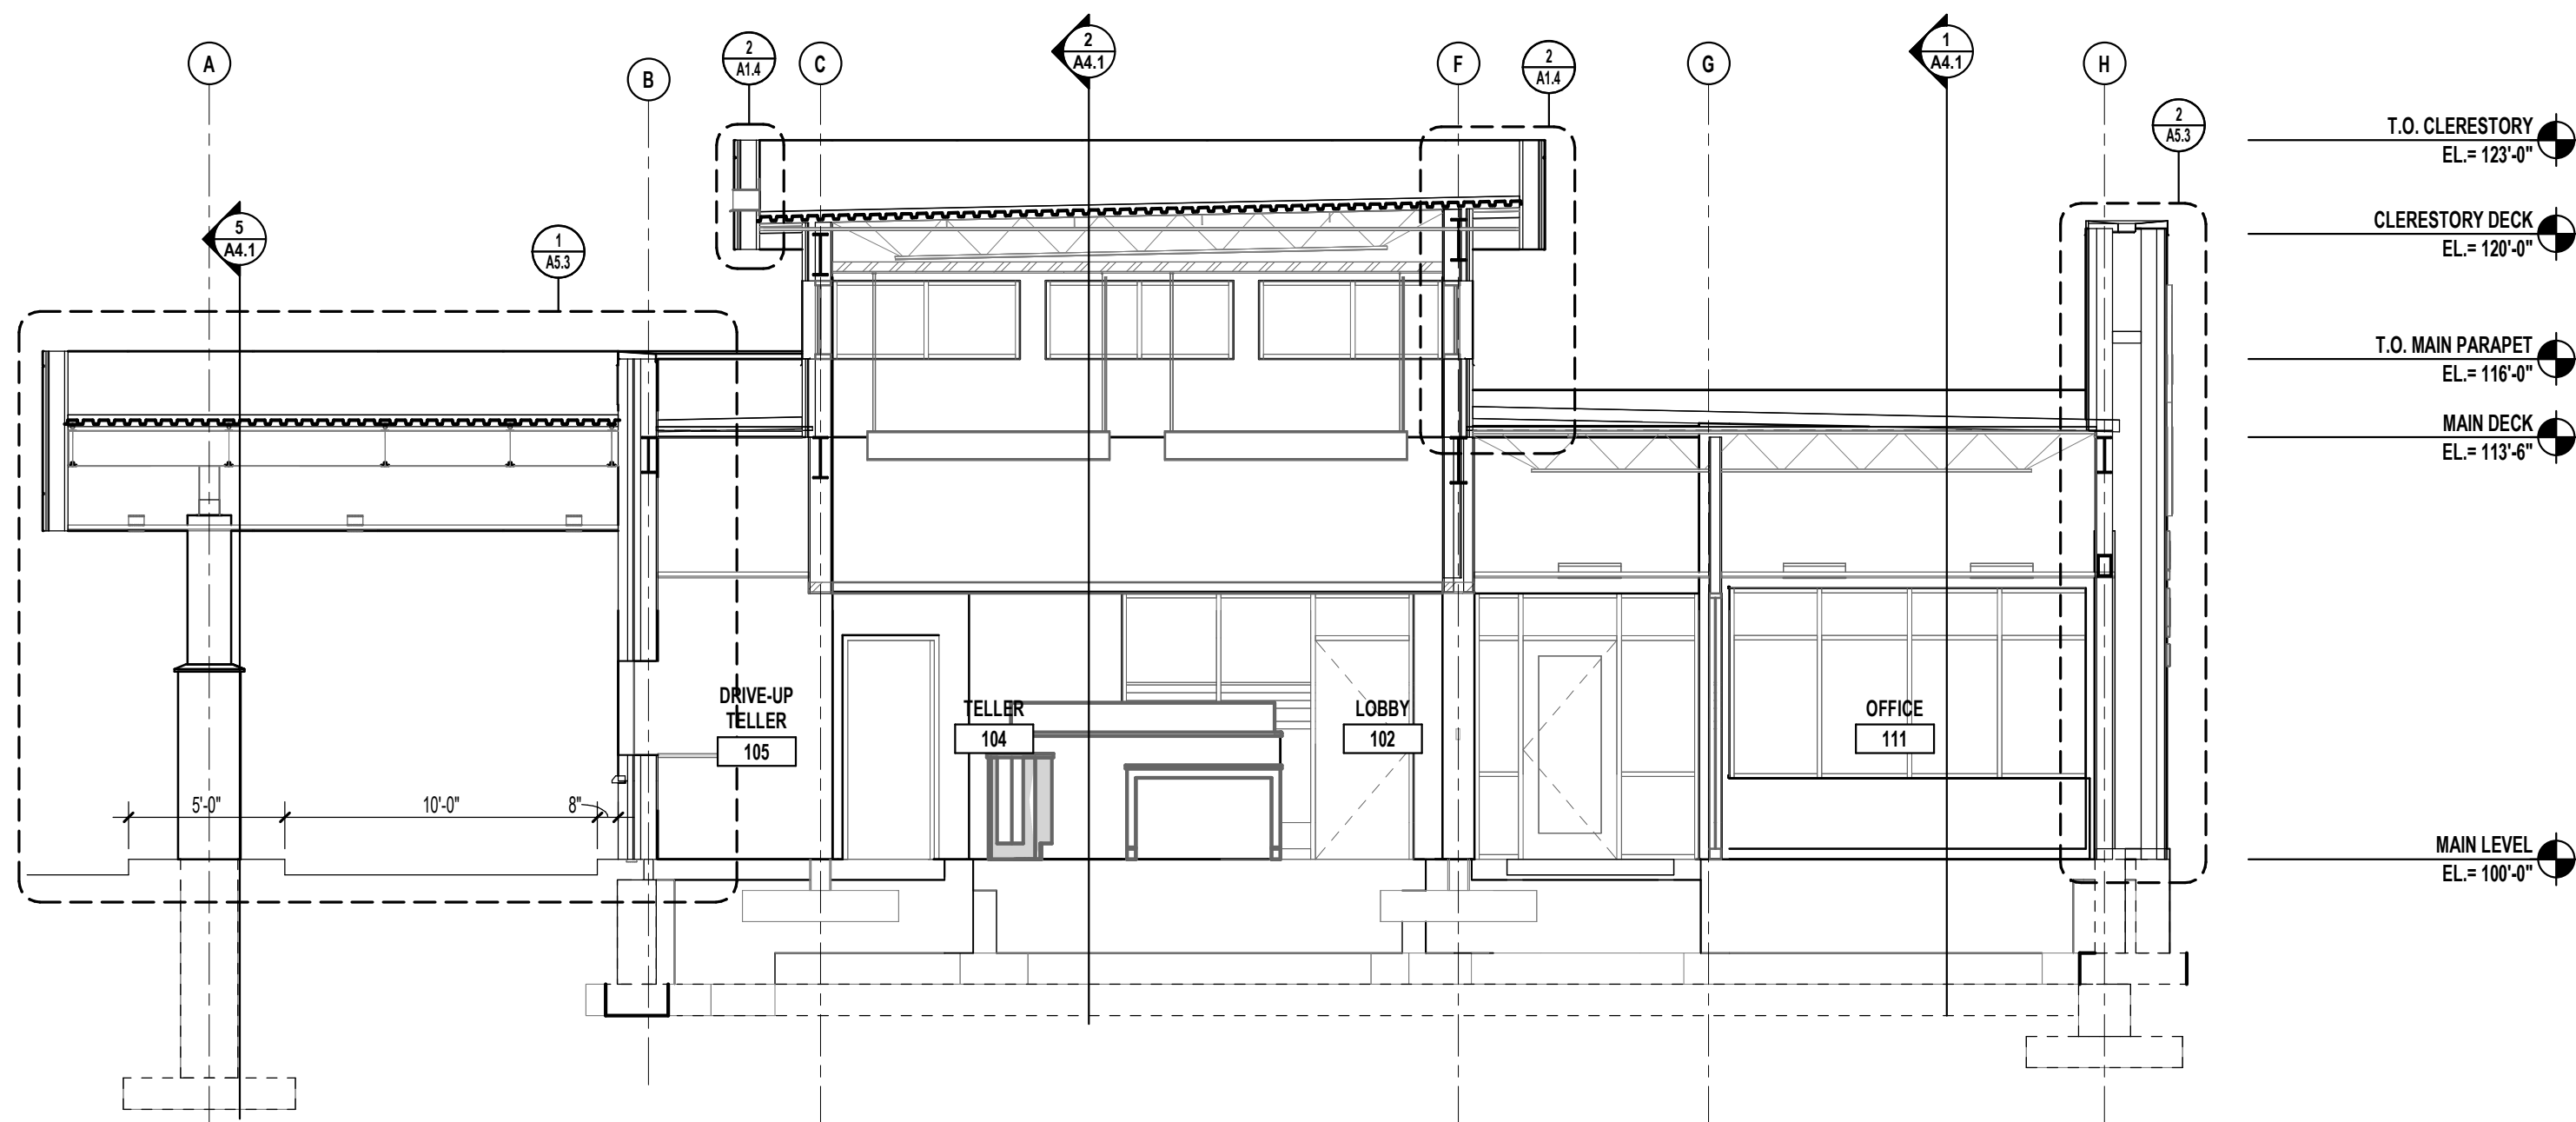

3 NORTH/SOUTH BUILDING SECTION (LOOKING EAST)
A4.1 3/16" = 1'-0"

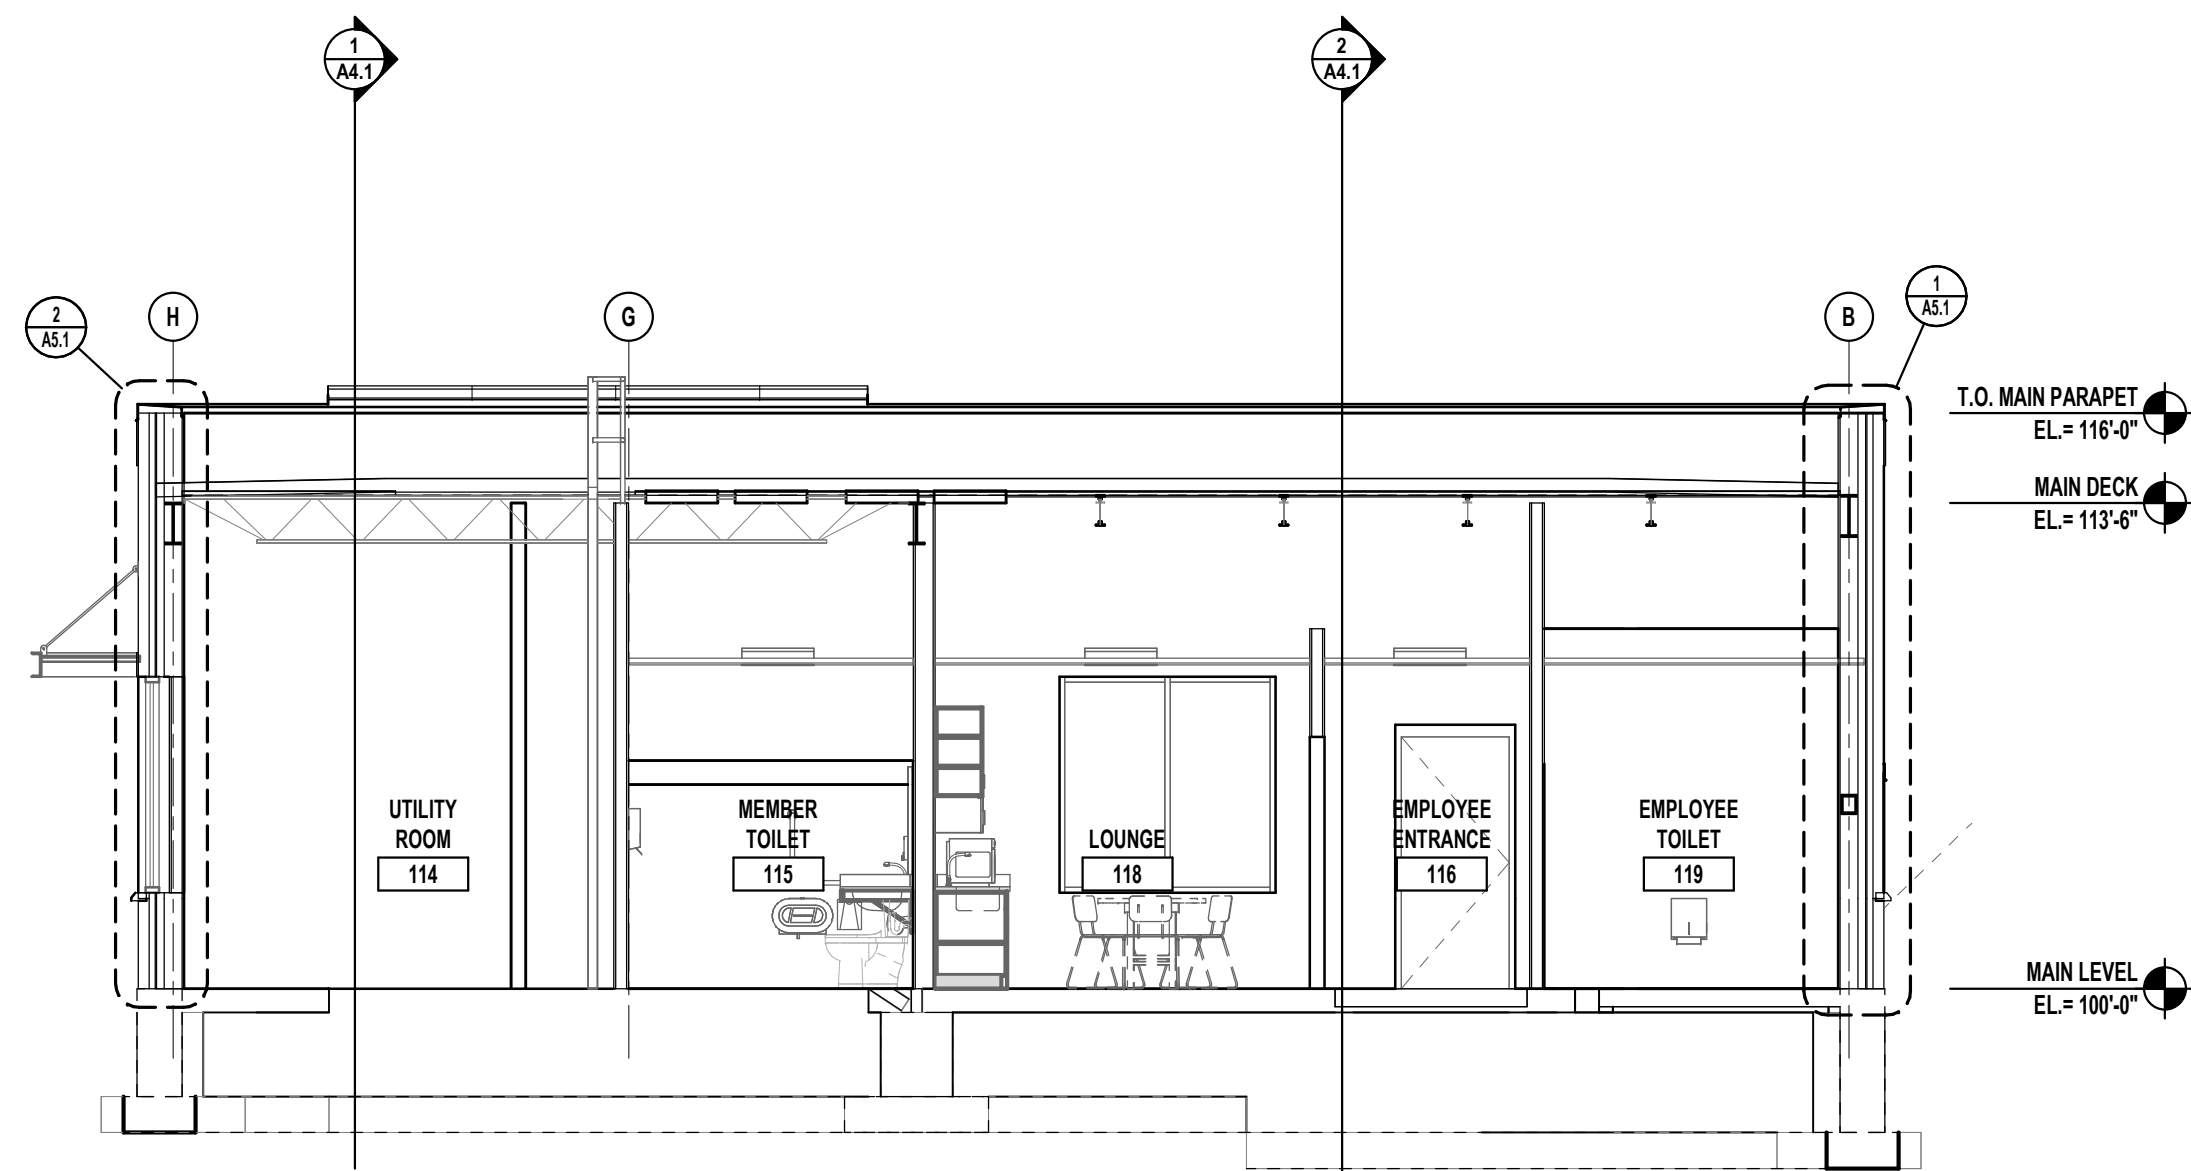

4 NORTH/SOUTH BUILDING SECTION (LOOKING WEST)
A4.1 3/16" = 1'-0"

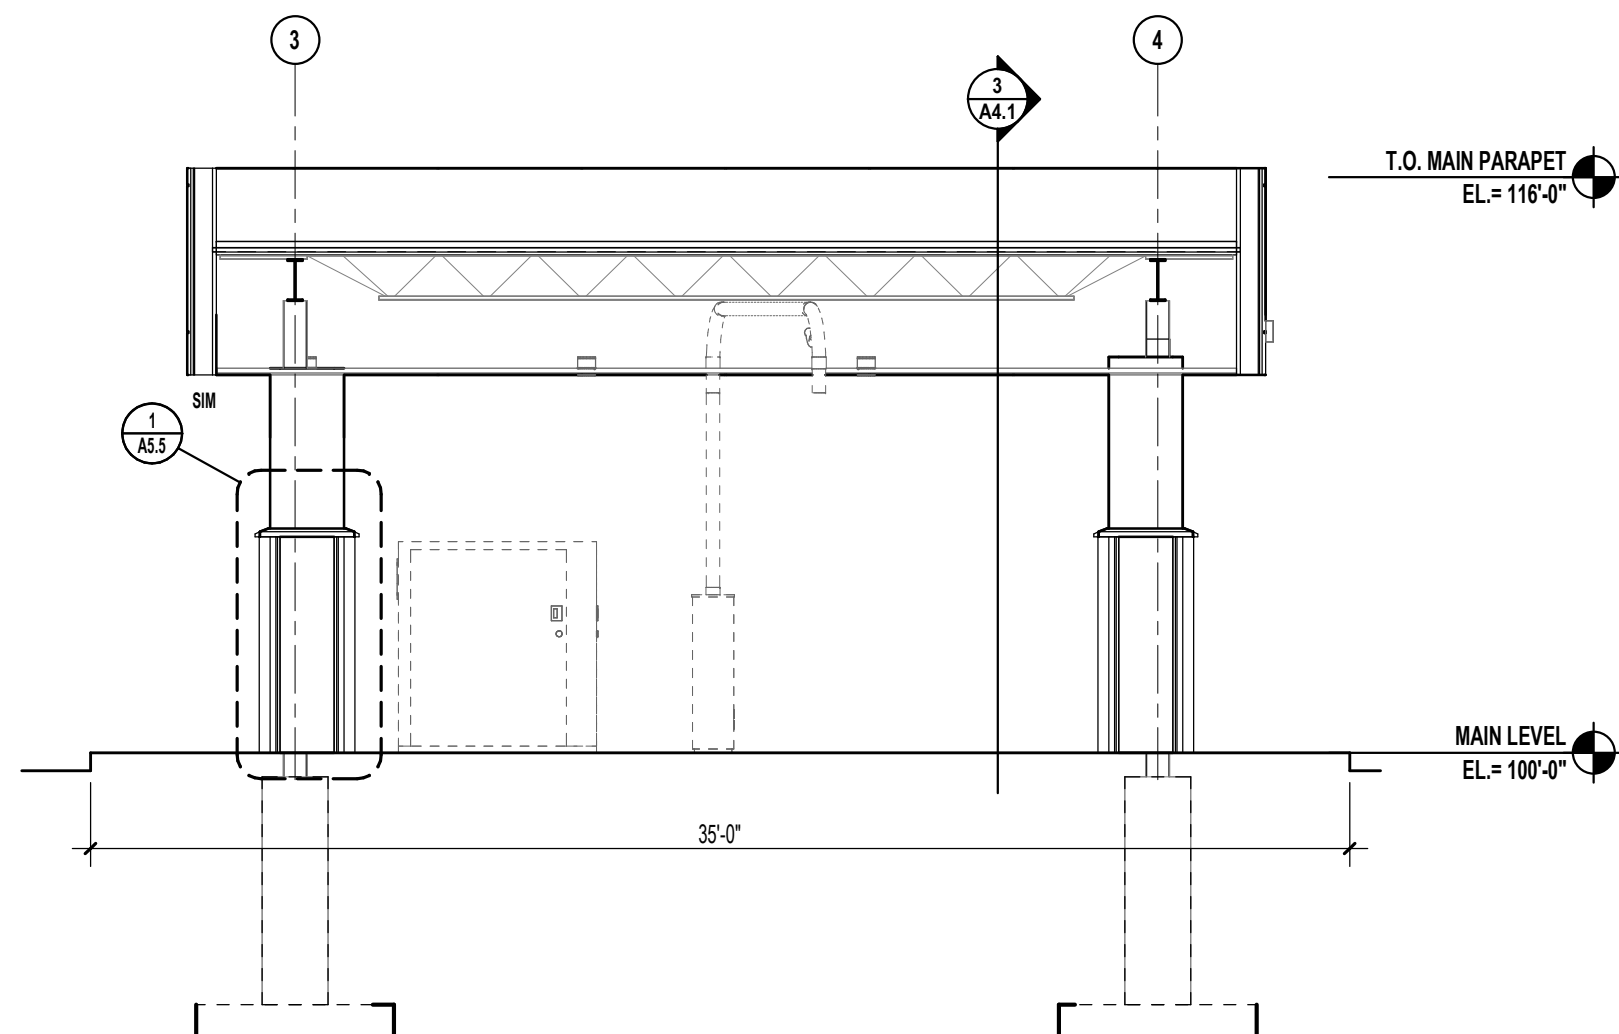

5 BUILDING SECTION AT DRIVE-UP
A4.1 3/16" = 1'-0"

PROJECT


**WALDO EMPLOYEES
FEDERAL CREDIT UNION**

NEW BUILDING

05 WEST AVE S.
A CROSSE, WI

03/27/2026

ATE NO

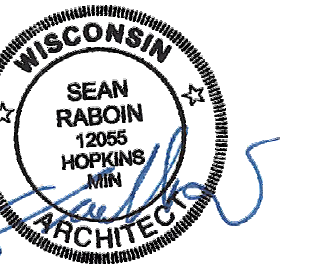[illegible]


JEAN C. RABOIN
2055 03/27/2026
Reg No. Date

ALL SECTIONS


Written By: SRC Checked By: SCR

A5.1


1167
COPYRIGHT © HTG ARCHITECTS

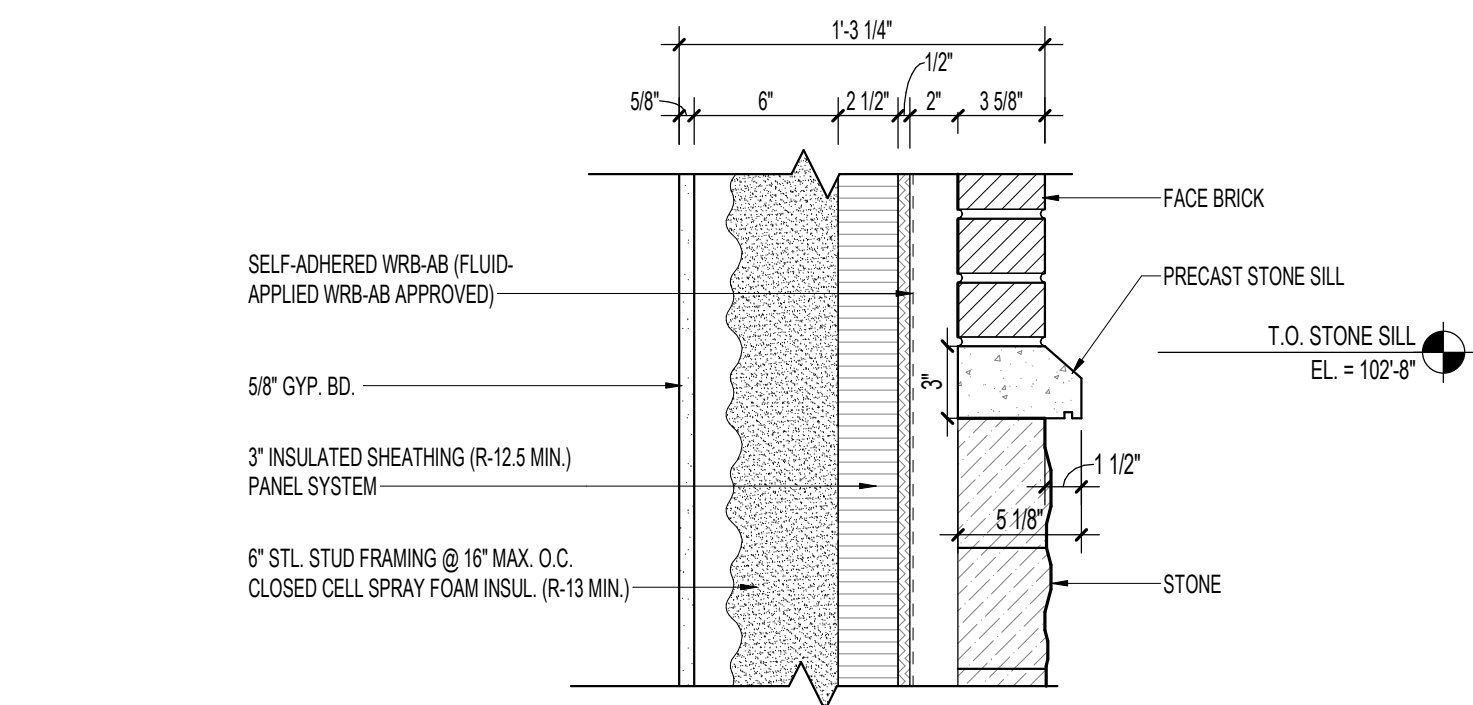


4 **DETAIL @ STONE SILL**
A5.1 $1\ 1/2'' = 1'-0''$

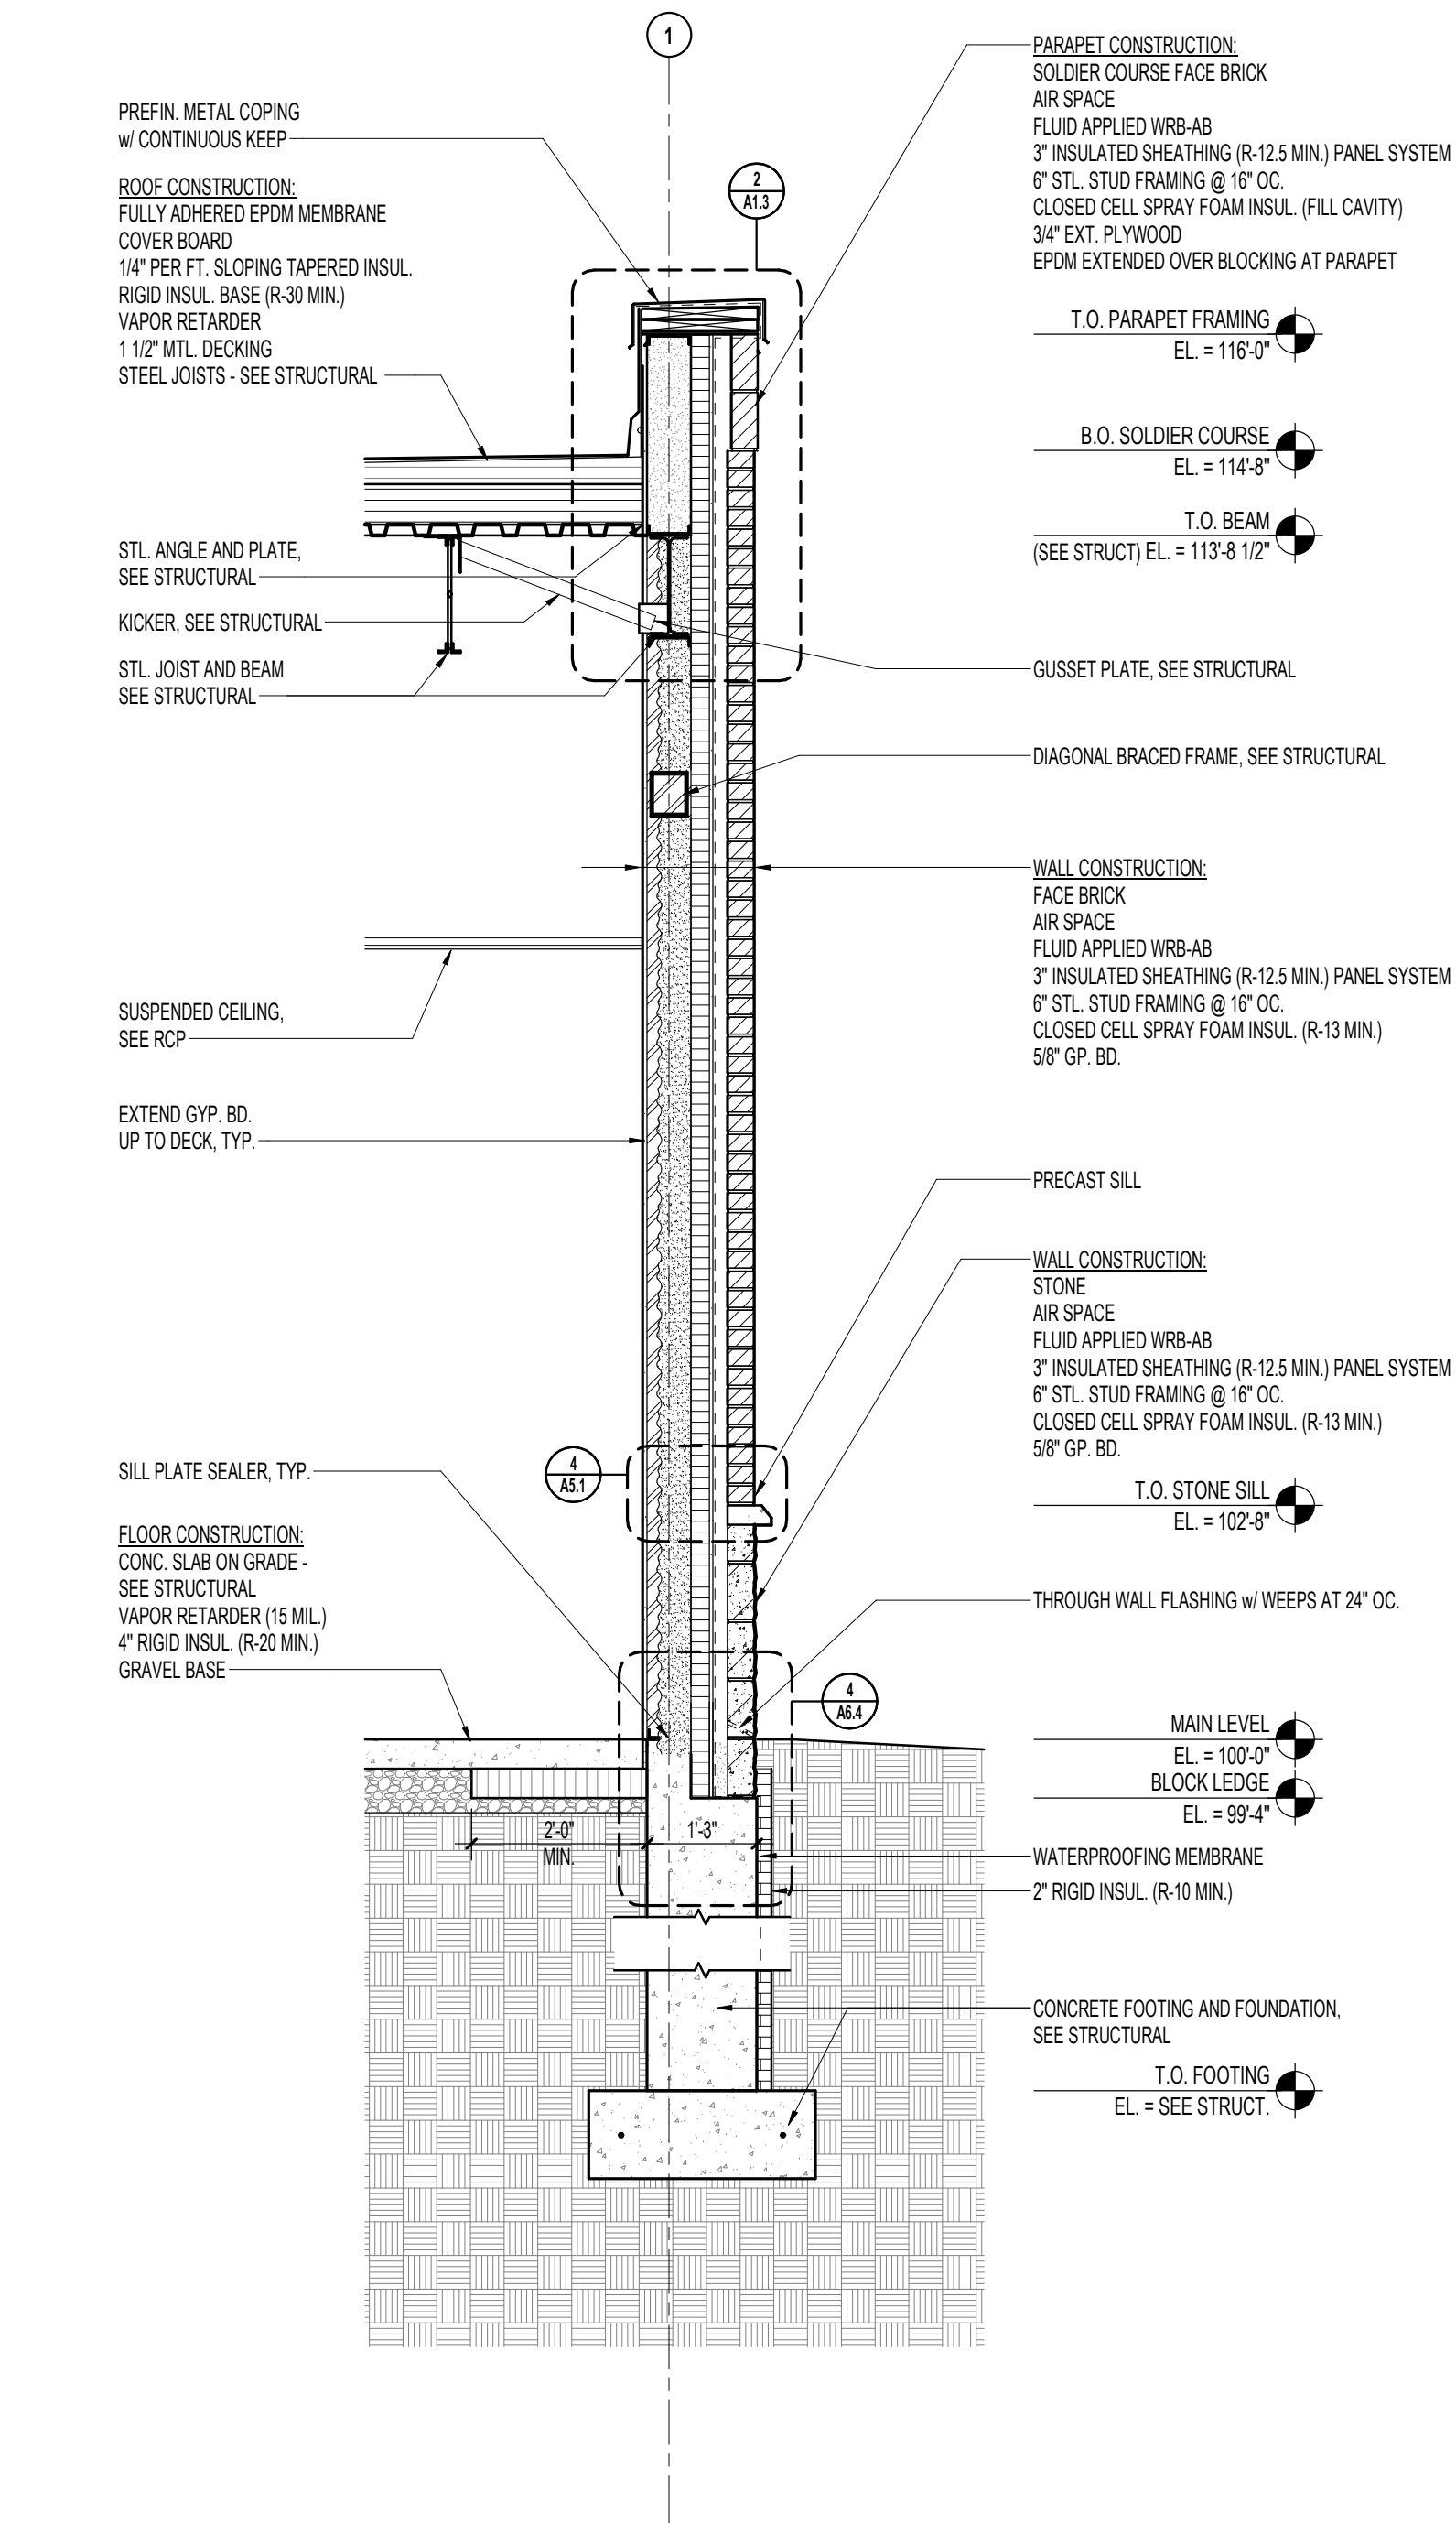

1 WALL SECTION, TYP.
A5.1 1/2" = 1'-0"

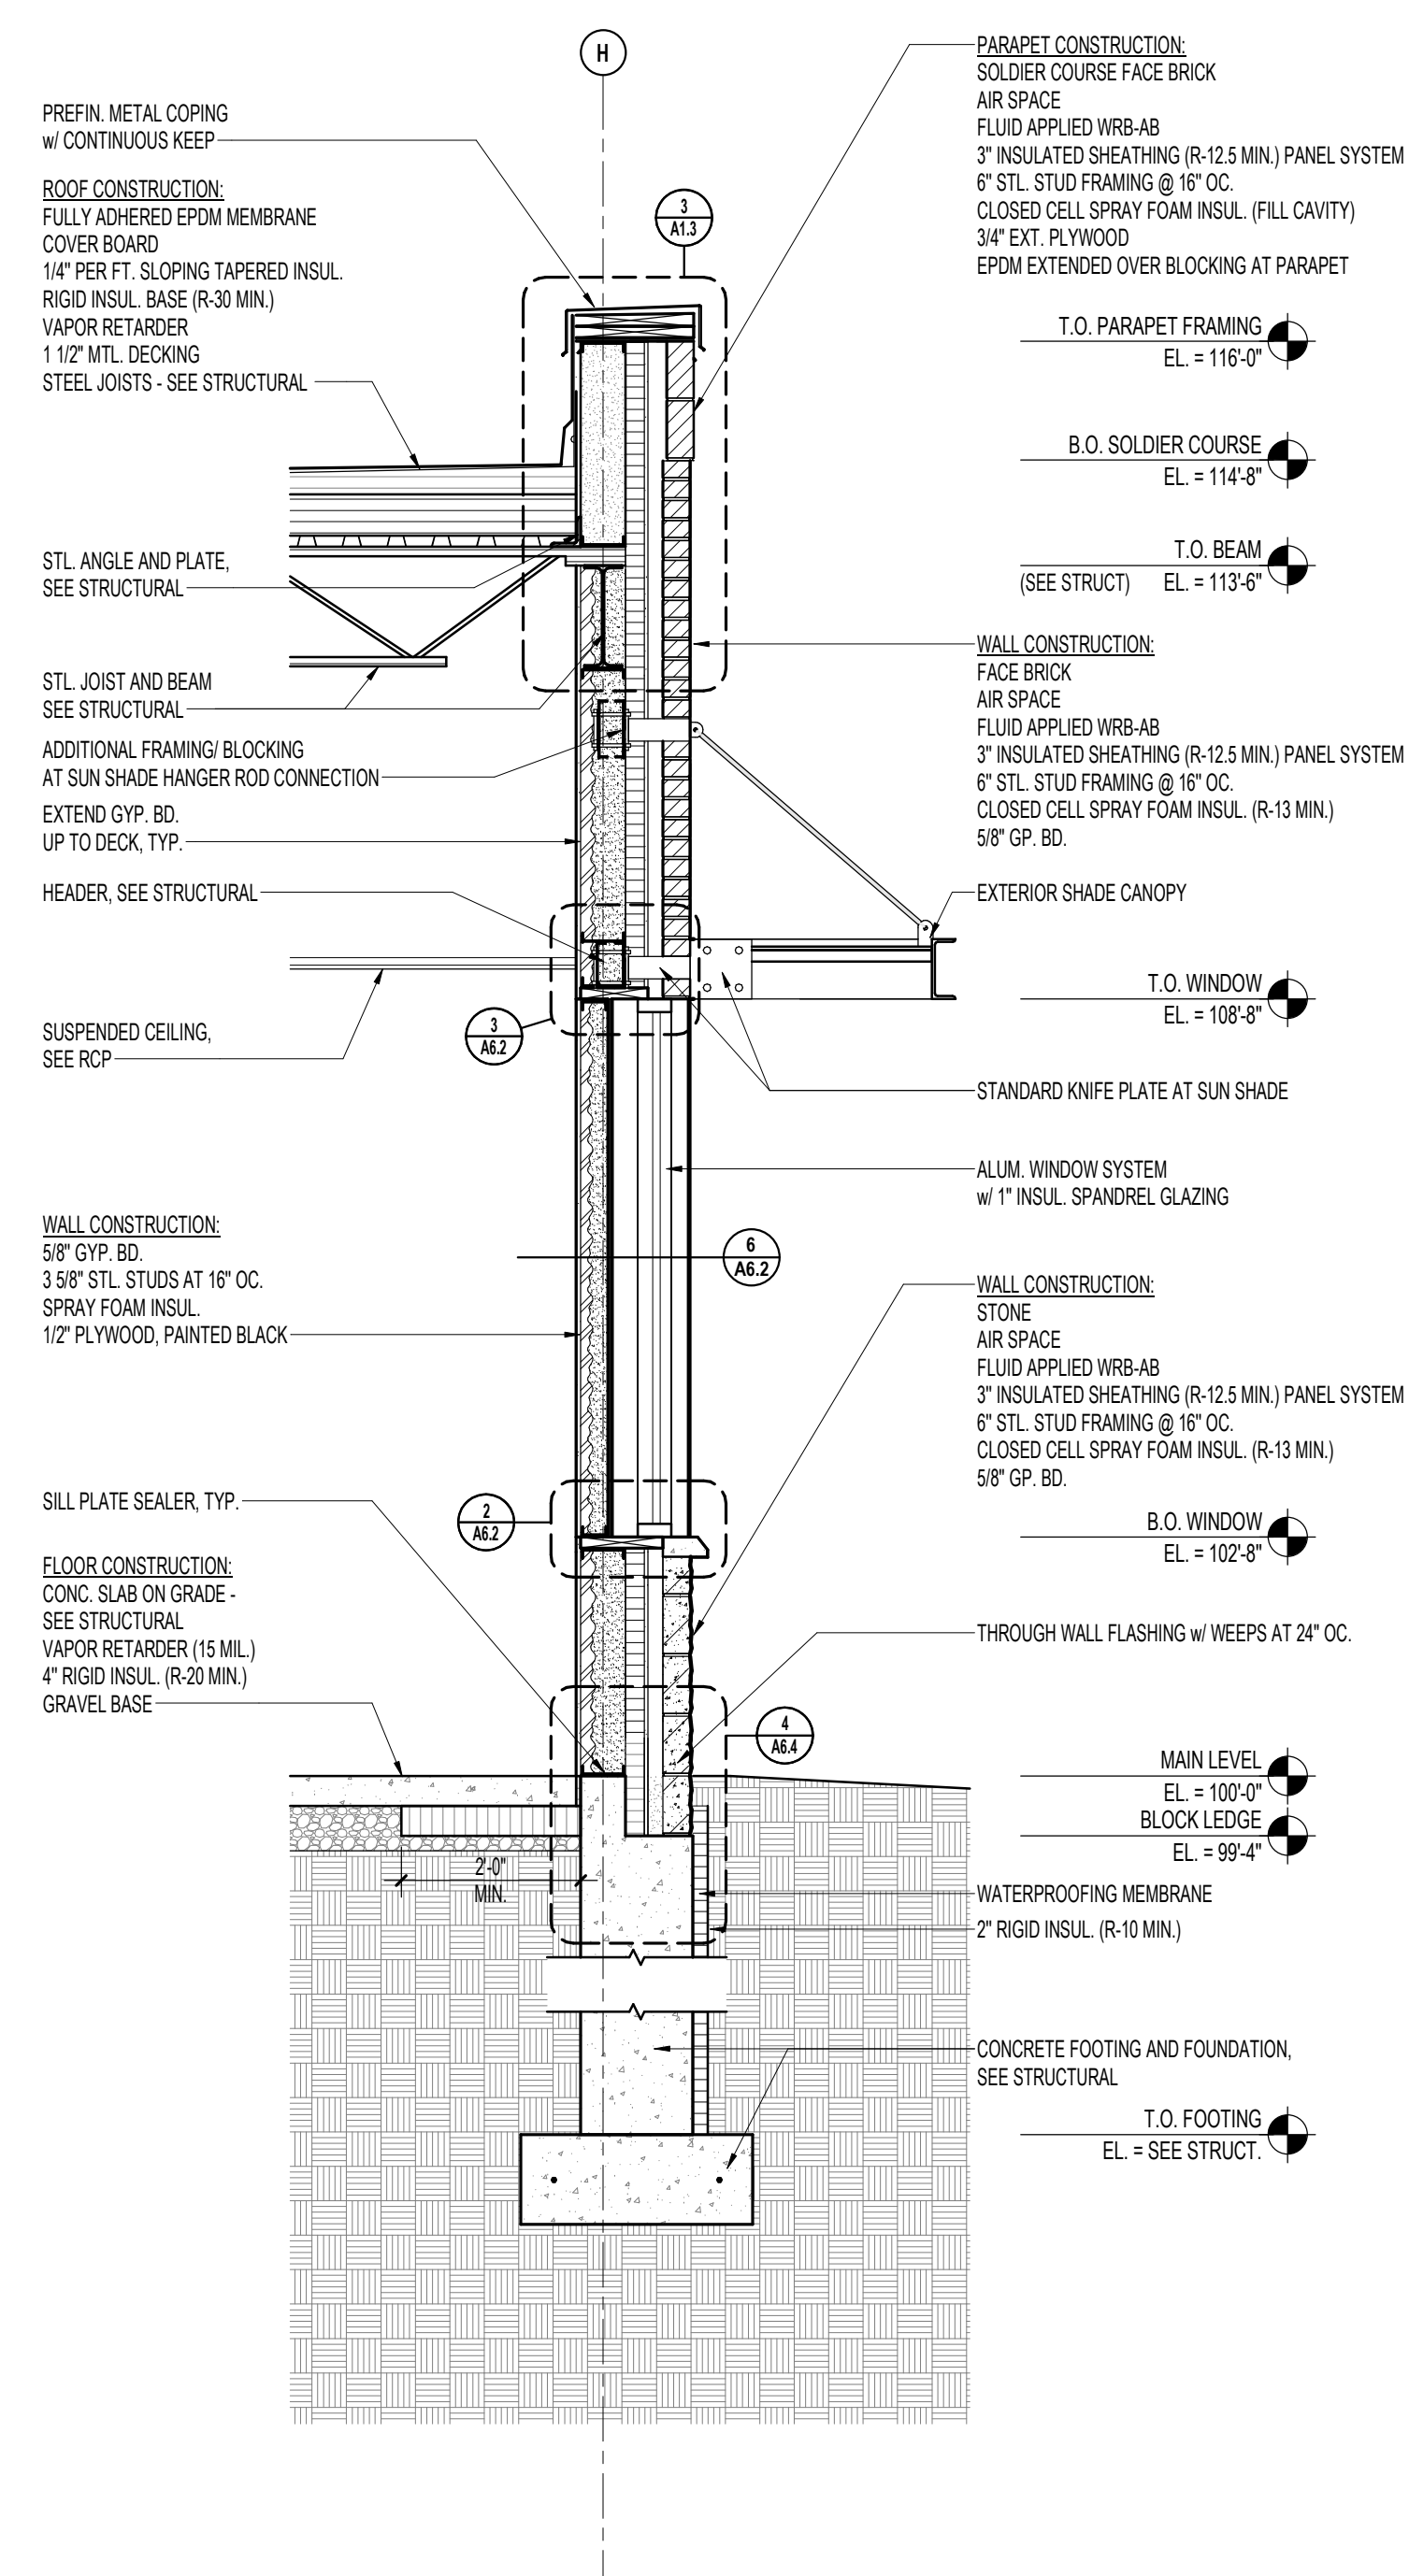

2 WALL SECTION, WINDOW, SPANDREL
A5.1 1/2" = 1'-0"

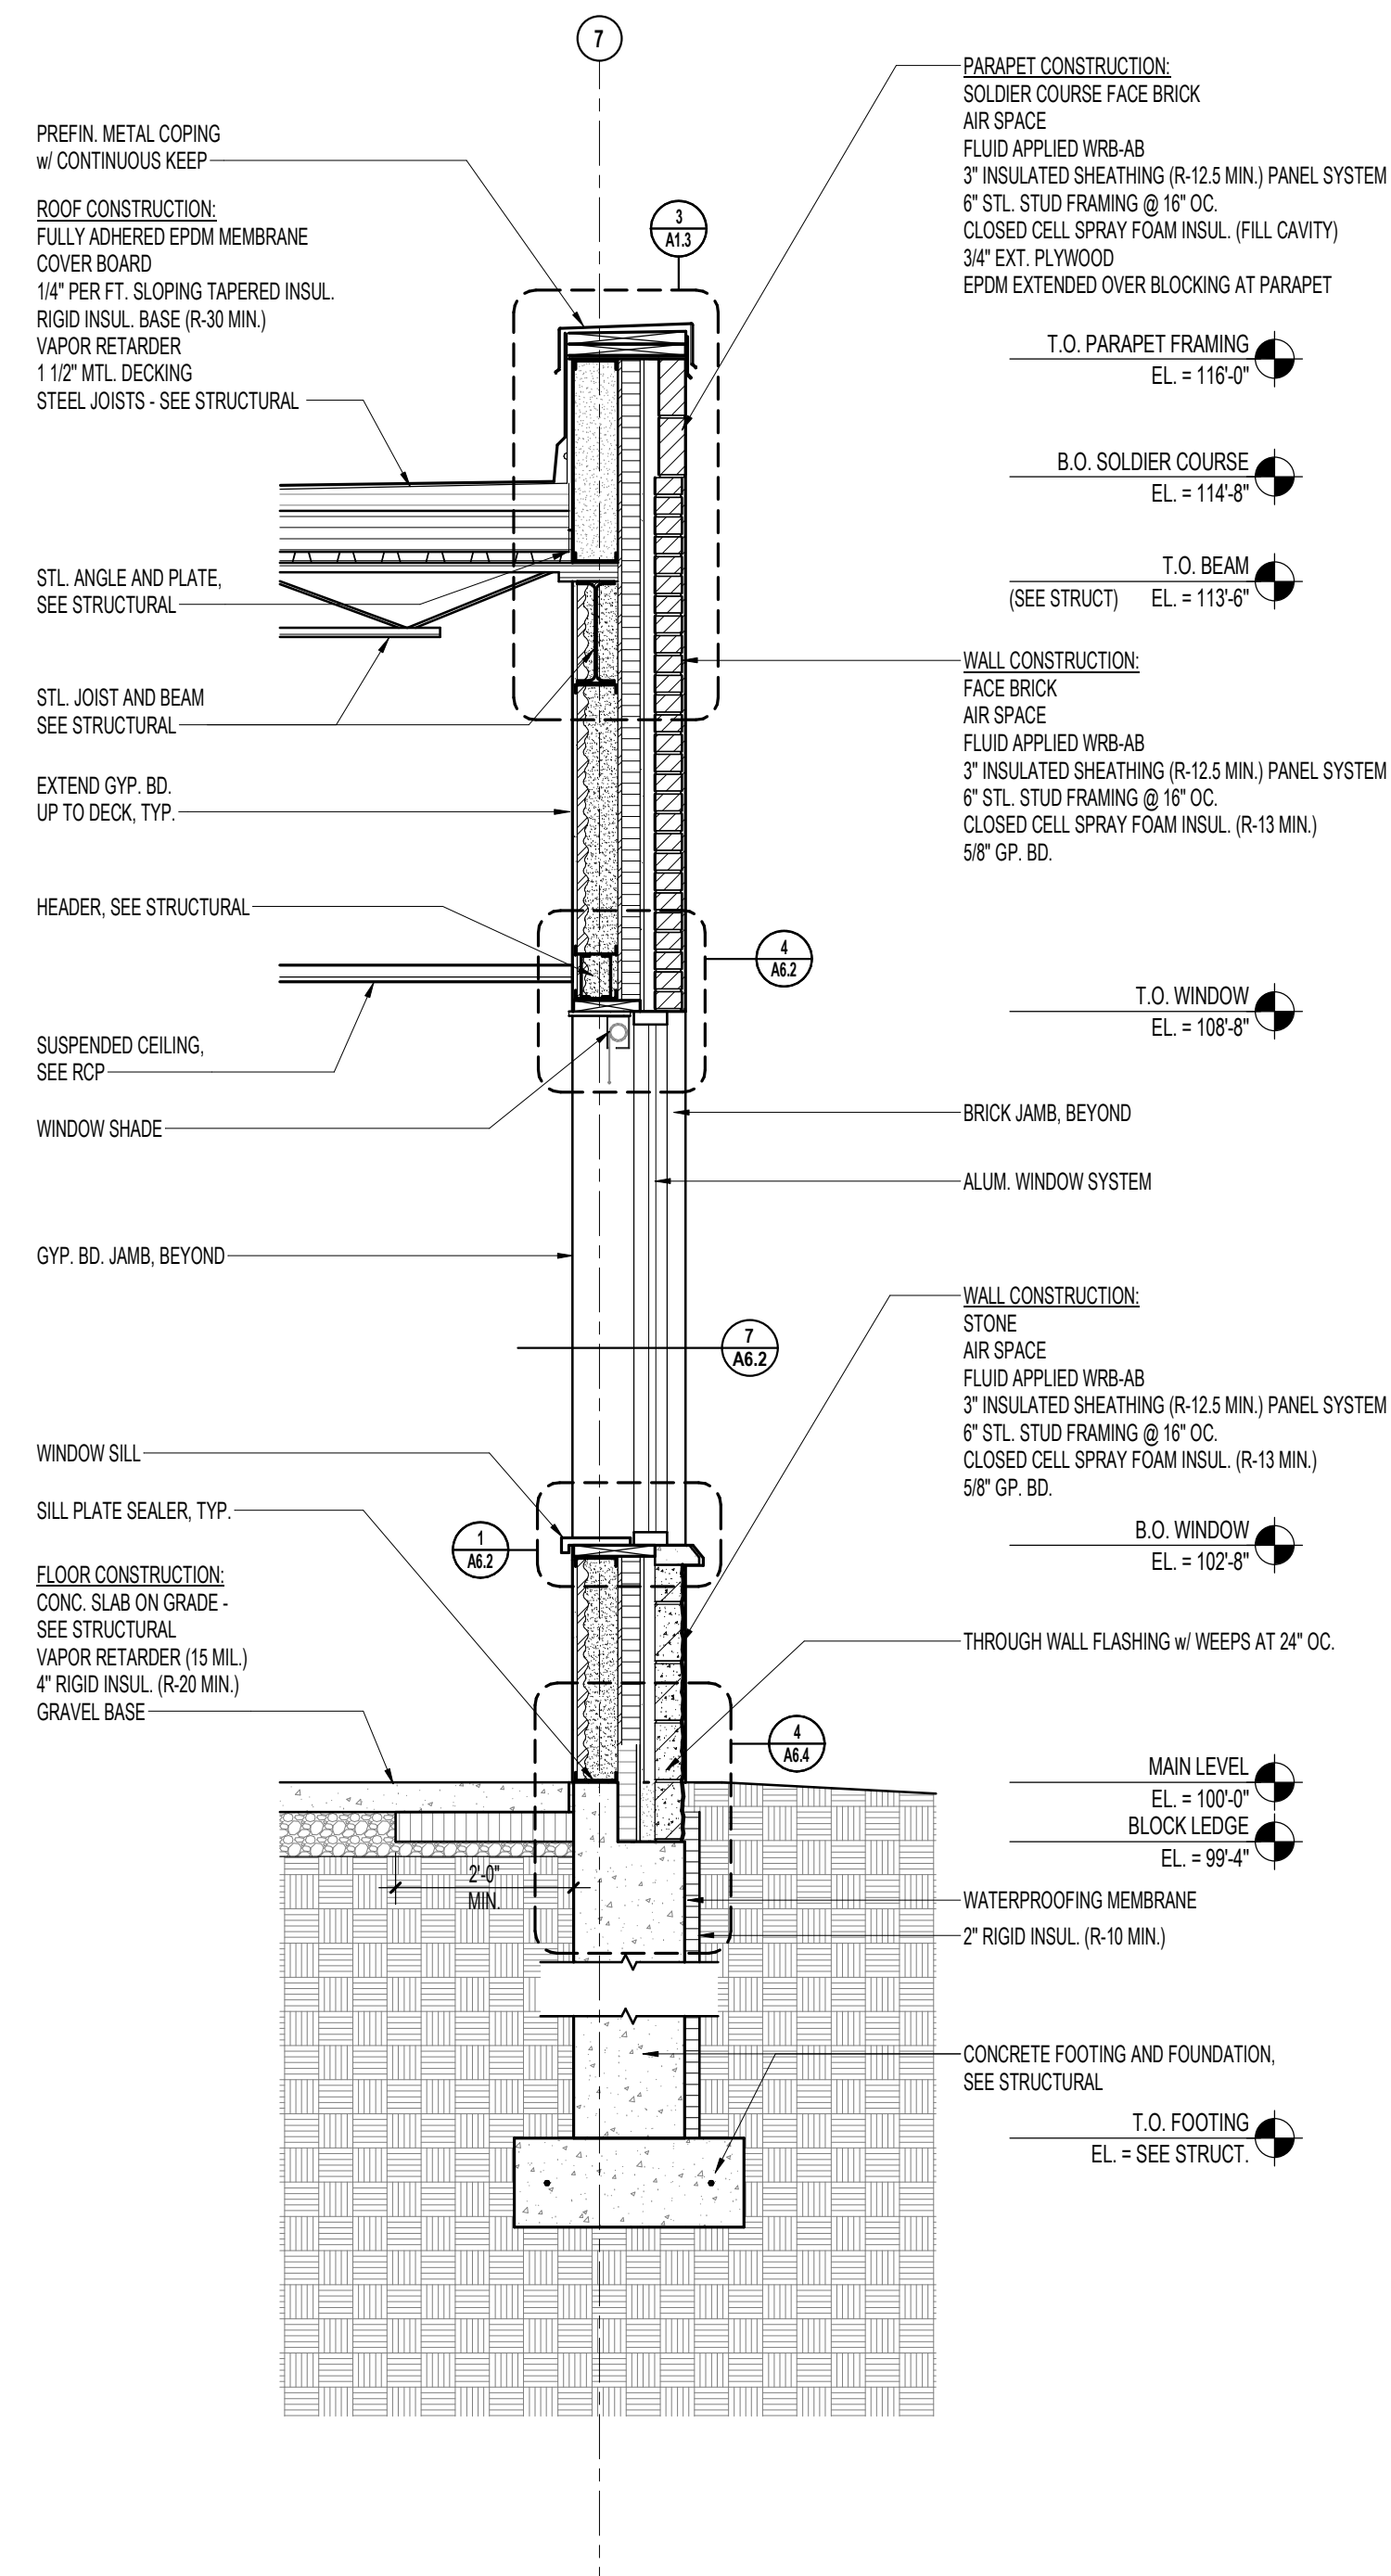

3 WALL SECTION, WINDOW
A5.1 1/2" = 1'-0"

PROJECT

MAYO EMPLOYEES
FEDERAL CREDIT UNION

NEW BUILDING

605 WEST AVE S.
LA CROSSE, WI

BID SET 03/27/2026

REVISIONS

DATE NO




SEAN C. RABOIN
12055 03/27/2026
Reg No. Date

WALL SECTIONS


Drawn By: SRC Checked By: SCR

A5.2


251167
COPYRIGHT © HTG ARCHITECTS

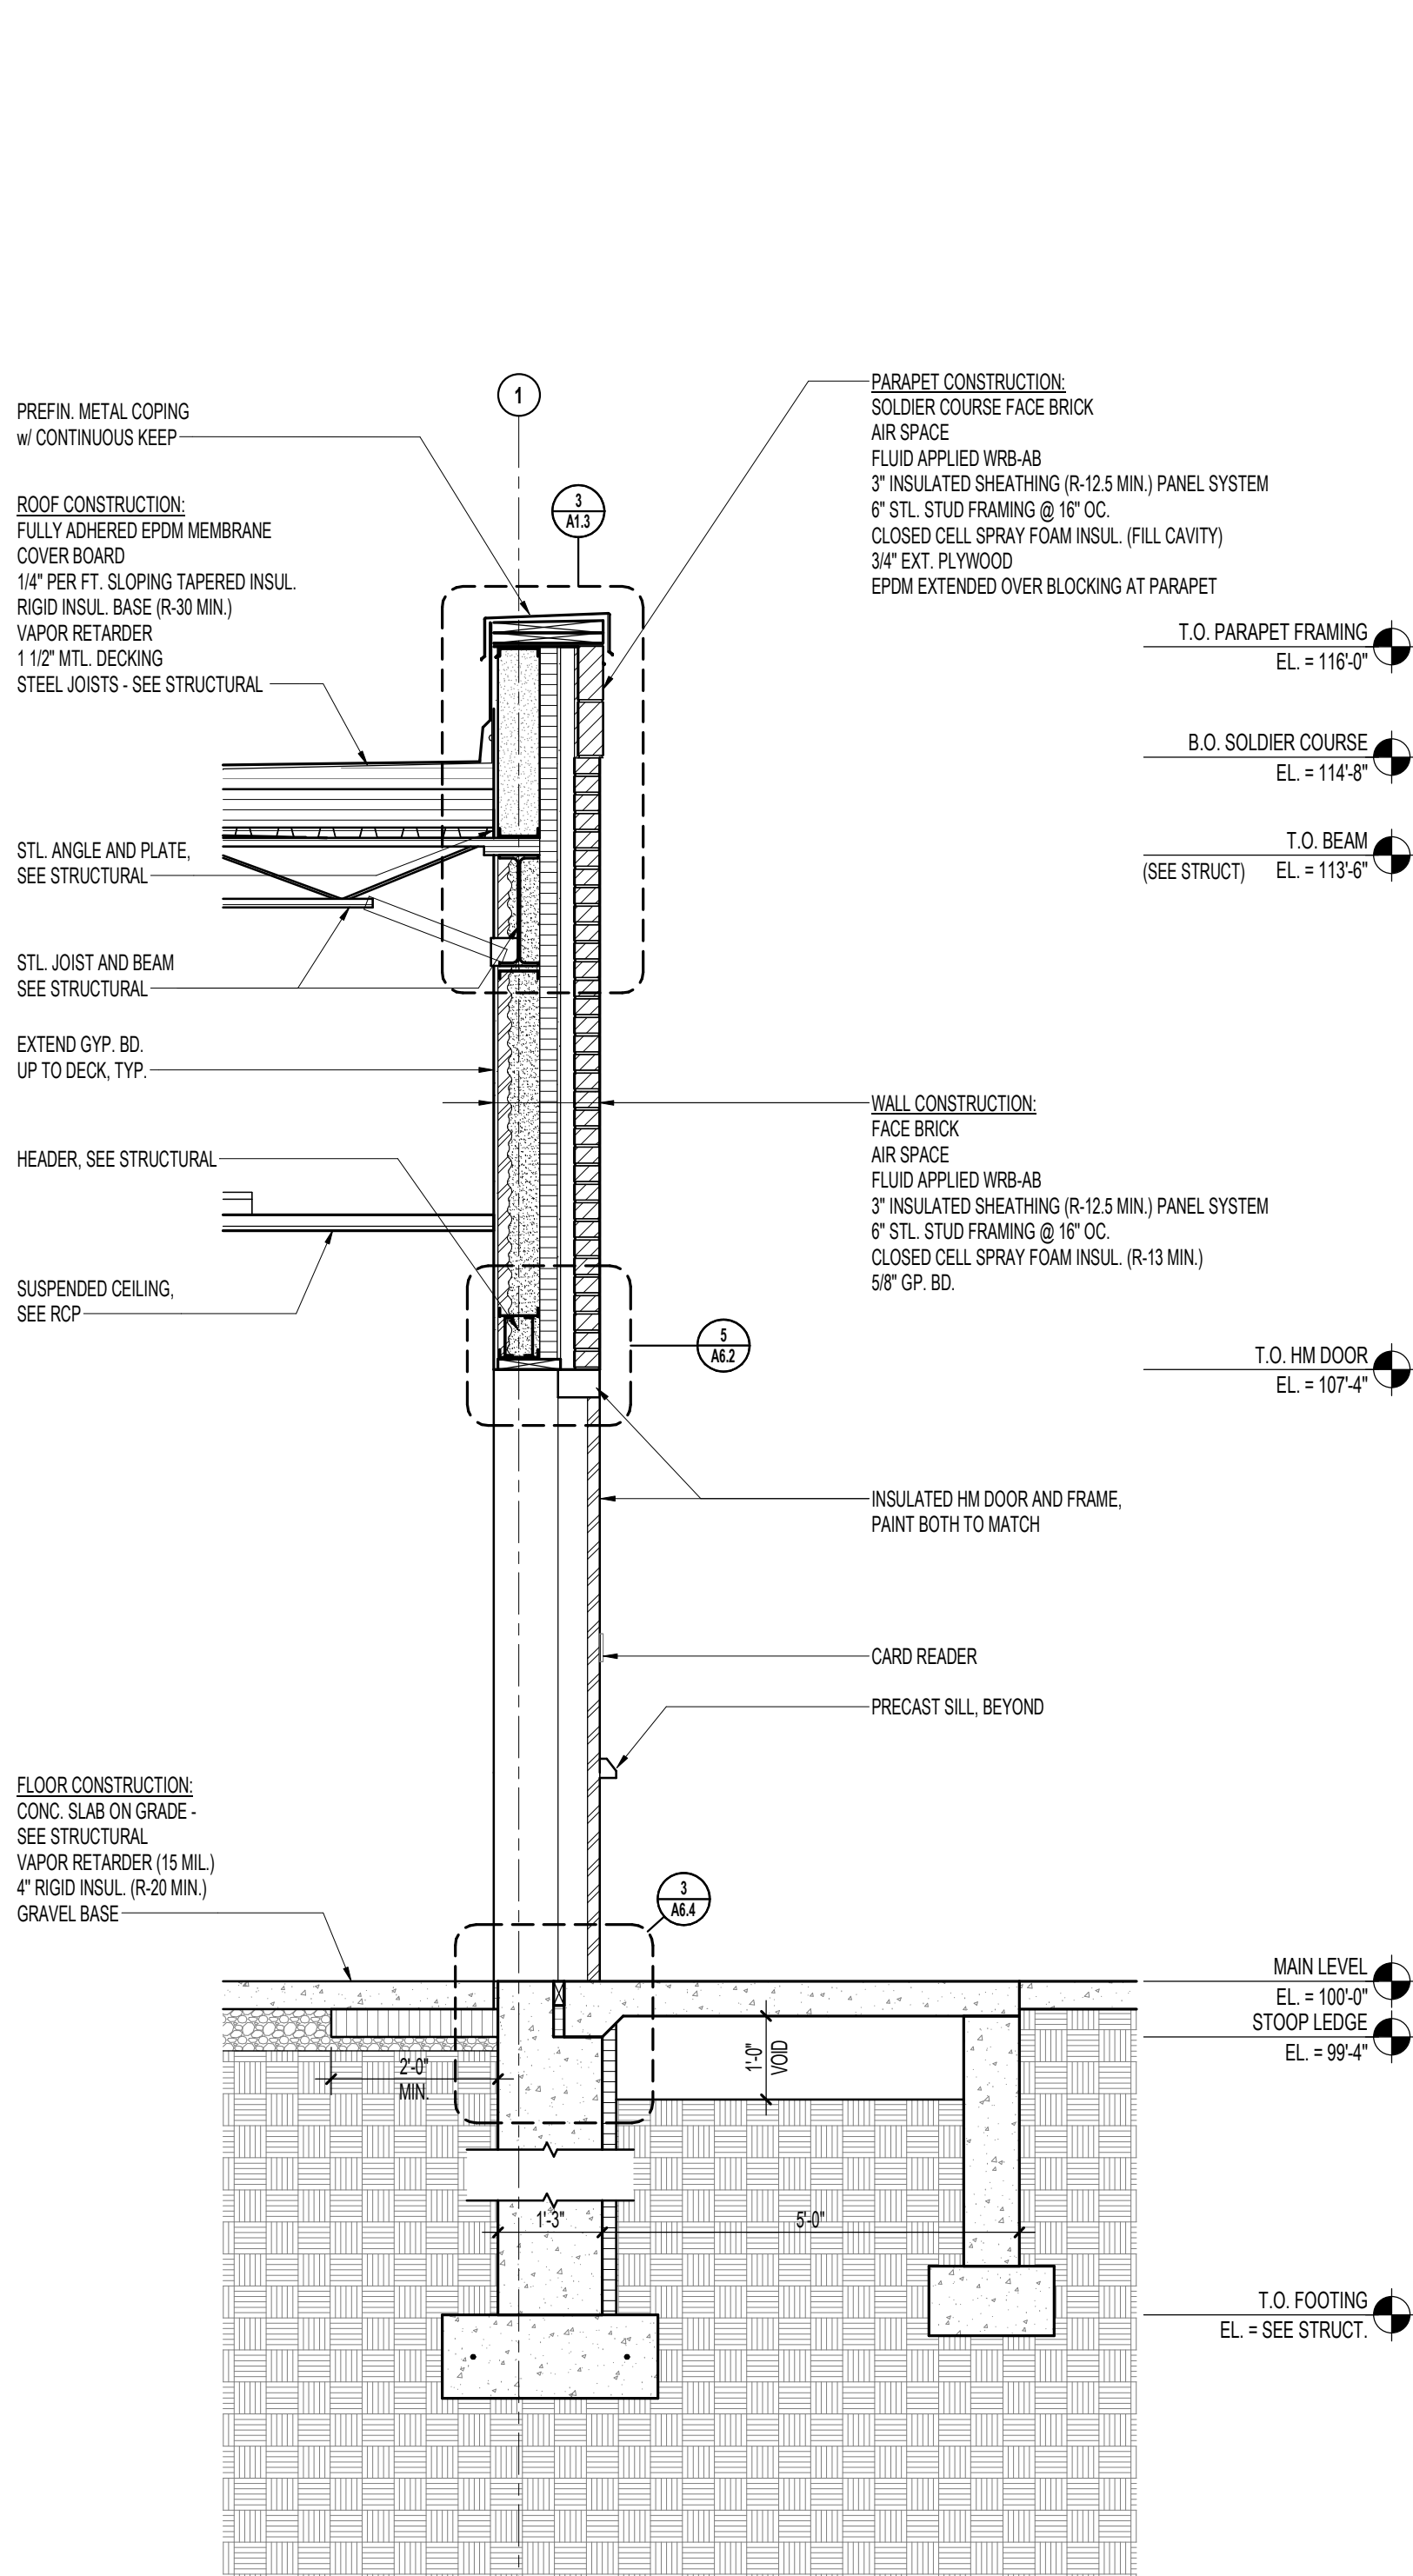

3 WALL SECTION, EMPLOYEE ENTRY
A5.2 1/2" = 1'-0"

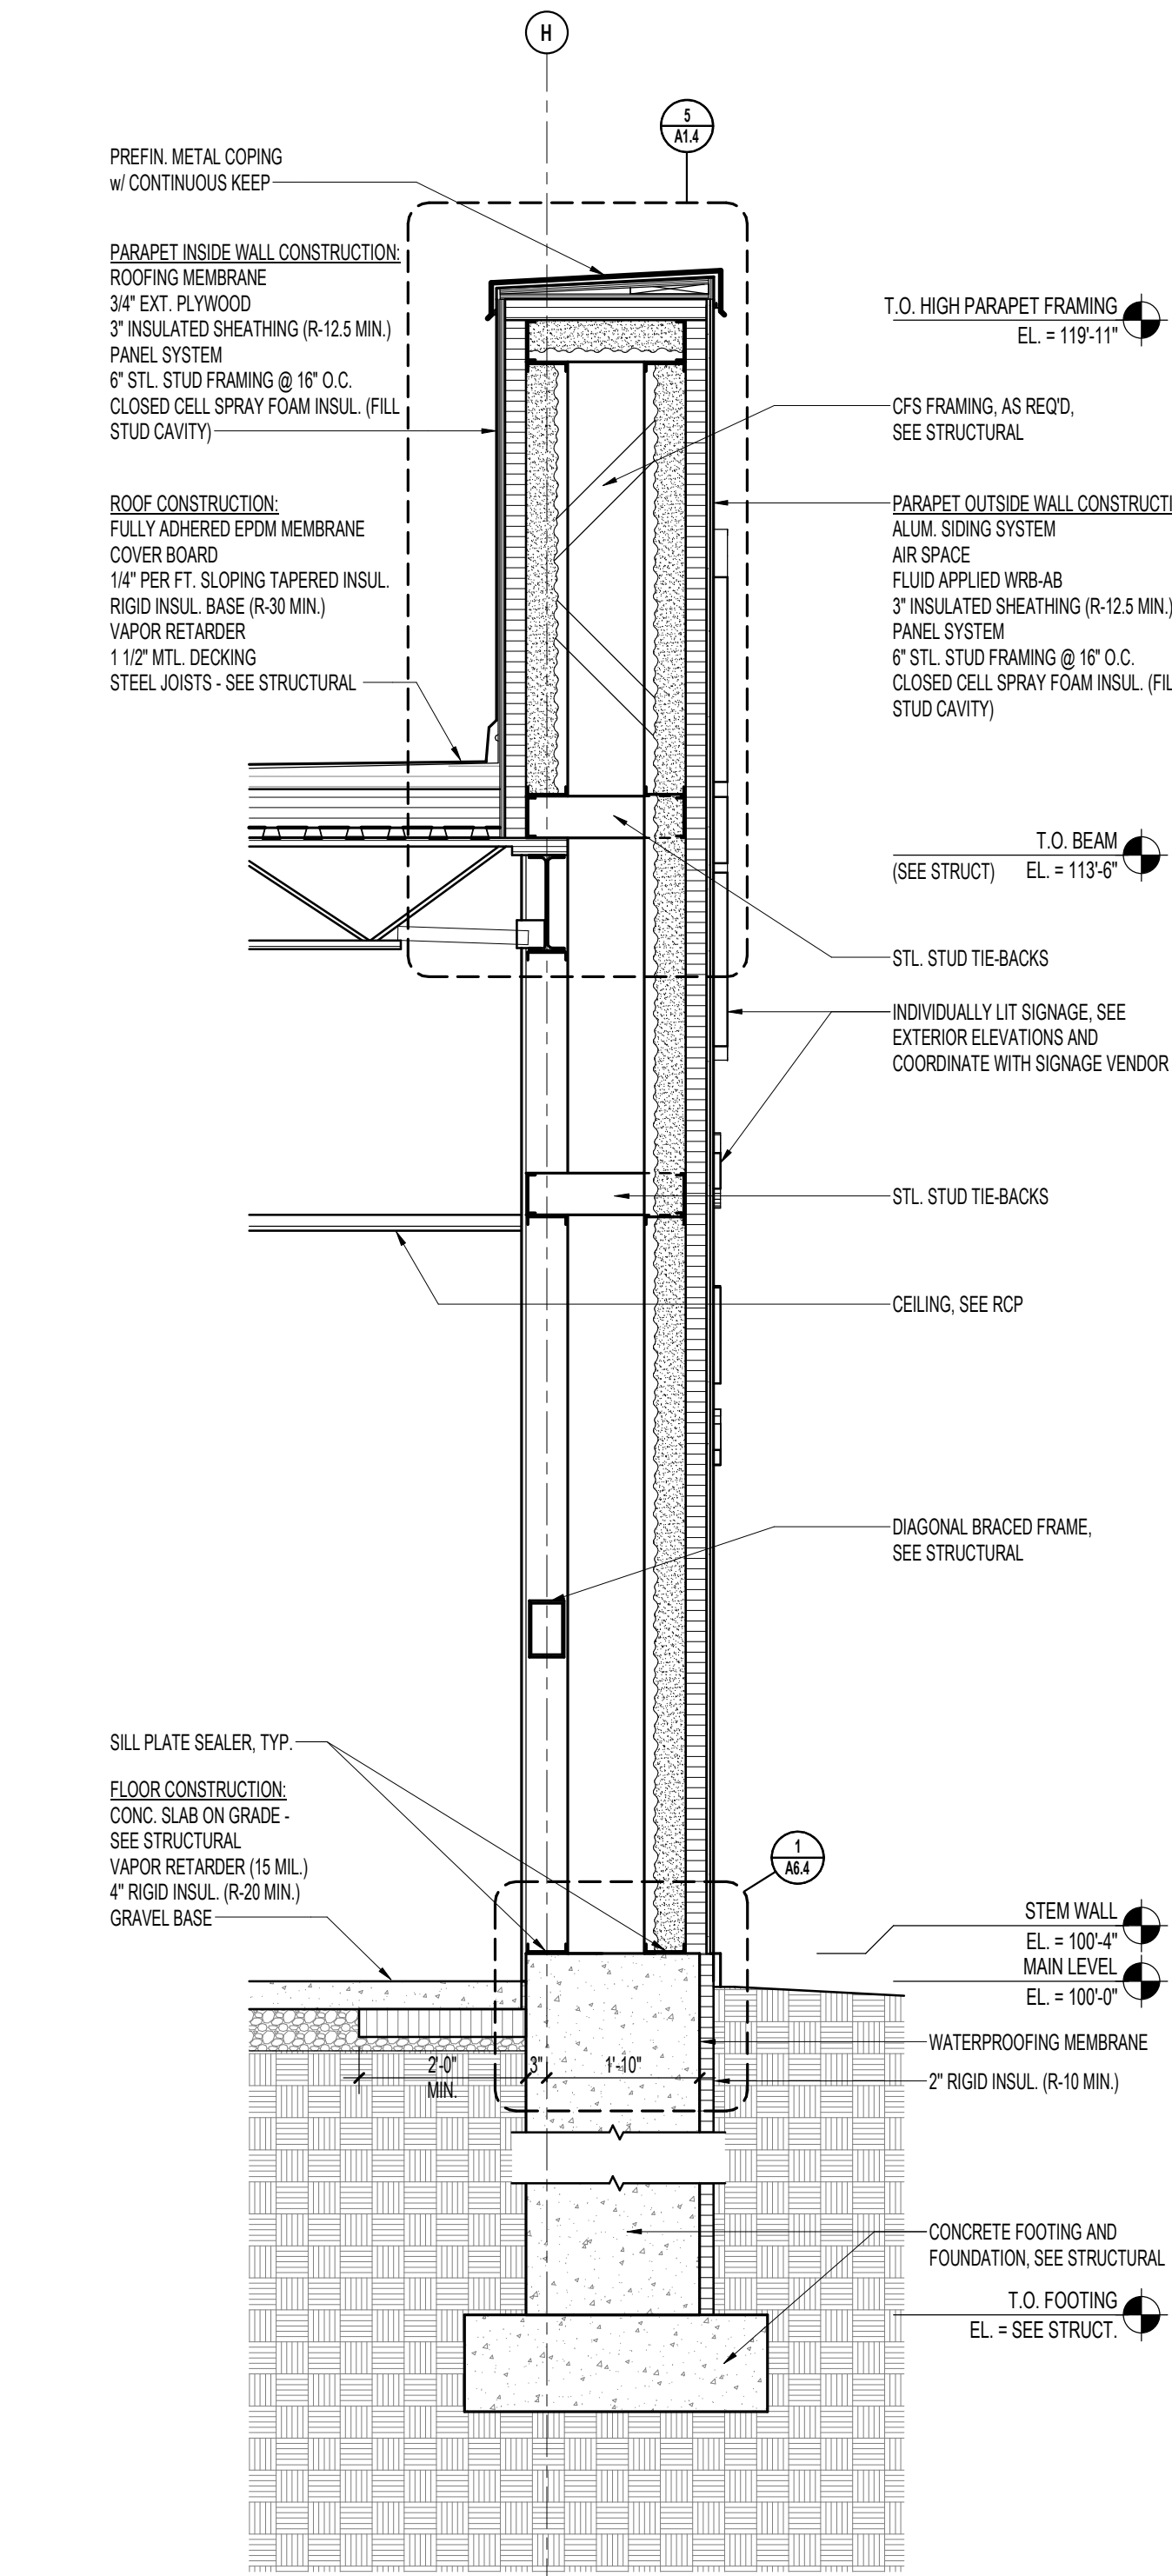

2 WALL SECTION, SIGN WALL
A5.2 1/2" = 1'-0"

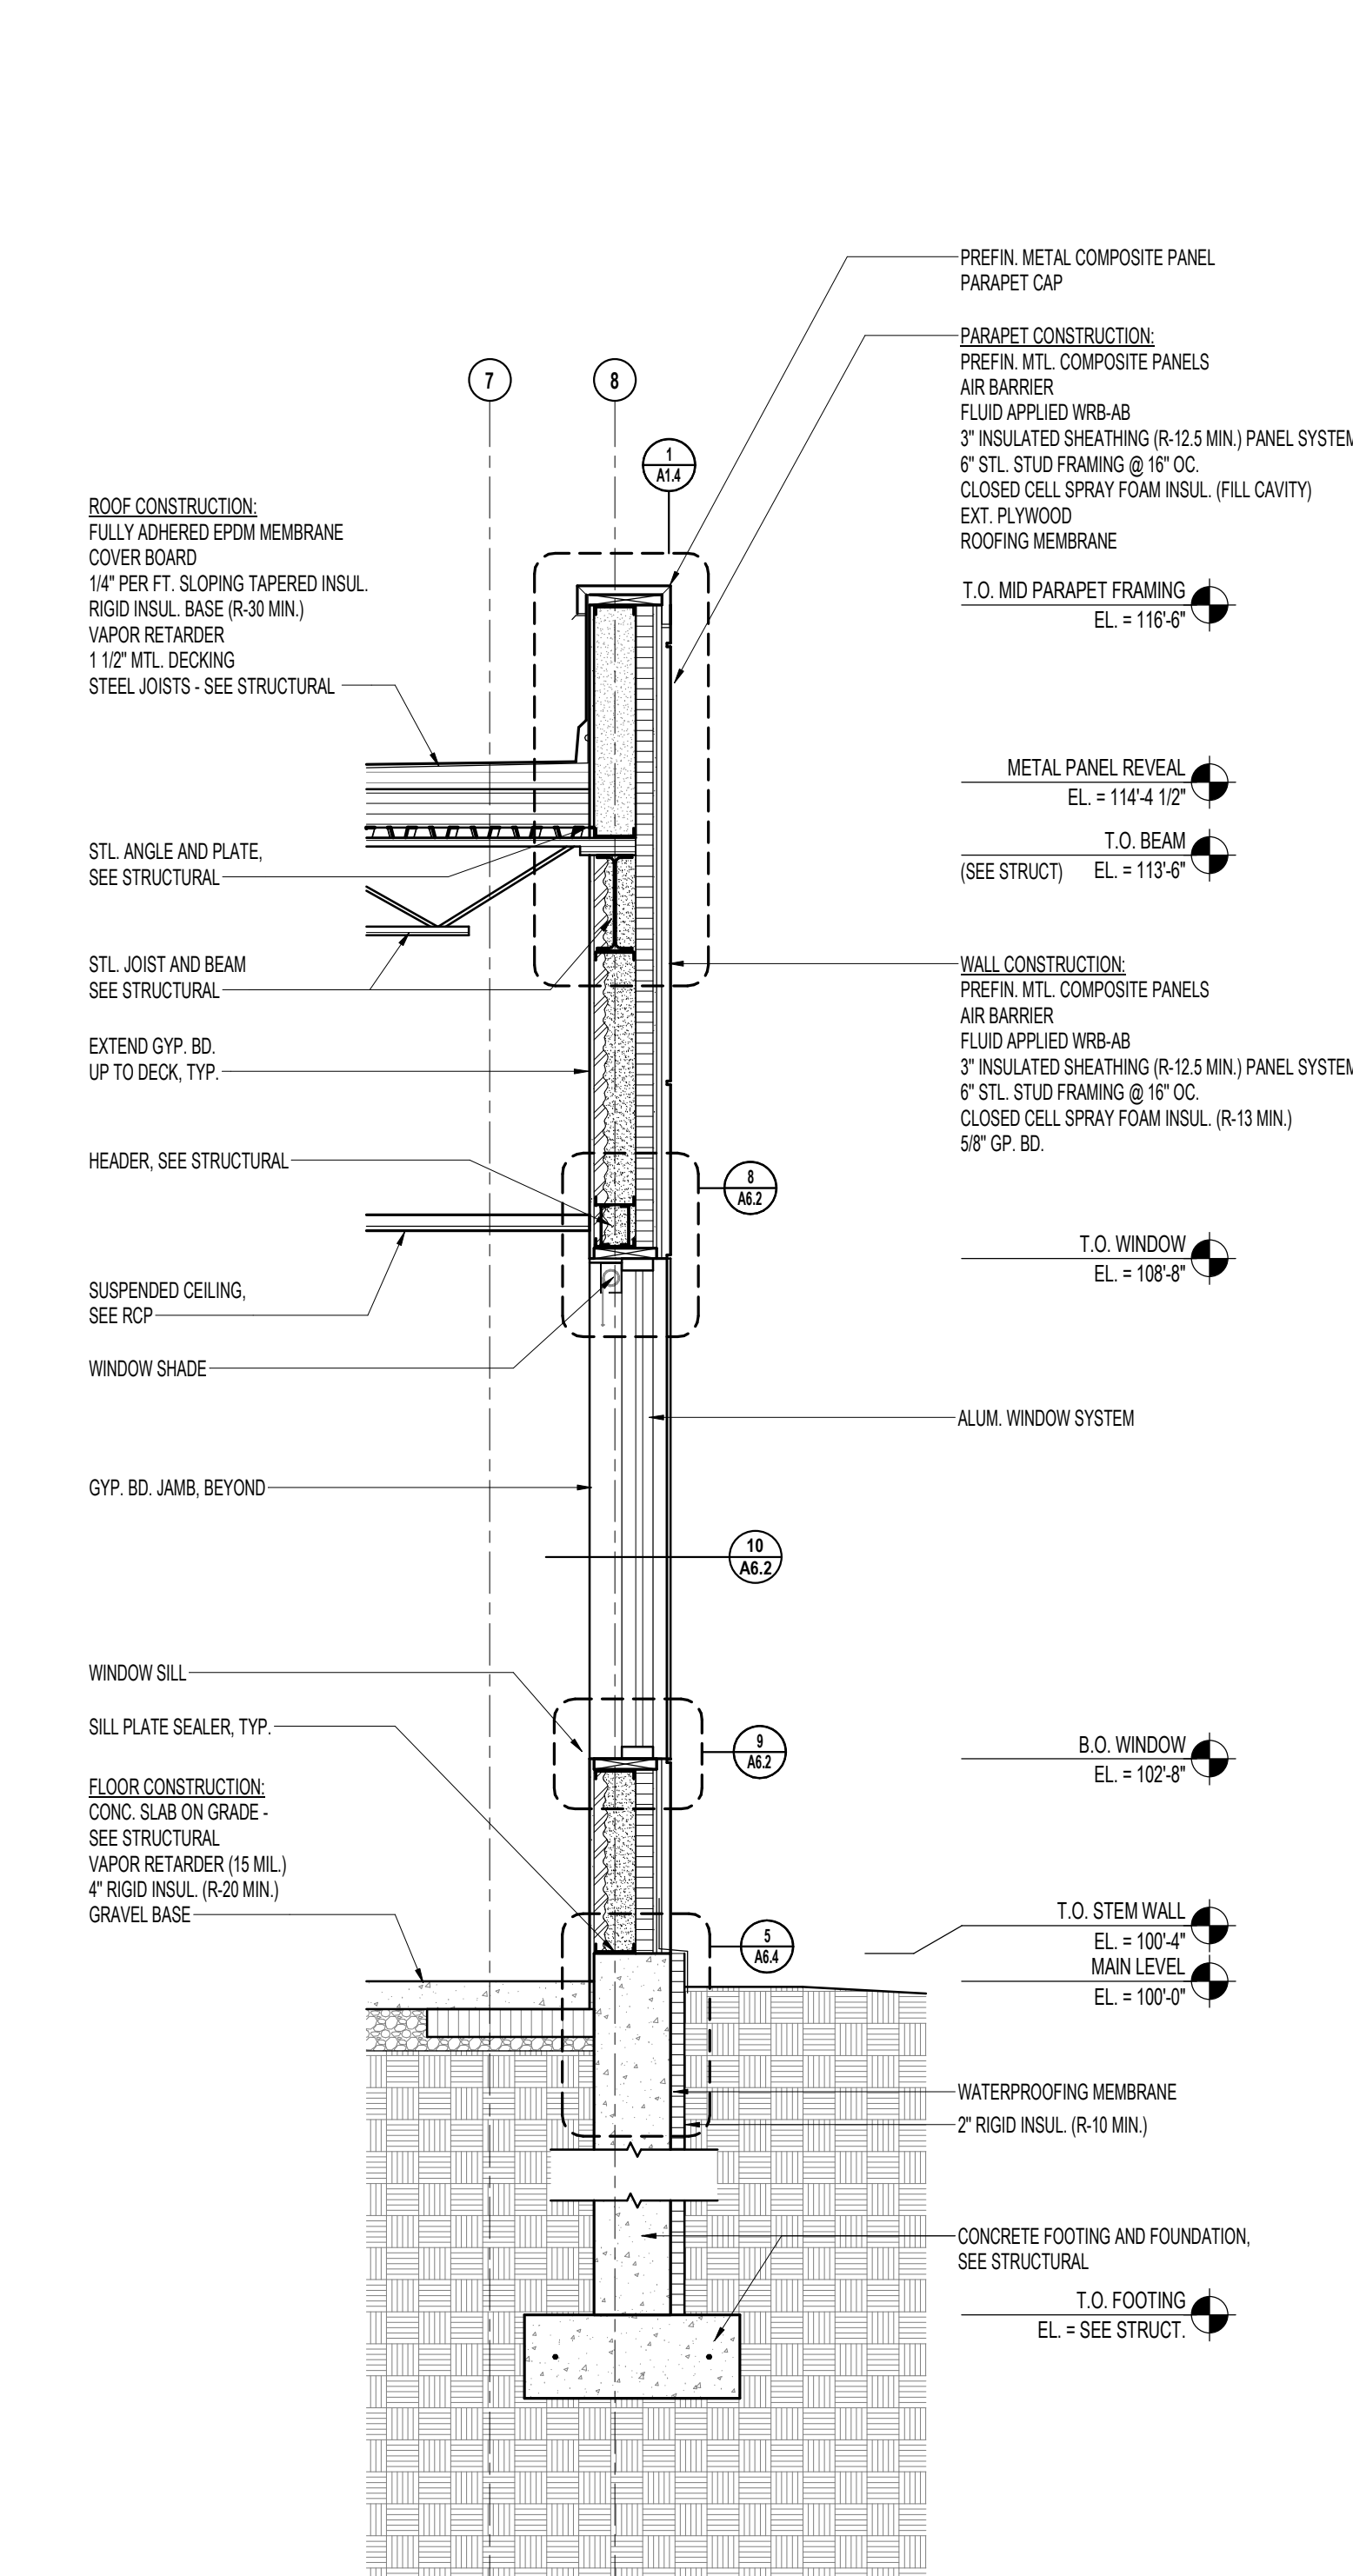

1 WALL SECTION, WINDOW, METAL PANEL
A5.2 1/2" = 1'-0"

PROJECT

MAYO EMPLOYEES
FEDERAL CREDIT UNION

NEW BUILDING

605 WEST AVE S.
LA CROSSE, WI

BID SET 03/27/2026

REVISIONS

DATE NO




SEAN C. RABOIN
12055 03/27/2026
Reg No. Date

WALL SECTIONS

Drawn By: SRC Checked By: SCR

A5.3

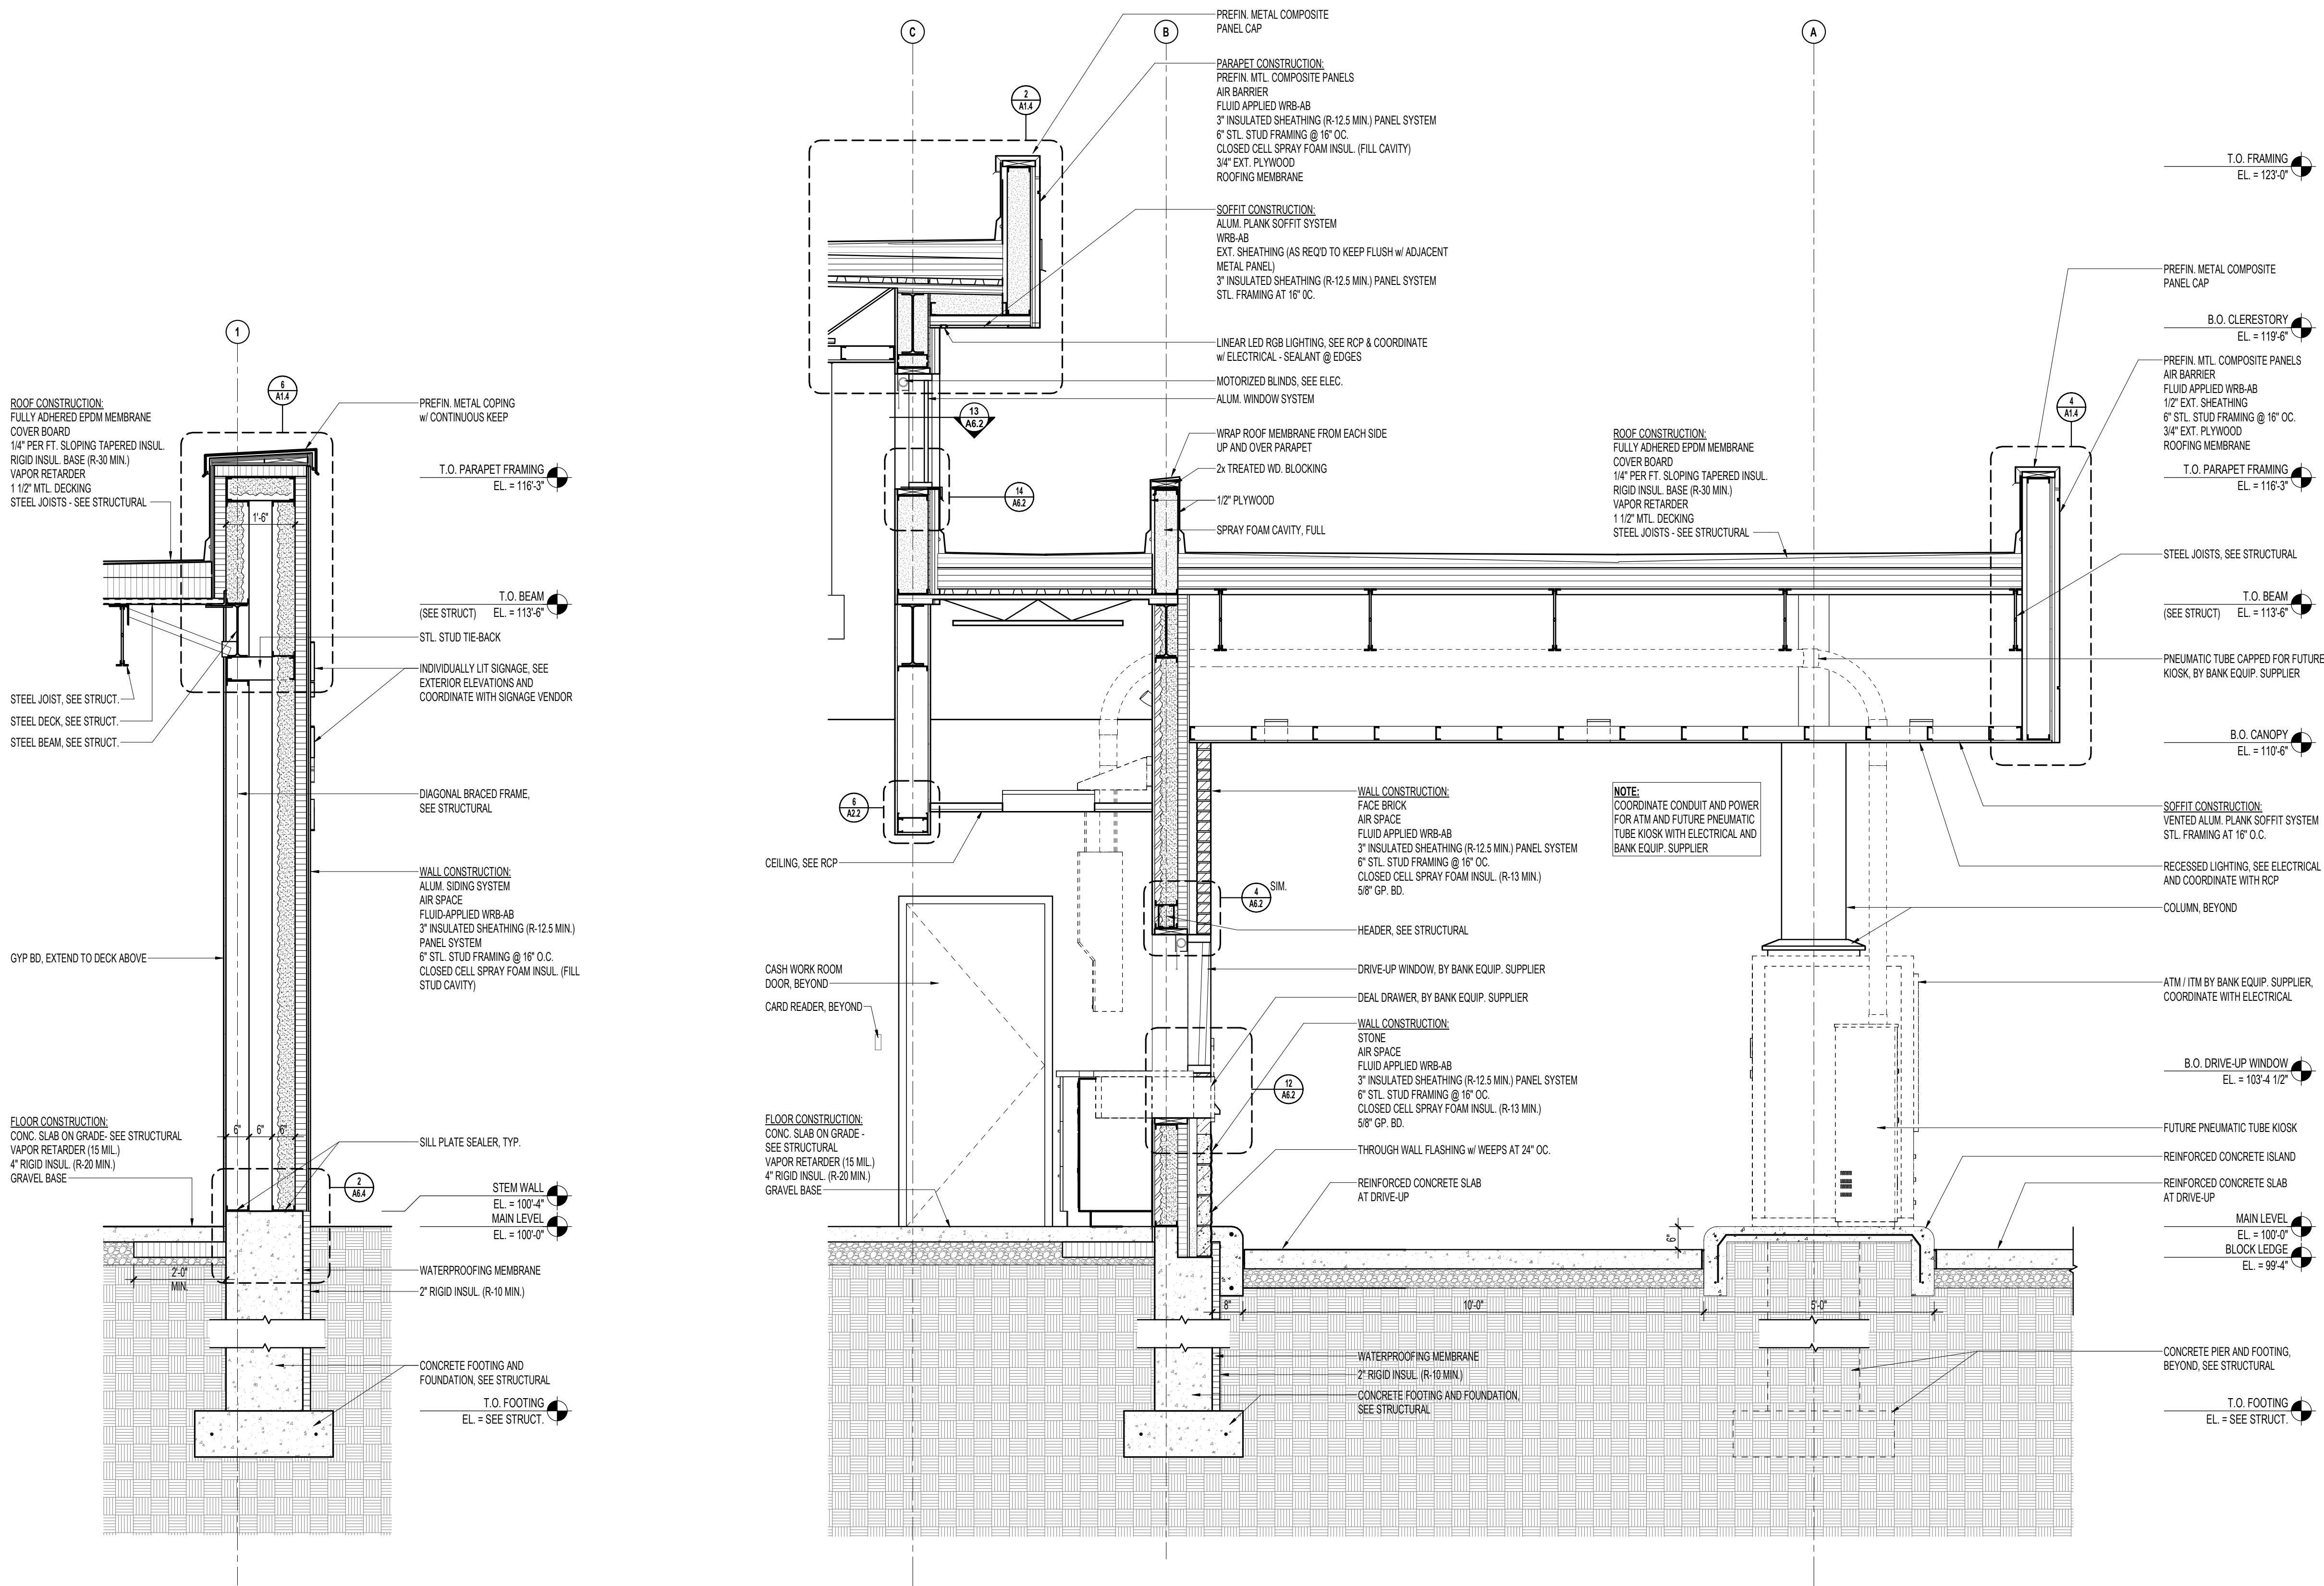

2 WALL SECTION AT DOUBLE WALL
A5.3 1/2" = 1'-0"

1 SECTION AT DRIVE-UP
A5.3 1/2" = 1'-0"

PROJECT

MAYO EMPLOYEES
FEDERAL CREDIT UNION

NEW BUILDING

605 WEST AVE S.
LA CROSSE, WI

BID SET 03/27/2026

REVISIONS

DATE NO




SEAN C. RABOIN
12055 03/27/2026
Reg No. Date


WALL SECTIONS

Drawn By: SRC Checked By: SCR

A5.4

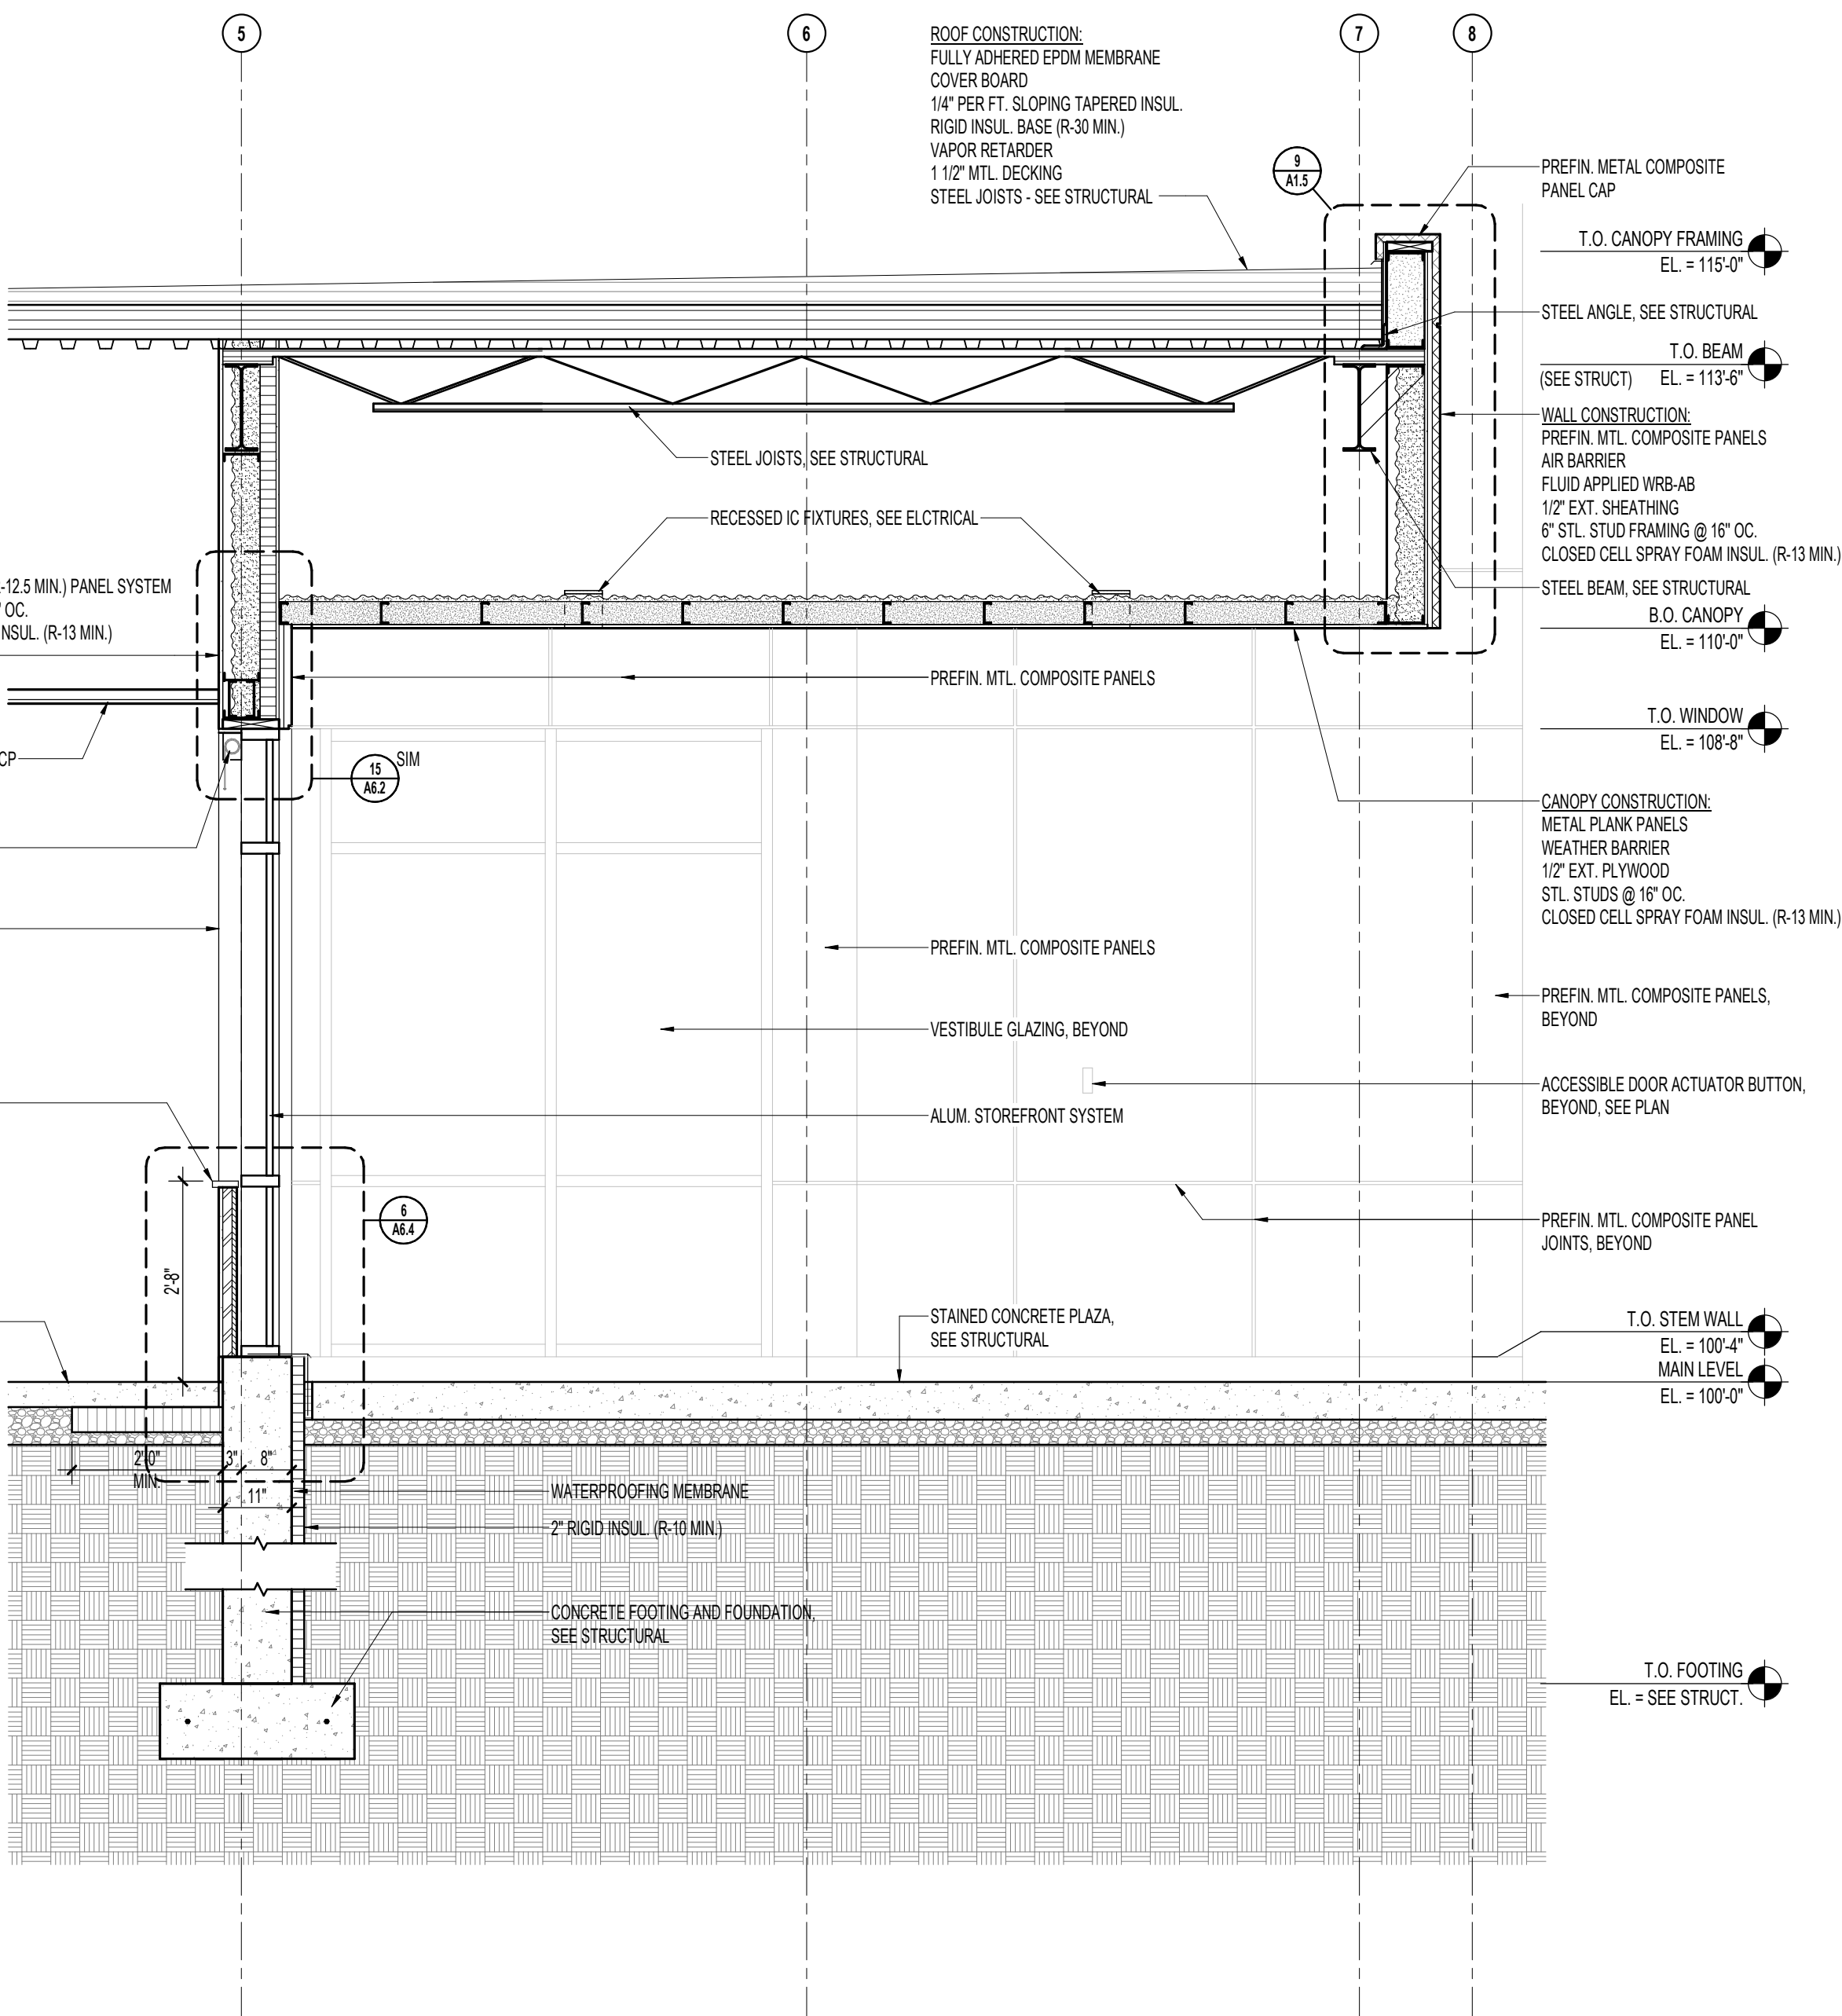

1 SECTION @ STOREFRONT AND CANOPY
1/2" = 1'-0"

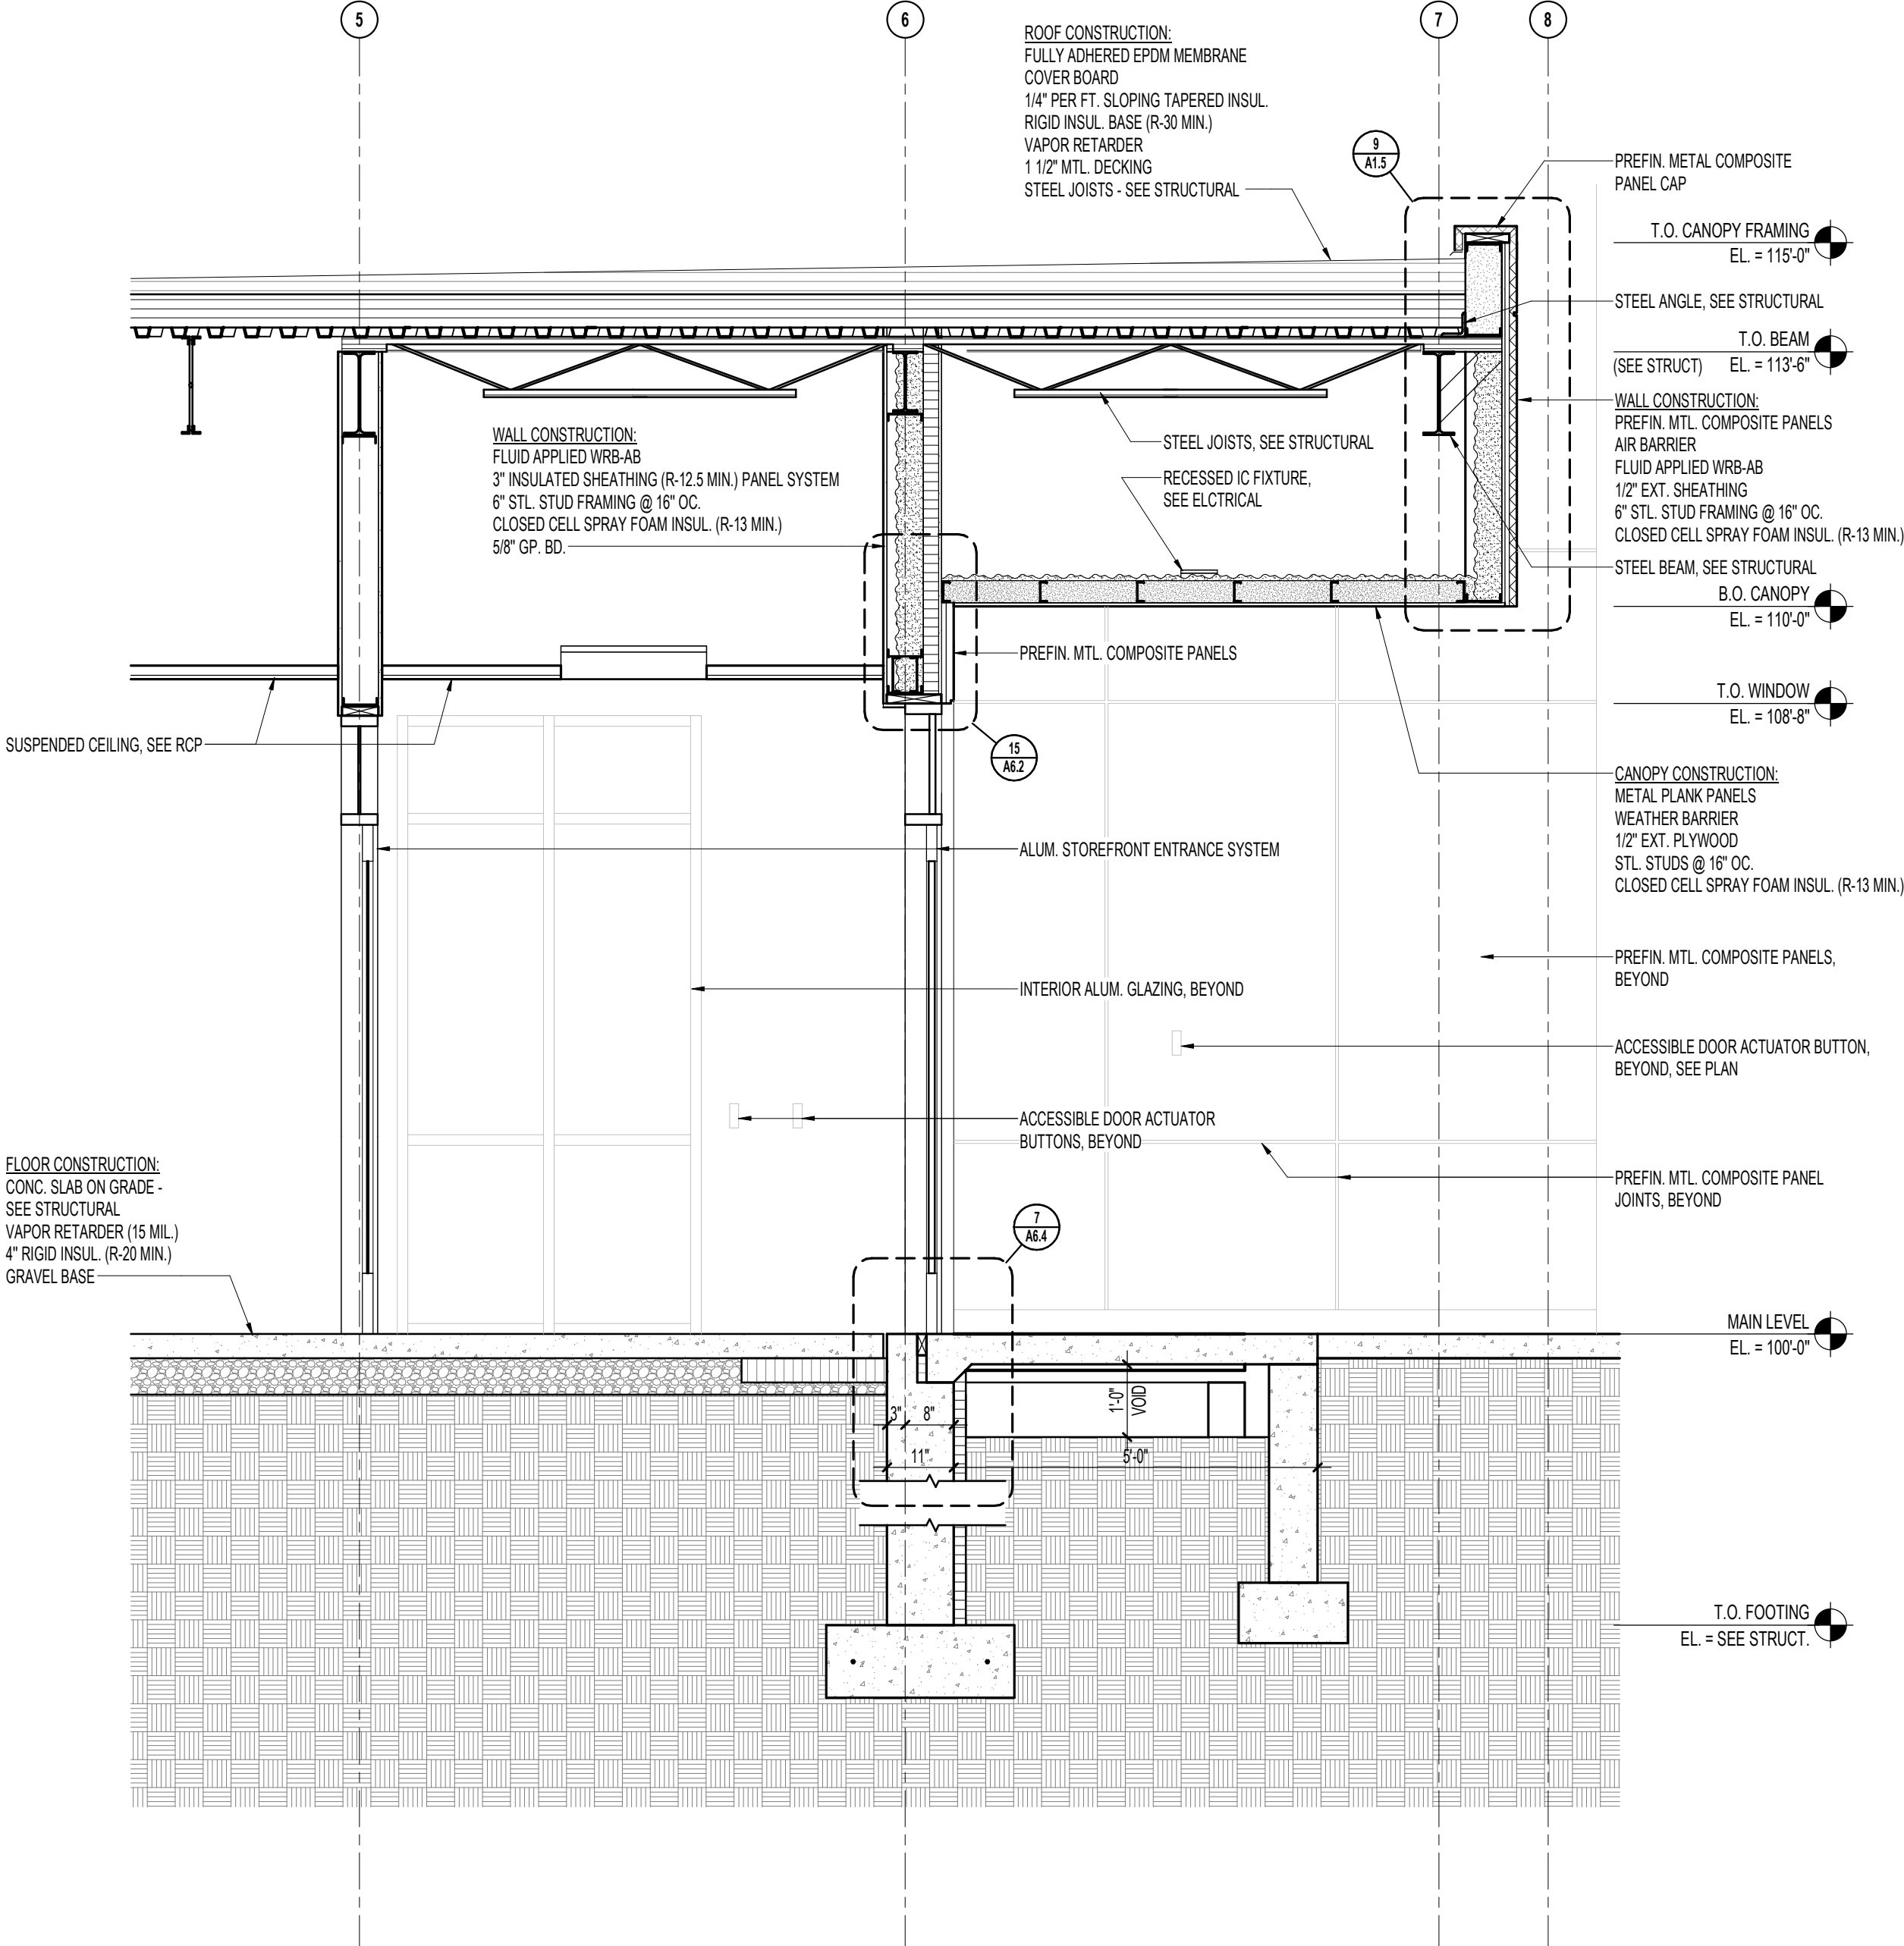

3 SECTION @ MAIN ENTRANCE
1/2" = 1'-0"

PROJECT

**MAYO EMPLOYEES
FEDERAL CREDIT UNION**

NEW BUILDING

605 WEST AVE S.
LA CROSSE, WI

ID SET 03/27/2026

REVISIONS

DATE NO




☆ RABOIN
12055
JUN 1965



SEAN C. RABOIN

12055 03/27/2026

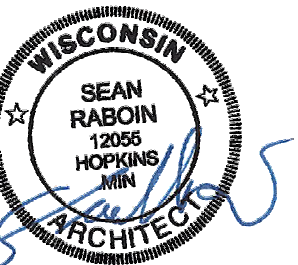Reg No. _____ Date _____


SEAN C. RABOIN
12055 03/27/2026
Reg No. Date

DETAIL SECTIONS


Drawn By: SRC Checked By: SCR

A5.5


51167
COPYRIGHT © HTG ARCHITECTS

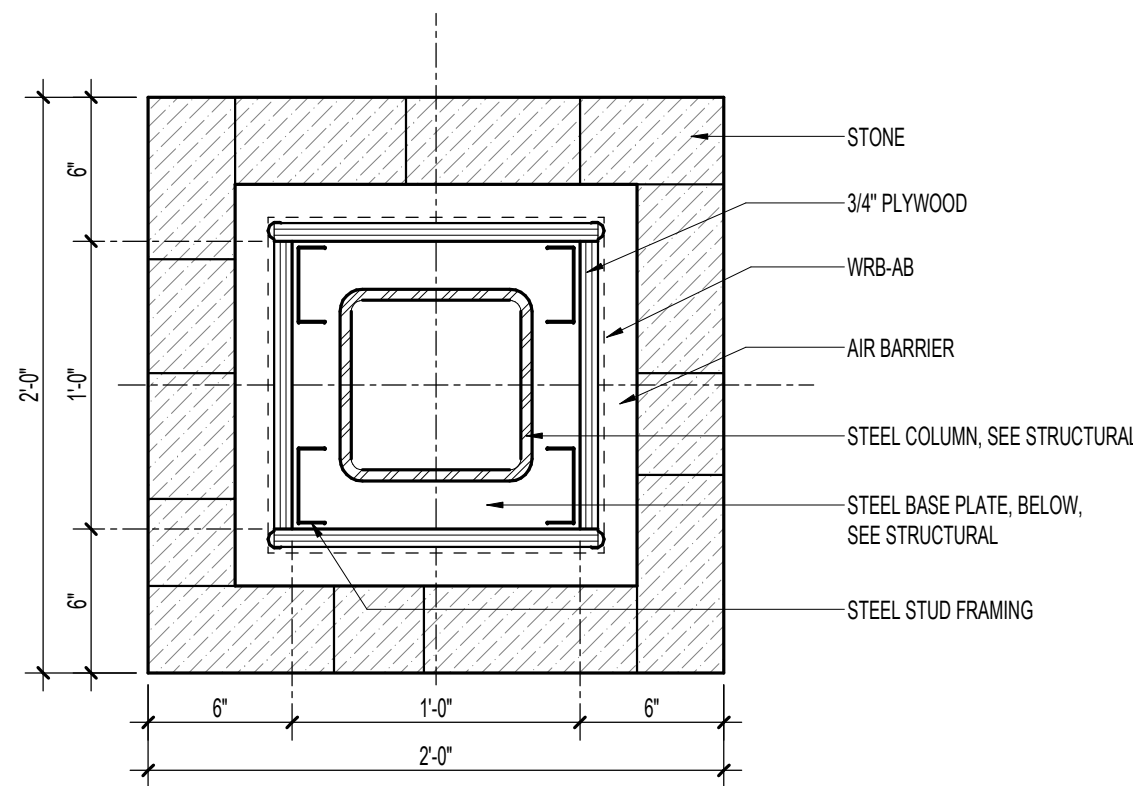


4 PLAN DETAIL @ COLUMN, LOW
A5.5 1 1/2" = 1'-0"

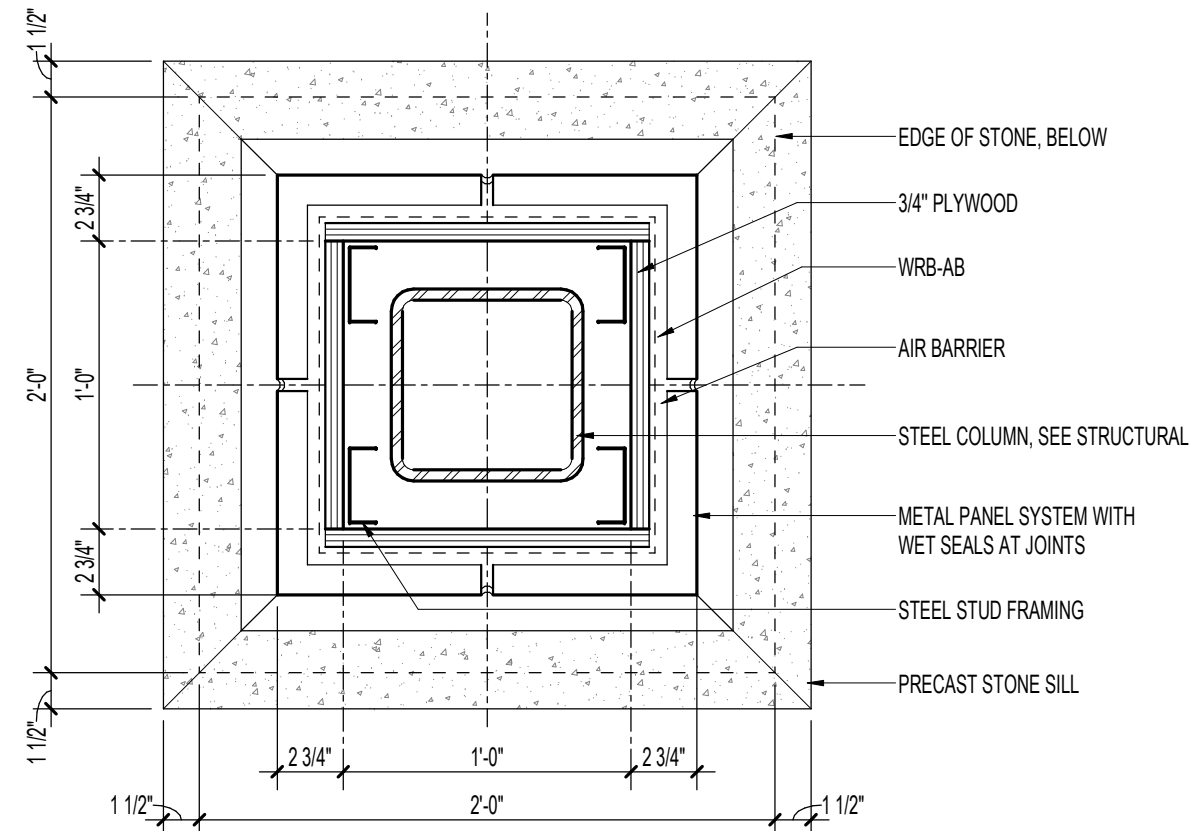

3 PLAN DETAIL @ COLUMN, HIGH
A5.5 1 1/2" = 1'-0"

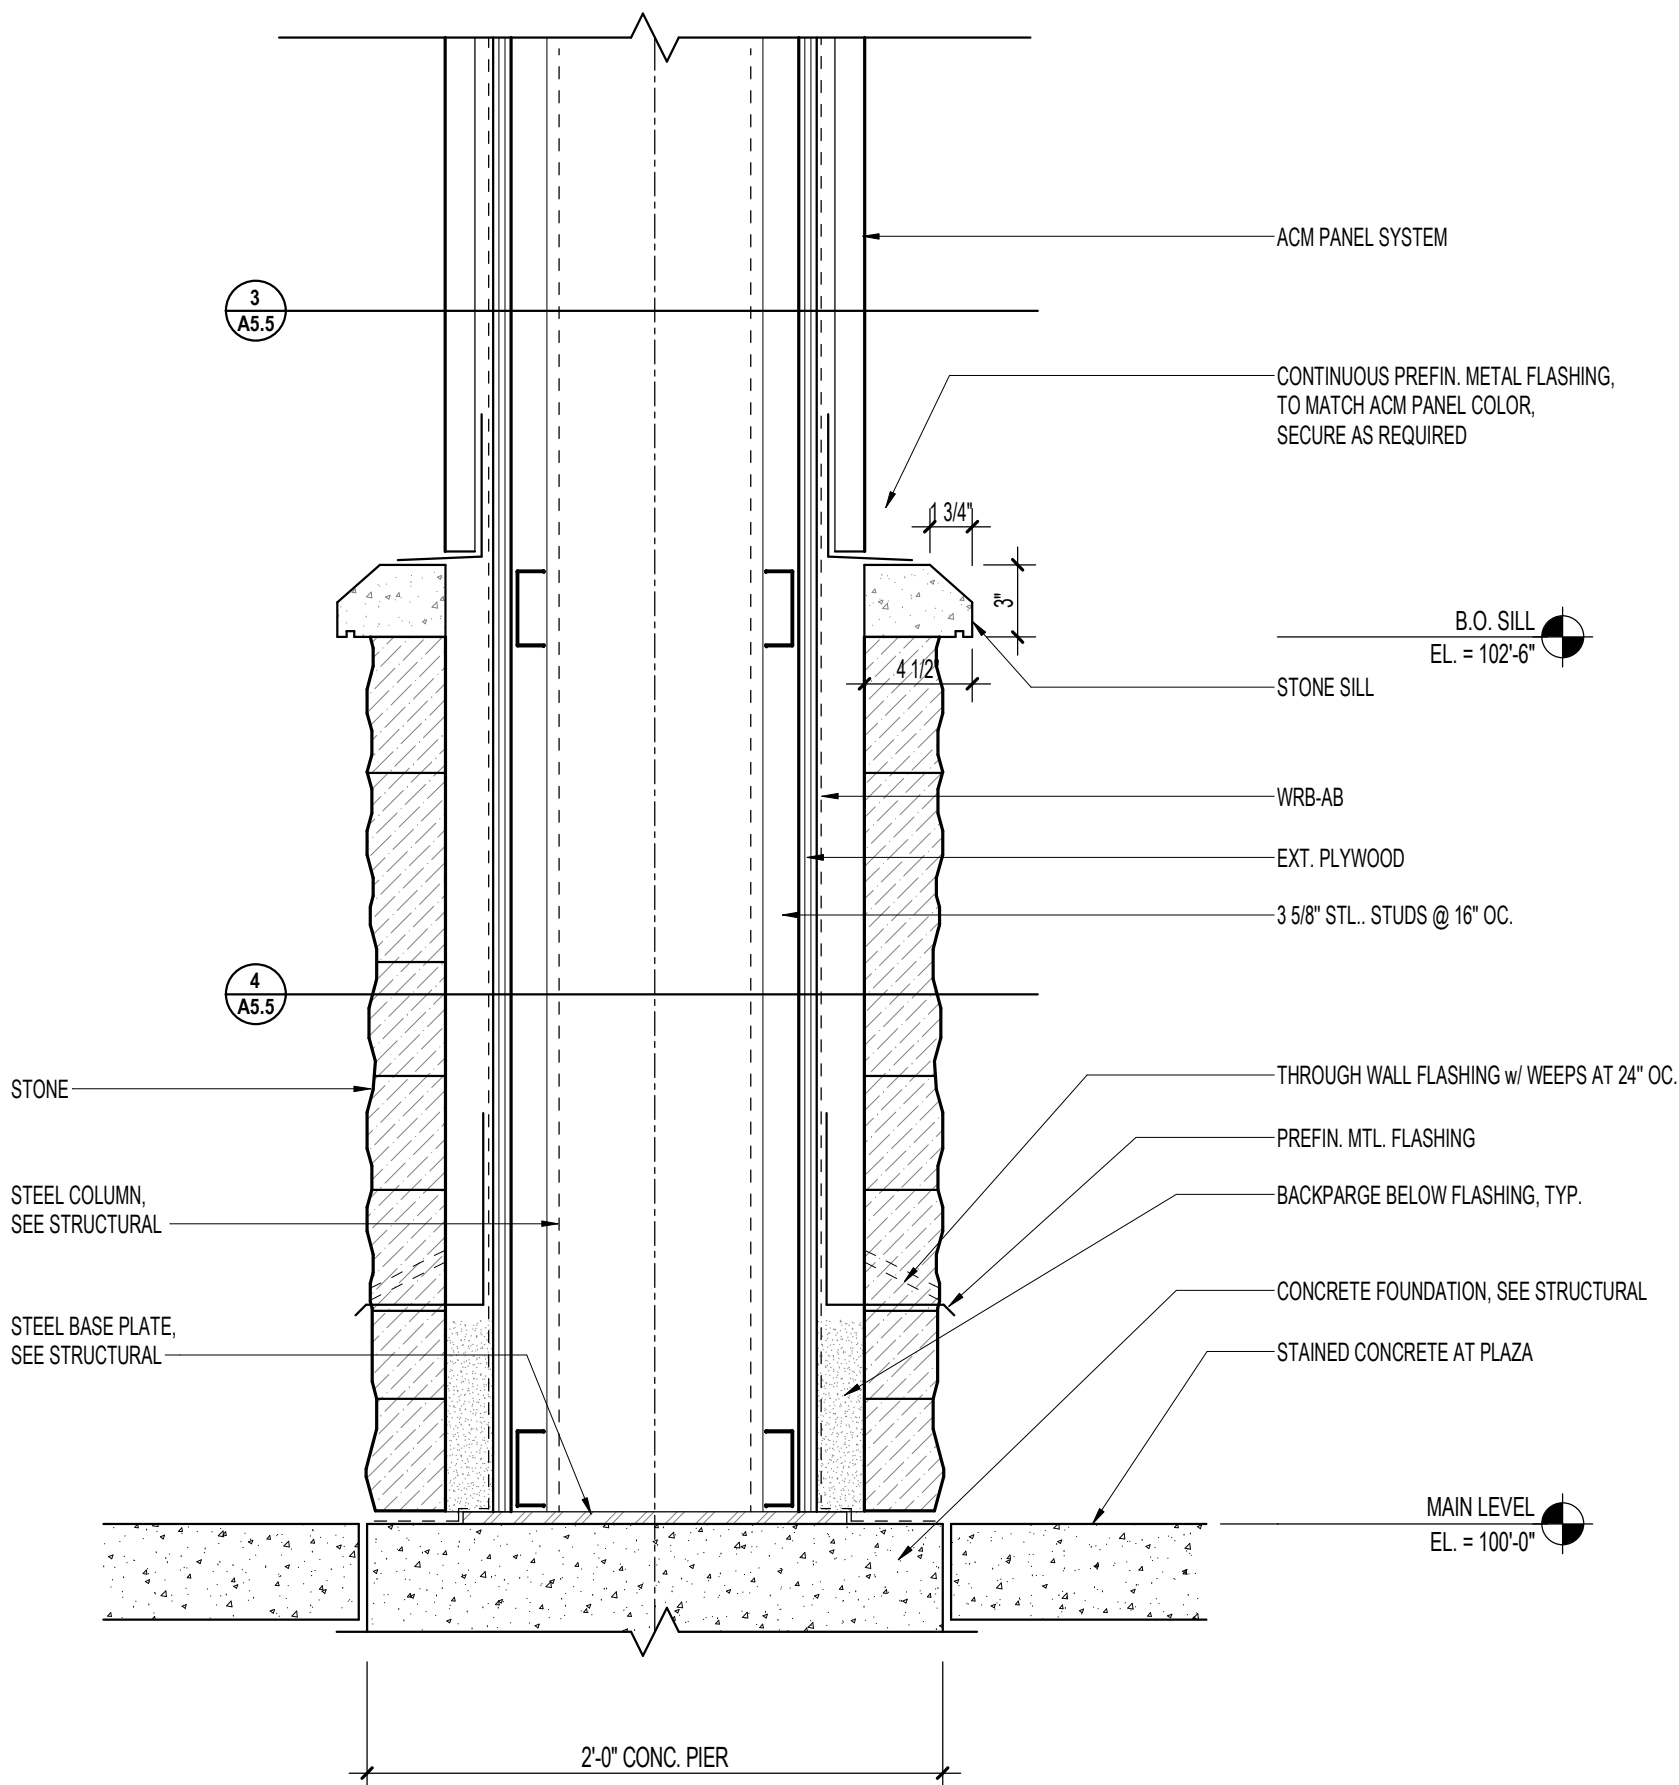

SECTION @ ENTRANCE COLUMN

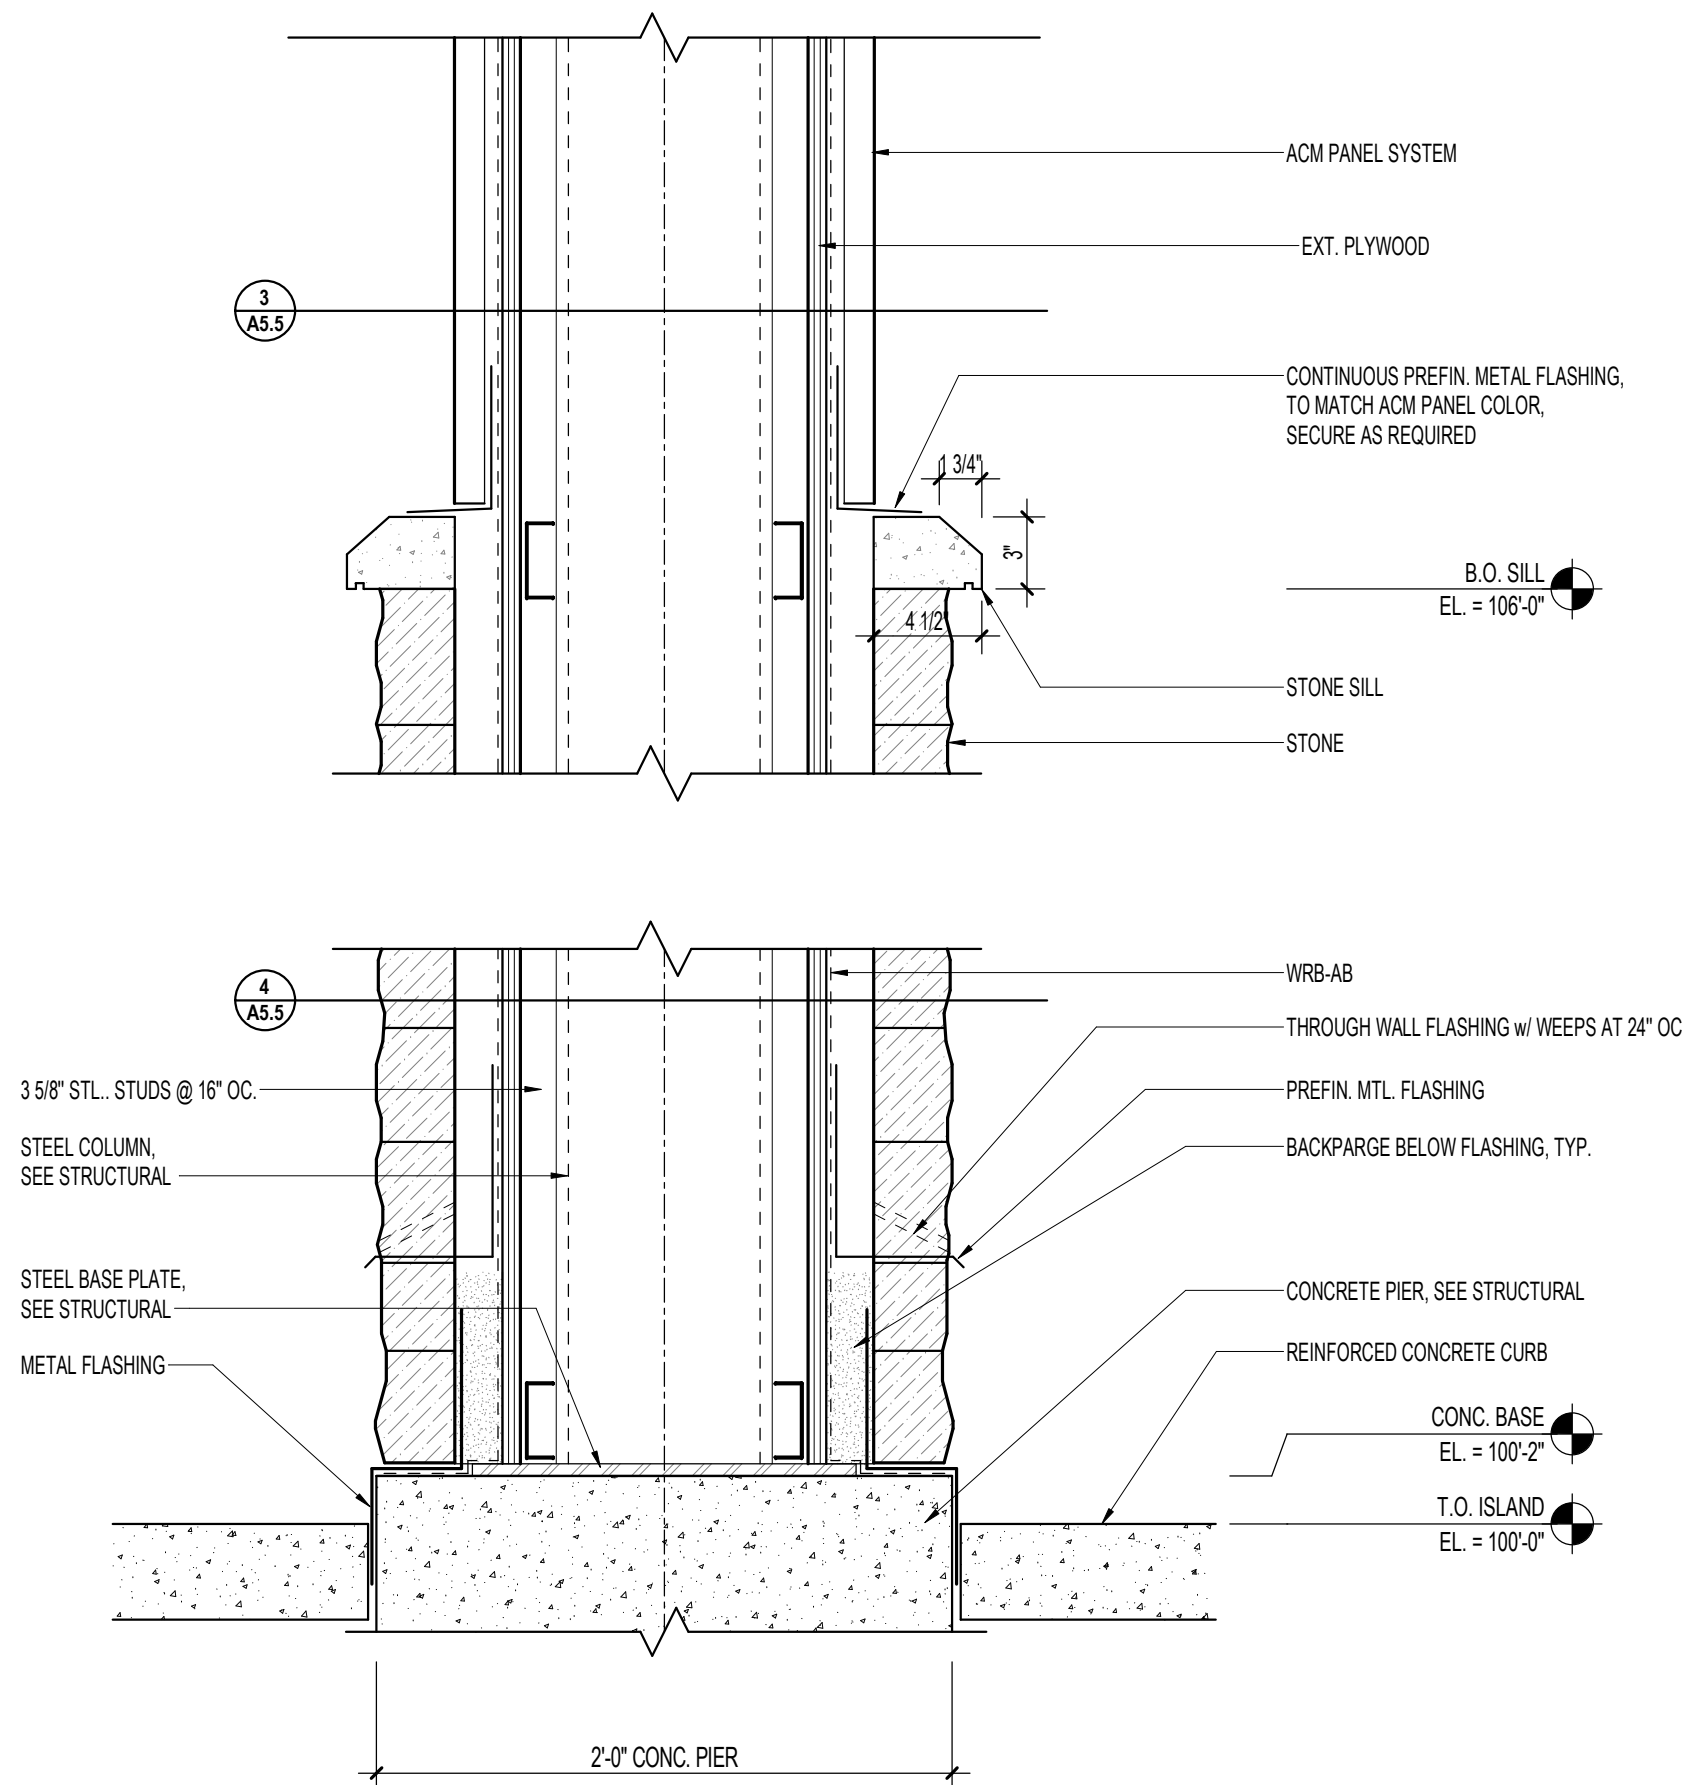

SECTION @ DRIVE-UP COLUMNS



1010 Mainstreet, Suite 100
Hopkins, MN 55343
Tel: 952.278.8880


**MAYO EMPLOYEES
FEDERAL CREDIT UNION**

05 WEST AVE S.
A CROSSE, WI

D SET 03/27/2026

REVISIONS

ATE NO

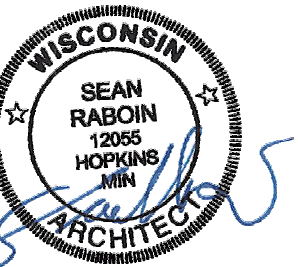[illegible]


SEAN C. RABOIN

2055	03/27/2026
Reg No.	Date


Written By: SRC Checked By: SCR

A6.1


1167
COPYRIGHT © HTG ARCHITECTS

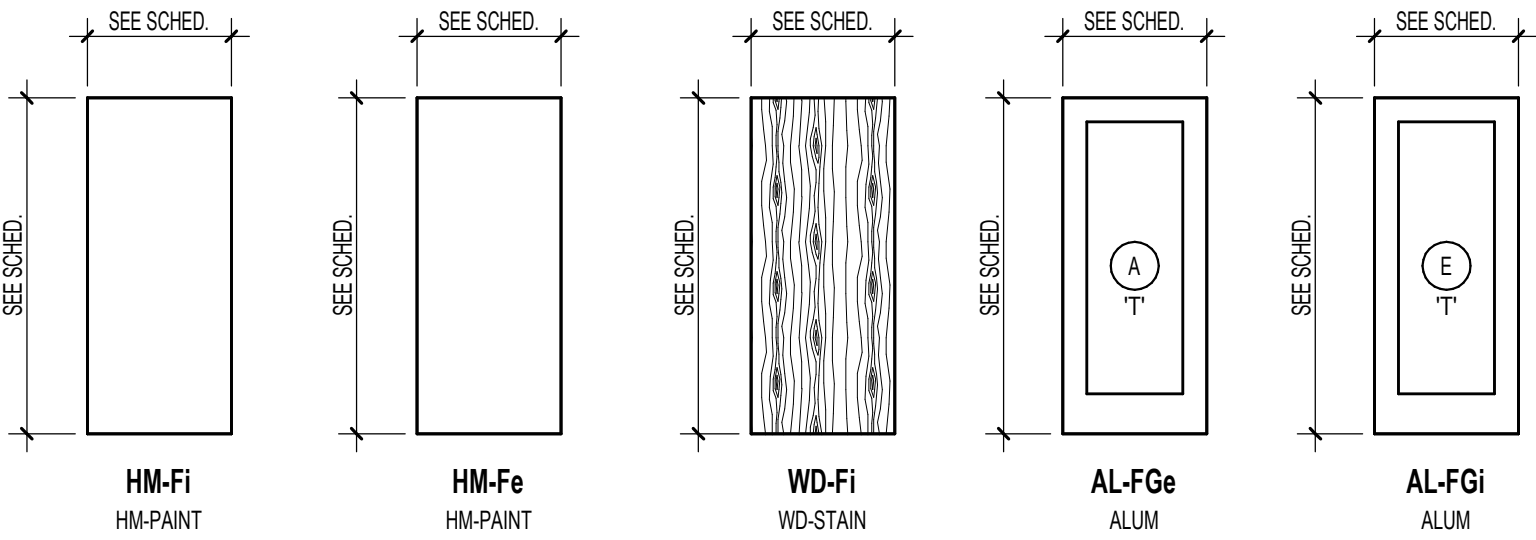


1 DOOR ELEVATIONS
A6.1 1/4" = 1'-0"

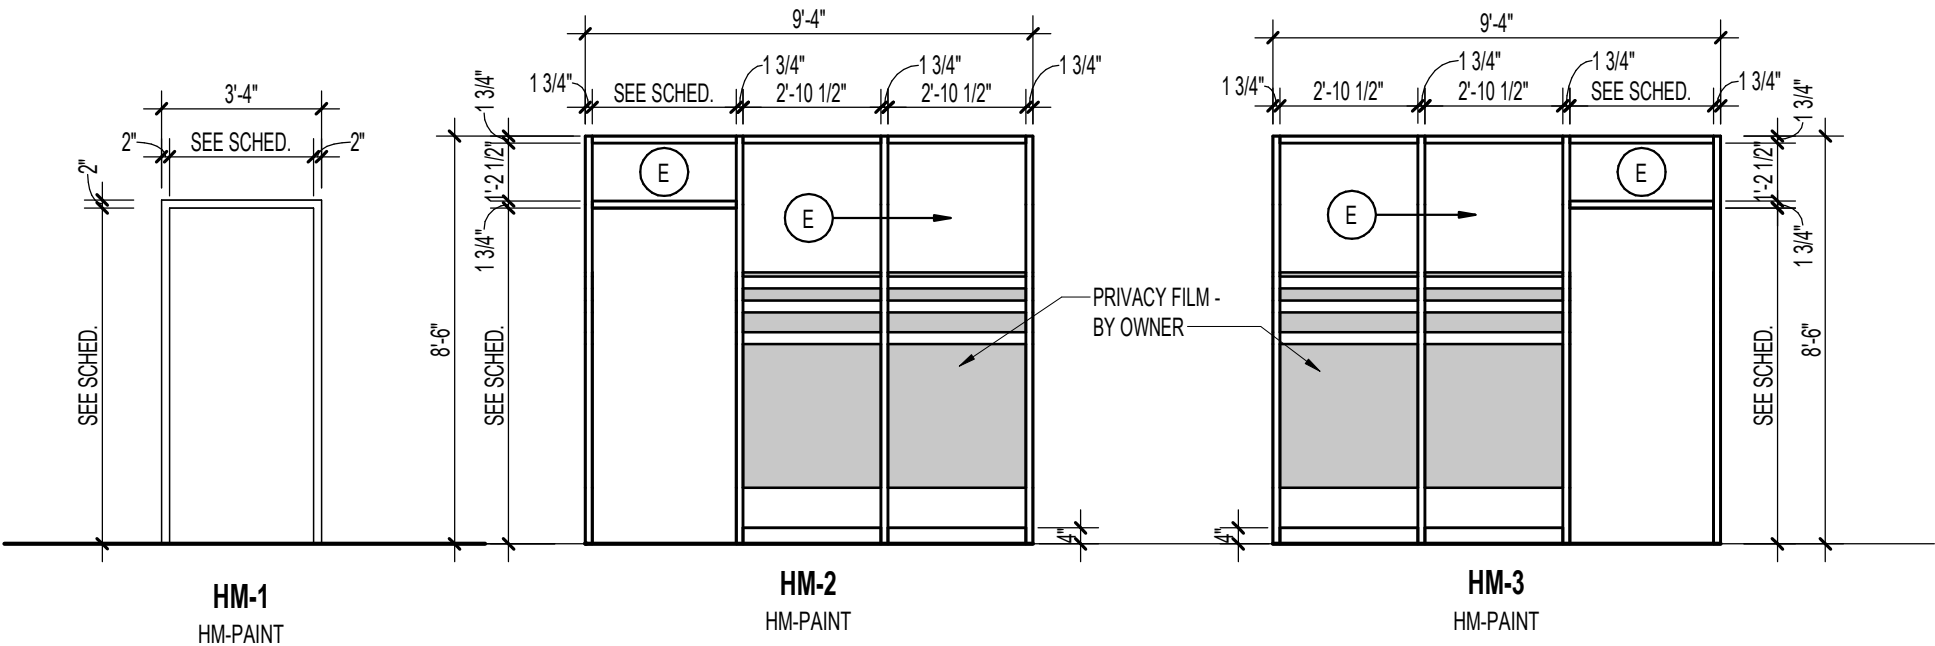


2 HM ELEV.
A6.1 1/4" = 1'-0"

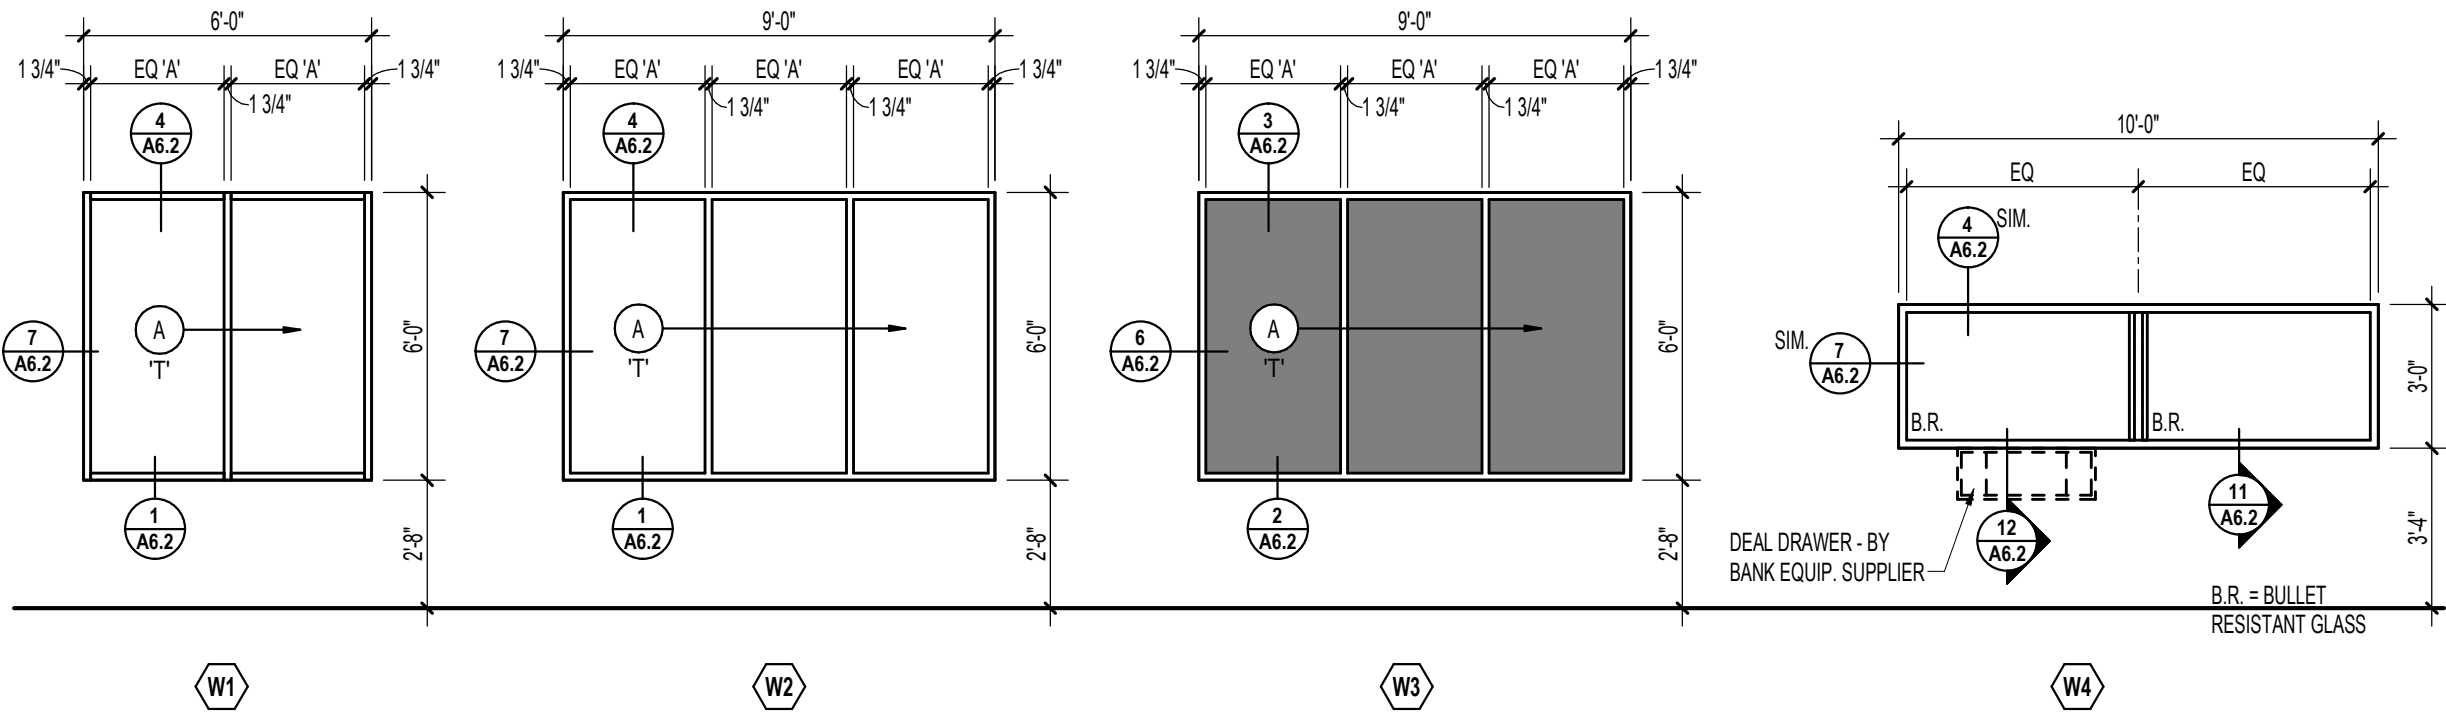


3 ALUM WINDOW ELEVATIONS

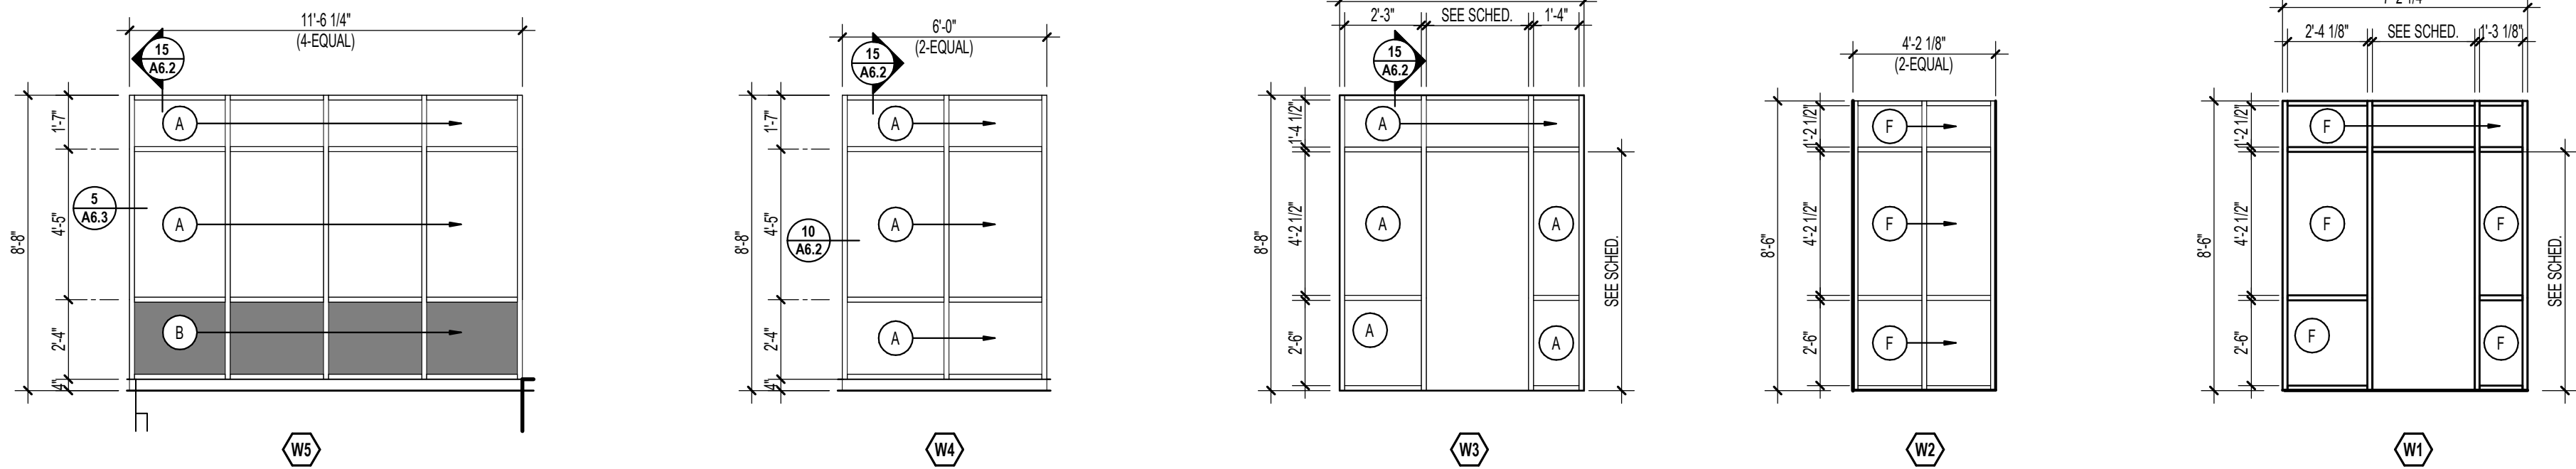


4 ALUM. FRAME ELEVATIONS

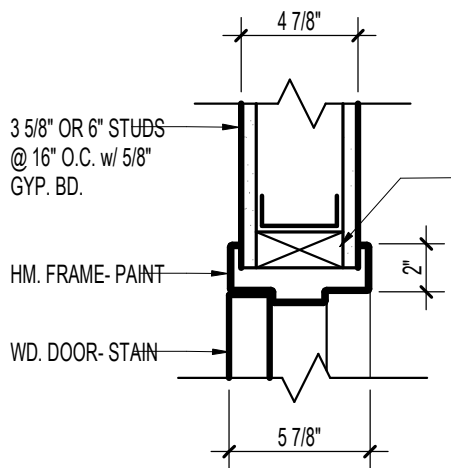


5 HM FRAME DETAIL (JAMB SIM)
A6.1 1 1/2" = 1'-0"

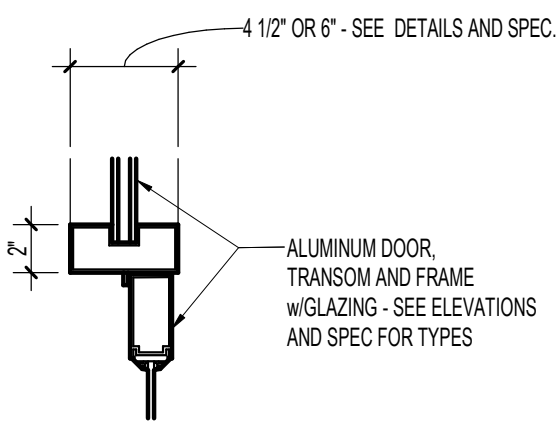


6 ALUM. HEAD DETAIL
A6.1 1 1/2" = 1'-0"

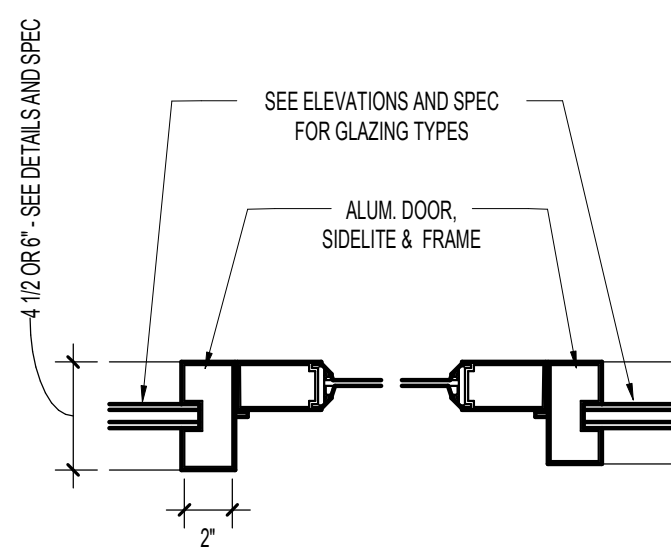

7 ALUM. JAMB DETAIL
A6.1 1 1/2" = 1'-0"

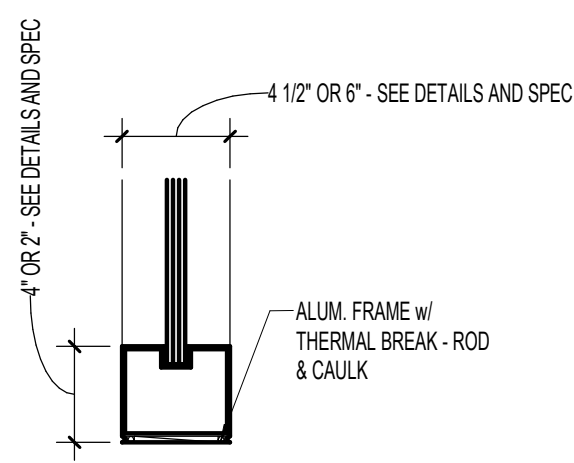

8 ALUM. SILL DETAIL
A6.1 1 1/2" = 1'-0"

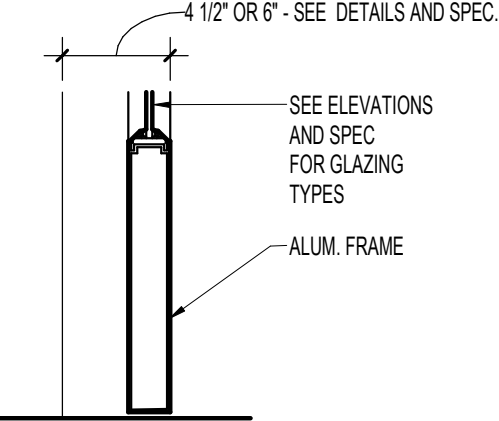

9 ALUM. DOOR DETAIL
A6.1 1 1/2" = 1'-0"

FRAMES			
FRAME PREFIXES			FRAME SUFFIXES
AL- ALUMINUM		0	FRAMED OPENING
BD- BARN DOOR		1	DOOR WITH FRAME
EXTG- EXISTING		2	DOUBLE DOOR WITH FRAME
HMM- HOLLOW METAL MASONRY		3	SIDE(LIGHT)S 1 SIDE
HMP- HOLLOW METAL POCKET		4	SIDE(LIGHT)S 1 SIDE WITH HORIZONTAL(S)
HL- HOLLOW METAL		5	SIDE(LIGHT)S BOTH SIDES
WD- WOOD		6	SIDE(LIGHT)S BOTH SIDES WITH HORIZONTAL(S)
WDP- WOOD POCKET		7	DOUBLE DOOR WITH SIDE(LIGHT)S BOTH SIDES
		8	DOUBLE DOOR SIDE(LIGHT)S BOTH SIDES WITH HORIZONTAL(S)
		T1	DOOR WITH TRANSOM
		T2	DOUBLE DOOR WITH TRANSOM
		T3	DOOR WITH TRANSOM WITH SIDE(LIGHT)S 1 SIDE
		T4	TRANSOM WITH SIDE(LIGHT)S 1 SIDE WITH HORIZONTAL(S)
		T5	TRANSOM WITH SIDE(LIGHT)S BOTH SIDES
		T6	TRANSOM WITH SIDE(LIGHT)S BOTH SIDES WITH HORIZONTAL(S)
		T7	DOUBLE DOOR WITH TRANSOM W. SIDE(LIGHT)S BOTH SIDES
		T8	DOUBLE DOOR WITH TRANSOM W. SIDE(LIGHT)S BOTH SIDES WITH HORIZONTAL(S)
TRACK PREFIXES			
HL HIGH LIFT			
IL INCLINED LIFT			
STD STANDARD LIFT			
VL VERTICAL LIFT			
FRAME SUBSCRIPT			
a VARIATION - SEE FRAME TYPE ELEVATIONS			
b VARIATION - SEE FRAME TYPE ELEVATIONS			
c VARIATION - SEE FRAME TYPE ELEVATIONS			
*ACTUAL FRAMES MAY VARY FROM DESCRIPTION ABOVE - REFER TO FRAME TYPE ELEVATIONS			

DOOR PANEL

PANEL PREFIXES

- AL- ALUMINUM
- CS- COILING SLATS
- EXTG- EXISTING
- FSY- FURNITURE SYSTEM
- GP- GLASS PARTITION
- HM- HOLLOW METAL
- OS- OVERHUNG SECTIONAL
- WD- WOOD

PANEL SUFFIXES




- AG ALL GLASS
- AD AUTOMATIC SLIDING DOORS
- BI BIFOLD
- F FLUSH
- FG FULL GLASS
- G2 GLASS 2 LITE
- HG HALF GLASS
- L LOUVER
- N NARROW LITE
- S1 INSULATED STEEL
- S2 NON-INSULATED STEEL
- SD SLIDING DOOR
- V VISION LITE

FRAME SUBSCRIPT

- e EXTERIOR
- i INTERIOR

***ACTUAL PANELS MAY VARY FROM DESCRIPTION ABOVE - REFER TO DOOR TYPE ELEVATIONS**

A GLAZING SCHEDULE		
INDICATES TEMPERED GLASS, (TYPE IG-5)		
/ INDICATES A COMBINATION OF GLAZING TYPES IN A FRAME AND/OR WINDOW		
NO.	GLAZING TYPE DESCRIPTION	GLAZING SPEC.
A	EXTERIOR GLAZING: 1" TEMPERED GLAZING	TYPE IG-1
B	EXTERIOR GLAZING: 1" TEMPERED SPANDREL GLAZING	TYPE IG-3
E	INTERIOR GLAZING: 1/4"	TYPE G-3
F	INTERIOR GLAZING: 3/8"	TYPE G-3

   


1010 Mainstreet, Suite 100
Hopkins, MN 55343
Tel: 952.278.8880

PROJECT

**MAYO EMPLOYEES
FEDERAL CREDIT UNION**

NEW BUILDING

605 WEST AVE S.
LA CROSSE, WI

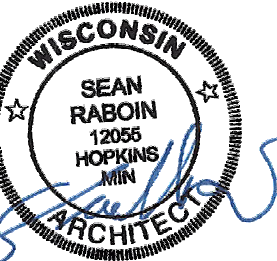[illegible]

SEAN C. RABOIN
12055 03/27/2026
Reg No. Date

DOOR AND WINDOW FRAME DETAILS

Drawn By: SRC Checked By: SCR

A6.2

51167
COPYRIGHT © HTG ARCHITECTS

PROJECT

MAYO EMPLOYEES
FEDERAL CREDIT UNION

NEW BUILDING

605 WEST AVE S.
LA CROSSE, WI

BID SET 03/27/2026

REVISIONS

DATE NO




SEAN C. RABOIN
12055 03/27/2026
Reg No. Date

DOOR, WINDOW, AND PLAN
DETAILS


Drawn By: SRC Checked By: SRC

A6.3


251167
COPYRIGHT © HTG ARCHITECTS

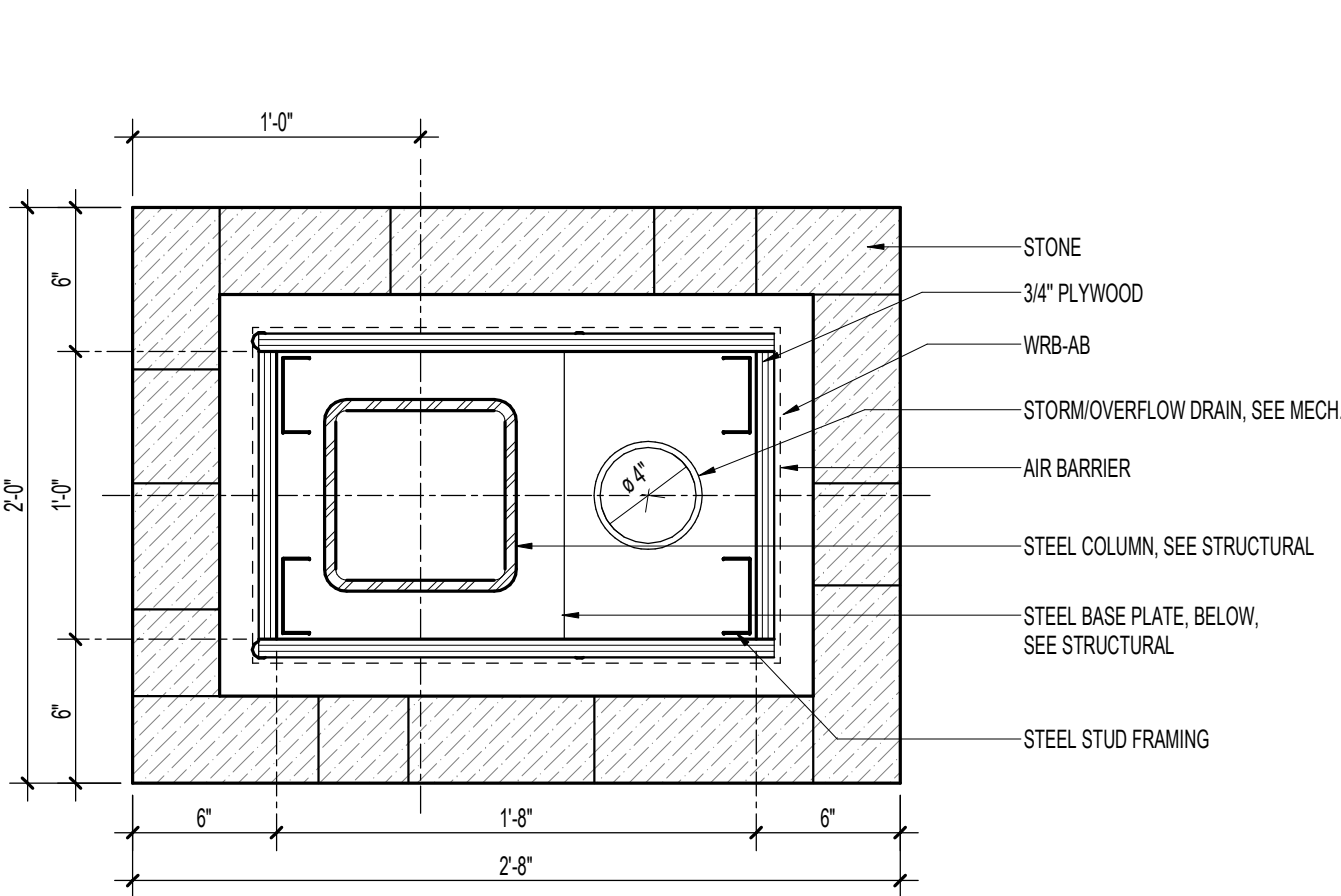


1 PLAN DETAIL @ DRIVE-UP COLUMN
A6.3 1 1/2" = 1'-0"

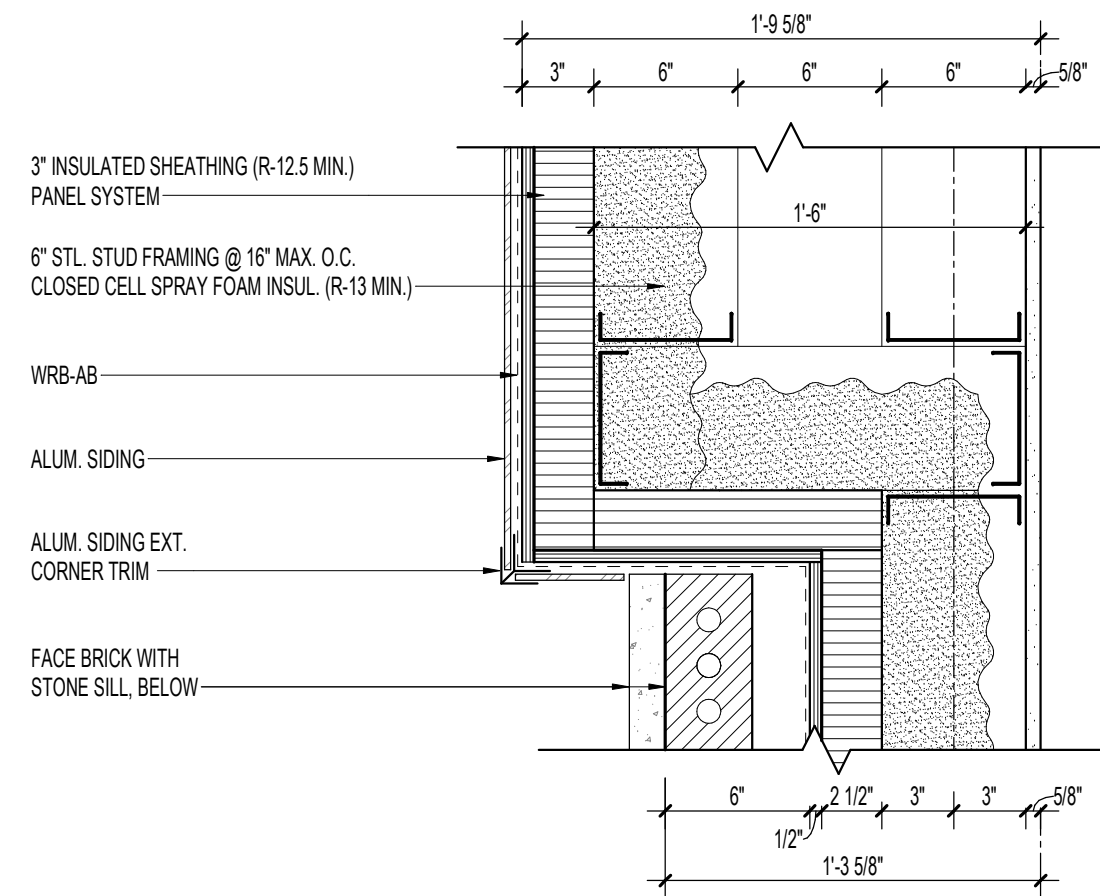


2 PLAN DETAIL @ ALUM. SIDING BUMP-OUT
A6.3 1 1/2" = 1'-0"

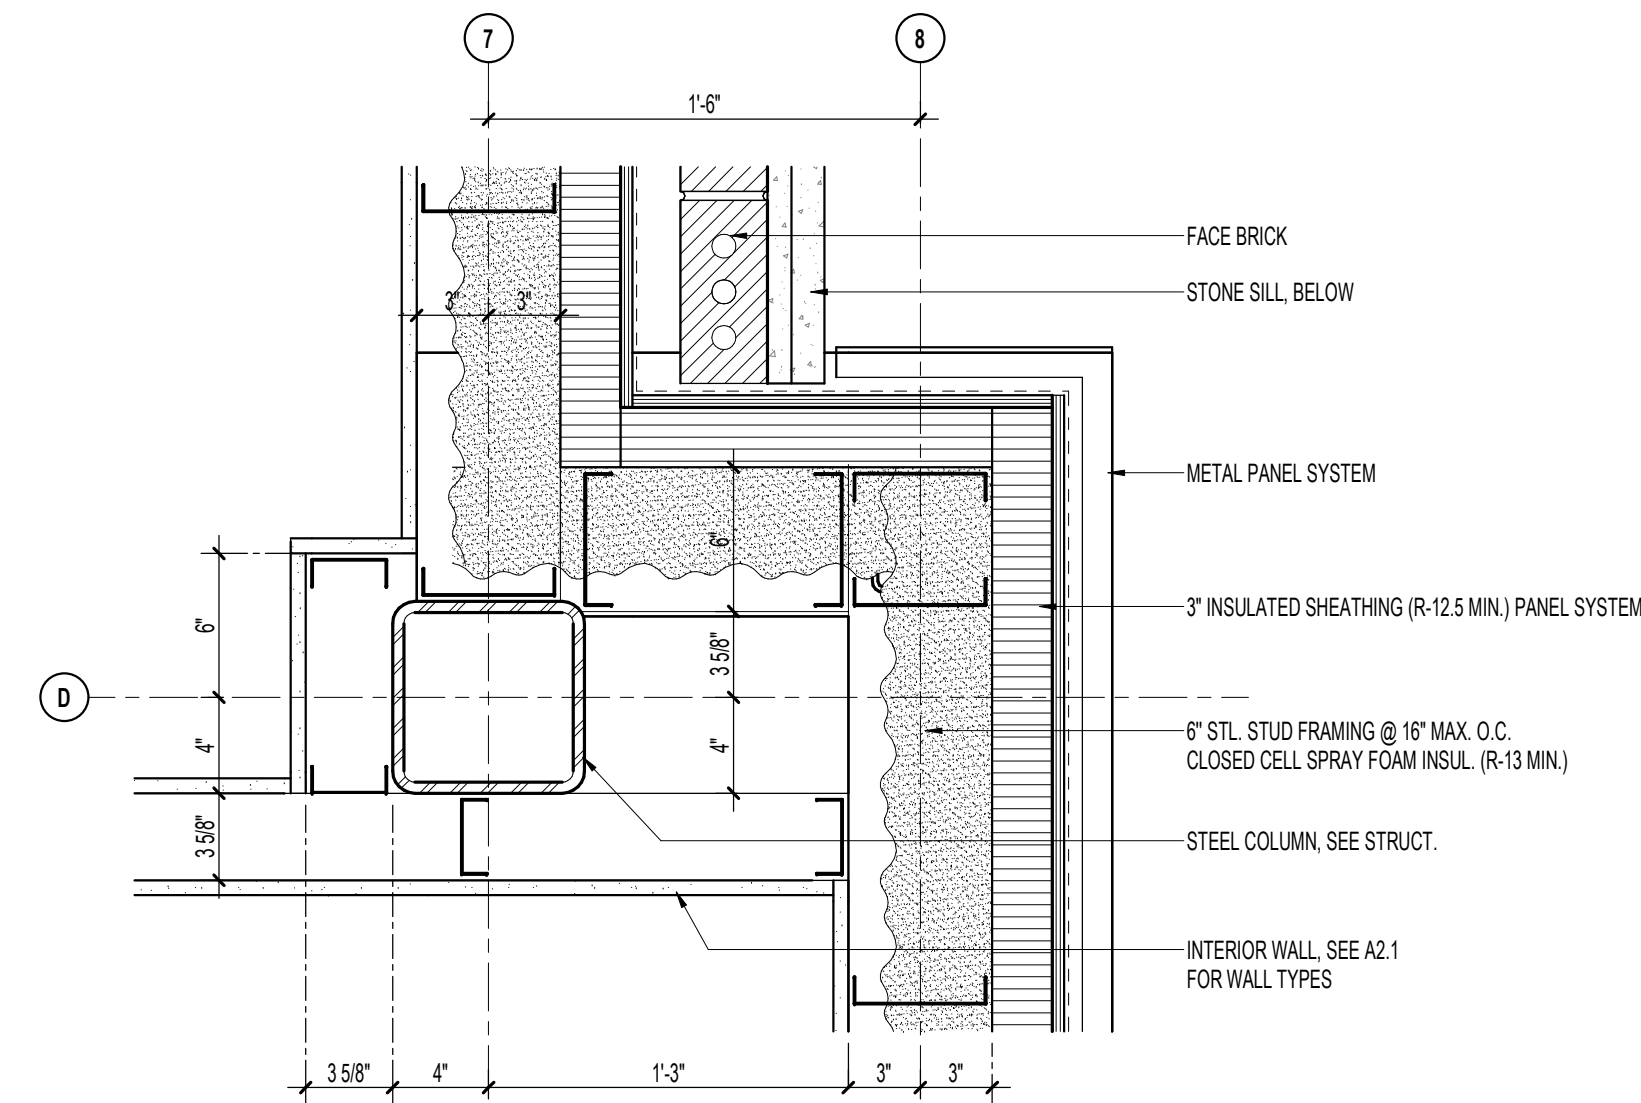


3 PLAN DETAIL @ BRICK / METAL PANEL
A6.3 1 1/2" = 1'-0"

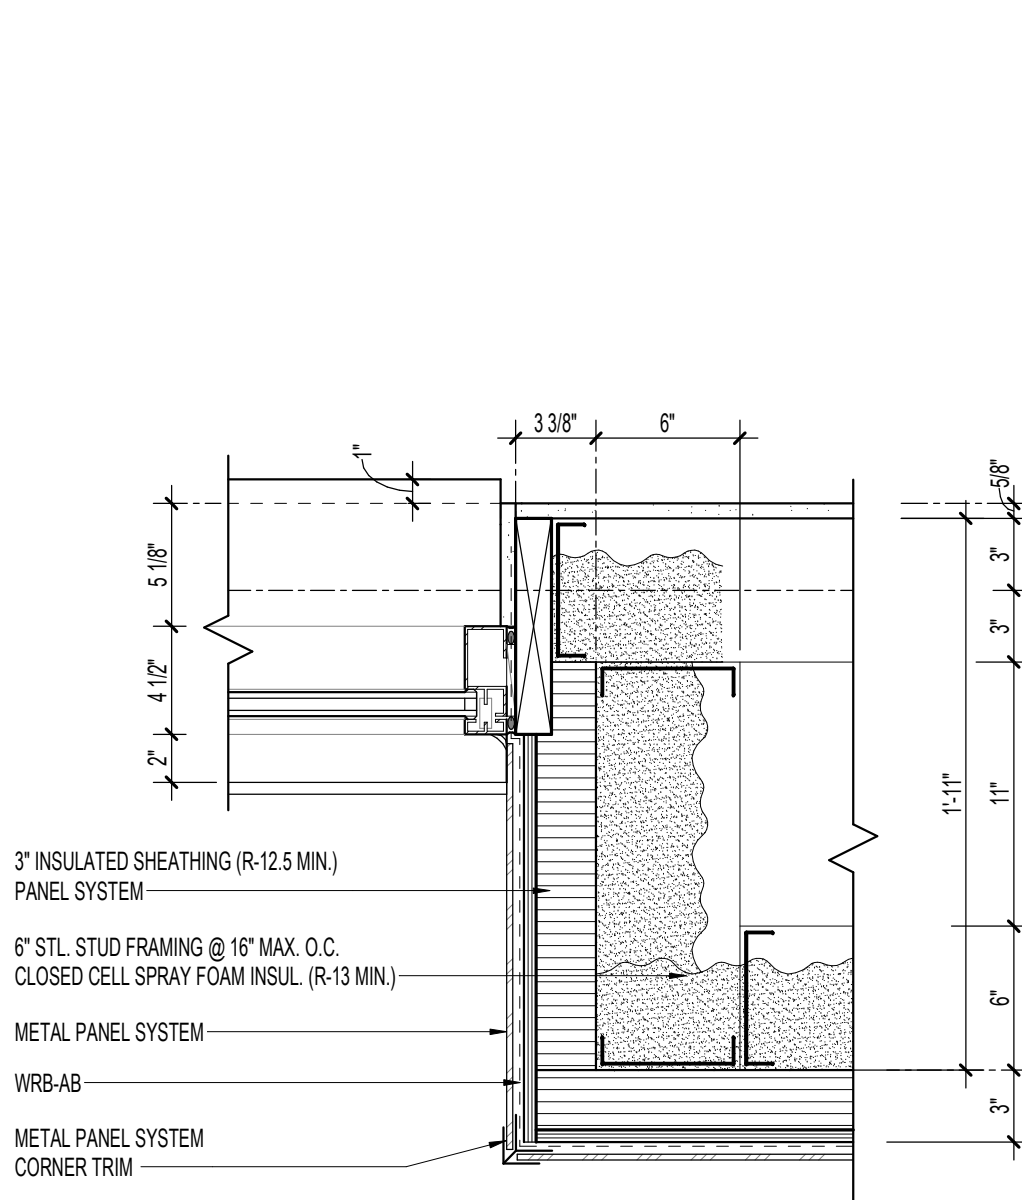


4 JAMB DETAIL @ SIGNAGE WALL
A6.3 1 1/2" = 1'-0"

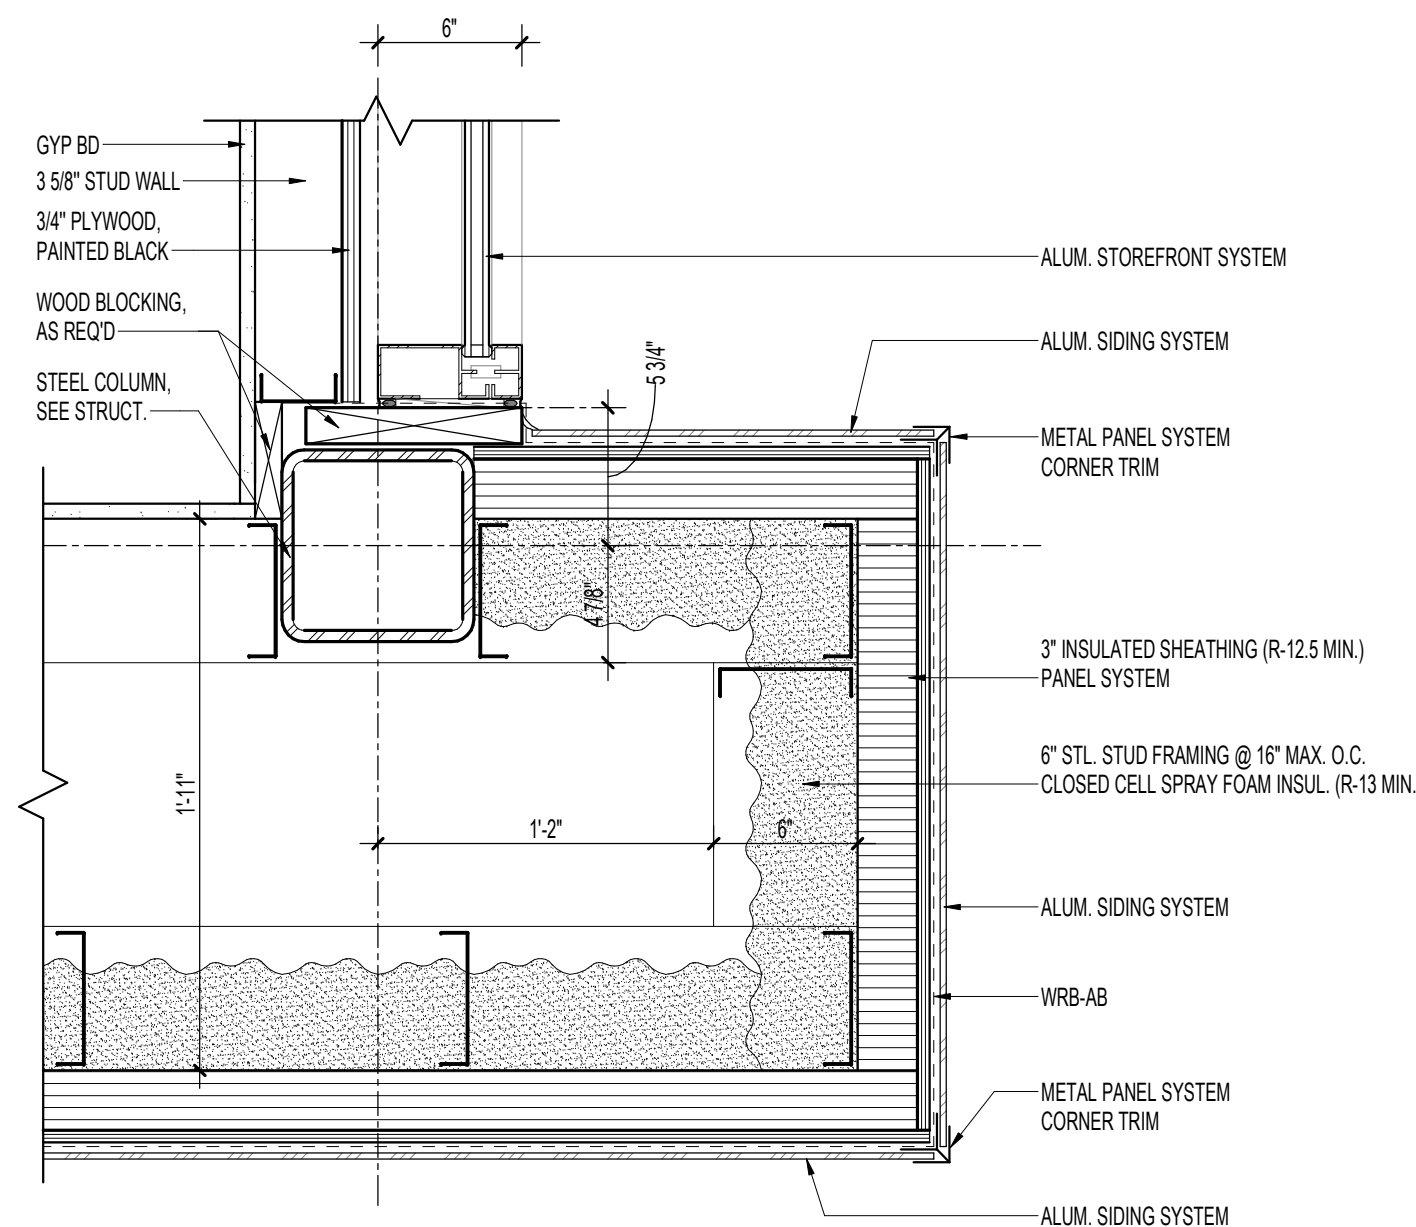


5 PLAN DETAIL @ SIGNAGE WALL
A6.3 1 1/2" = 1'-0"

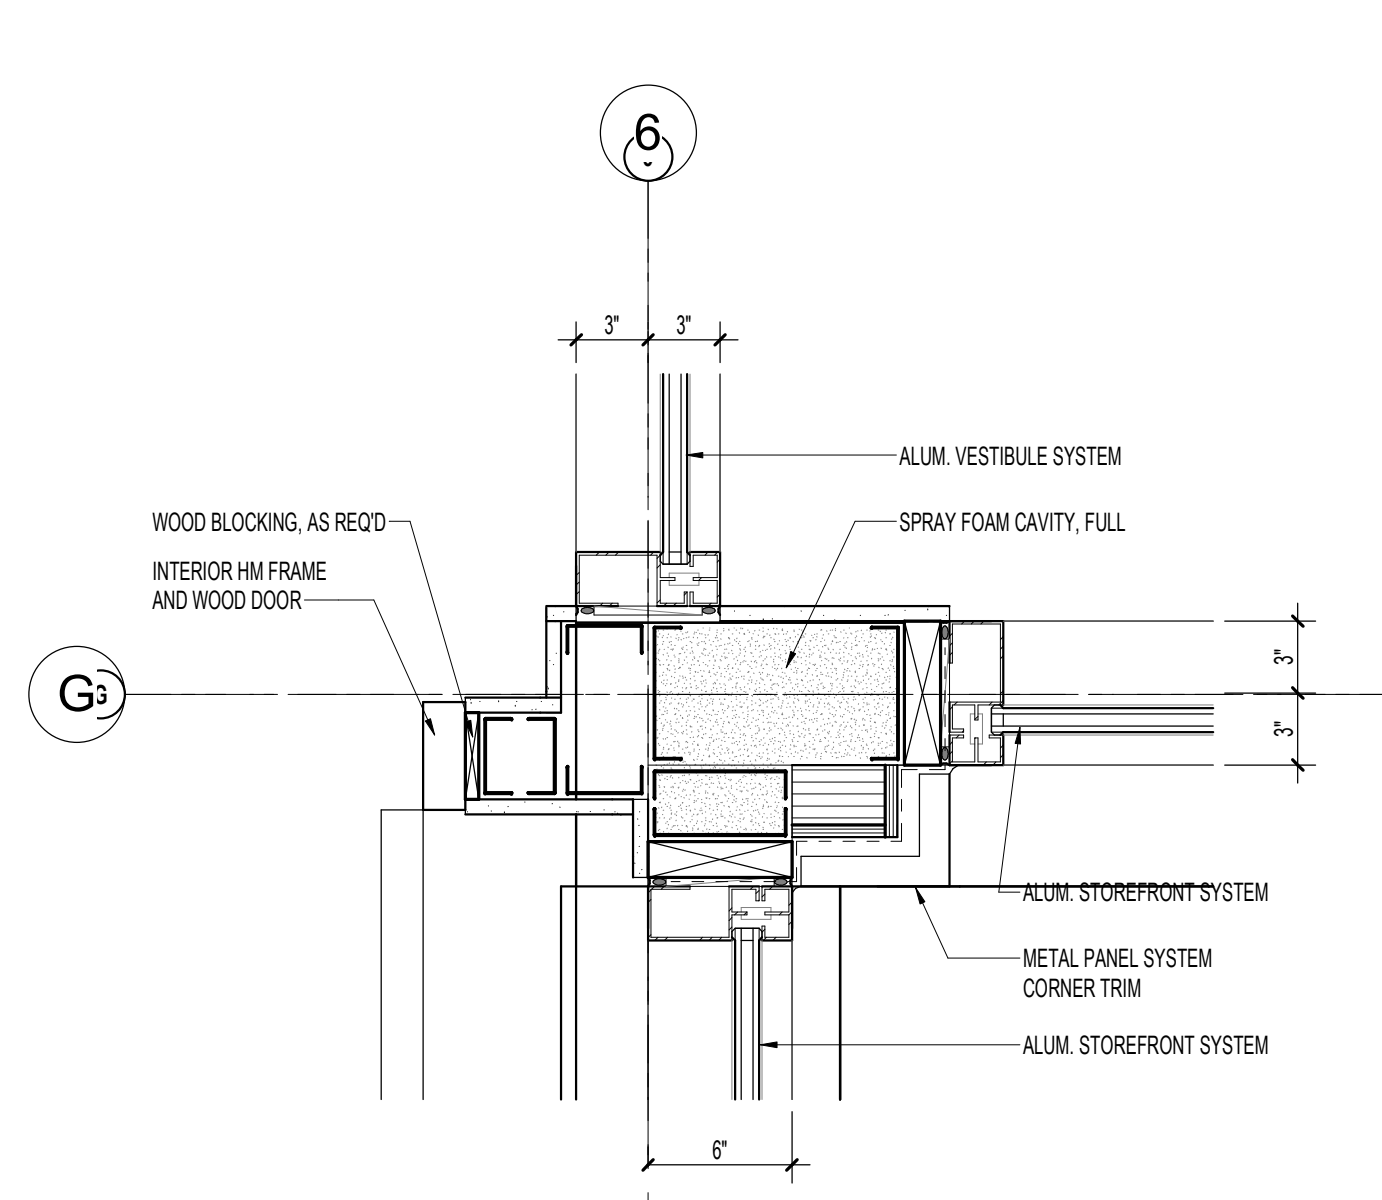


6 PLAN DETAIL @ VESTIBULE CORNER
A6.3 1 1/2" = 1'-0"

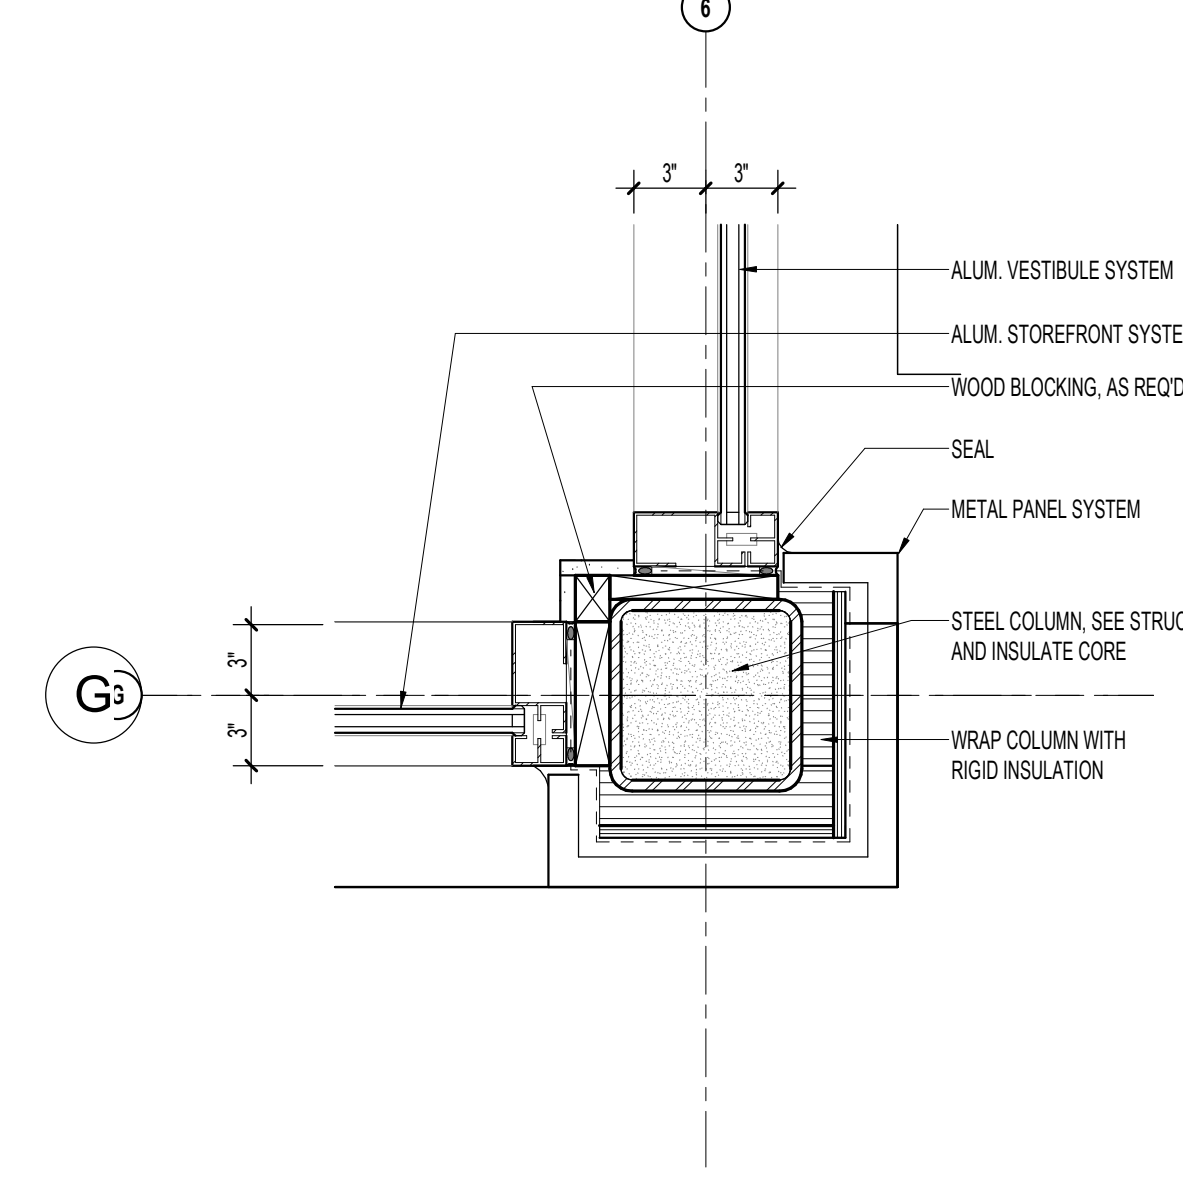


7 PLAN DETAIL @ VESTIBULE EXT. CORNER
A6.3 1 1/2" = 1'-0"

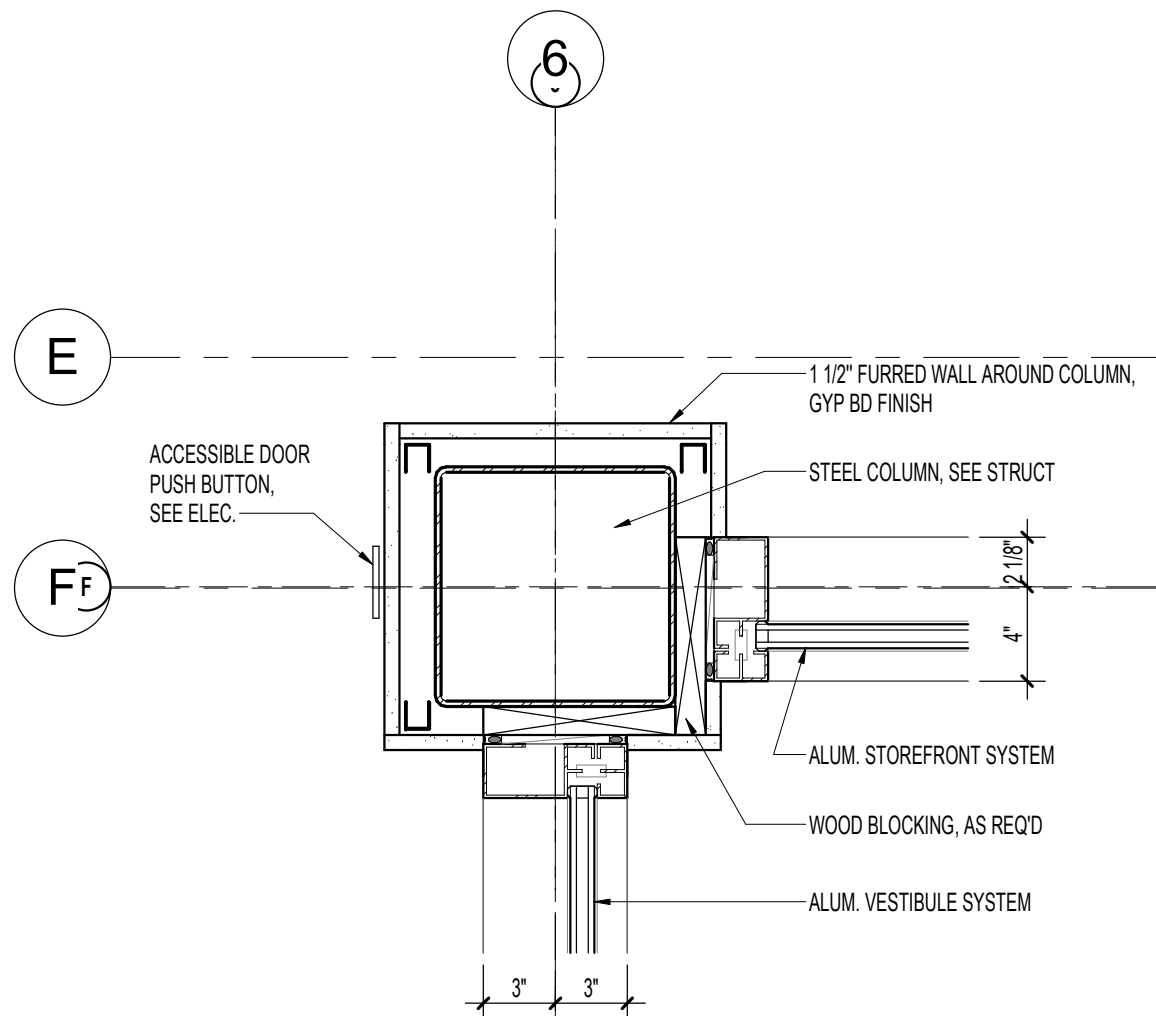


8 PLAN DETAIL @ COLUMN
A6.3 1 1/2" = 1'-0"

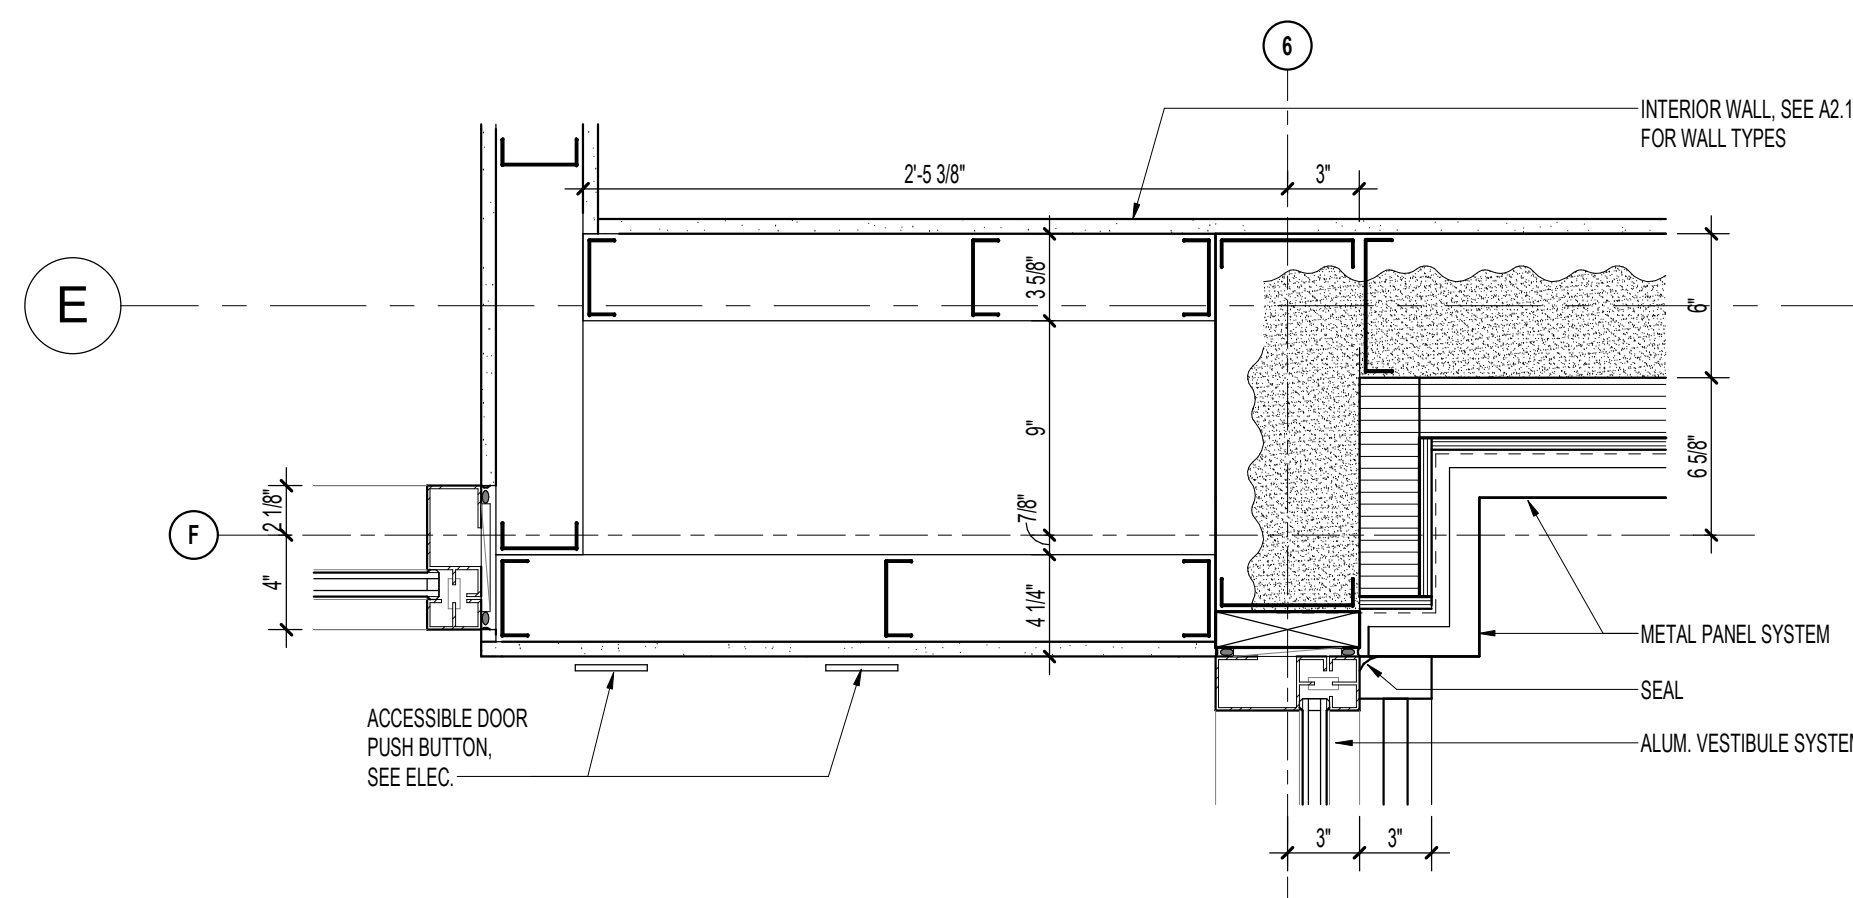


9 PLAN DETAIL @ VESTIBULE CHASE
A6.3 1 1/2" = 1'-0"

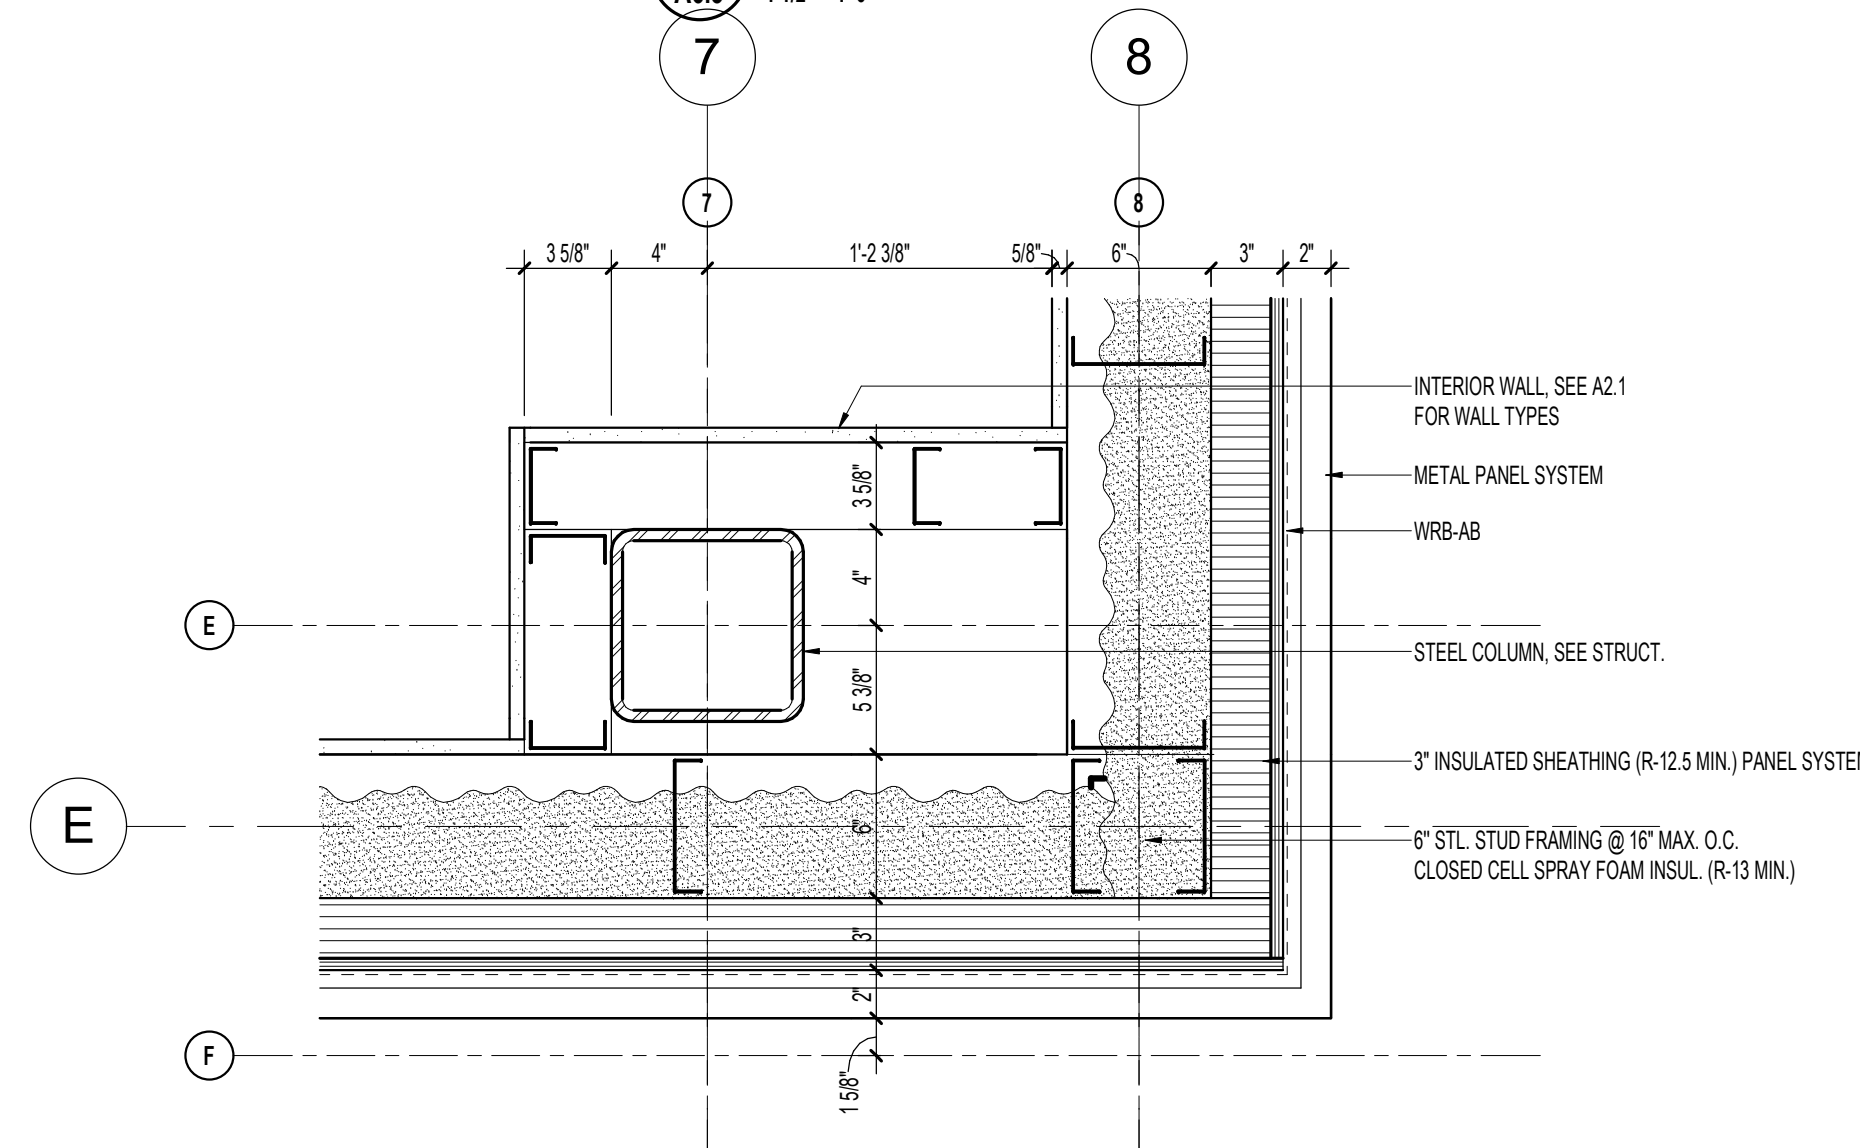


10 PLAN DETAIL @ INT. COLUMN
A6.3 1 1/2" = 1'-0"

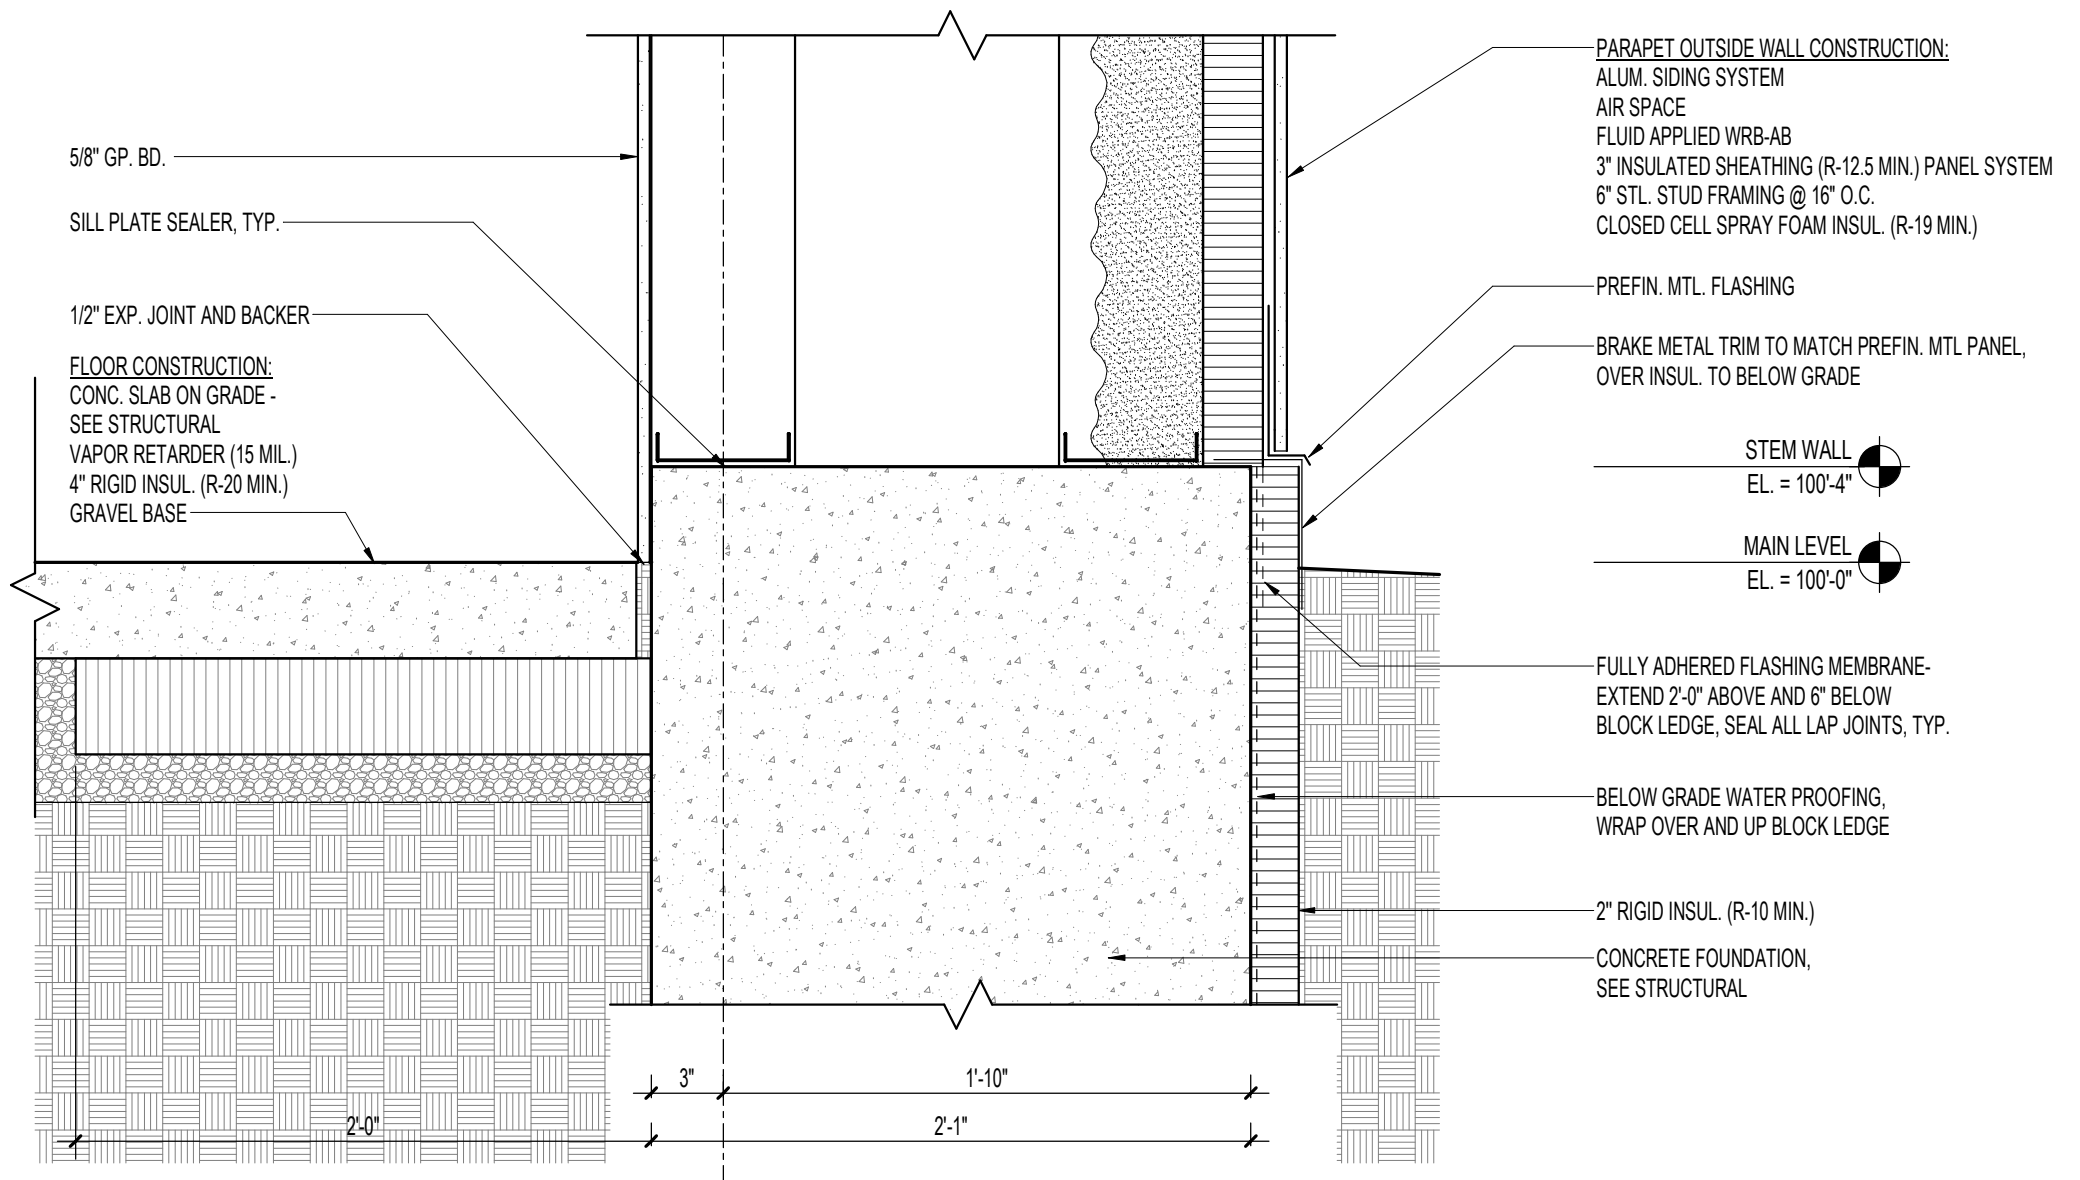


1
A6.4 BASE DETAIL @ ACCENT WALL, SOUTH
1 1/2" = 1'-0"

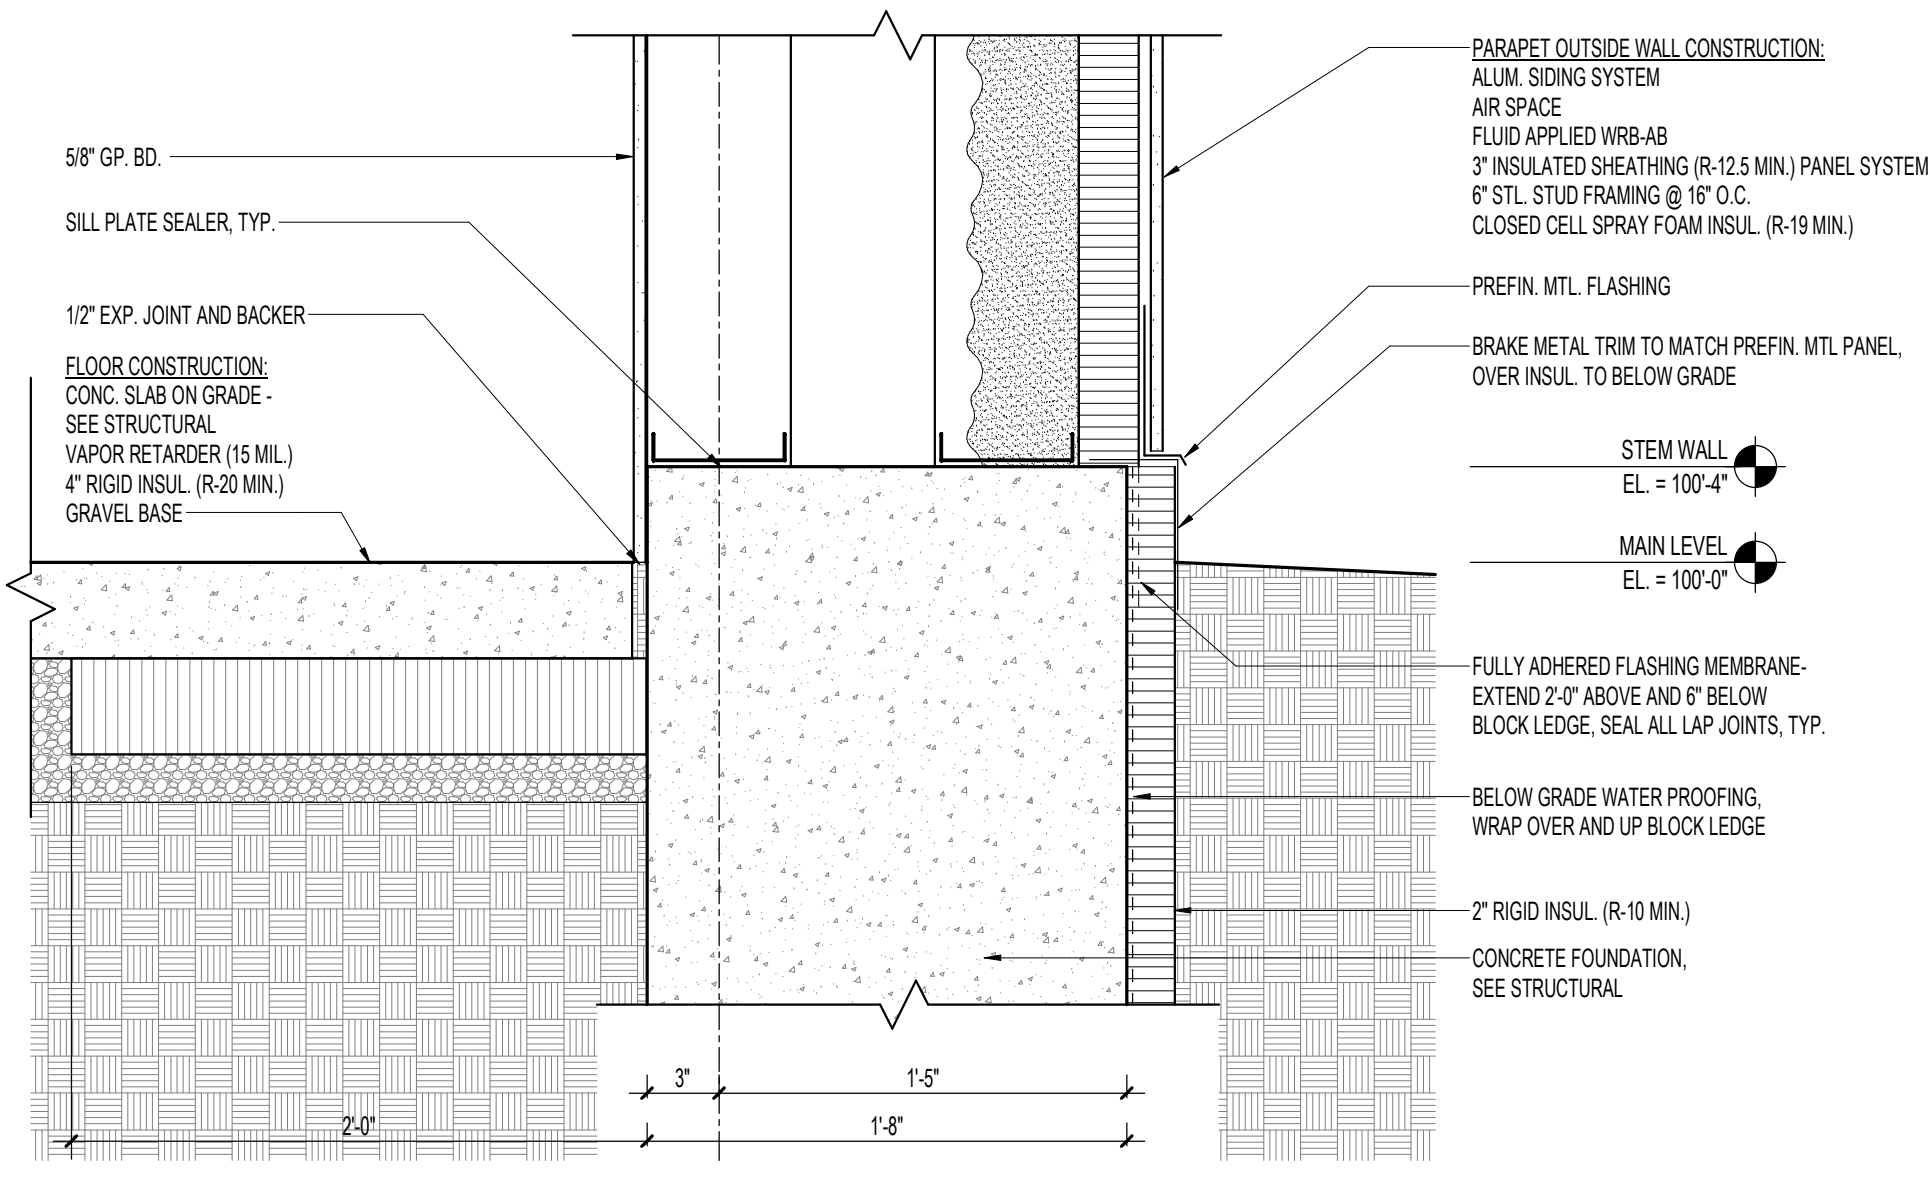


2
A6.4 BASE DETAIL @ ACCENT WALL, WEST
1 1/2" = 1'-0"

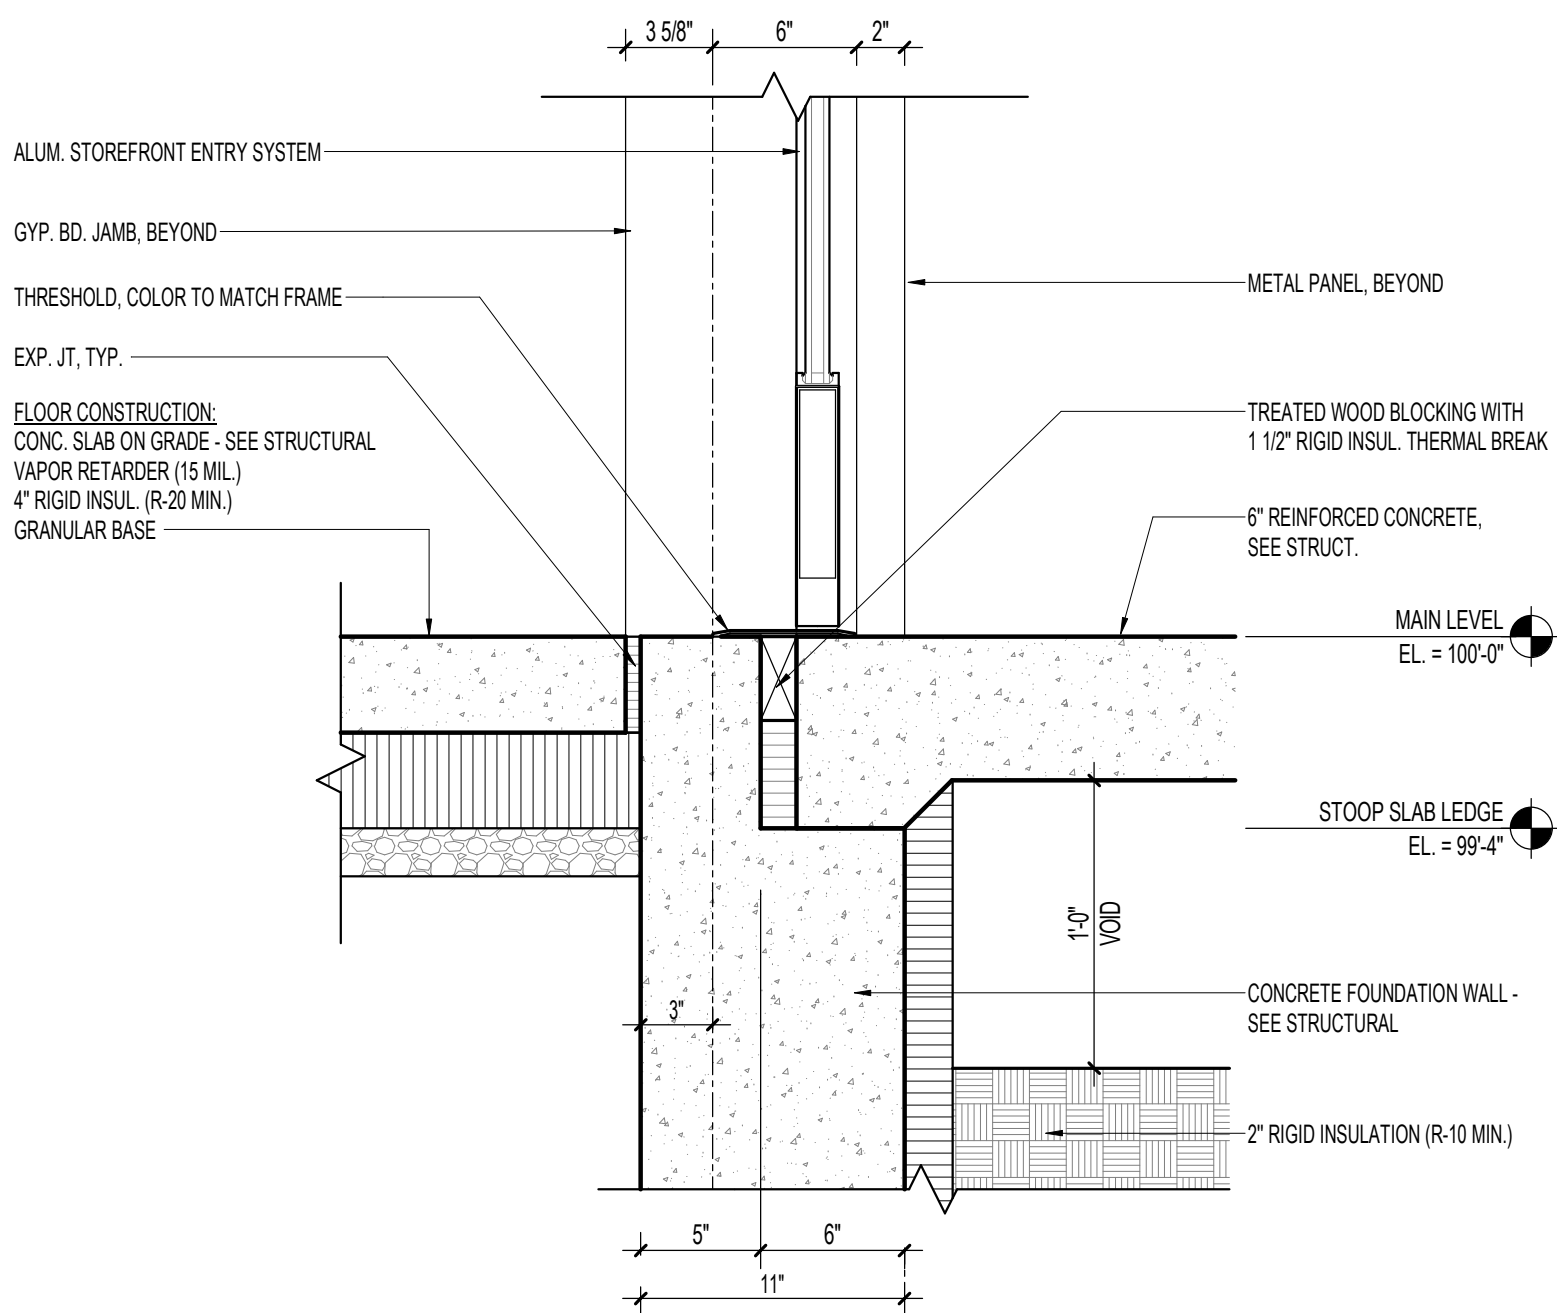


7
A6.4 BASE DETAIL @ ENTRY
1 1/2" = 1'-0"

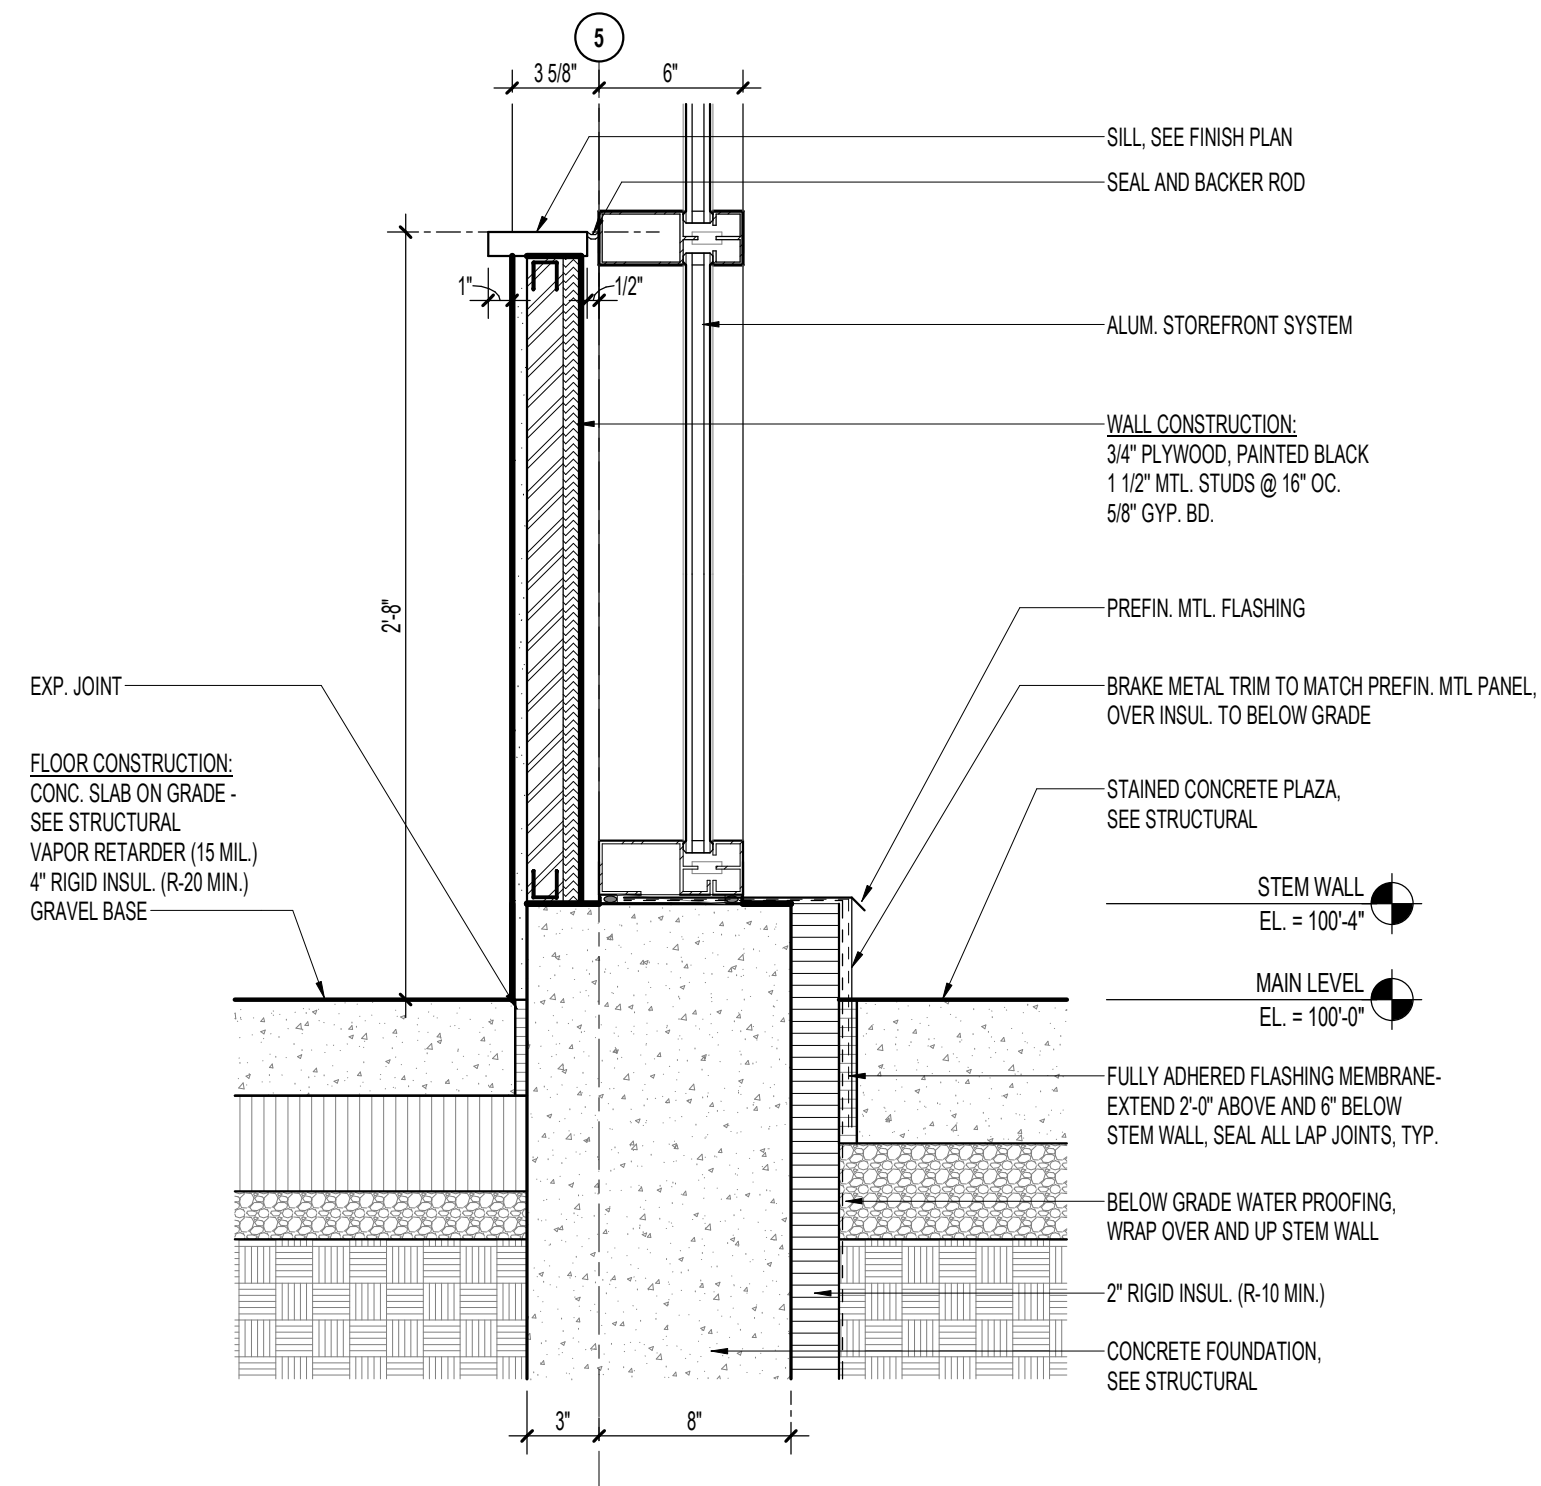


6
A6.4 BASE DETAIL @ STOREFRONT SYSTEM
1 1/2" = 1'-0"

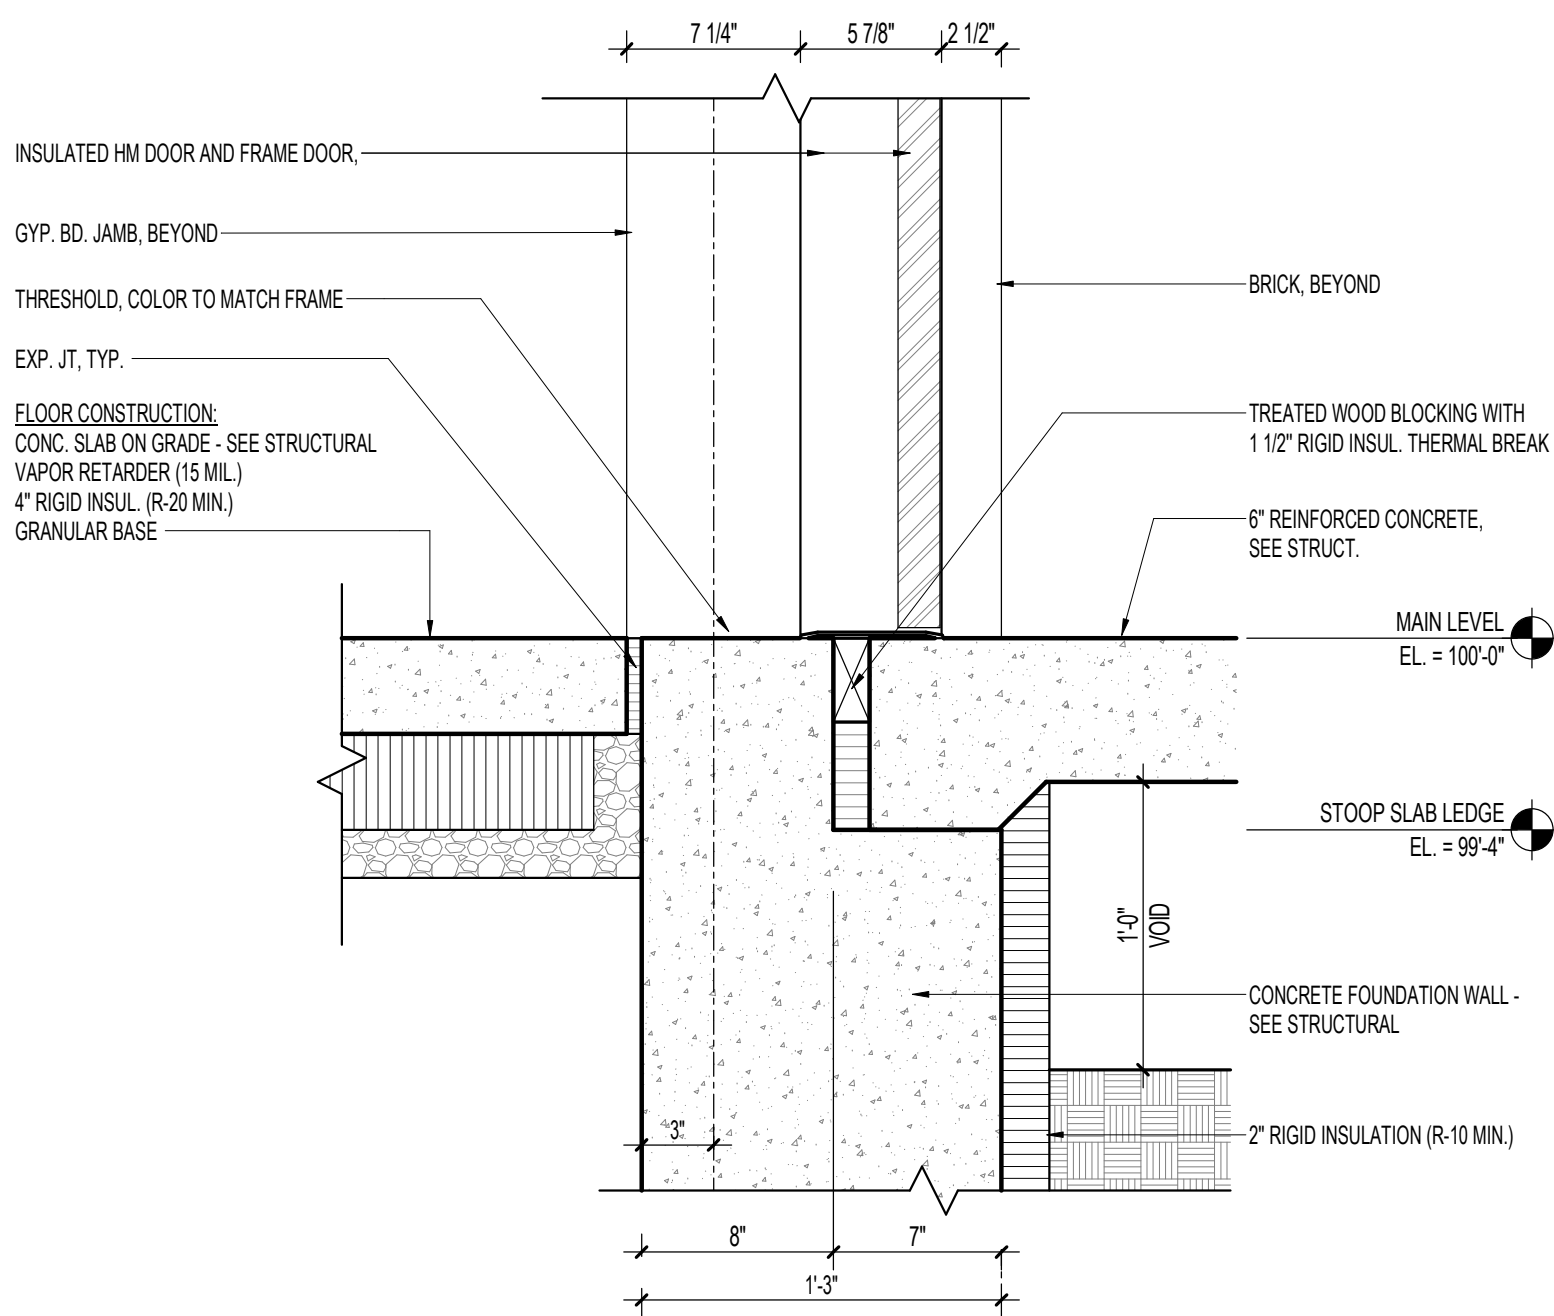

3
A6.4 BASE DETAIL @ STOOP
1 1/2" = 1'-0"

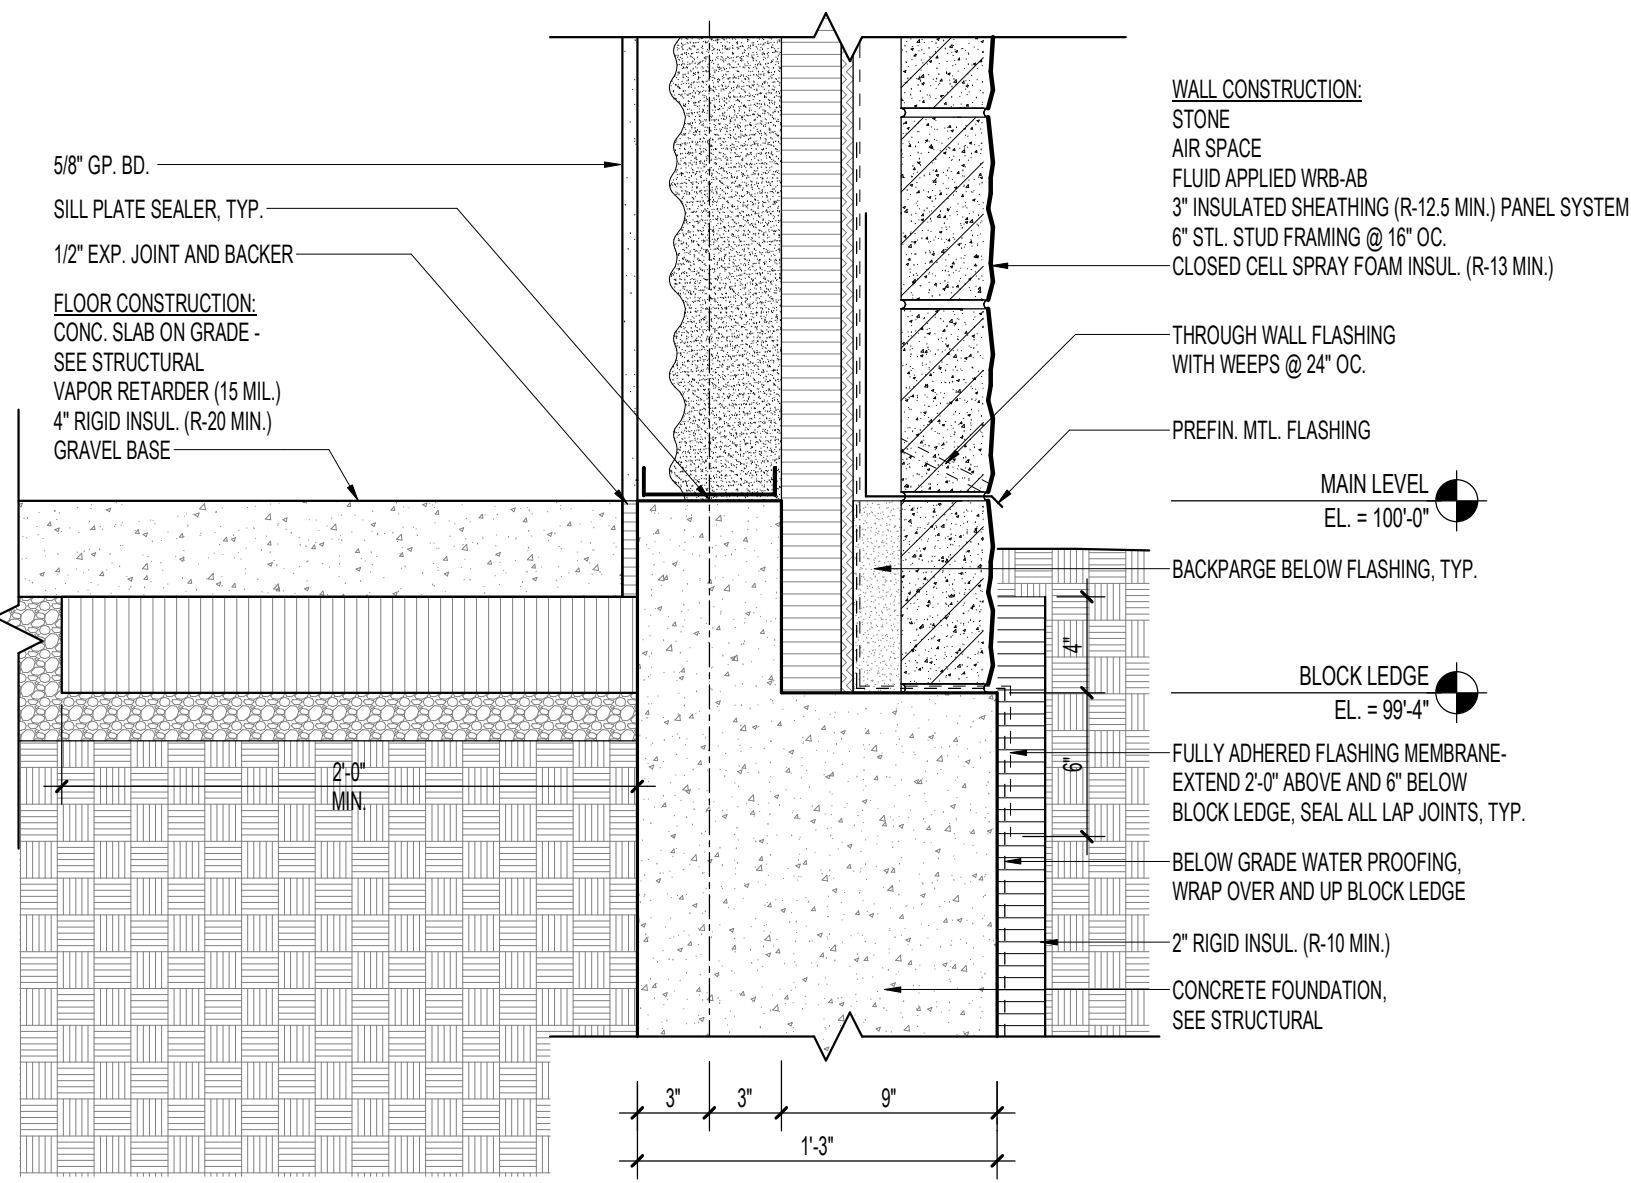

4
A6.4 BASE DETAIL @ STONE
1 1/2" = 1'-0"

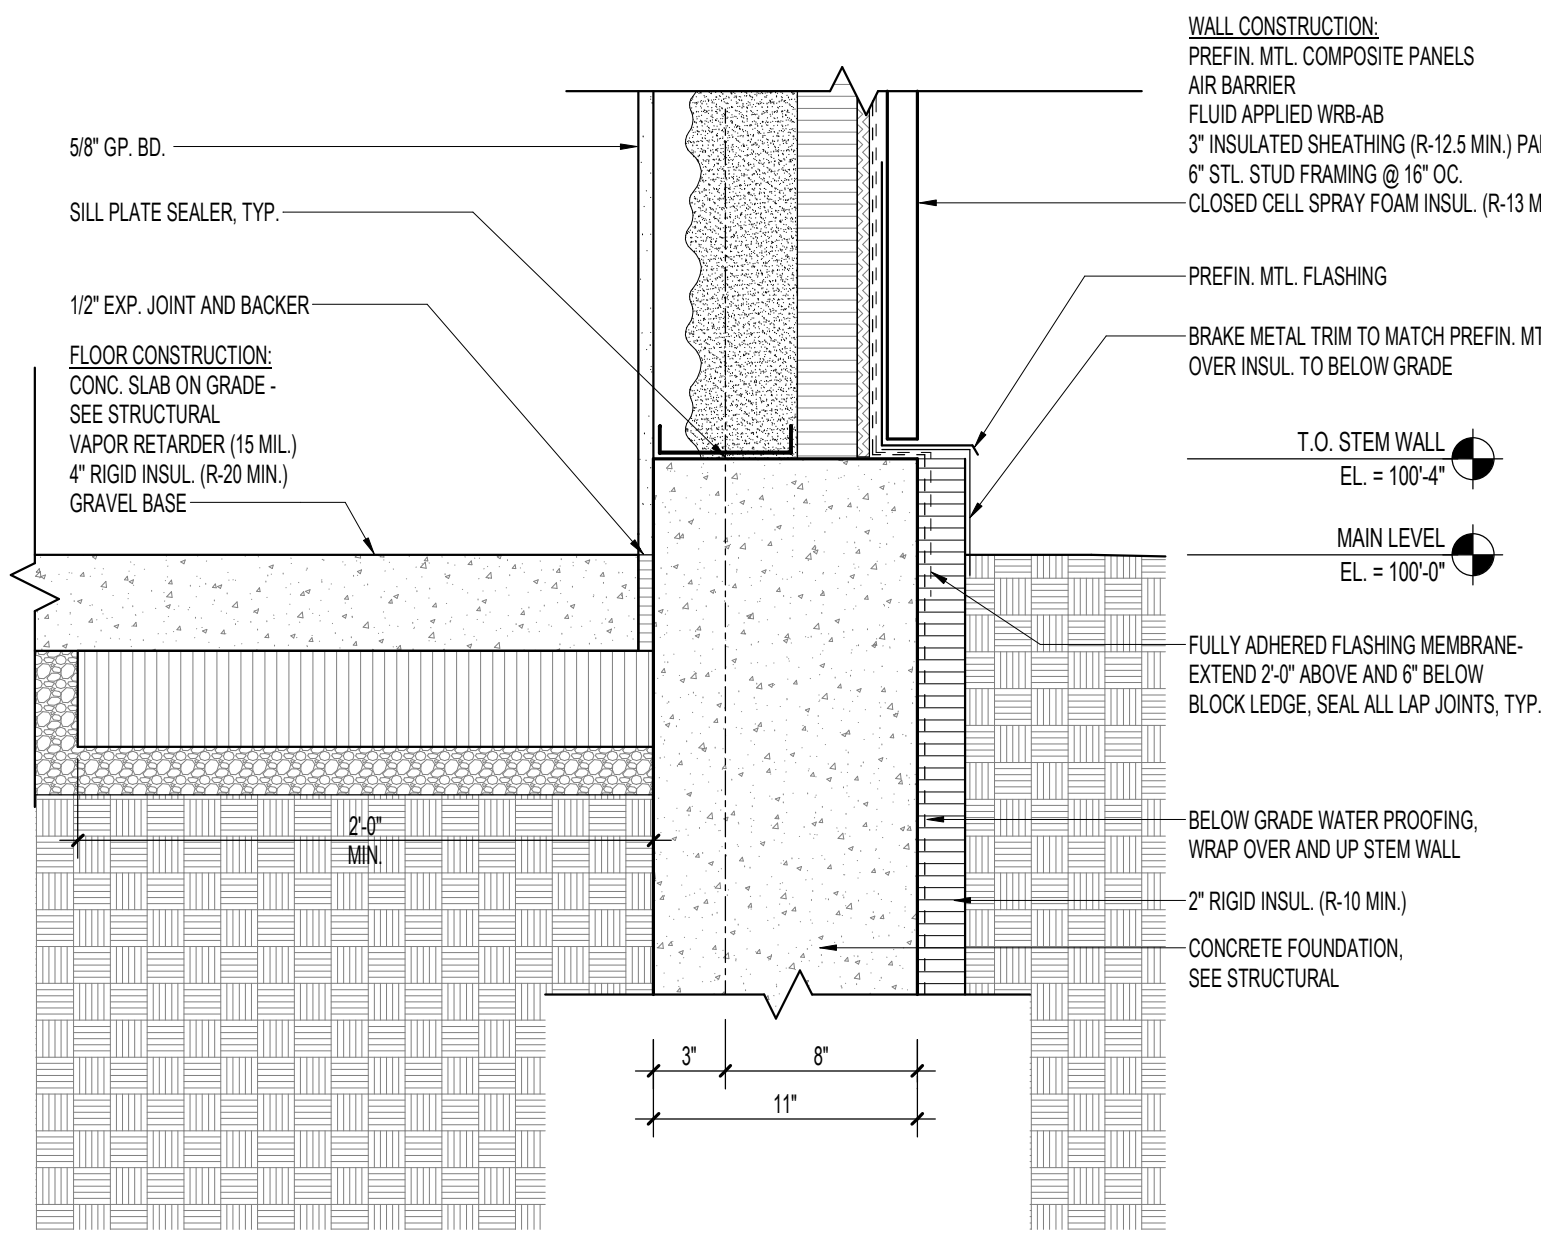

5
A6.4 BASE DETAIL @ PRECIN. METAL PANEL
1 1/2" = 1'-0"



www.htg-architects.com
Minneapolis Bismarck

1010 Mainstreet, Suite 100
Hopkins, MN 55343
Tel: 952.278.8880

PROJECT

MAYO EMPLOYEES
FEDERAL CREDIT UNION


NEW BUILDING

605 WEST AVE S.
LA CROSSE, WI

BID SET 03/27/2026

REVISIONS


DATE NO

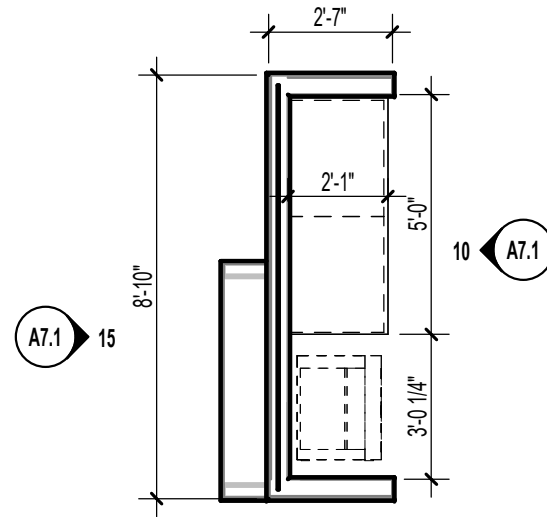

1010 Mainstreet, Suite 100
Hopkins, MN 55343
Tel: 952.278.8880

**MAYO EMPLOYEES
FEDERAL CREDIT UNION**





605 WEST AVE S.
LA CROSSE, WI

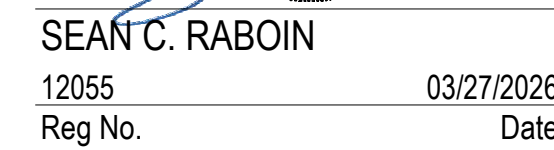

Drawn By: Author Checked By: Checker

A7.1

251167
COPYRIGHT © HTG ARCHITECTS

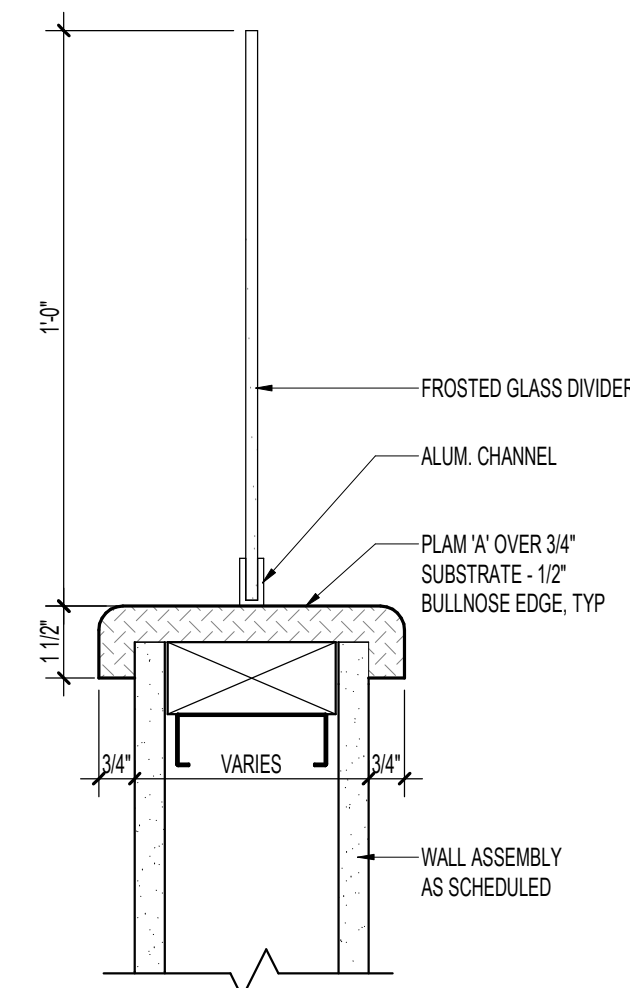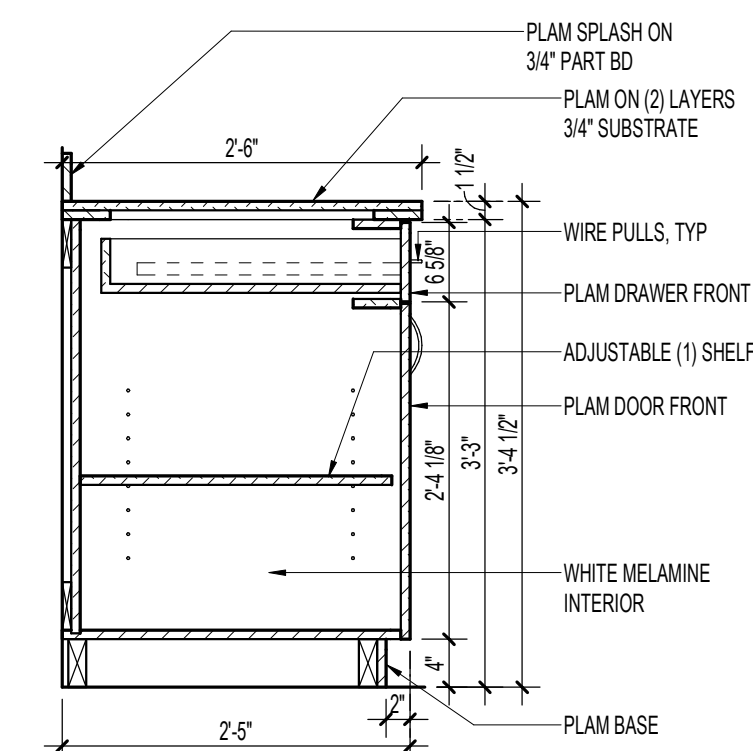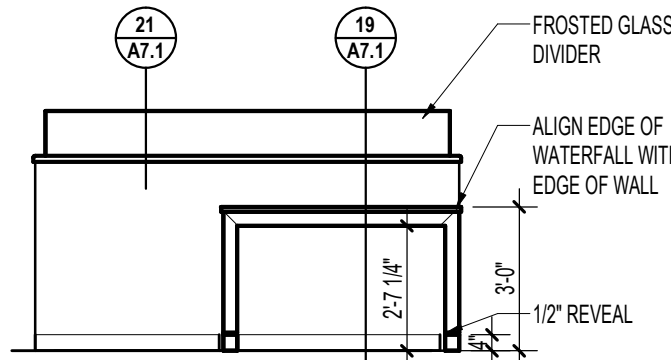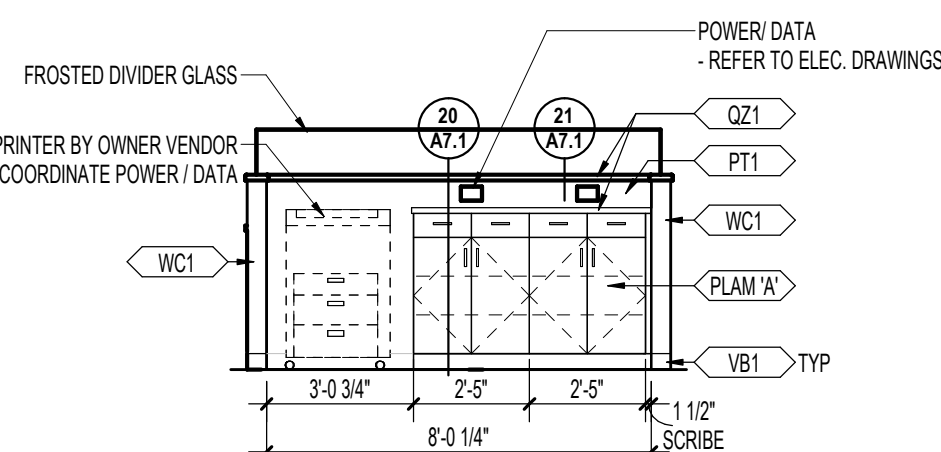

PROJECT

MAYO EMPLOYEES
FEDERAL CREDIT UNION

NEW BUILDING

605 WEST AVE S.
LA CROSSE, WI

BID SET 03/27/2026

REVISIONS

DATE NO




SEAN C. RABOIN
12055 03/27/2026
Reg No. Date


MILLWORK ELEVATIONS
AND DETAILS

Drawn By: Author Checked By: Checker


A7.2

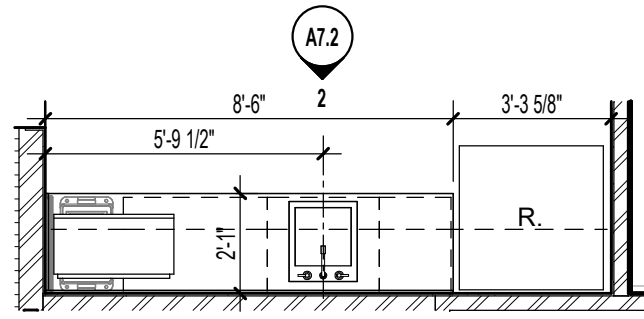


1 ENLARGED LOUNGE
A7.2 1/4" = 1'-0"

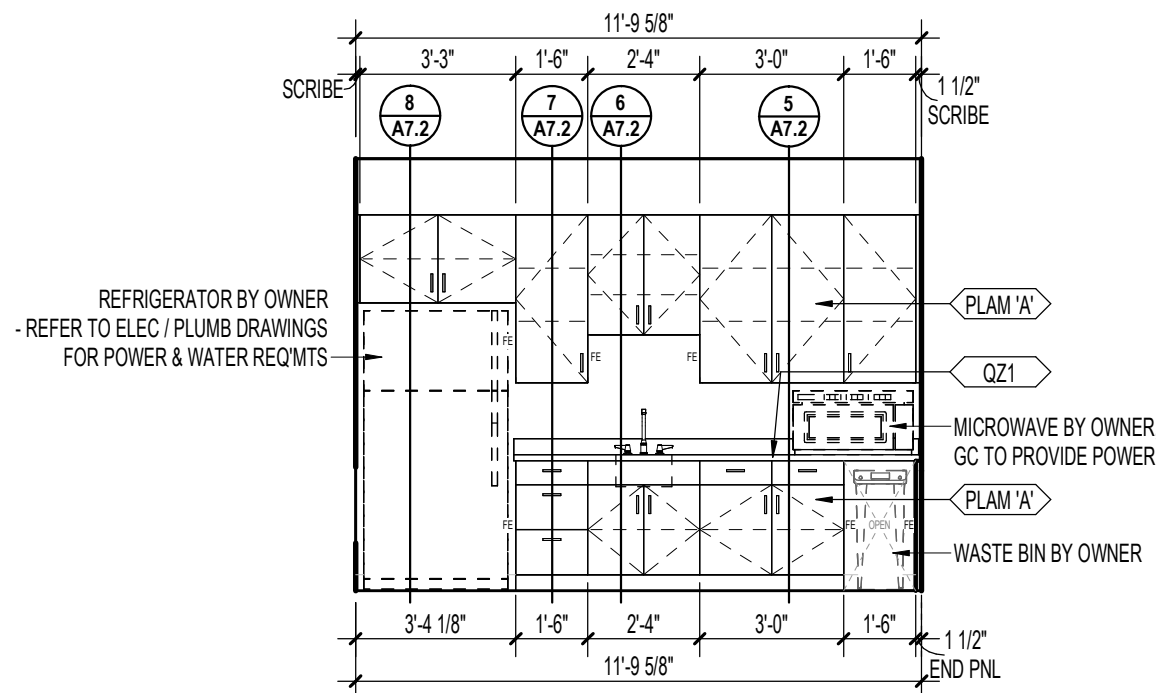


2 LOUNGE
A7.2 1/4" = 1'-0"

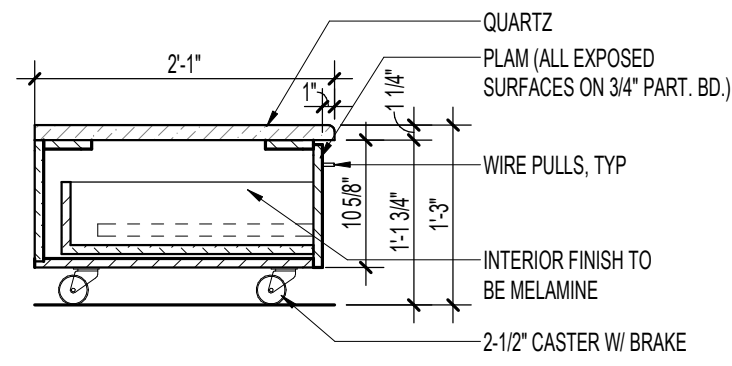


9 PRINTER CART - 1 DRAWER
A7.2 3/4" = 1'-0"

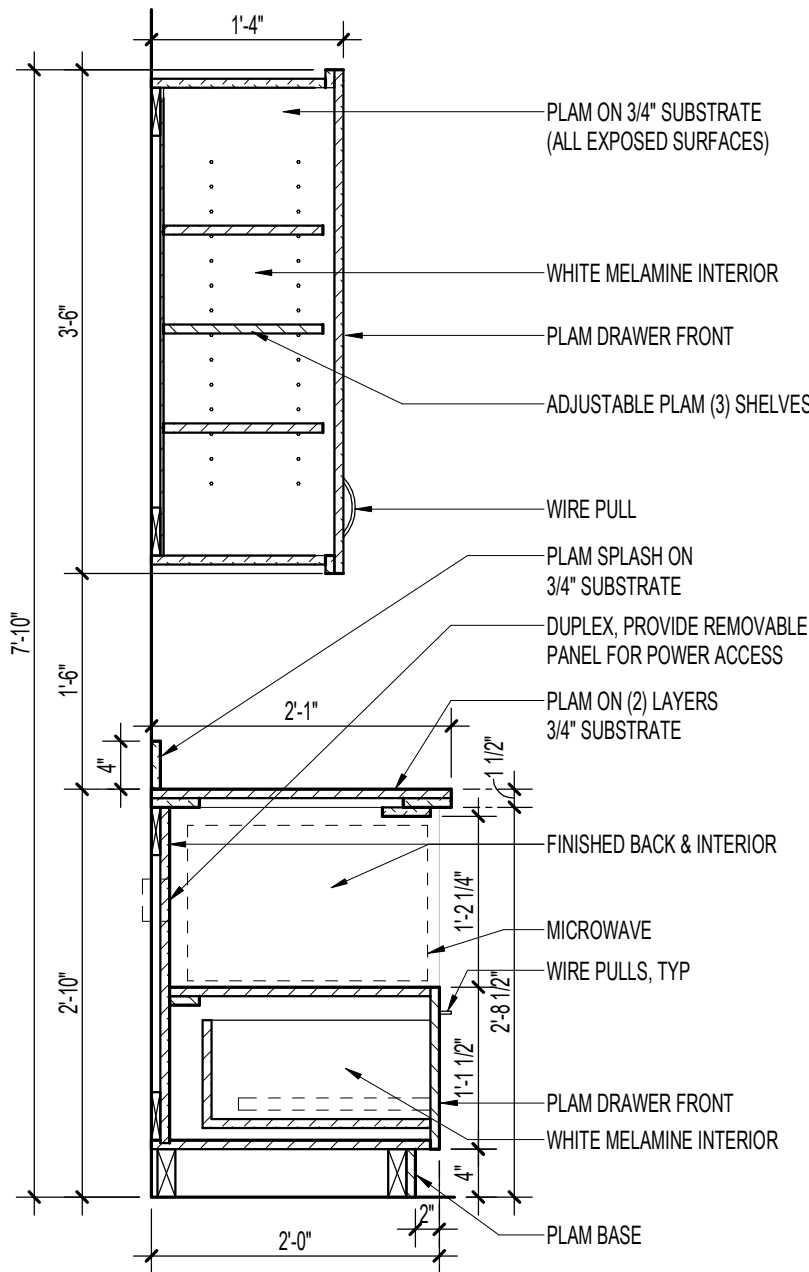


3 MICROWAVE BASE CABINET W/ UPPER - 34" X 25"
A7.2 3/4" = 1'-0"

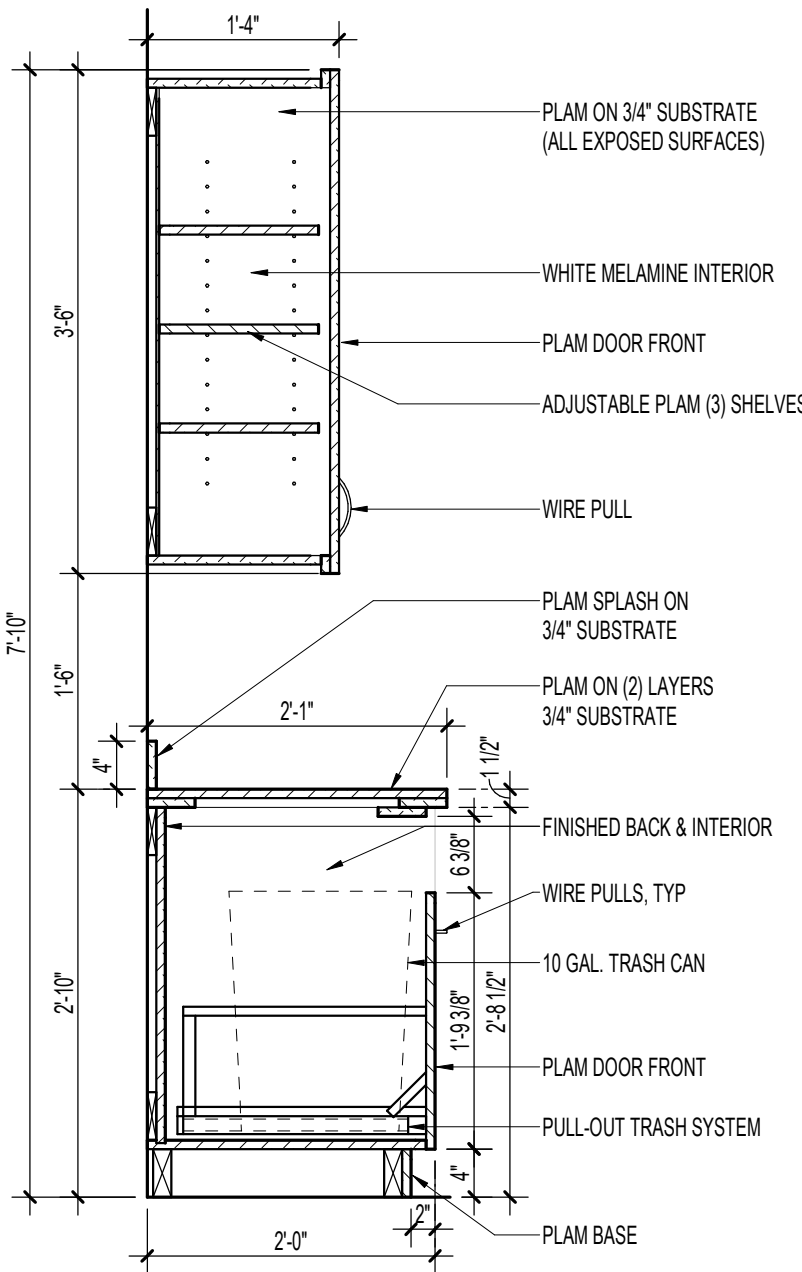


4 TRASH PULL OUT BASE CABINET W/ UPPER - 34" X 25"
A7.2 3/4" = 1'-0"

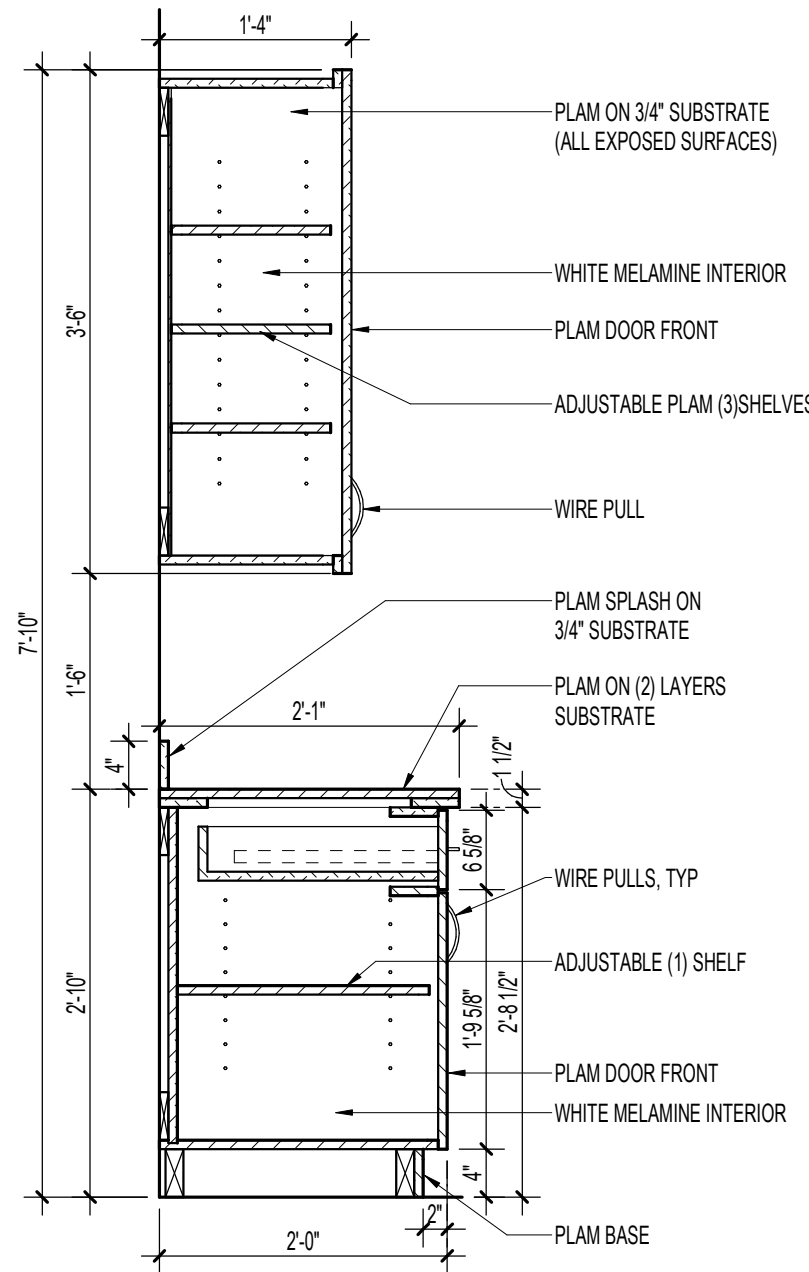


5 1-DRAWER BASE CABINET W/ UPPER - 34" X 25"
A7.2 3/4" = 1'-0"

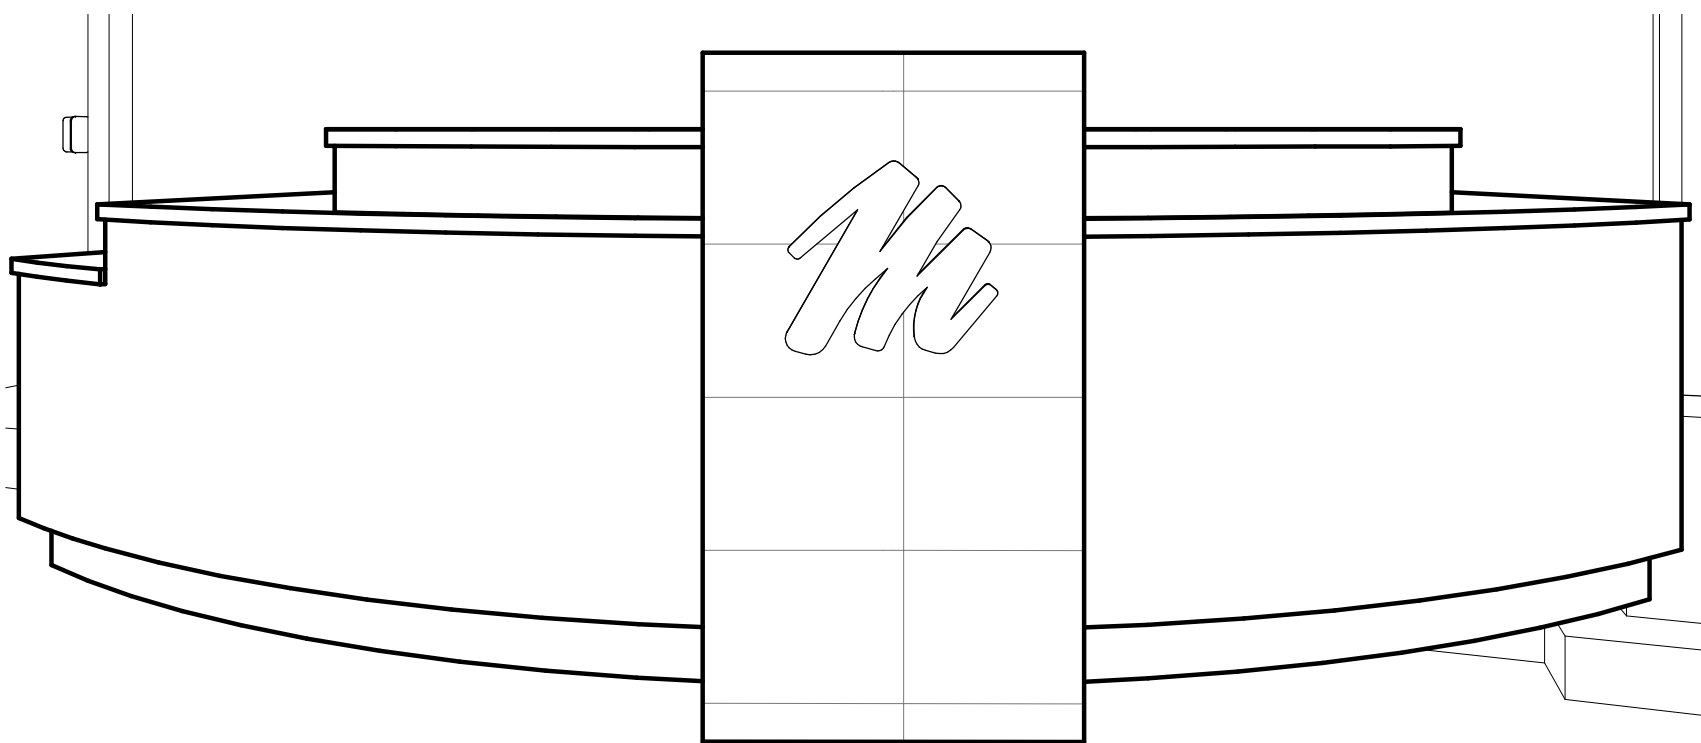


14 TELLER
A7.2

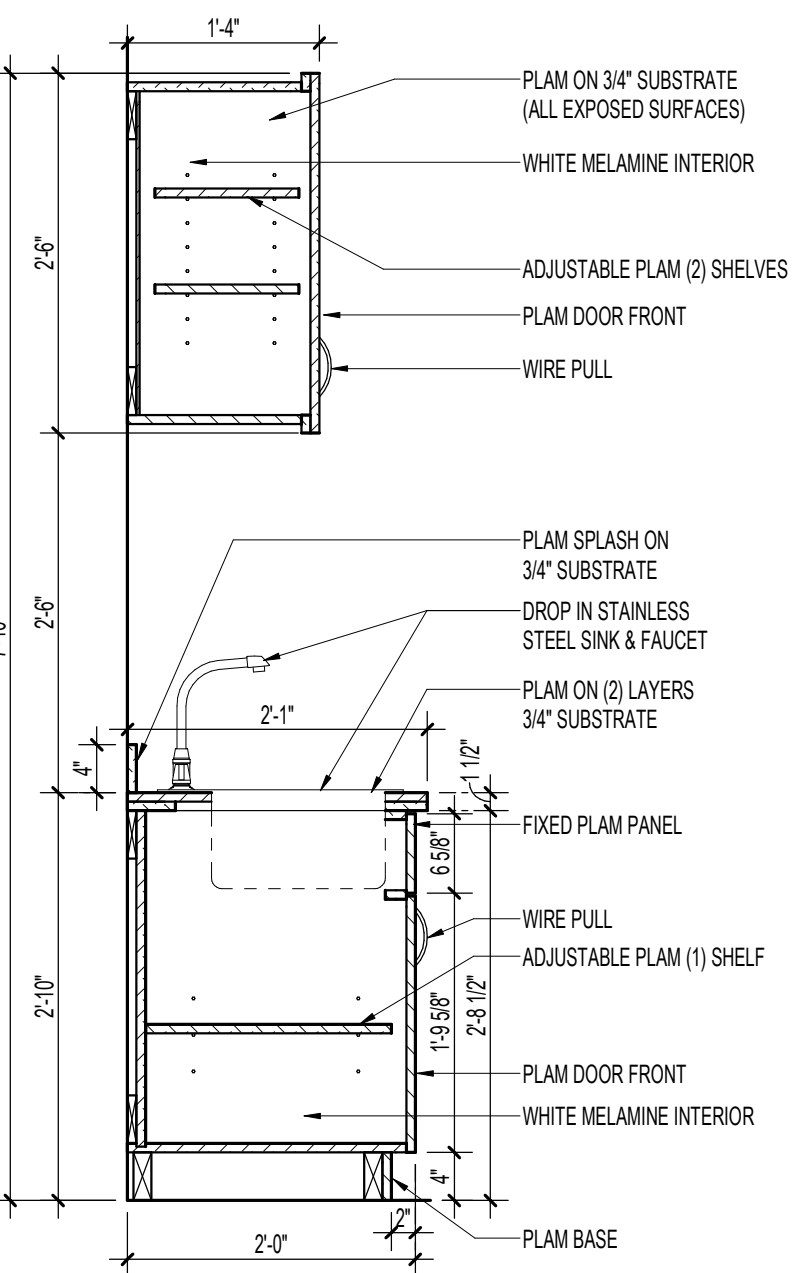


6 SINK BASE CABINET W/ UPPER - 34" X 25"
A7.2 3/4" = 1'-0"

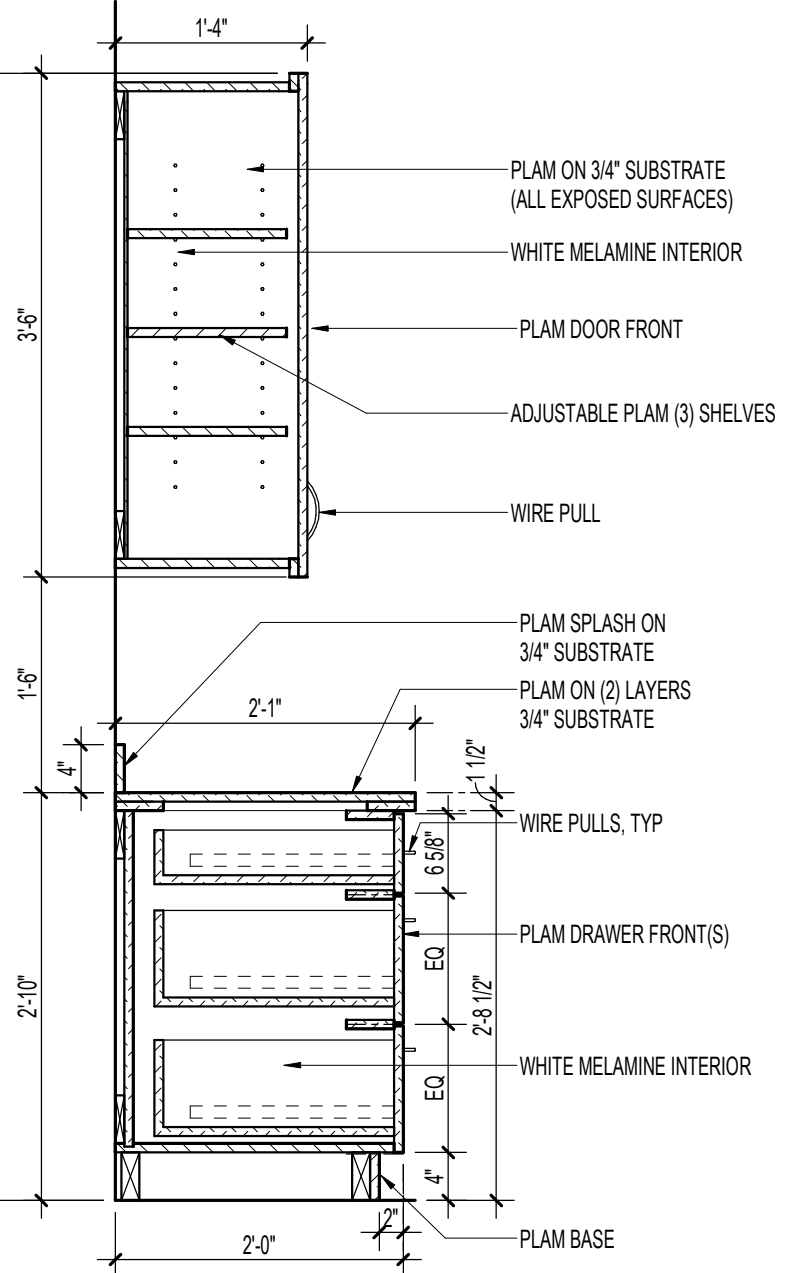

7 3-DRAWER BASE CABINET W/ UPPER - 34" X 25"
A7.2 3/4" = 1'-0"

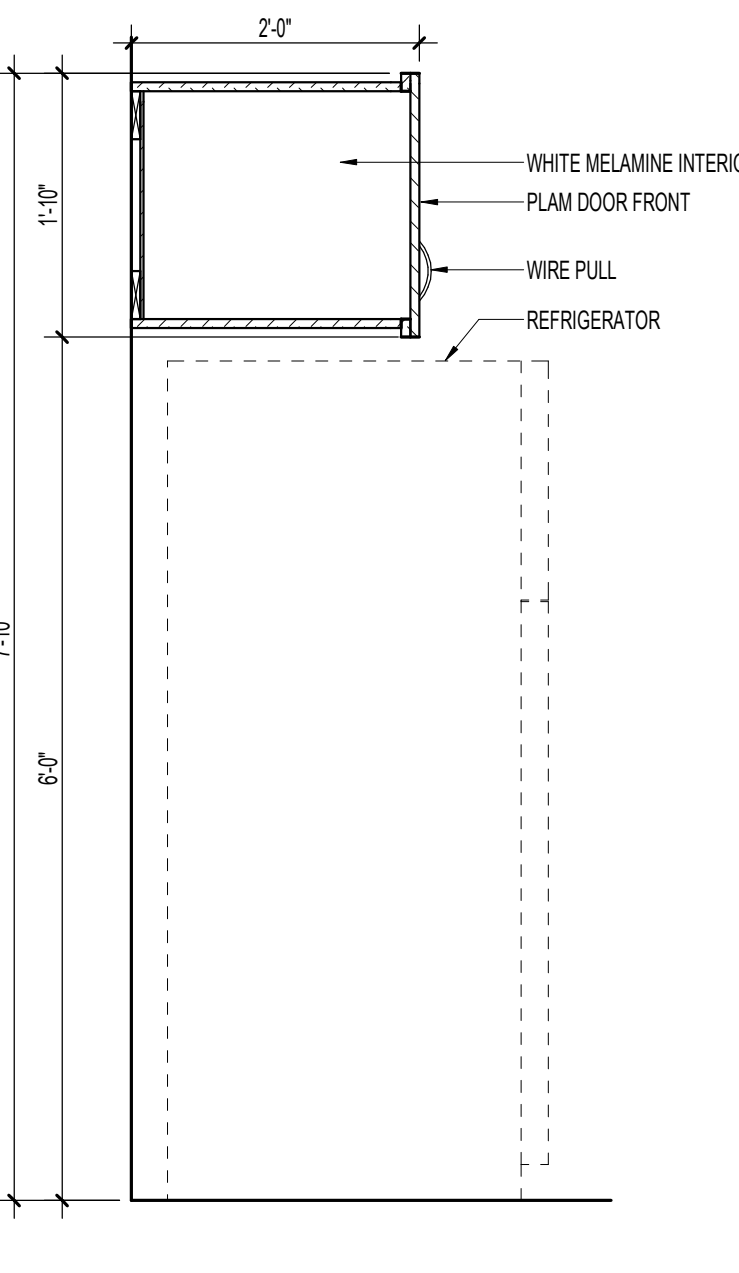

8 REFRIGERATOR UPPER CABINET
A7.2 3/4" = 1'-0"

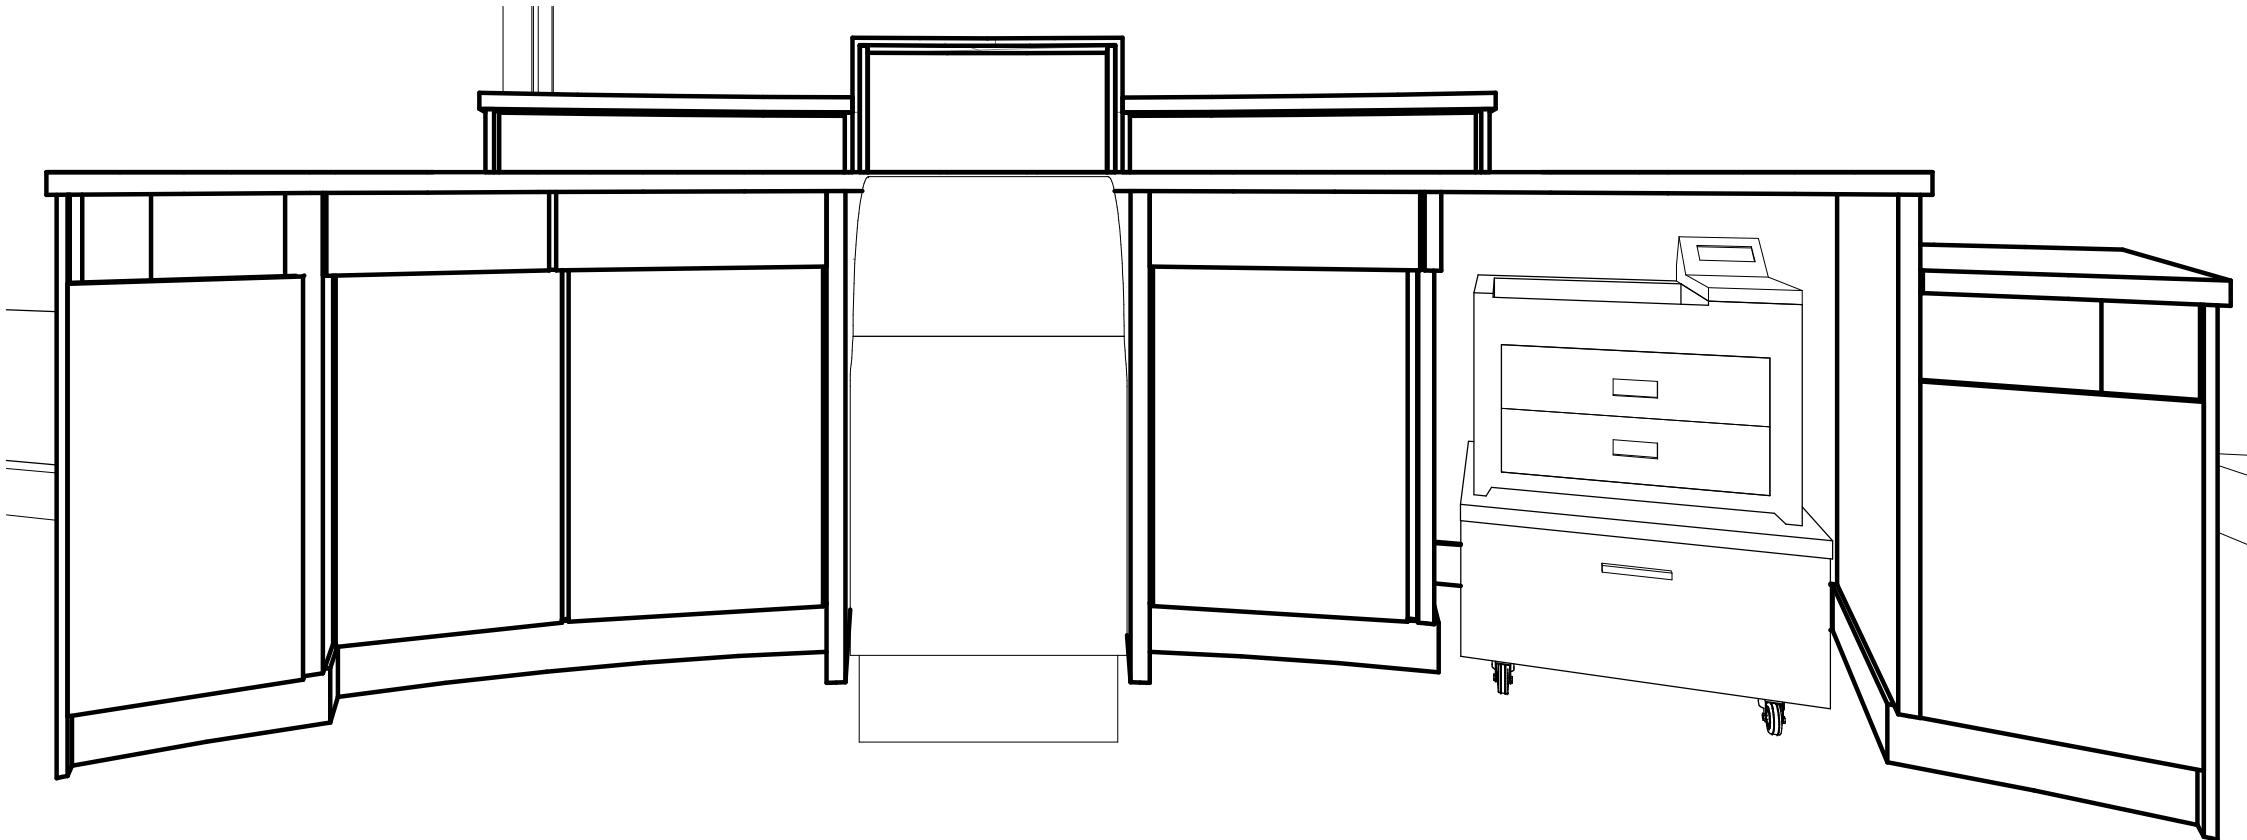


15 TELLER
A7.2

A208 FINISH SPECIFICATIONS:								
SYMBOL	PRODUCT DESCRIPTION	MANUFACTURER	STYLE	COLOR	FINISH	SIZE	SPECIFICATIONS	REMARKS
TILE								
TL1	PORCELAIN FLOOR TILE	CERAMIC TILEWORKS	QUARTZITE	GREY		12" X 24"	PATTERN: 1/3 OFFSET GROUT: TBD	LOCATION: LOBBY, TOILET ROOMS CONTACT: KRISTA GARDNER @ CERAMIC TILEWORKS
TL2	CERAMIC WALL TILE	CERAMIC TILEWORKS	BUILDER BASIC	WHITE ICE	MATTE	4" X 16"	PATTERN: 1/2 OFFSET GROUT: TBD	LOCATION: TOILET ROOMS CONTACT: KRISTA GARDNER @ CERAMIC TILEWORKS
TL3	PORCELAIN WALL TILE	TILE BAR	KAI	ROYAL BLUE	CRACKLED GLOSSY	4" TRI-STACKED MOSAIC	PATTERN: VERTICAL; ENSURE SHEET JOINT WIDTH MATCHES TILE GROUT WIDTH FOR SEAMLESS LOOK GROUT: TBD	LOCATION: COFFEE BAR, TOILET ROOMS CONTACT: DENA TISOR @ TILE BAR
CARPET								
CPT1	CARPET TILE	MILLIKEN	HEAVY META ALLOY	ALY152-118 ZINC		25CM X 100CM	PATTERN: BRICK ASHLAR	LOCATION: LOBBY, TELLER, CASH-WORK, WORK-COPY, CONFERENCE, OFFICE, WELLNESS, STORAGE CONTACT: CARI KAPSNER @ MILLIKEN
CPT2	CARPET TILE	MILLIKEN	RELEVATION WANDER	PWY52 SAIL		50CM X 100CM	PATTERN: BRICK ASHLAR	LOCATION: WAITING AREA CONTACT: CARI KAPSNER @ MILLIKEN
CPT3	CARPET TILE - WALK OFF	MILLIKEN	OBEX CUT / STIPPLE	STC119 DARK GREY		50CM X 50CM	PATTERN: QUARTER TURN	LOCATION: VESTIBULE, EMPLOYEE ENTRANCE, CLOSET CONTACT: CARI KAPSNER @ MILLIKEN
SEALED CONCRETE								
SC1		TBD	TBD	TBD				
BASE								
VB1	VINYL BASE	FLEXCO	COVED	78 UMBER		4" HIGH		LOCATION: TYPICAL WALL BASE CONTACT: TBD
PAINT								
PT1	PAINT	SHERWIN WILLIAMS	6070	HERON PLUME	EGGSHELL			LOCATION: TYPICAL
PT2	PAINT	SHERWIN WILLIAMS	9150	ENDLESS SEA	EGGSHELL			LOCATION: ACCENT
PT3	PAINT	SHERWIN WILLIAMS	7069	IRON ORE	SATIN			LOCATION: HM DOORS, HM FRAMES, RAILINGS
PT4	PAINT	SHERWIN WILLIAMS	7007	CEILING BRIGHT WHITE	SATIN			LOCATION: TOILET ROOMS, UTILITY ROOM
PT5	PAINT	SHERWIN WILLIAMS	7007	CEILING BRIGHT WHITE	FLAT			LOCATION: GYP BD CEILINGS, SOFFITS, BULKHEADS, EXPOSED STRUCTURE
WALL COVERING								
WC1	WALL COVERING	MDC	BEAD BARE BBBB06	NAVY NIBBLET				LOCATION: WAITING CONTACT: JESSIE SYDNES @ MDC
PLASTIC LAMINATE								
PLAM 'A'	PLASTIC LAMINATE	WILSONART	7971-12	UPTOWN WALNUT	SOFTGRAIN		INSTALLATION: VERTICAL GRAIN	LOCATION: TYPICAL MILLWORK CONTACT: LYNETTE STENDE @ WILSONART
PLAM 'B'	PLASTIC LAMINATE	WILSONART	4945-38	ORGANIC COTTON	FINE VELVET			LOCATION: COUNTERTOPS WHERE NOTED ON ELEVATIONS/DETAILS CONTACT: LYNETTE STENDE @ WILSONART
PLAM 'C'	PLASTIC LAMINATE	ARBORITE	SS77	GRAPHITE	CA			LOCATION: TYPICAL MILLWORK BASE CONTACT: RANDY BECKSTROM @ JAECKLE DISTRIBUTORS
QUARTZ SURFACE								
QZ1	QUARTZ SURFACE	CAMBRIA	LUXURY SERIES	HARLOW	MATTE		EDGE PROFILE: RIDGELINE (TR3)	LOCATION: TELLER LINE, COFFEE BAR, CHECK DESK, FIREPLACE CONTACT: KELSEY BARRETT @ CAMBRIA
WOOD								
WD1	WOOD SPECIES		MAPLE??	TO MATCH PLAM 'A'				LOCATION: WOOD DOORS, WOOD VENEER
STAIN								
WS1	WOOD STAIN			TO MATCH PLAM 'A'				LOCATION: WOOD DOORS, WOOD VENEER
TRIM								
TR1	WALL TILE TRIM	SCHLUTER	DILEX-AHK	NA	TBD	NA		LOCATION: TOILET ROOMS - FLOOR TO WALL & INSIDE CORNER TRANSITIONS NOTE: USE COORDINATING CONNECTORS AND CORNER ACCESSORIES AT ALL CORNERS AND SEAMS
TR2	WALL TILE TRIM	SCHLUTER	JOLLY	TBD	TBD	NA		LOCATION: TOILET ROOMS - TILE TERMINATION NOTE: USE COORDINATING CONNECTORS AND CORNER ACCESSORIES AT ALL CORNERS AND SEAMS
TR3	FLOOR TRIM	SCHLUTER	SCHIENE	TBD	TBD			LOCATION: LOBBY - TILE TO CPT TRANSITION
WINDOW COVERINGS								
WIN1	WINDOW COVERINGS	DRAPER	MANUAL CLUTCH OPERATED FLEXSHADE NEXO				SHADE: E SCREEN 3% SHADE COLOR: CHARCOAL/CHARCOAL FASCIA/HARDWARE FINISH: TO MATCH STOREFRONT FRAME HEM BAR: STANDARD - SEALED END	LOCATIONS: AS NOTED ON FINISH PLAN CONTACT: DAN LESLIE @ DRAPER INC.
CEILING								
ACT1	ACOUSTICAL CEILING TILE	TBD	TBD					LOCATION: TBD CONTACT: TBD
ACT2	ACOUSTICAL CEILING TILE	TBD	TBD					LOCATION: TBD CONTACT: TBD
GWB	ACOUSTICAL CEILING TILE	TBD	TBD					LOCATION: TBD CONTACT: TBD

FINISH GENERAL NOTES:

- ALL CARPET IS TO BE LAID WITH THE GRAIN RUNNING IN THE SAME DIRECTION, UNLESS NOTED OTHERWISE.
- ALL CARPET OF EACH TYPE MUST BE FROM THE SAME DYE LOT.
- CARE SHALL BE TAKEN TO KEEP ADHESIVE OFF THE FACE OF CARPET, ADJACENT WALLS AND SURFACES.
- ANY SUCH SMEARS SHALL BE REMOVED IMMEDIATELY.
- ANY DAMAGE TO ADJACENT WALLS, SURFACES AND EQUIPMENT RESULTING FROM THE INSTALLATION OF FINISHES ARE TO BE THE RESPONSIBILITY OF THE SUB-CONTRACTOR CAUSING THE DAMAGE.
- ALL CARPET SEAMS ARE TO BE BOUND WITH SEAM ADHESIVE.
- NO SUBSTITUTIONS FOR THE SPECIFIED FINISHES WILL BE ACCEPTED WITHOUT APPROVAL OF THE ARCHITECT.
- LEAD TIMES MAY BE AN ISSUE! CONFIRM LEAD TIMES WITH ALL MANUFACTURERS NO LESS THAN 8 WEEKS PRIOR TO INSTALLATION OF MATERIALS. ALL MATERIALS MUST BE ORDERED IN TIME TO ALLOW FOR ON-TIME PROJECT COMPLETION.
- FLOORING CONTRACTOR TO FURNISH AND INSTALL FLOOR FILLER WHERE NEEDED TO TRANSITION BETWEEN DIFFERENT FLOOR MATERIALS WHERE NOTED AND/OR OTHERWISE REQUIRED.
- PROVIDE ADA APPROVED TRANSITIONS BETWEEN ALL FLOOR FINISHES.

ROOM FINISH SYMBOLS

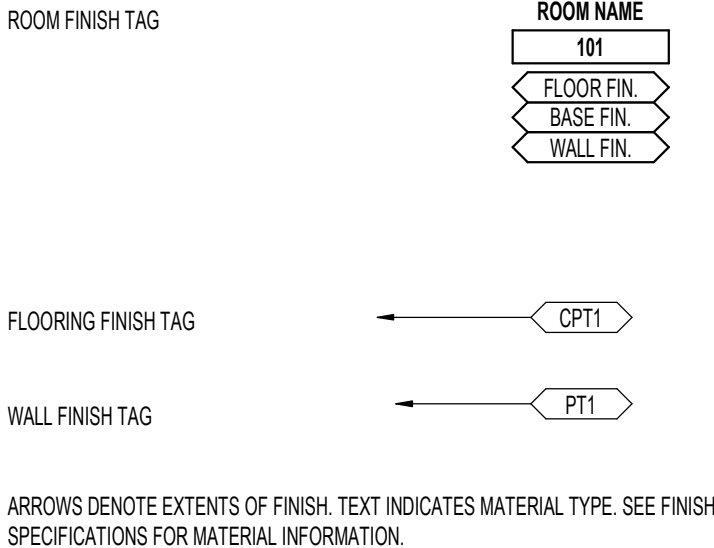

www.htg-architects.com
Minneapolis Bismarck

1010 Mainstreet, Suite 100
Hopkins, MN 55343
Tel: 952.278.8880

PROJECT

MAYO EMPLOYEES
FEDERAL CREDIT UNION

NEW BUILDING

605 WEST AVE S.
LA CROSSE, WI

BID SET 03/27/2026

REVISIONS

DATE NO



SEAN C. RABOIN
12055 03/27/2026
Reg No. Date

FINISH PLANS AND
SCHEDULES

Drawn By: Author Checked By: Checker

PLAN NORTH



F1

251167
COPYRIGHT © HTG ARCHITECTS

1 MAIN LEVEL FINISH PLAN
F1 3/16" = 1'-0"

