



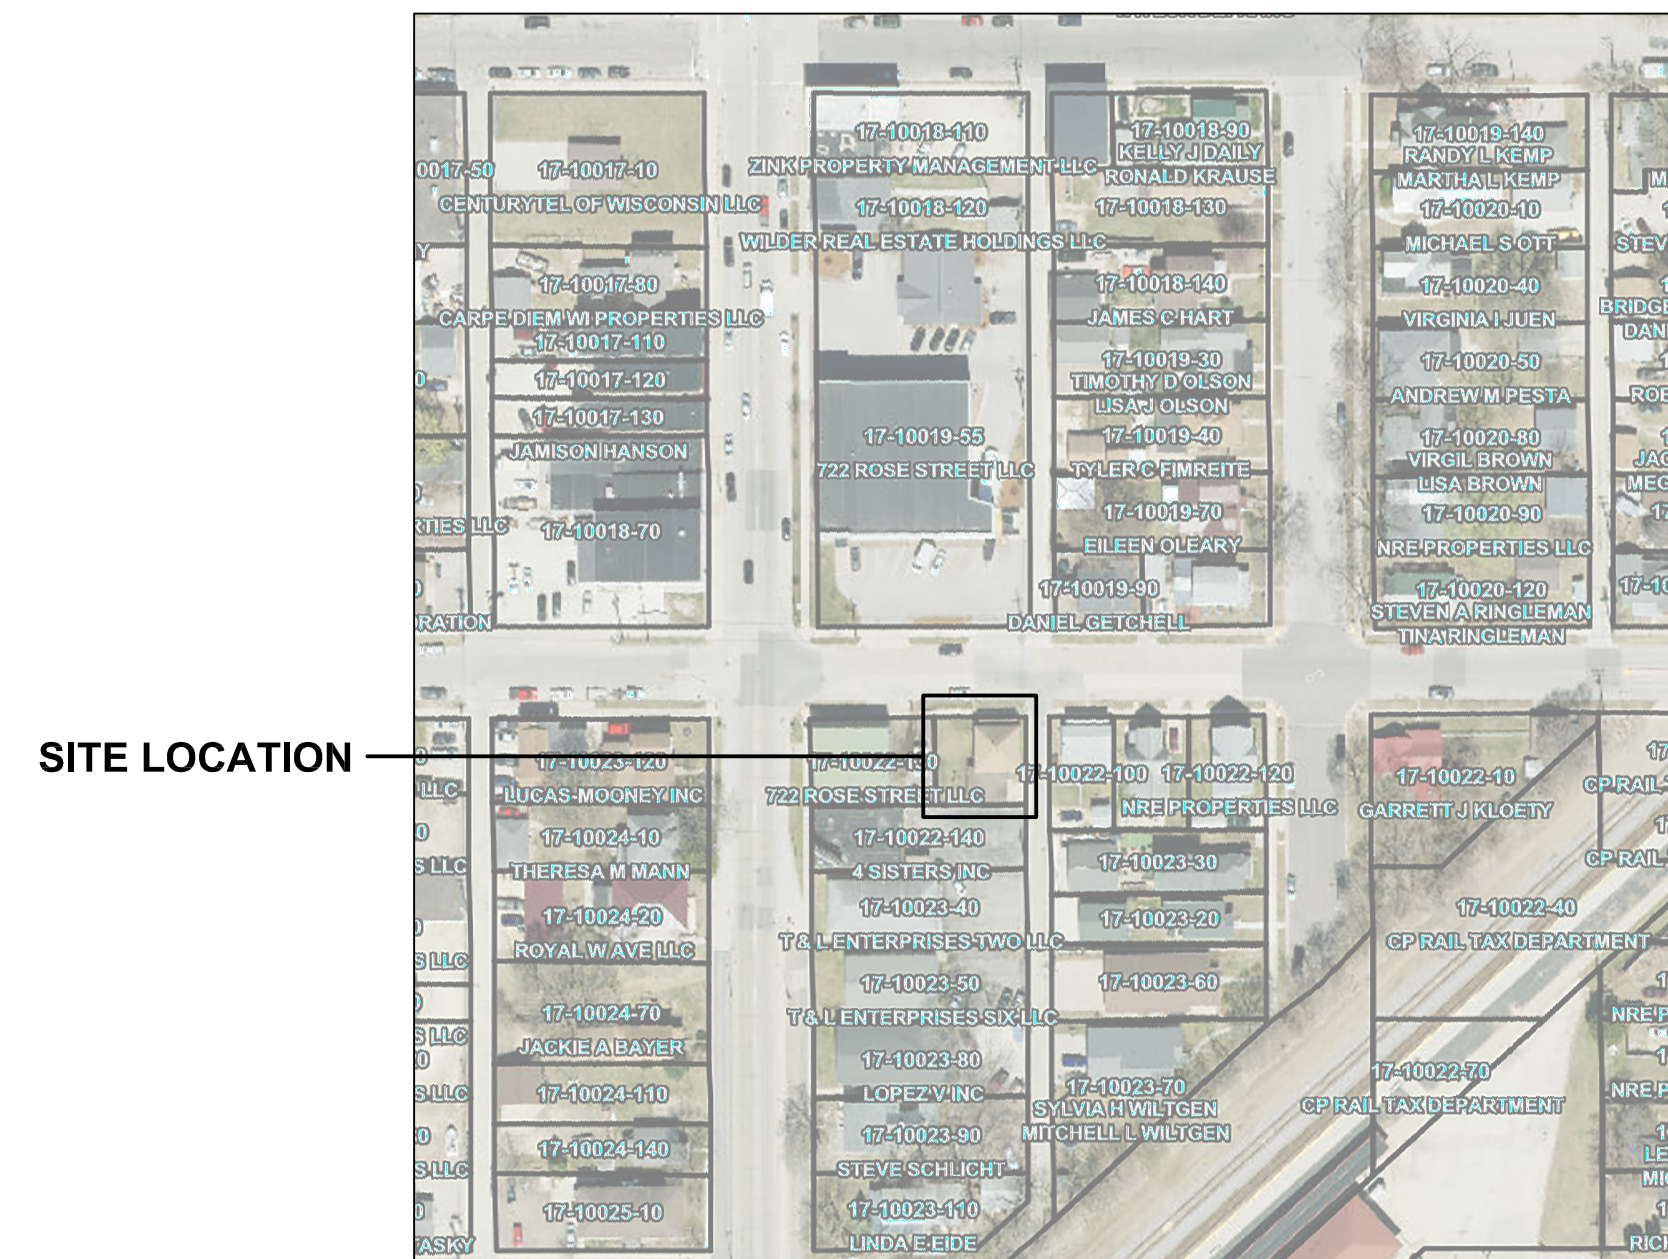

1 LOCATION PLAN
NO SCALE

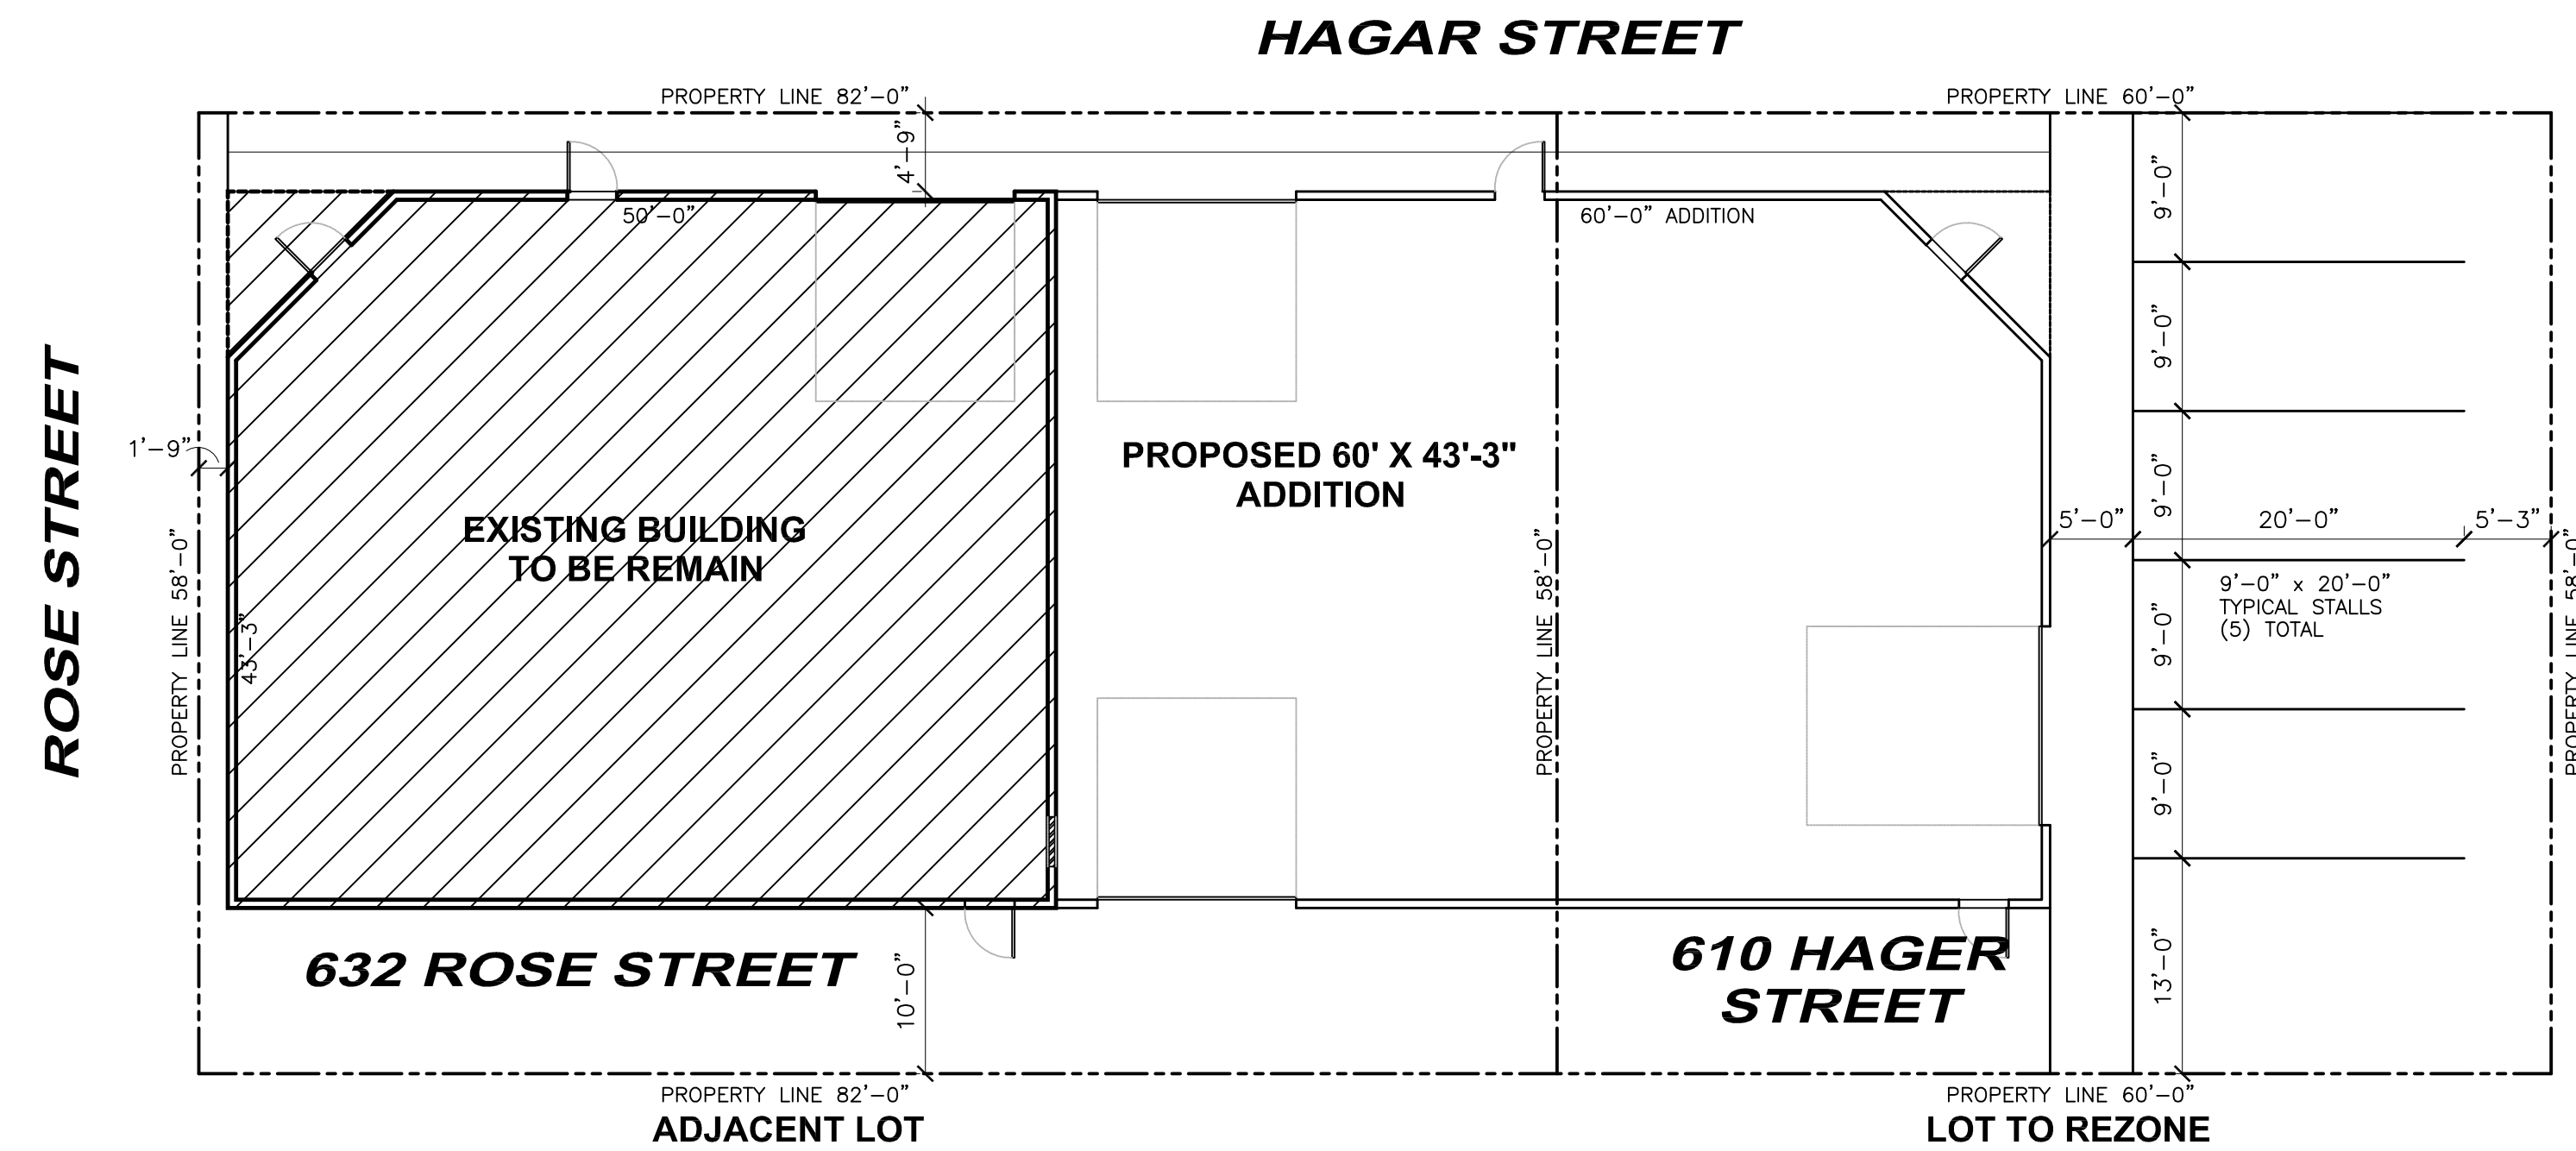

2 PROPOSED SITE PLAN
1" = 10'-0"



3 ENLARGED AREA SITE PLAN
1" = 10'-0"



PROJECT SCOPE

- 1) RE-ZONE 610 HAGER STREET TO C-2
- 2) DEMOLISH EXISTING SINGLE FAMILY RESIDENCE @ 610 HAGER STREET
- 3) COMBINE 632 ROSE AND 610 HAGER STREET INTO SINGLE LOT OF 142' X 58' (SAME OWNER OF BOTH PARCELS)
- 4) PROPOSE ADDITION OF 60'-0" X 43'-3" TO EXISTING BUILDING ON 632 ROSE STREET.

DRAWING INDEX

- | | |
|----|----------------------------------|
| A1 | TITLE SHEET / SITE |
| A2 | FLOOR PLAN / EXISTING ELEVATIONS |
| A3 | EXTERIOR ELEVATIONS |

[illegible]

SITE PLAN,
ENLARGED AREA
SITE PLAN AND
LOCATION PLAN

Project Number:


Date	12/31/25
------	----------

Drawn By	TRB
----------	-----


Checked By	CHK
------------	-----

A1


Scale

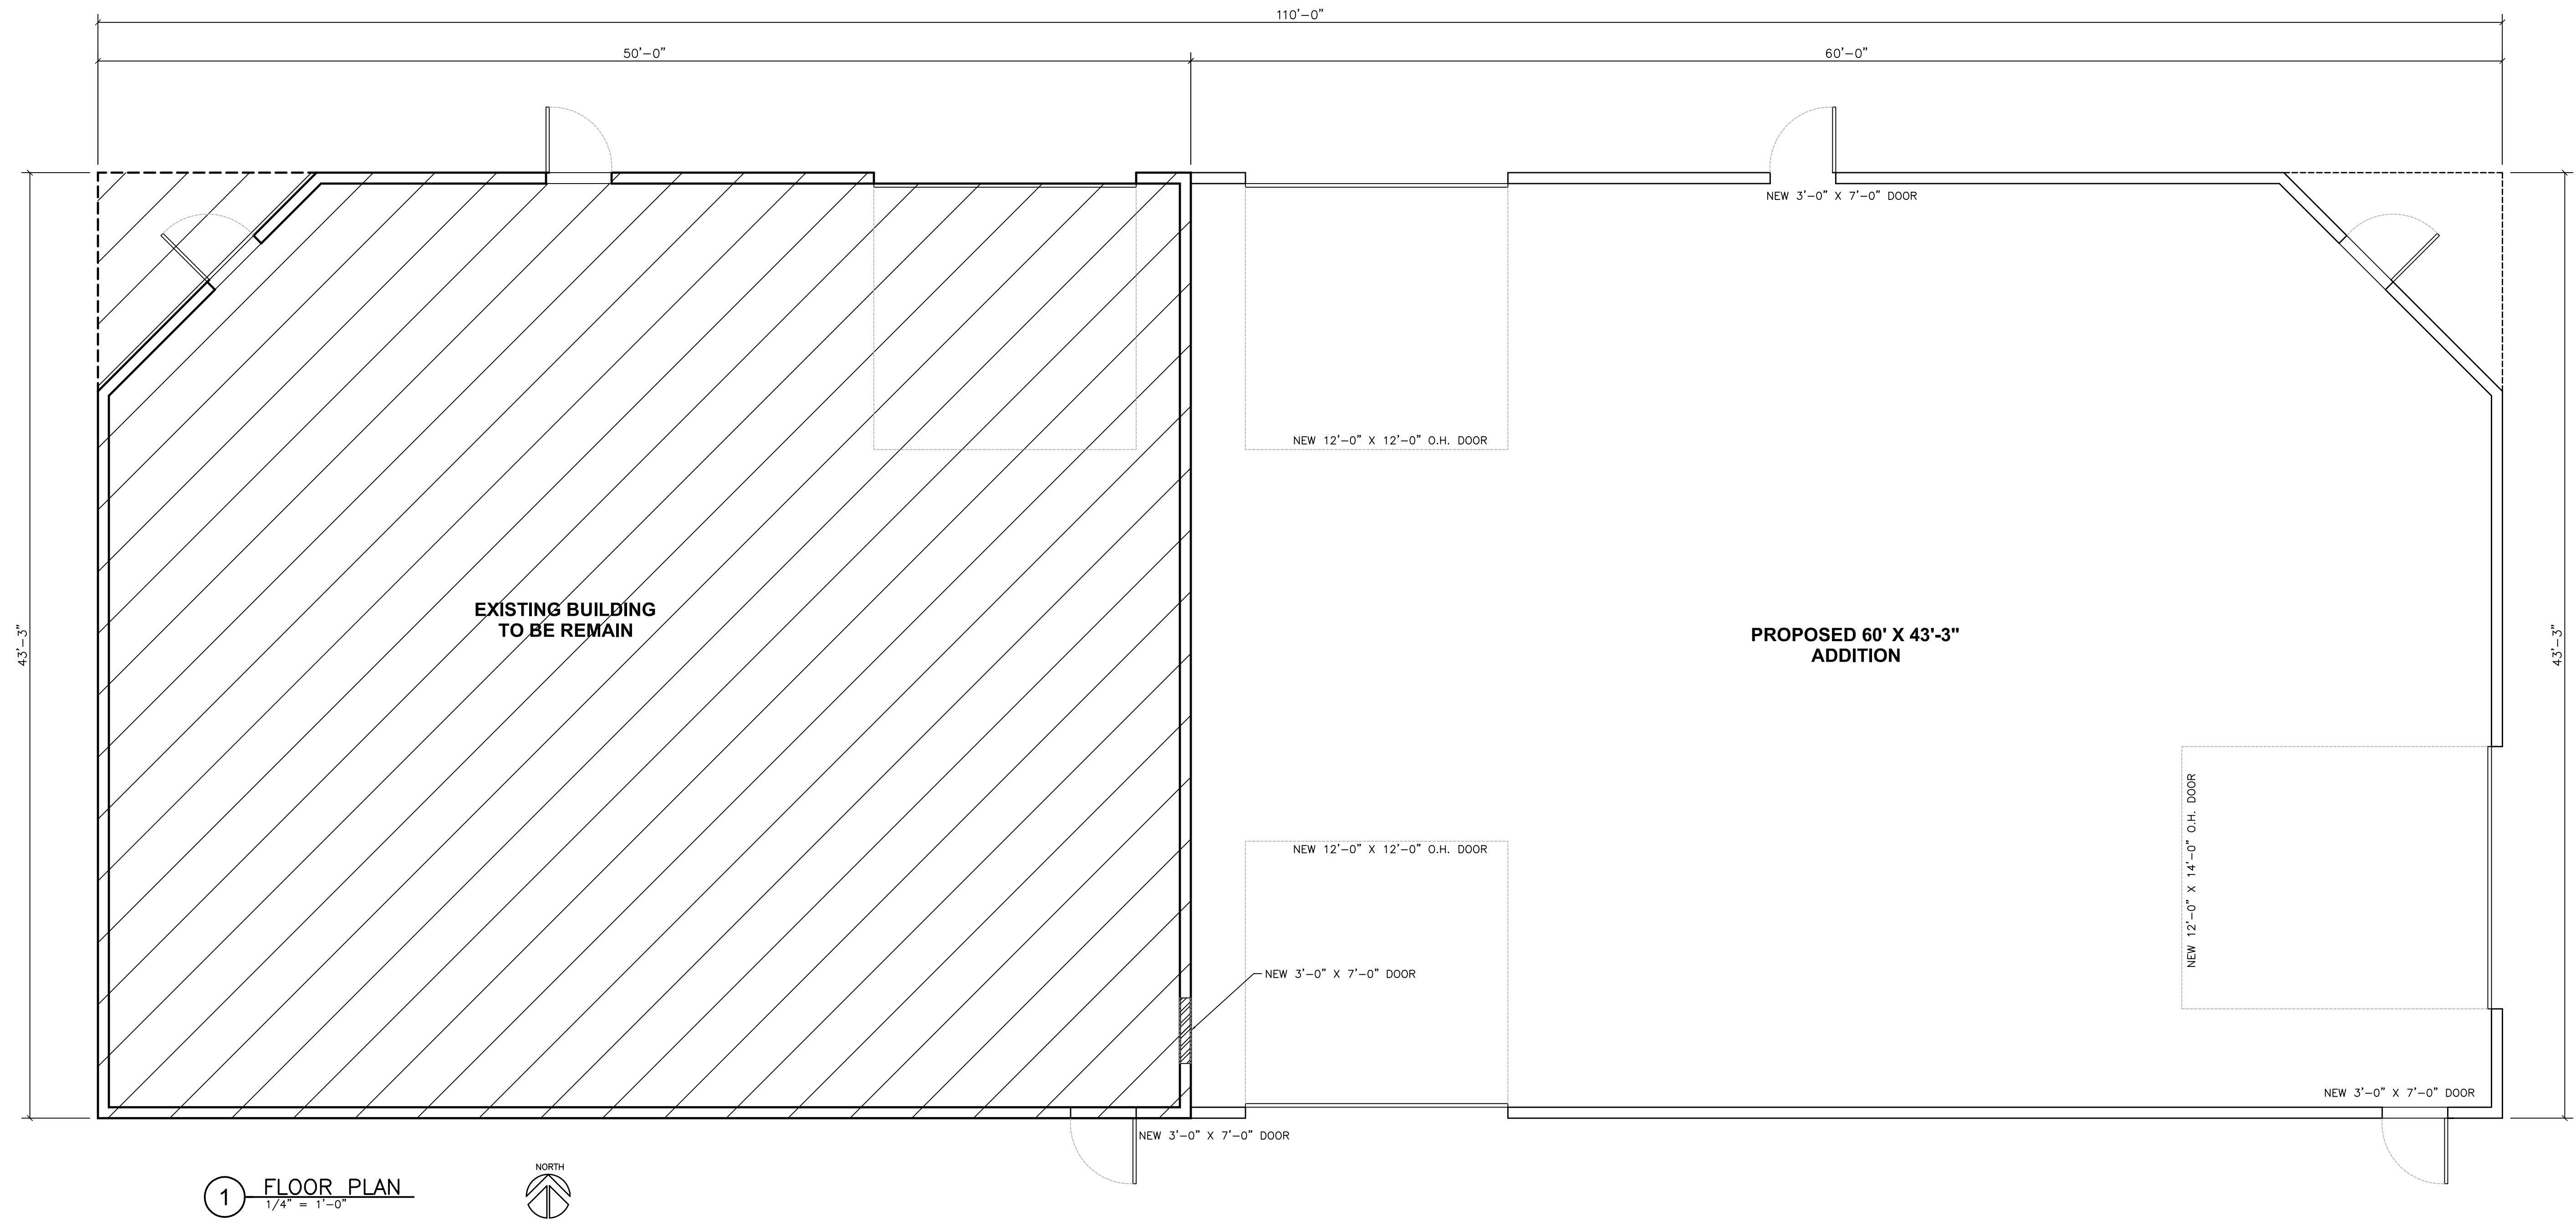


1 FLOOR PLAN
1/4" = 1'-0"

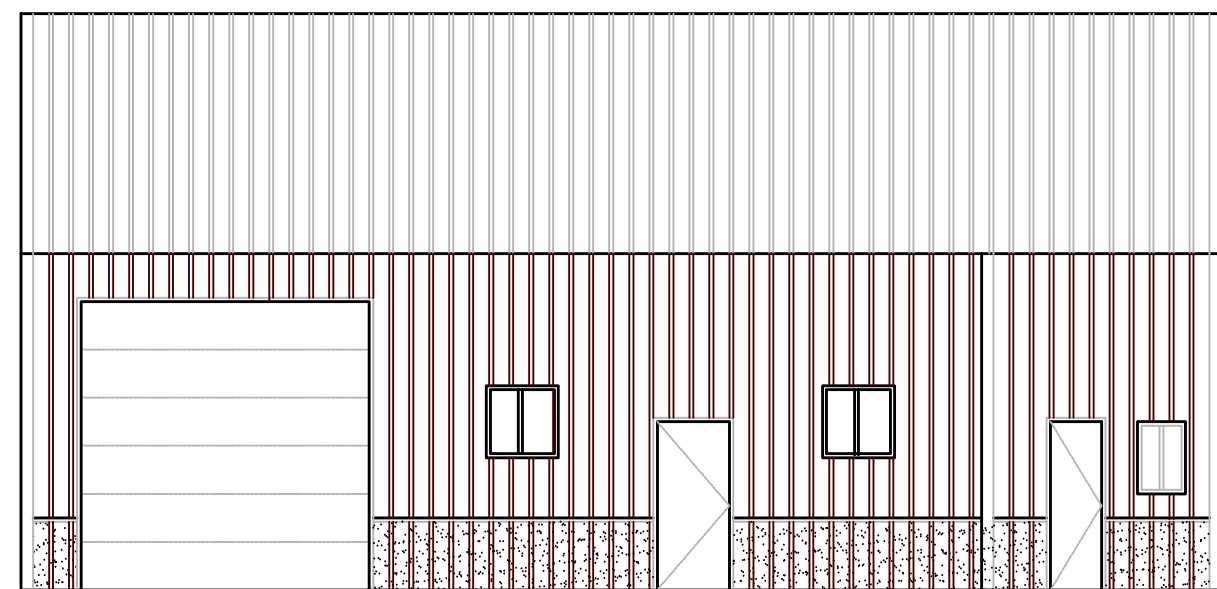


1 EXISTING SOUTH ELEVATION
1/4" = 1'-0"

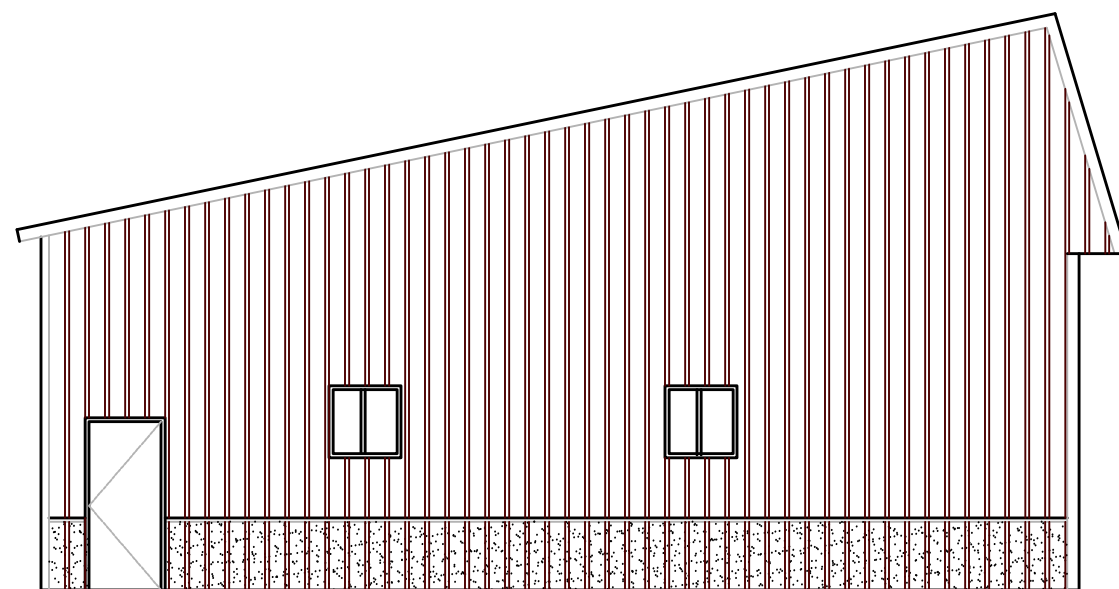

2 EXISTING EAST ELEVATION
1/4" = 1'-0"

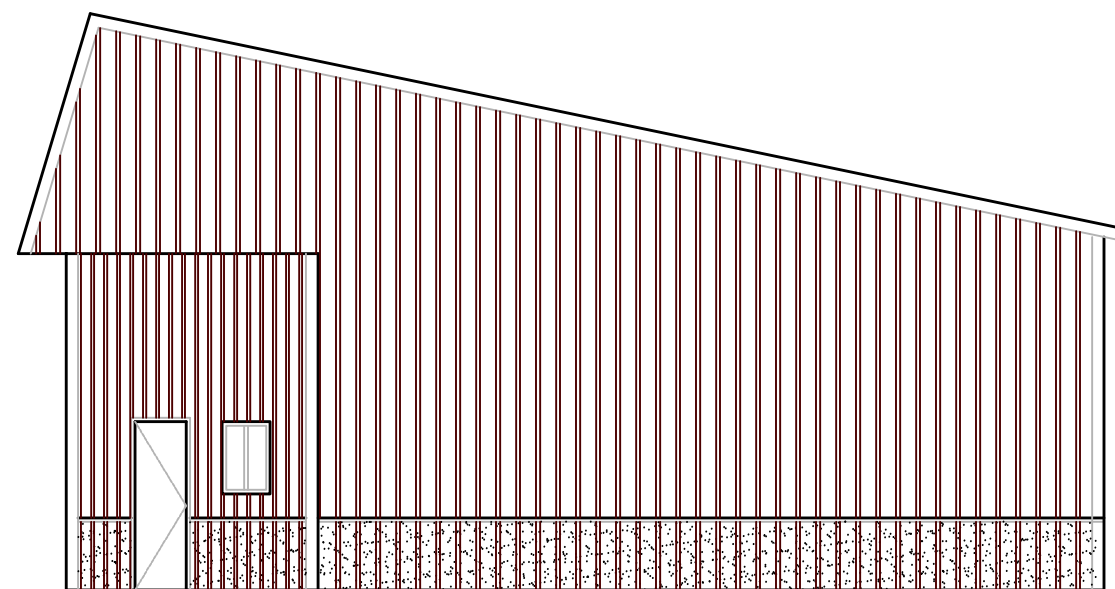

3 EXISTING WEST ELEVATION
1/4" = 1'-0"

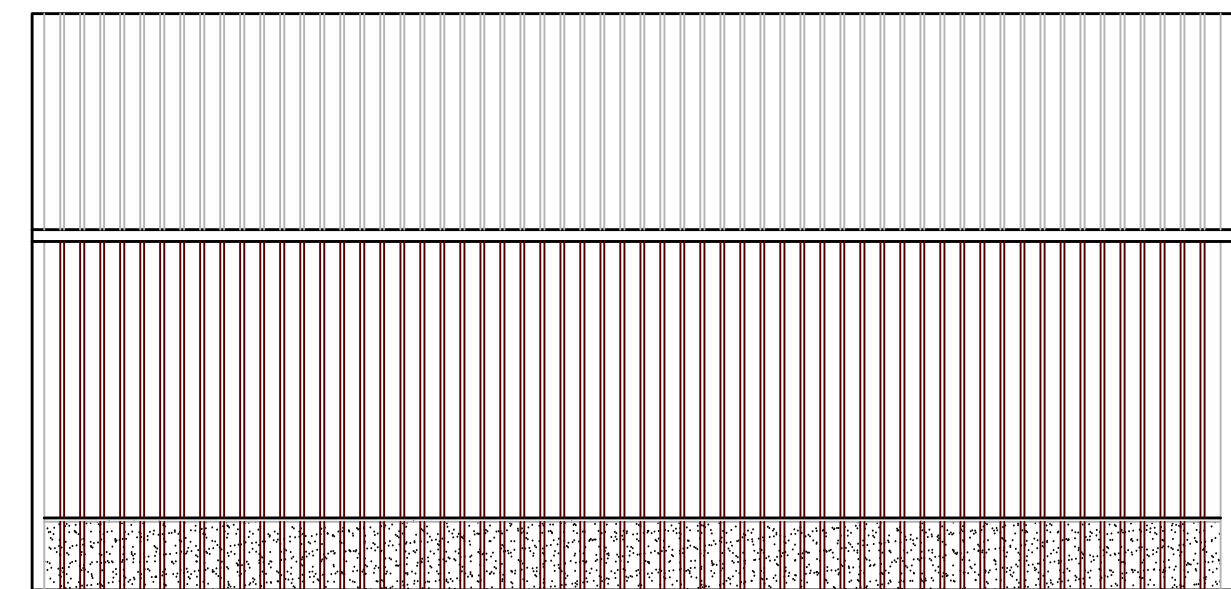

4 EXISTING NORTH ELEVATION
1/4" = 1'-0"

REZONING FOR
610 HAGER STREET
LA CROSSE, WISCONSIN


No.	Description	Date

FLOOR PLAN


Project Number:	
Date	12/31/25
Drawn By	TRB
Checked By	CHK

A2


Scale

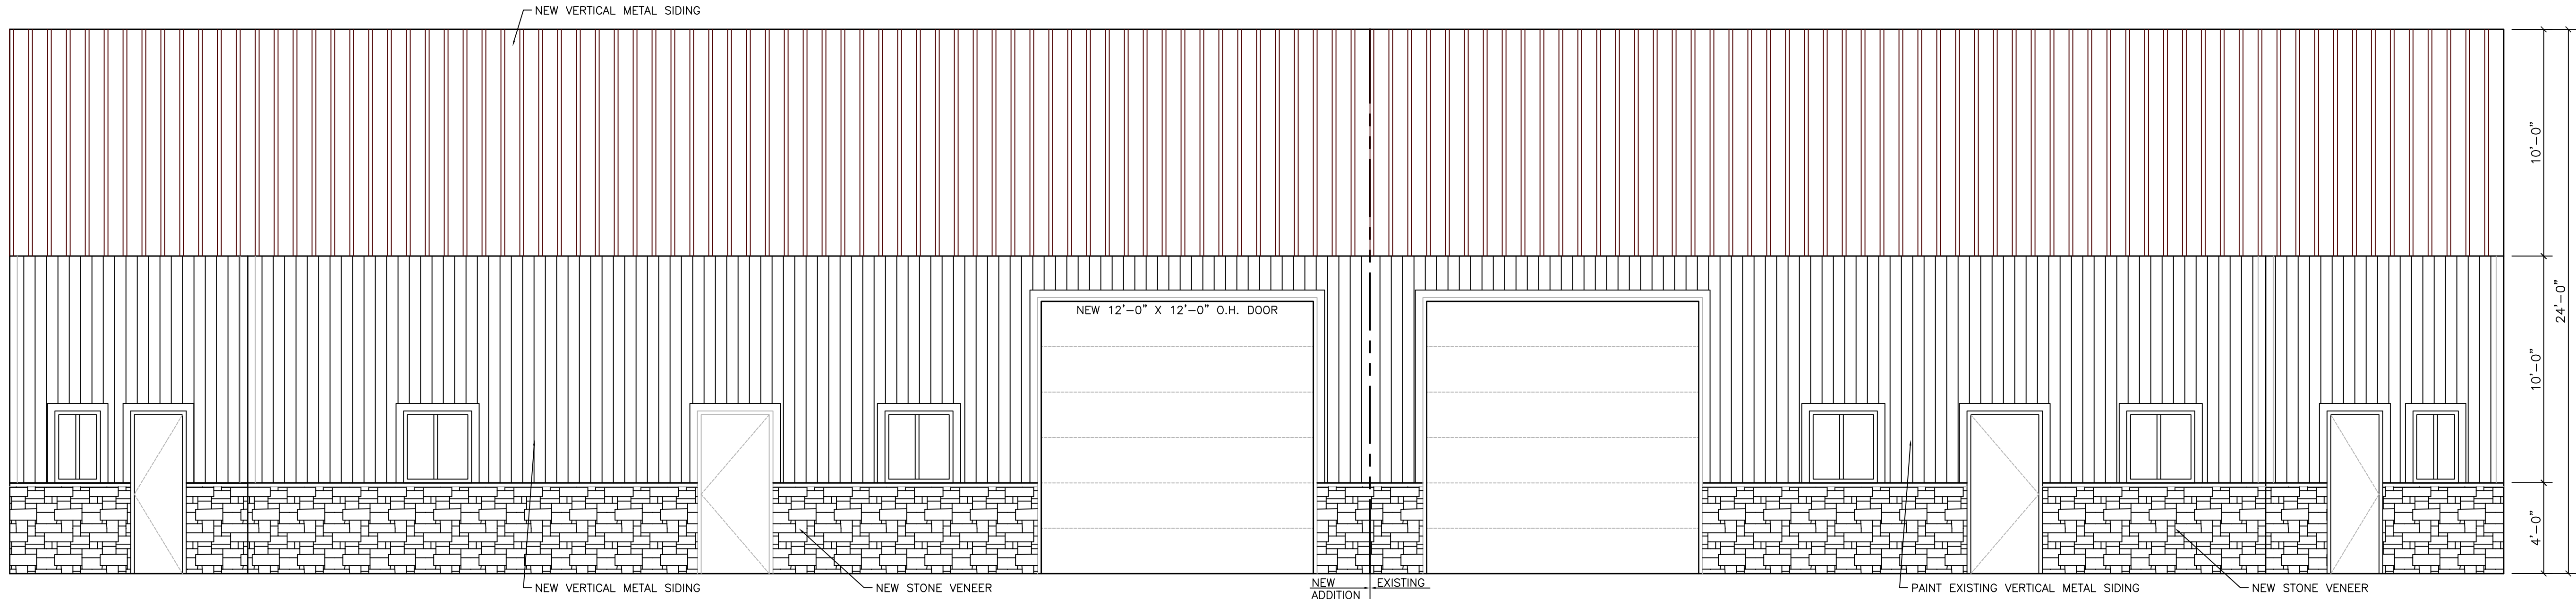


1 SOUTH ELEVATION
1/4" = 1'-0"

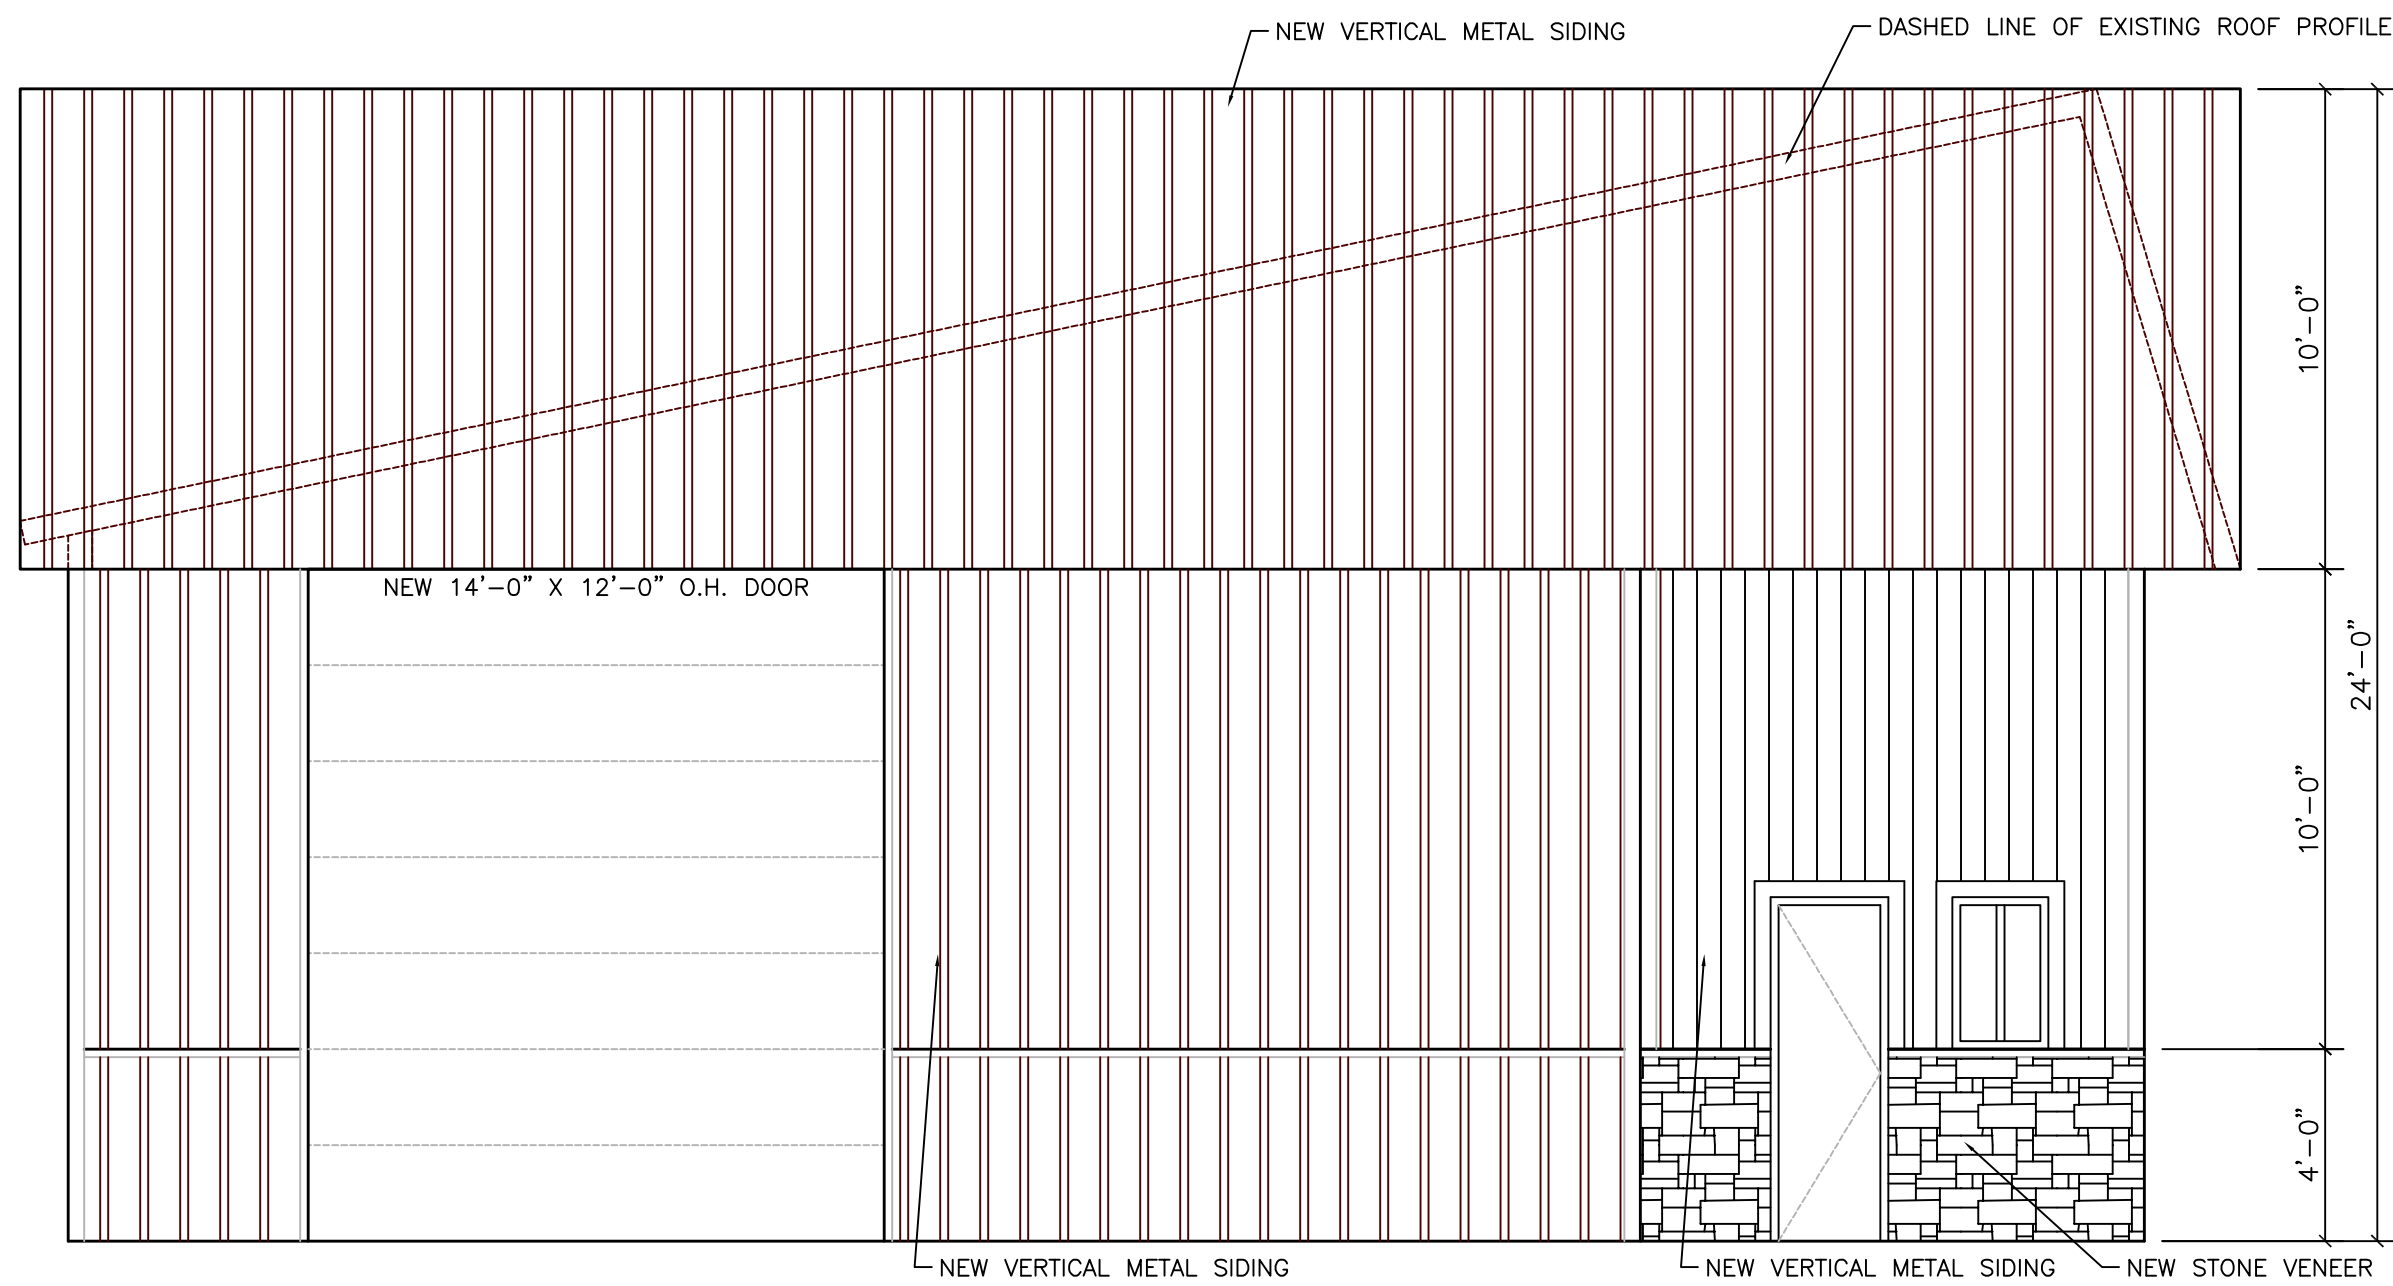

2 EAST ELEVATION
1/4" = 1'-0"

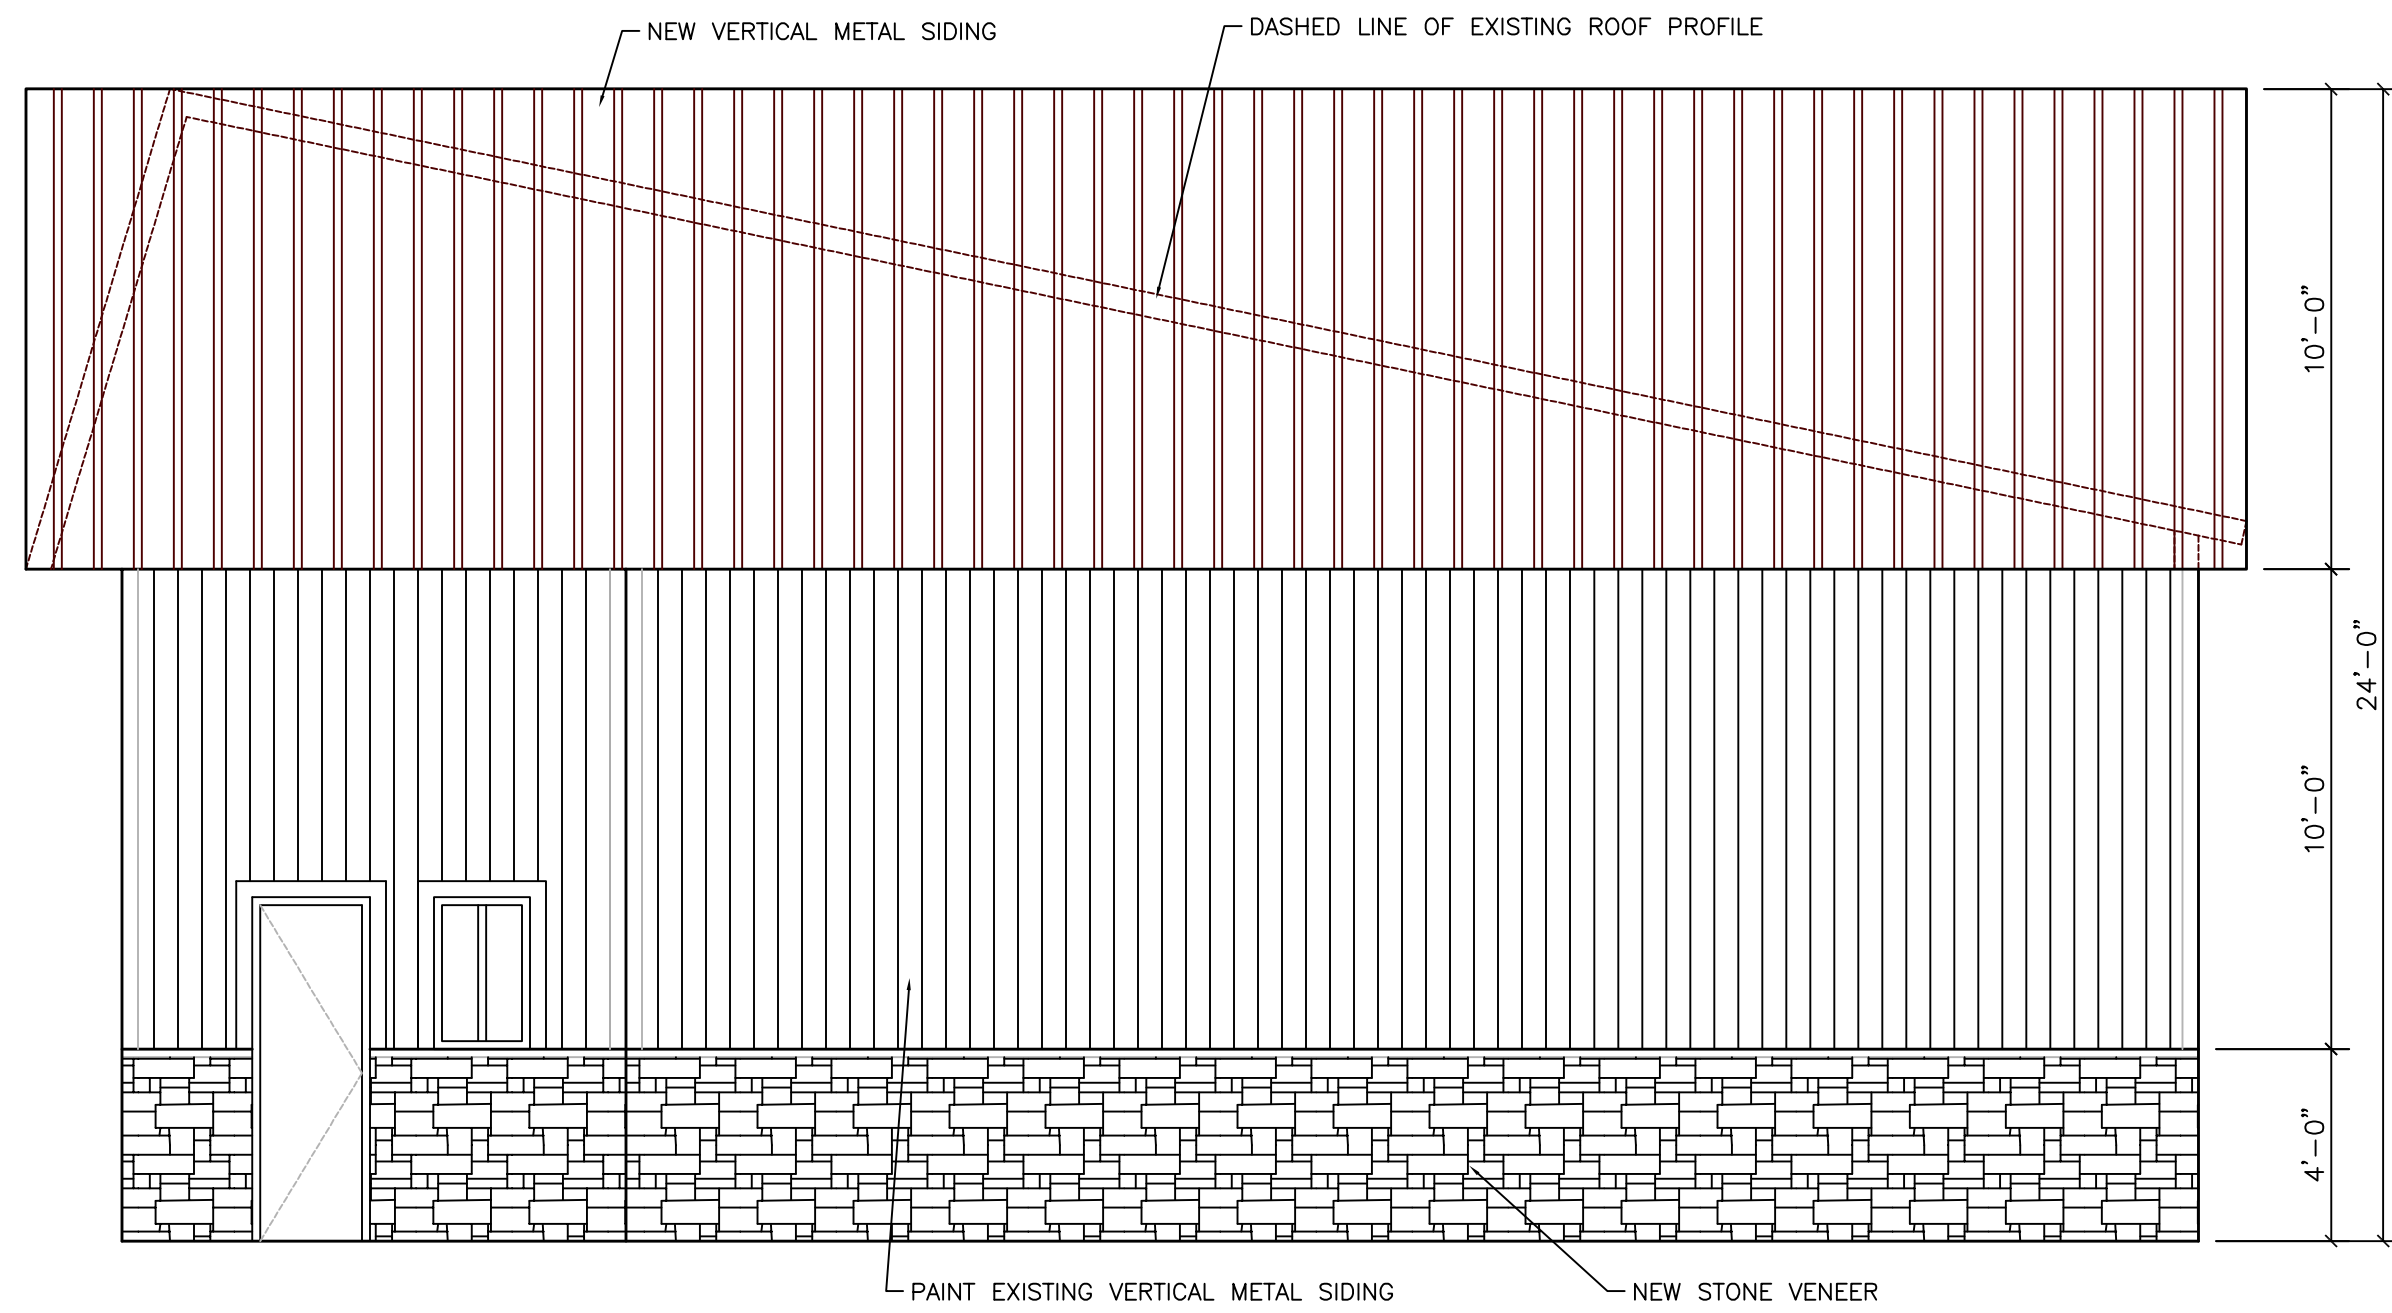

3 WEST ELEVATION
1/4" = 1'-0"

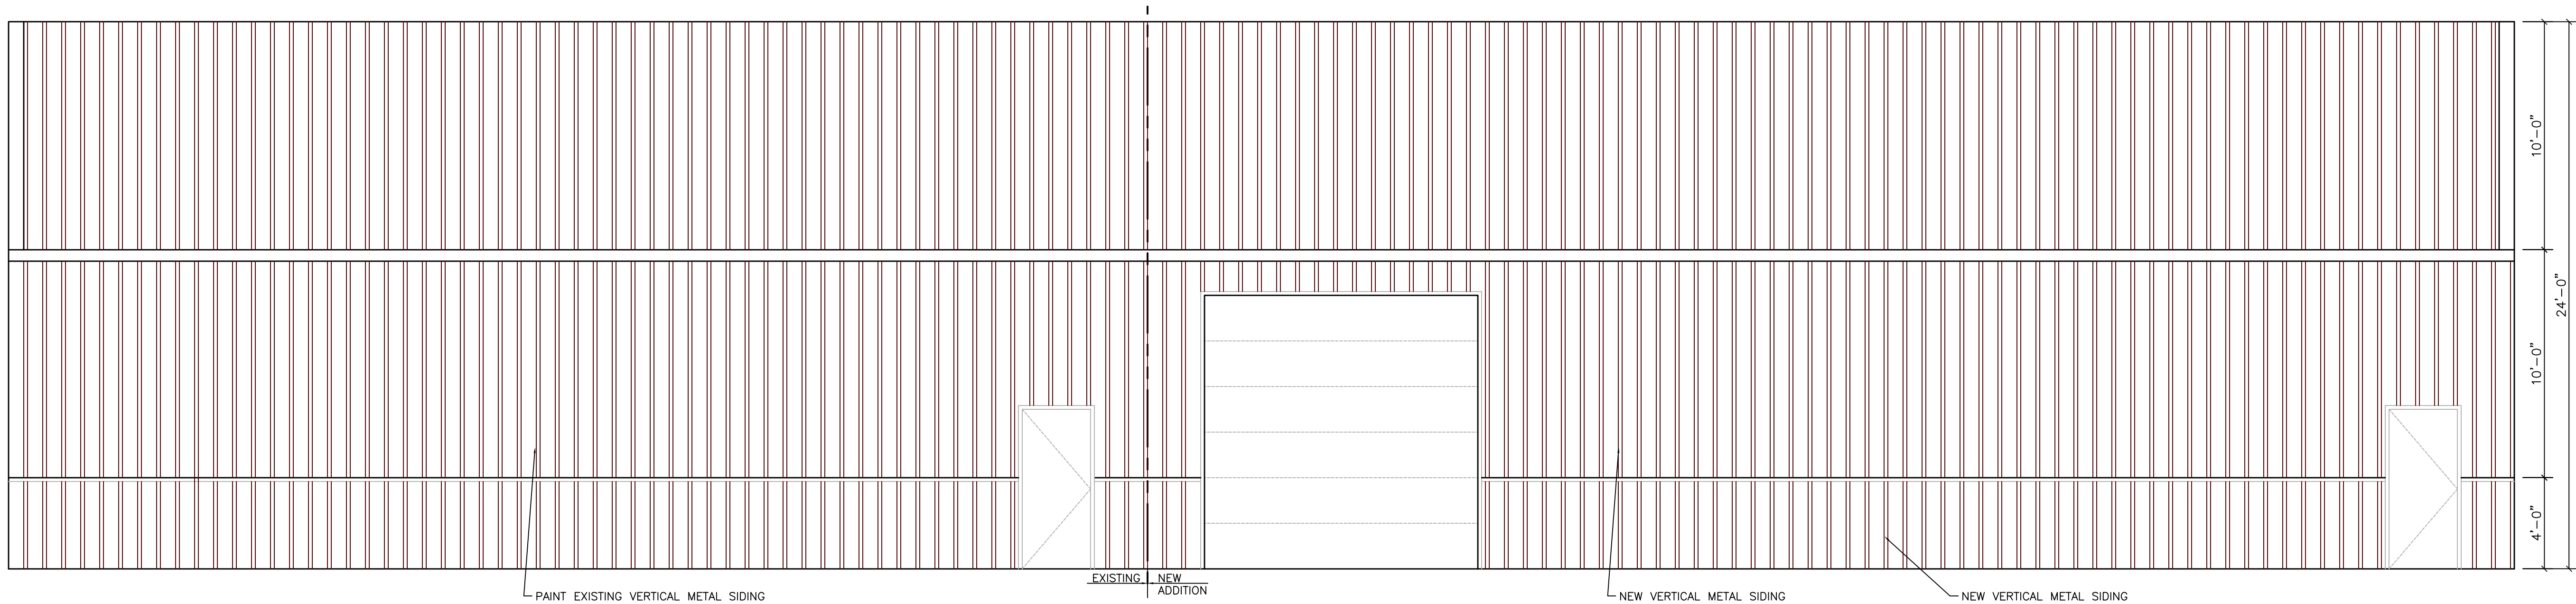

4 NORTH ELEVATION
1/4" = 1'-0"

REZONING FOR
610 HAGER STREET
LA CROSSE, WISCONSIN

No.	Description	Date

PROPOSED
EXTERIOR
ELEVATIONS

Project Number:	
Date	12/31/25
Drawn By	TRB
Checked By	CHK

A3

Scale