

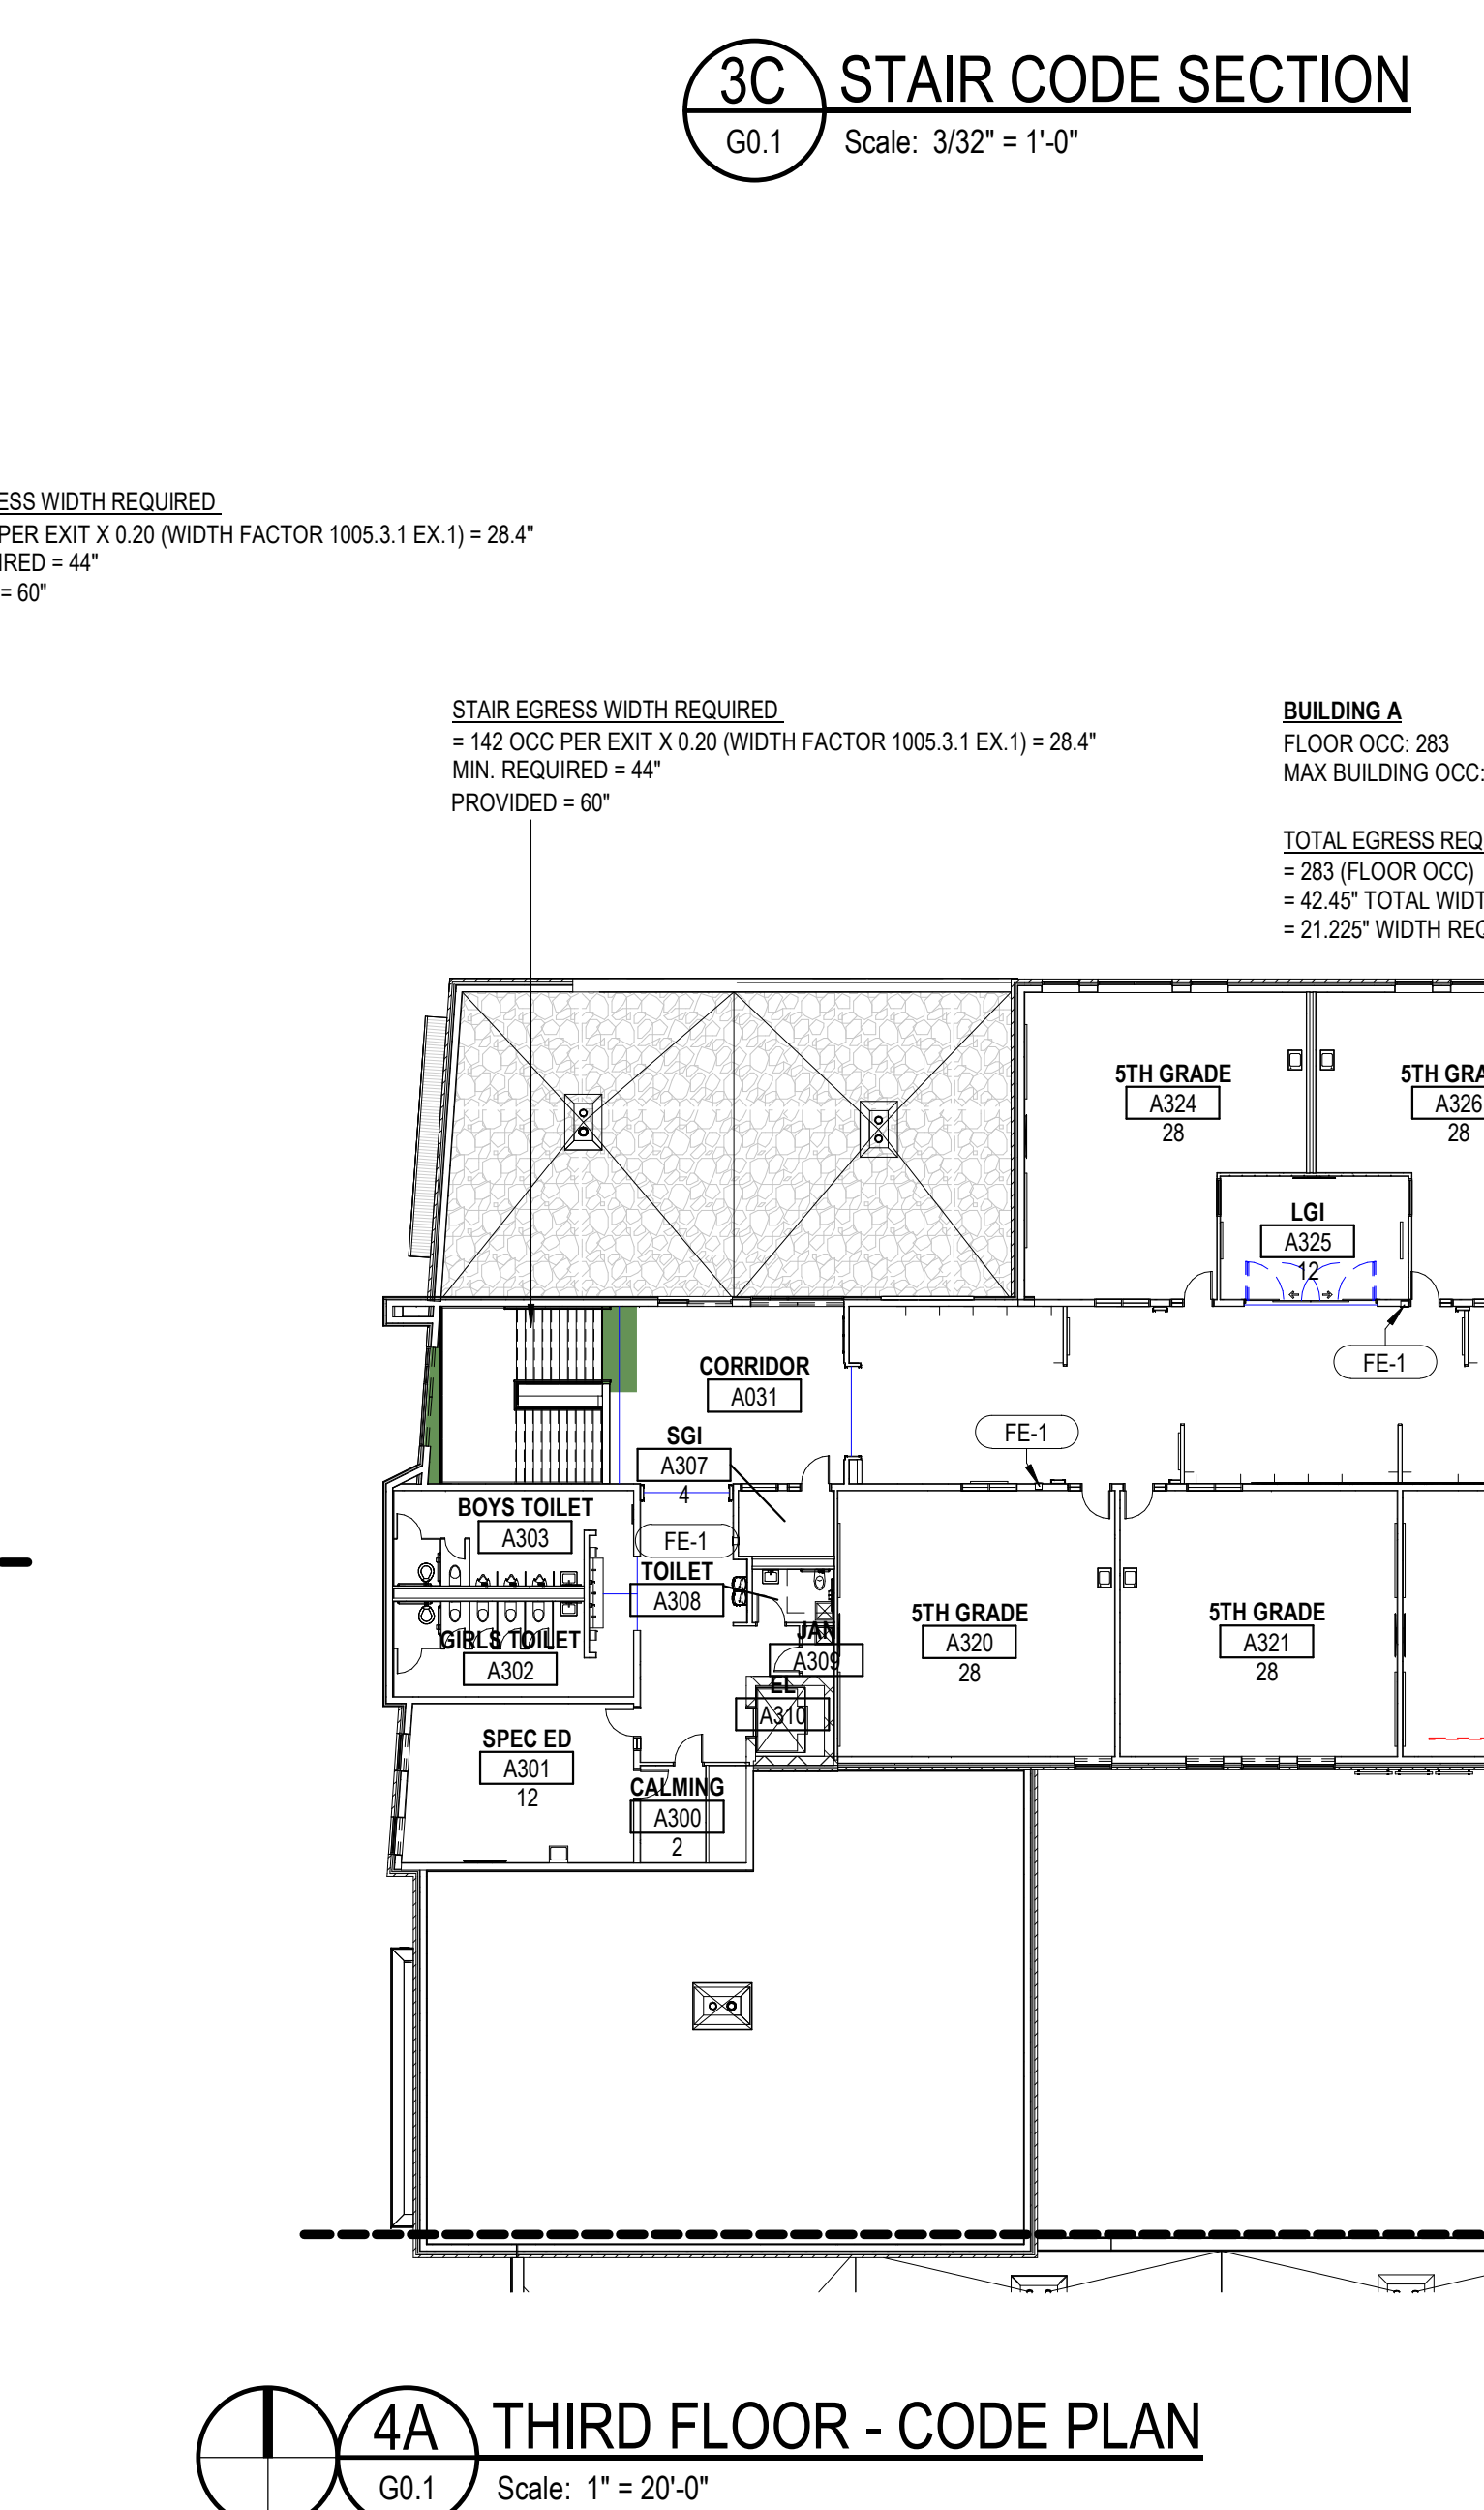
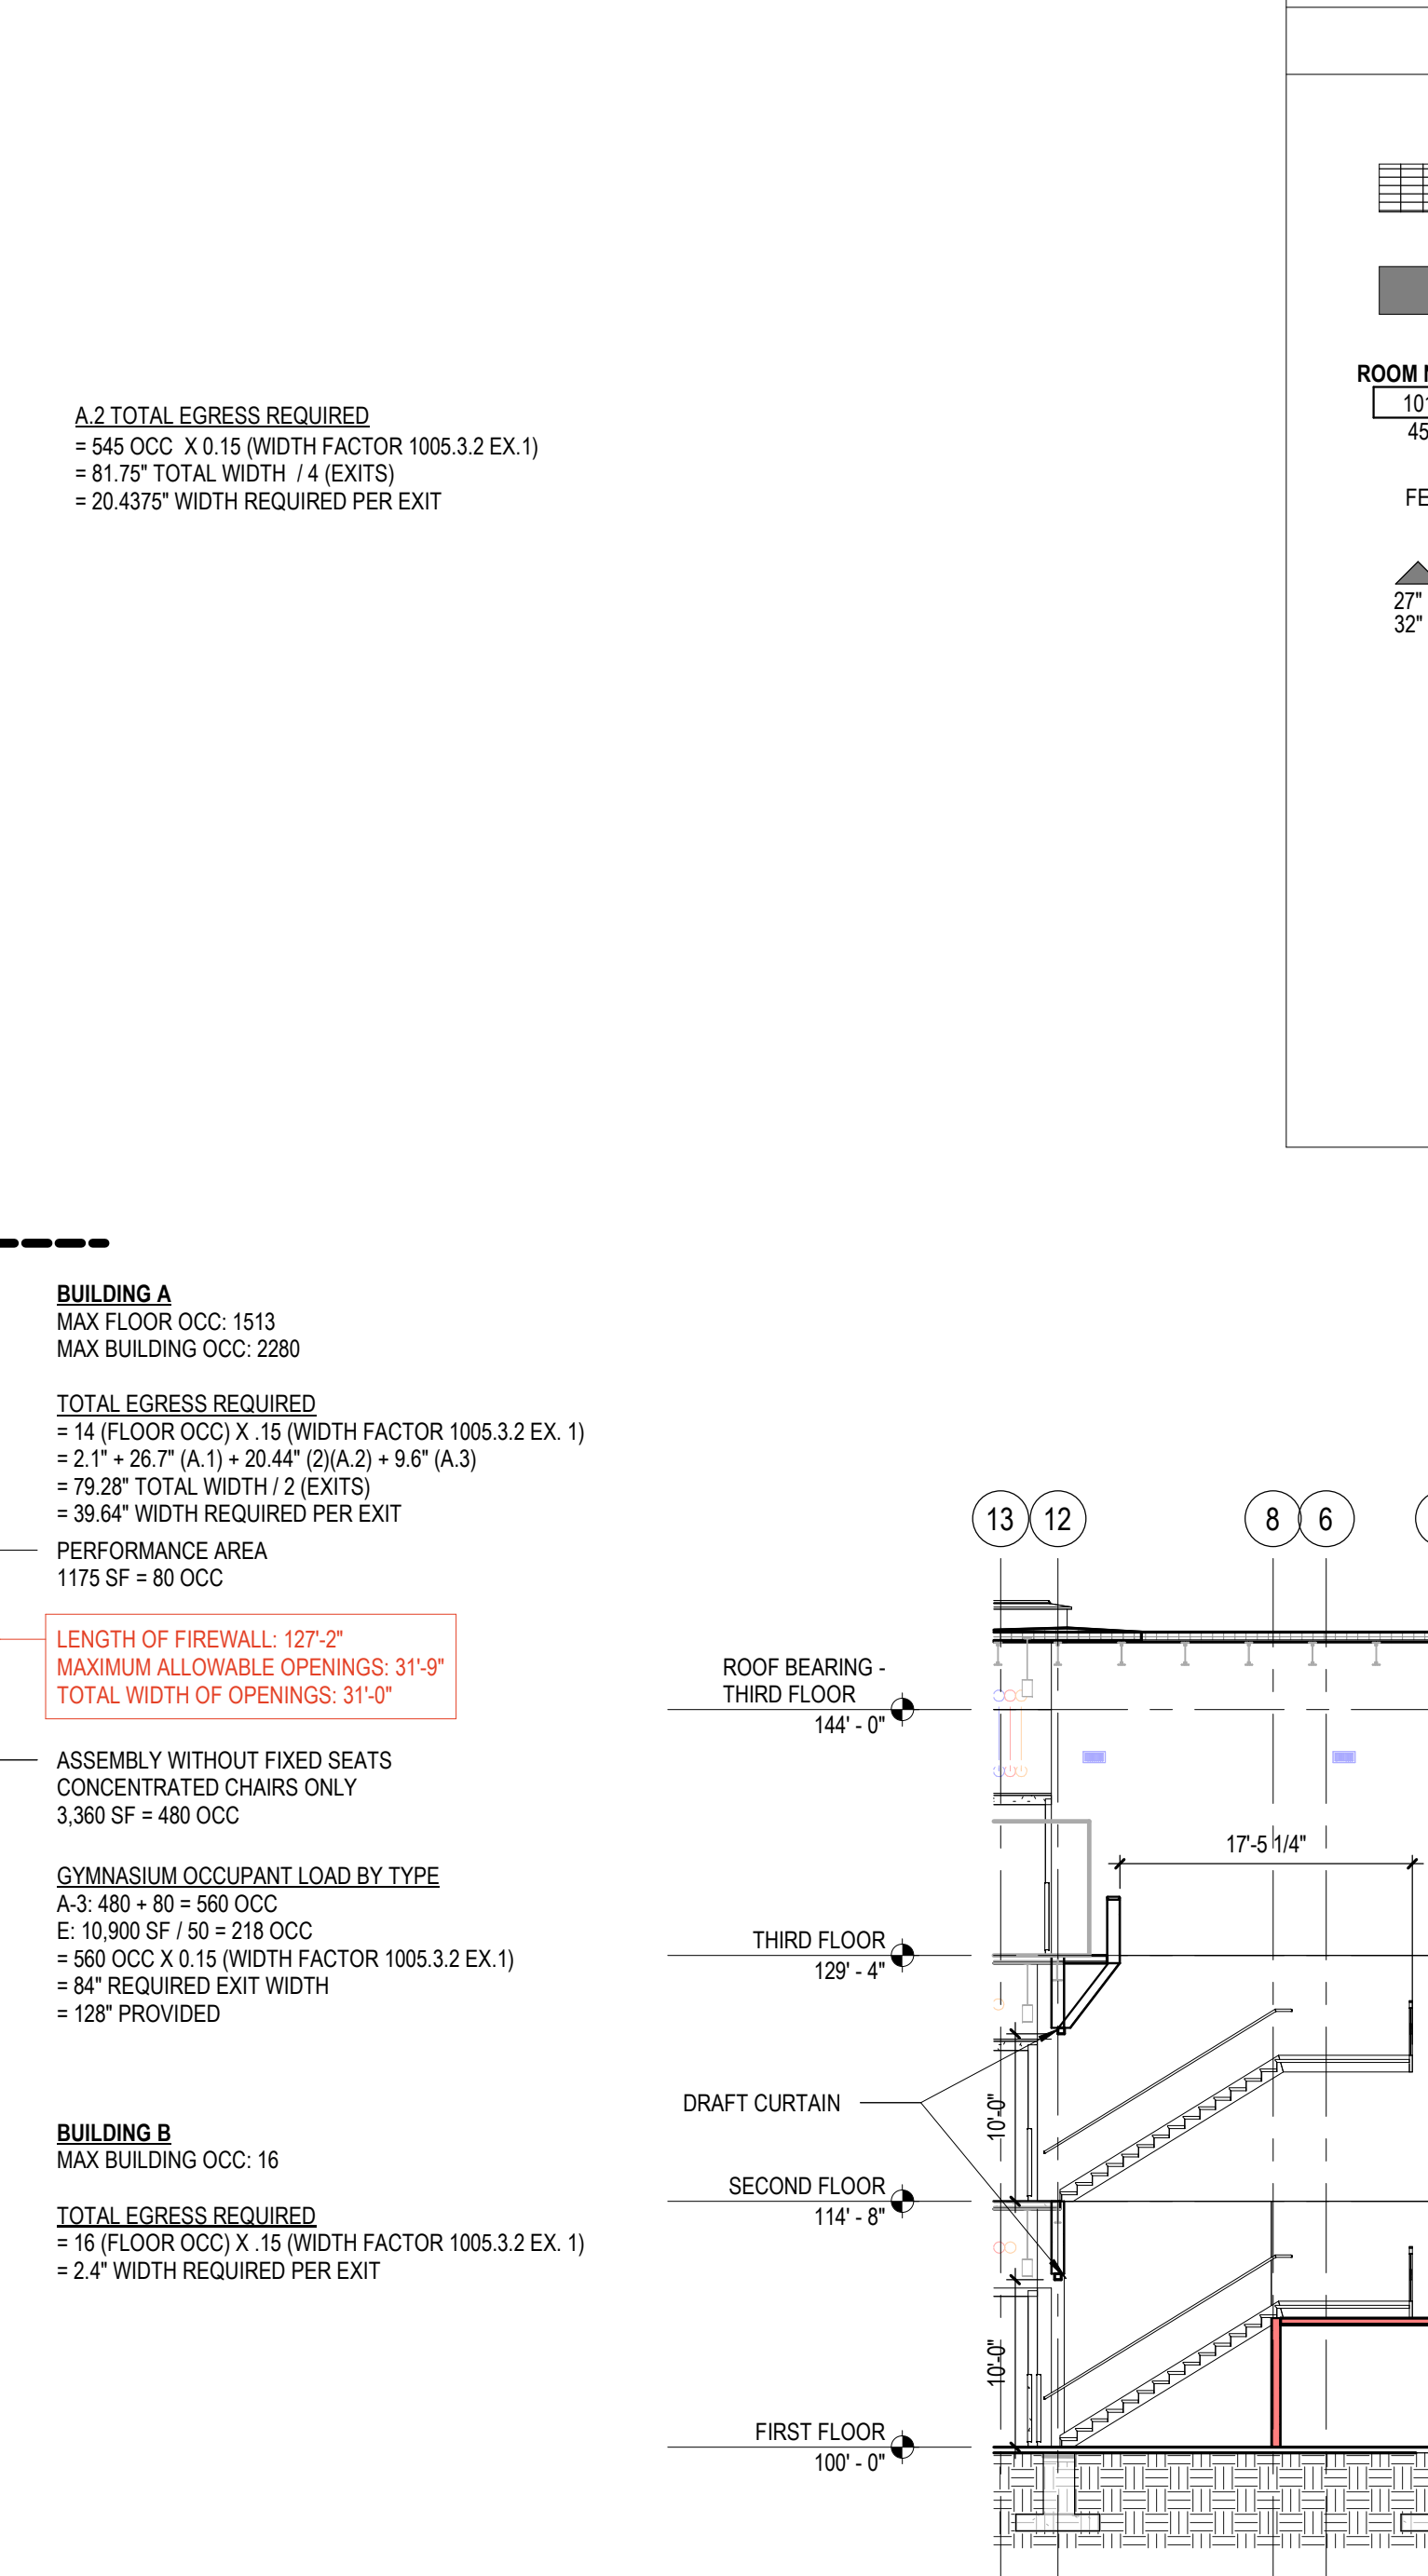
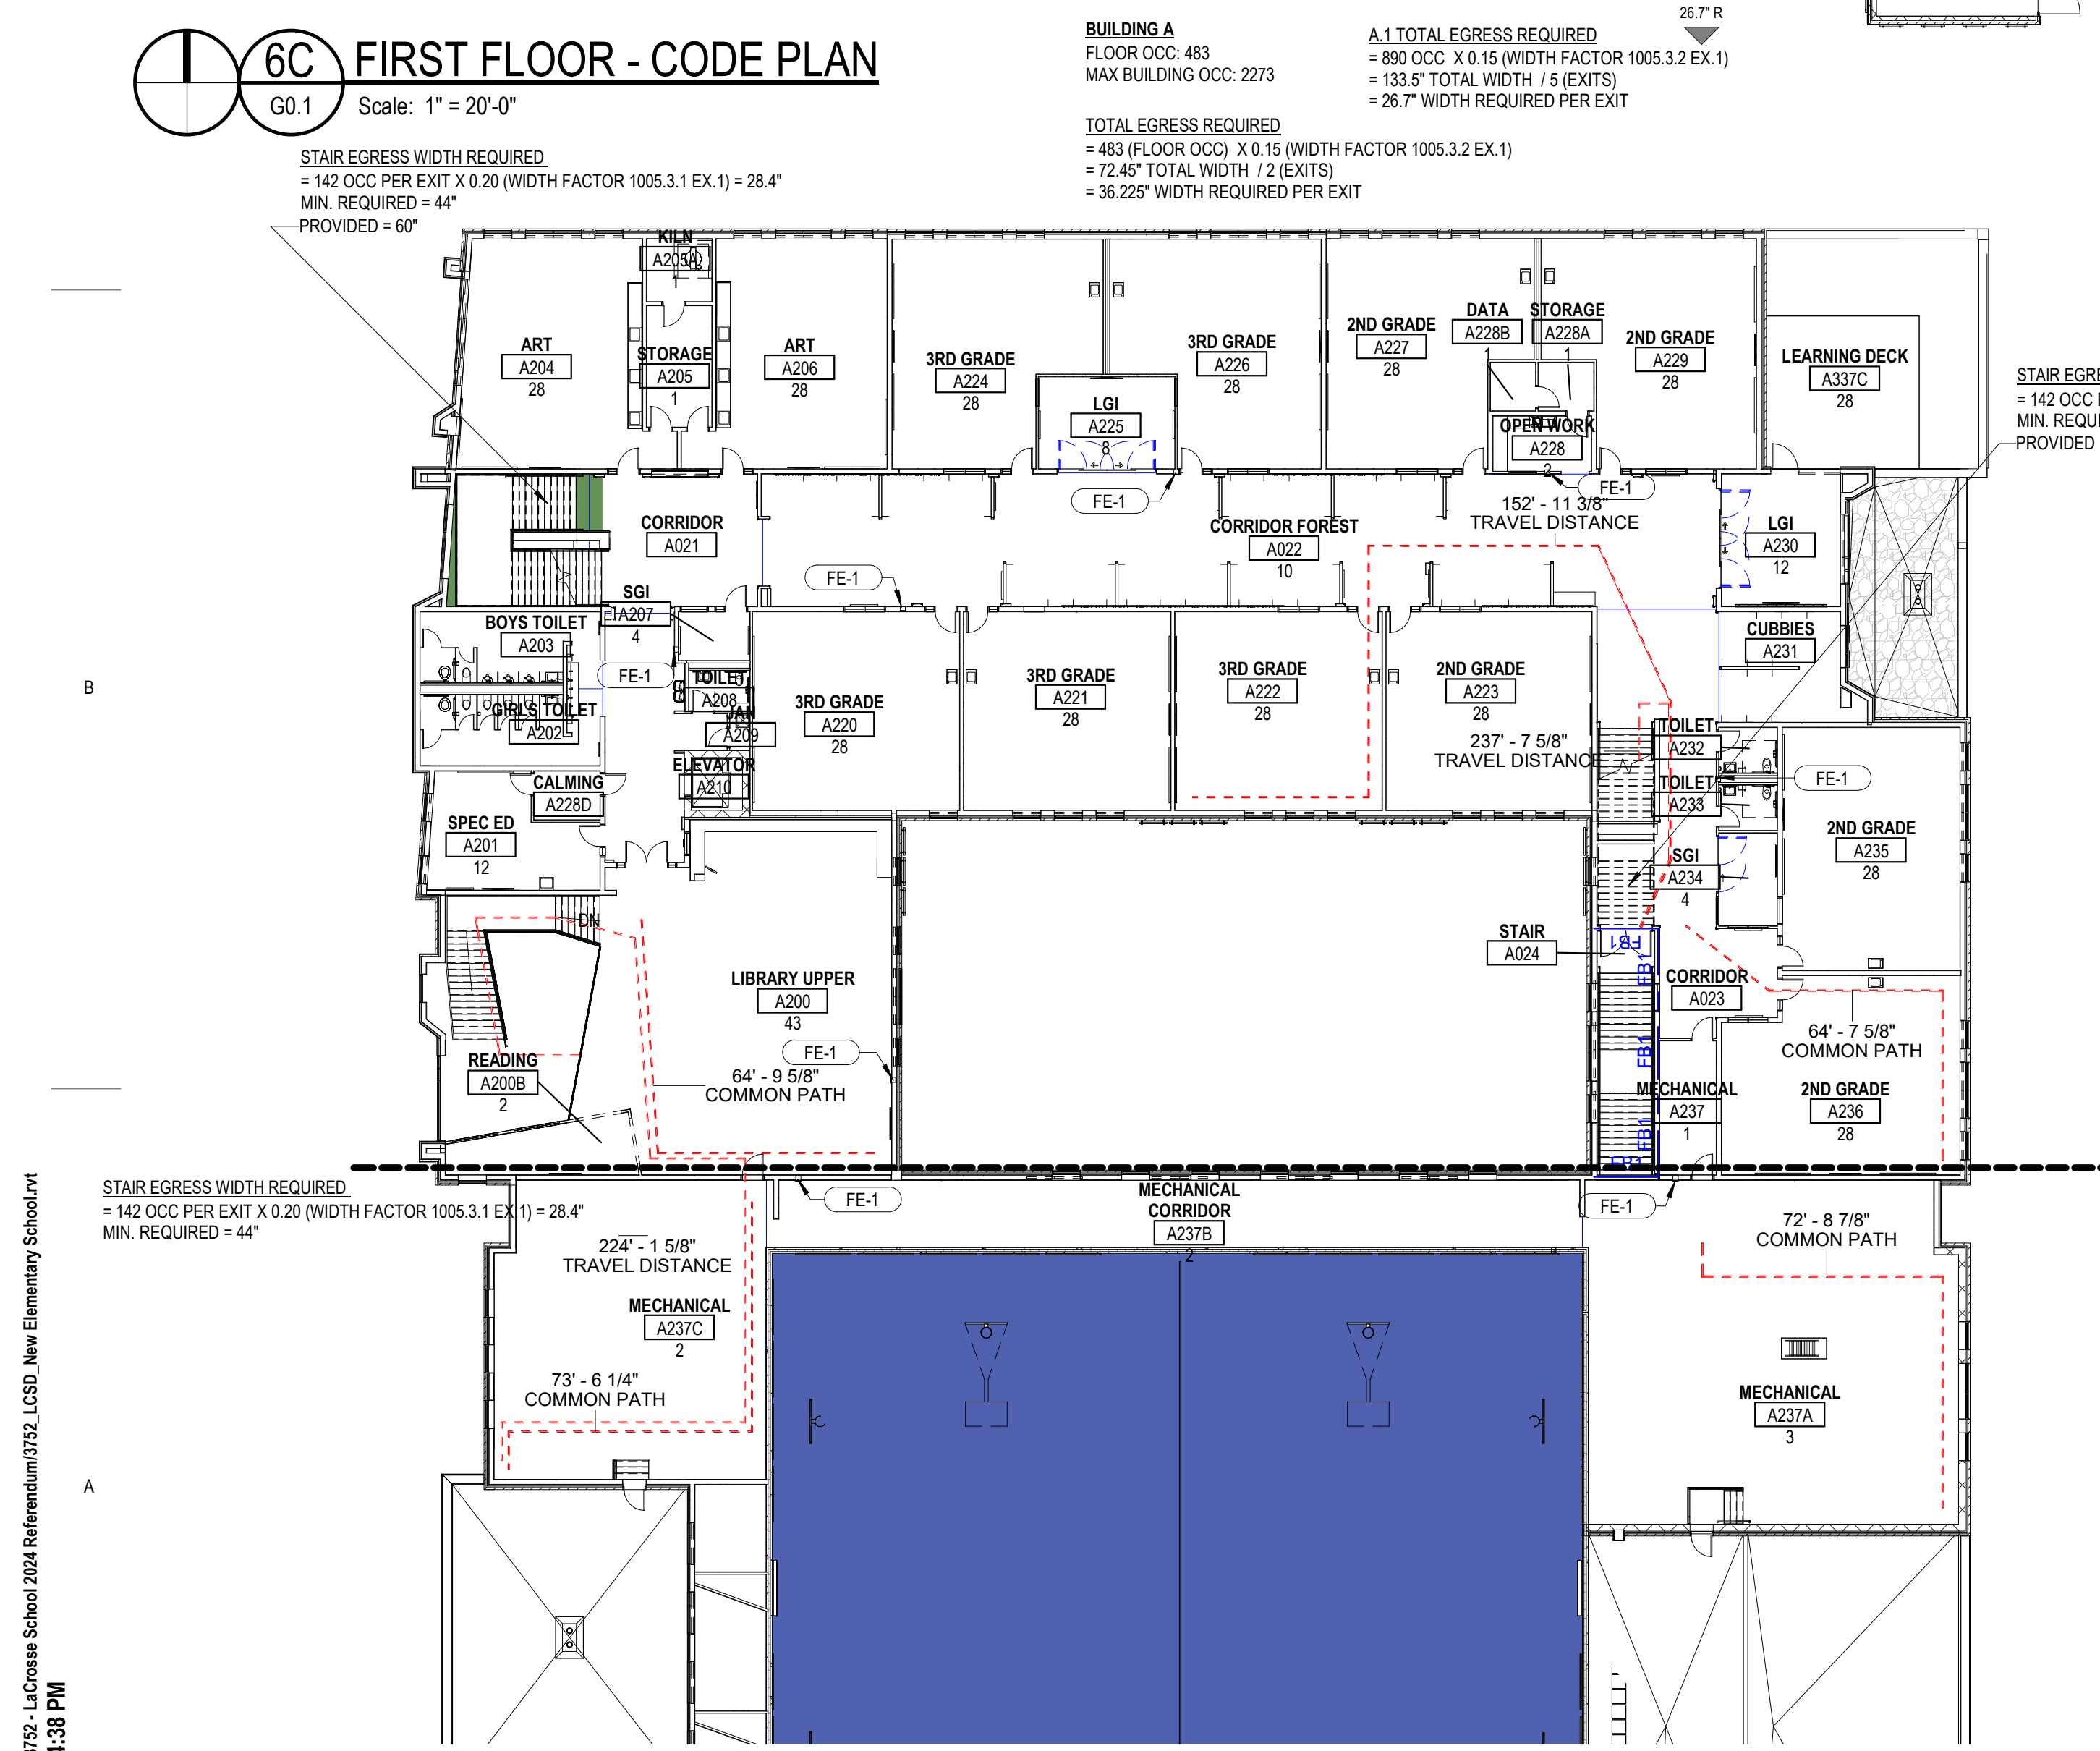


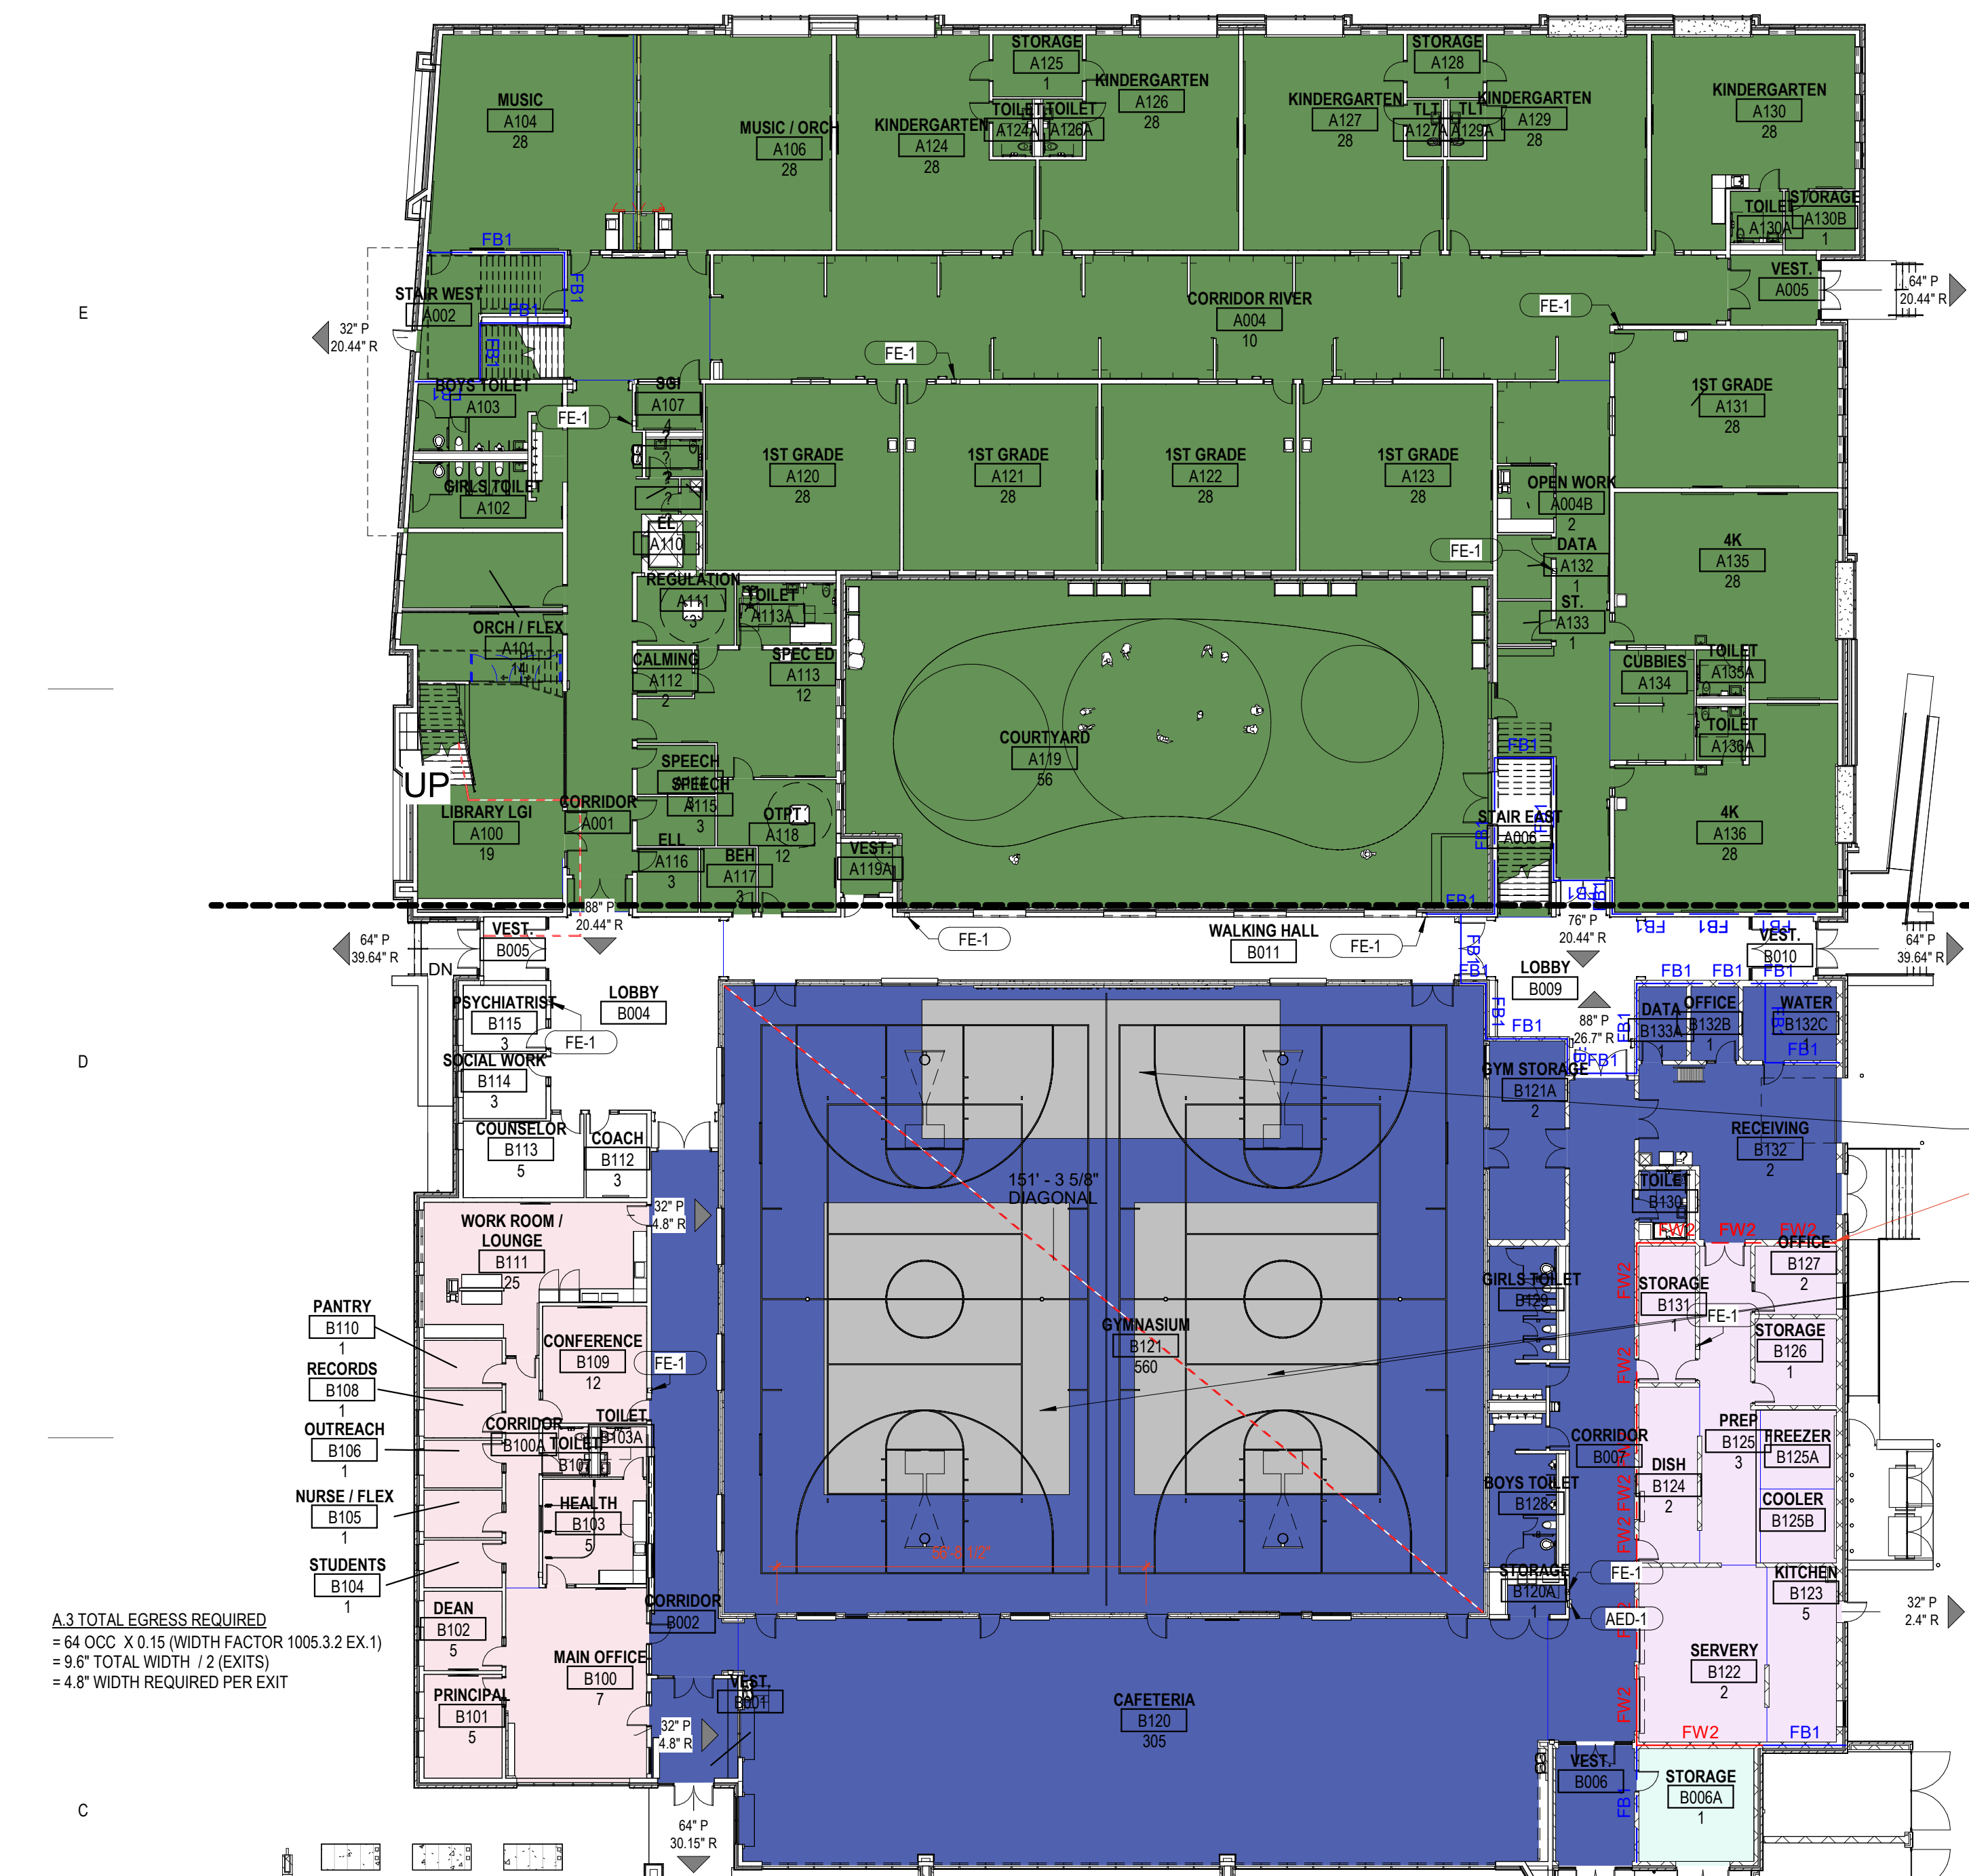

FIRE RESISTIVE & CODE REVIEW LEGEND			
NOTE: THIS SHEET TO BE PRINTED IN COLOR			
	WORK IN EXISTING BUILDING	X X X	SMOKE TIGHT PARTITION TO DECK
	BUILDING ADDITION	CX CX CX	SMOKE TIGHT PARTITION TO INTERSTITIAL CEILING
	ROOM NAME	PX PX PX	SMOKE TIGHT PARTITION TO PLENUM CEILING
	FE	SB1 SB1 SB1	SMOKE BARRIER 1 HOUR
	EGRESS DIRECTION	SB2 SB2 SB2	SMOKE BARRIER 2 HOUR
	EGRESS WIDTH REQUIRED	SB3 SB3 SB3	SMOKE BARRIER 3 HOUR
	EGRESS WIDTH PROVIDE	SB4 SB4 SB4	SMOKE BARRIER 4 HOUR
	FIRE PARTITION 0.5 HOUR	FP0.5 FP0.5 FP0.5	FIRE PARTITION 0.5 HOUR
	FIRE PARTITION 1 HOUR	FP1 FP1 FP1	FIRE PARTITION 1 HOUR
	RATED CONSTRUCTION 2 HOUR	2HR 2HR 2HR	RATED CONSTRUCTION 2 HOUR
	SHAFT ENCLOSURE 1 HOUR	SE1 SE1 SE1	SHAFT ENCLOSURE 1 HOUR
	SHAFT ENCLOSURE 2 HOUR	SE2 SE2 SE2	SHAFT ENCLOSURE 2 HOUR
	SHAFT ENCLOSURE 3 HOUR	SE3 SE3 SE3	SHAFT ENCLOSURE 3 HOUR
	SHAFT ENCLOSURE 4 HOUR	SE4 SE4 SE4	SHAFT ENCLOSURE 4 HOUR
	FIRE BARRIER 1 HOUR	FB1 FB1 FB1	FIRE BARRIER 1 HOUR
	FIRE BARRIER 2 HOUR	FB2 FB2 FB2	FIRE BARRIER 2 HOUR
	FIRE BARRIER 3 HOUR	FB3 FB3 FB3	FIRE BARRIER 3 HOUR
	FIRE BARRIER 4 HOUR	FB4 FB4 FB4	FIRE BARRIER 4 HOUR
	FIRE WALL 1 HOUR	FW1 FW1 FW1	FIRE WALL 1 HOUR
	FIRE WALL 2 HOUR	FW2 FW2 FW2	FIRE WALL 2 HOUR
	FIRE WALL 3 HOUR	FW3 FW3 FW3	FIRE WALL 3 HOUR
	FIRE WALL 4 HOUR	FW4 FW4 FW4	FIRE WALL 4 HOUR

PROJECT DATA	
SITE ADDRESS:	807 EAST AVE S LA CROSSE, WI 54601
COUNTY:	LA CROSSE
APPLICABLE CODES:	2015 INTERNATIONAL BUILDING CODE WISCONSIN COMMERCIAL BUILDING CODE (SPS 361.366)

BUILDING #B NEW CONSTRUCTION PRIMARY OCCUPANCY = E CONSTRUCTION TYPE = IB NUMBER OF STORIES = ONE-STORY FULLY SPRINKLERED BUILDING	BUILDING #A NEW CONSTRUCTION PRIMARY OCCUPANCY = E NON-SEPARATED OCCUPANCY = A-2 (CAFETERIA), A-3 (GYMNASIUM) PER IBC 303.1.3 CONSTRUCTION TYPE = IB NUMBER OF STORIES = THREE STORIES FULLY SPRINKLERED BUILDING
BUILDING AREA: MAXIMUM BUILDING HEIGHT PER TABLE 504.3 = 75' W/ SPRINKLER SYSTEM MAXIMUM NUMBER OF STORIES PER TABLE 504.4 = 3 STORIES W/ SPRINKLER SYSTEM ALLOWABLE AREA PER TABLE 506.2 = 43,500 SF MULTISTORY & SPRINKLERED FRONTAGE INCREASE: TOTAL PERIMETER = 933 LF BUILDING PERIMETER ON PUBLIC WAY (30' OPEN SPACE) = 72 LF CALCULATED FRONTAGE AREA INCREASE (80%-25%) = 7,975 SF TOTAL ALLOWABLE BUILDING AREA BY FLOOR = 51,475 SF ACTUAL BUILDING AREA 1ST FLOOR = 2,392 SF TOTAL = 2,392 SF	BUILDING AREA: MAXIMUM BUILDING HEIGHT PER TABLE 504.3 = 75' W/ SPRINKLER SYSTEM MAXIMUM NUMBER OF STORIES PER TABLE 504.4 = 3 STORIES W/ SPRINKLER SYSTEM ALLOWABLE AREA PER TABLE 506.2 = 43,500 SF MULTISTORY & SPRINKLERED FRONTAGE INCREASE: TOTAL PERIMETER = 933 LF BUILDING PERIMETER ON PUBLIC WAY (30' OPEN SPACE) = 916 LF CALCULATED FRONTAGE AREA INCREASE (80%-25%) = 10,614 SF TOTAL ALLOWABLE BUILDING AREA BY FLOOR = 54,114 SF ACTUAL BUILDING AREA 1ST FLOOR = 52,850 SF 2ND FLOOR = 26,470 SF 3RD FLOOR = 14,717 SF TOTAL = 94,046 SF
OCCUPANT LOAD BY TYPE: E' OCCUPANCY = 16 OCCUPANTS	OCCUPANT LOAD BY TYPE: E' OCCUPANCY = 1,922 OCCUPANTS A' OCCUPANCY = 885 OCCUPANTS
EGRESS INFO: 1005.1 - MEANS OF EGRESS SIZING EGRESS DOOR WIDTH REQUIRED (IBC 1005.3.2 EX #1) = 16 X .15 = 2.4" EGRESS DOOR WIDTH PROVIDED = 60" 1006.3.1 - MIN. OF (4) EXITS >1000 OCC. 1014.3 - COMMON PATH OF TRAVEL = 75' MAX 1017.2 - EXIT ACCESS TRAVEL DISTANCE = 250' MAX W/ SPRINKLER 1020.1 - CORRIDOR RATING = 0 HR WITH SPRINKLER 1020.2 - CORRIDOR WIDTH = 72" MIN SERVING >100 OCC. 1020.4 EX2 - DEAD END CORRIDOR = 50' MAX WITH SPRINKLER	EGRESS INFO: 1005.1 - MEANS OF EGRESS SIZING EGRESS DOOR WIDTH REQUIRED (IBC 1005.3.2 EX #1) = 1,140 X .15 = 172.4" EGRESS DOOR WIDTH PROVIDED = 495" 1006.3.1 - MIN. OF (4) EXITS >1000 OCC. 1014.3 - COMMON PATH OF TRAVEL = 75' MAX 1017.2 - EXIT ACCESS TRAVEL DISTANCE = 250' MAX W/ SPRINKLER 1020.1 - CORRIDOR RATING = 0 HR WITH SPRINKLER 1020.2 - CORRIDOR WIDTH = 72" MIN SERVING >100 OCC. 1020.4 EX2 - DEAD END CORRIDOR = 50' MAX WITH SPRINKLER

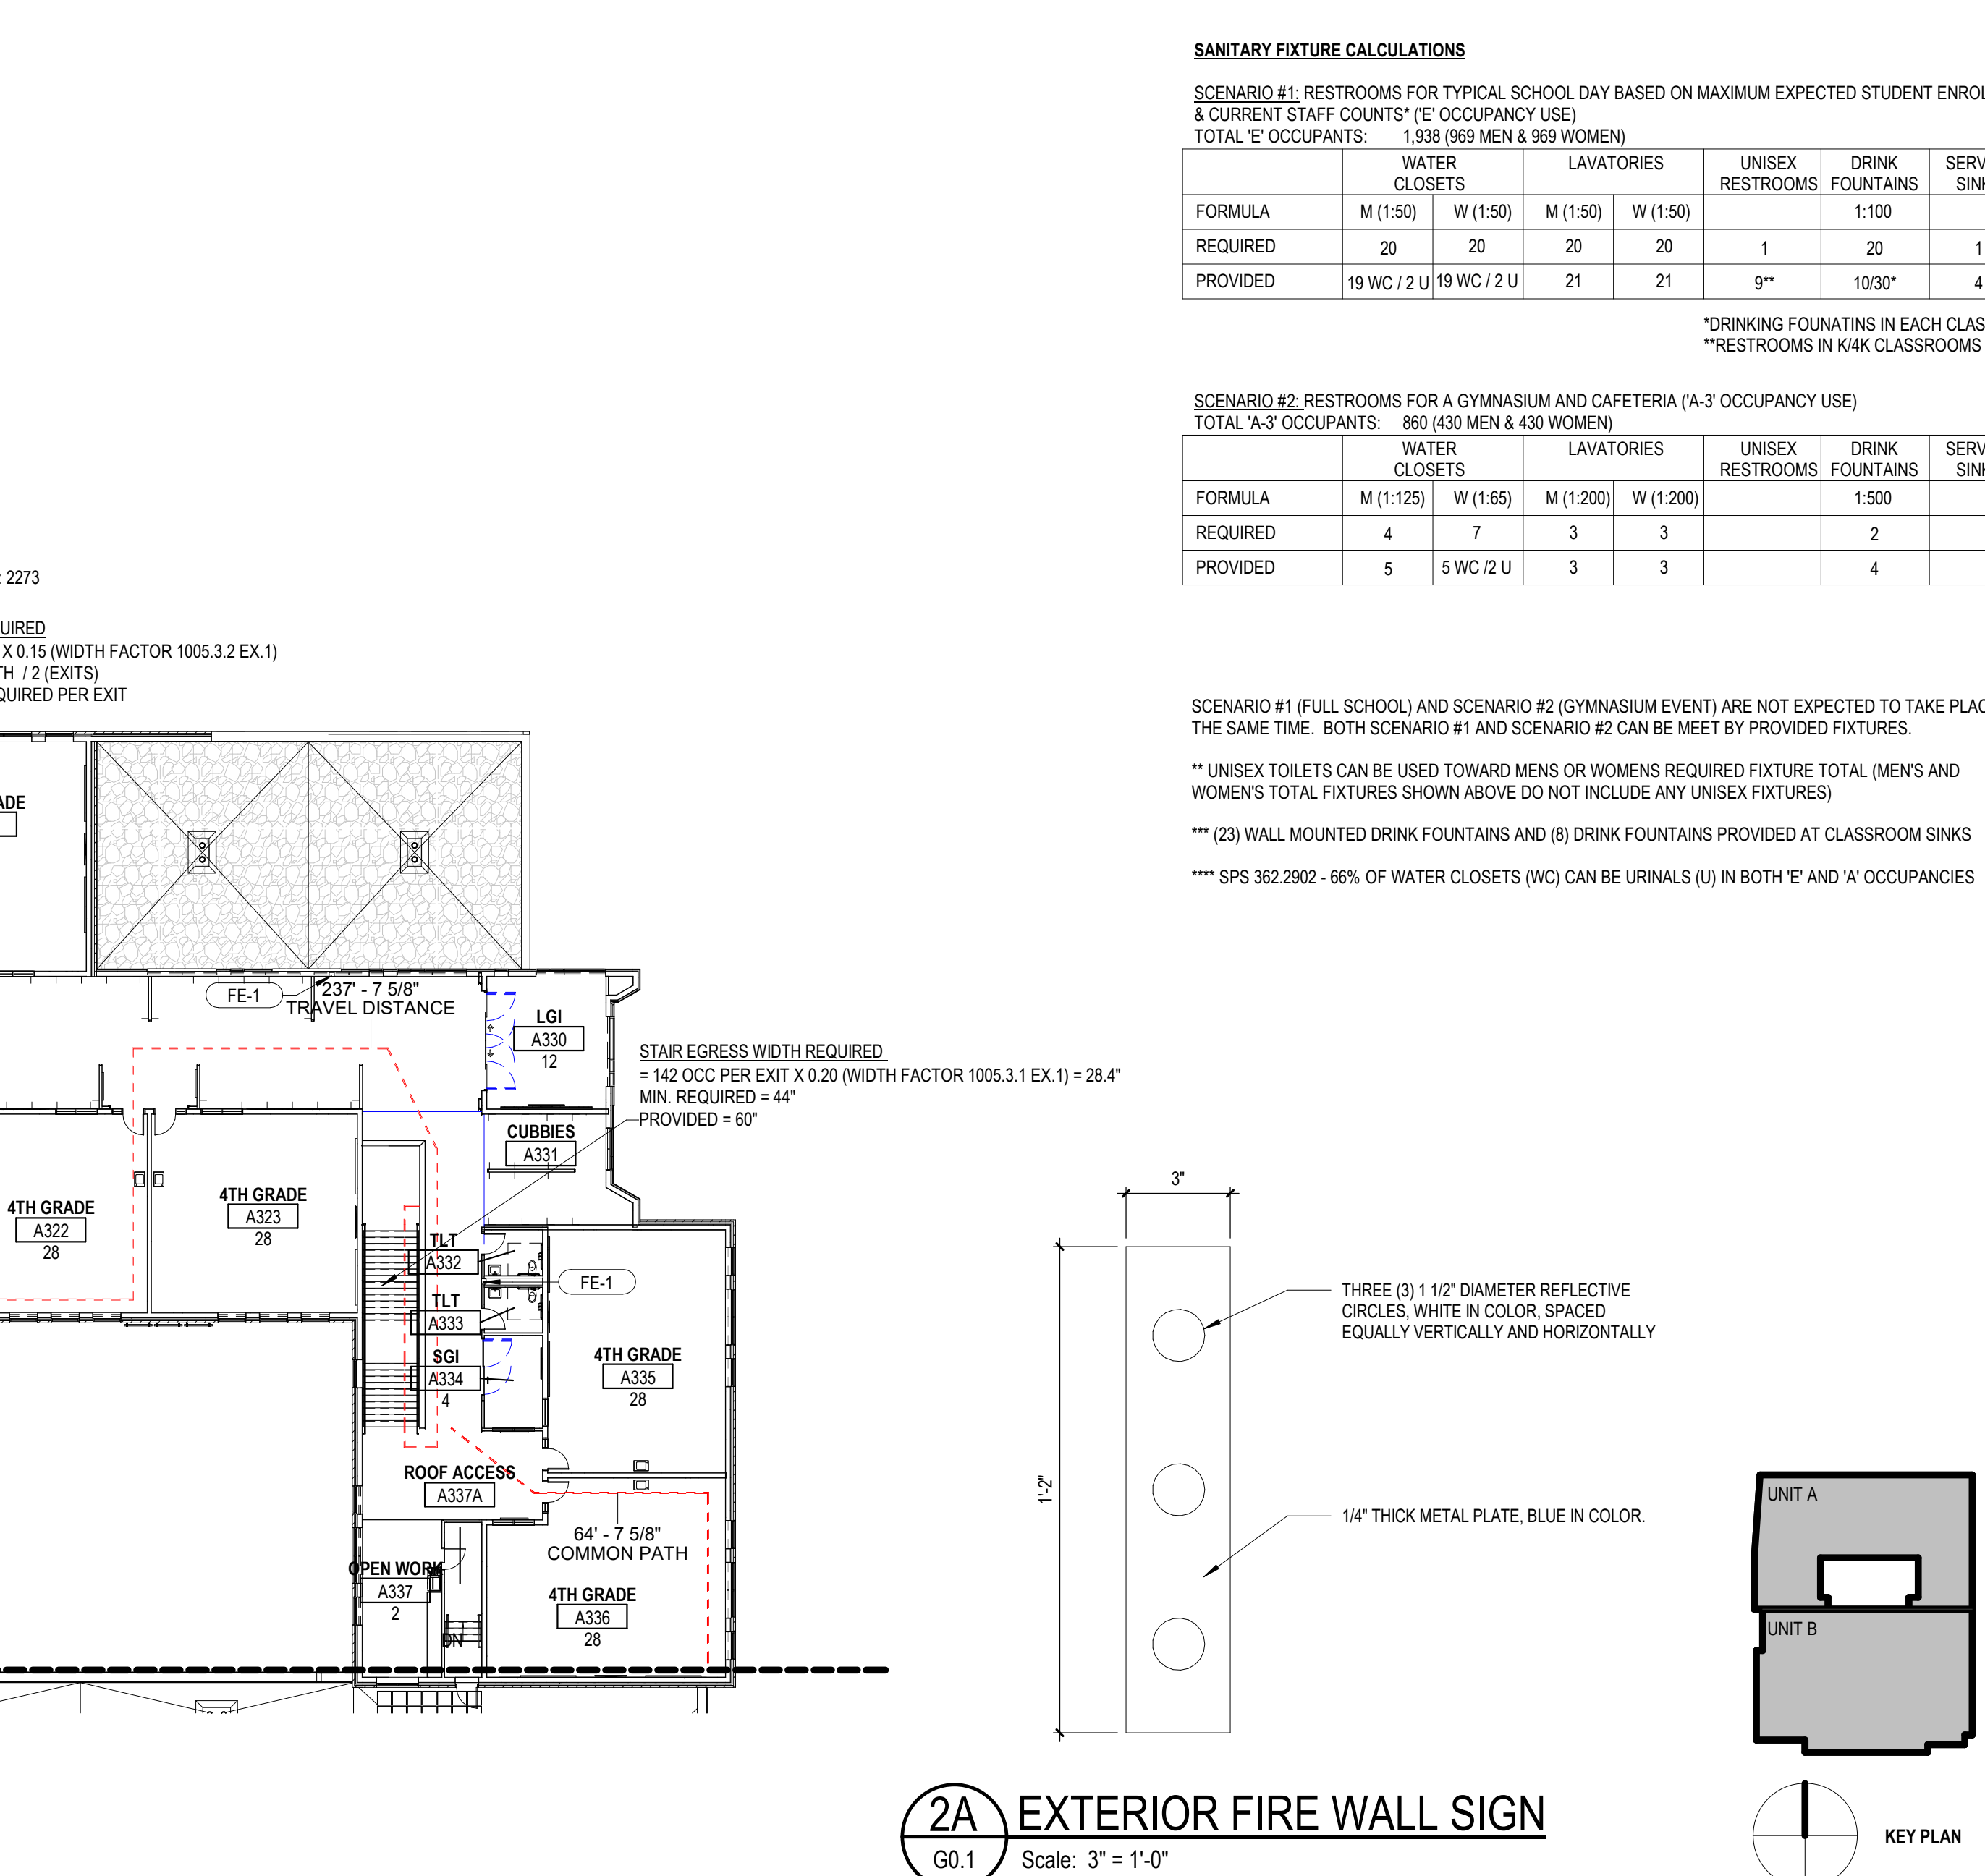

BRAY
ARCHITECTS

Milwaukee
829 South 1st Street
Milwaukee, Wisconsin 53204
T: 414.226.0200

Sheboygan • Davenport
Moline • Saint Paul

www.brayarch.com

Project Title:
**New Building for
New Elementary School
La Crosse School District
807 East Ave S
La Crosse, WI 54601**

REVISIONS:

#	DATE	DESCRIPTION

Project Number:
3752

Issued For:
50% CD REVIEW

08/19/2025

Sheet Title:
CODE REVIEW

Sheet Number:
G0.1

© 2020 Bray Associates Architects, Inc.

Autodesk Docs\3752 - LaCrosse School 2024 Referendum\3752_LCSD - New Elementary School.rvt
9/11/2025 7:15:01 PM

6A SECOND FLOOR - OVERALL PLAN
Scale: 1/16" = 1'-0"

3A FIRST FLOOR - OVERALL PLAN
Scale: 1/16" = 1'-0"

GENERAL NOTES

- DO NOT SCALE FROM DRAWINGS.
- REFER TO SHEET AG.1.1 & AG.1.2 FOR WALL TYPES. REFER TO SHEET G0.1 FOR RATED WALL LOCATIONS.
- REFER TO SHEET AG.1.0 & AG.9 FOR TYPICAL MOUNTING HEIGHTS. REFER TO INTERIOR ELEVATION SHEETS FOR ROOM SPECIFIC FIXTURE MOUNTING HEIGHTS.
- REFER TO SHEET A9.0B FOR FLOOR TRANSITION DETAILS.
- REFER TO SHEET A9.0B FOR TYPICAL FLOOR/BASE CONDITIONS.
- DIMENSIONS FOR INTERIOR STUD WALLS ARE TO FACE OF WALL. EXTERIOR STUD WALLS ARE DIMENSIONED TO INTERIOR FACE OF STUDS. CMU WALLS ARE DIMENSIONED TO FACE OF WALL.
- IDENTIFY ALL RATED WALLS AND PARTITIONS WITH PAINTED LETTERING THAT READS "FIRE AND/OR SMOKE BARRIER - PROTECT ALL OPENINGS" ABOVE CEILINGS. LETTERING TO BE LOCATED WITHIN 15 FEET OF THE END OF EACH WALL AND AT INTERVALS NOT EXCEEDING 30'-0" O.C. HORIZONTALLY, BOTH SIDES OF WALL. LETTERING TO BE NOT LESS THAN 3" IN HEIGHT WITH A 3/8" MINIMUM STROKE IN A CONTRASTING COLOR. SEE SHEET G0.1 PLANS FOR LOCATION OF RATED WALLS.
- REFER TO STRUCTURAL DRAWINGS FOR FIREPROOFING LOCATIONS. PROVIDE INTUMESCENT PAINT AT EXPOSED STEEL COLUMNS AND AT THE BOTTOM FLANGE OF STEEL I-BEAMS. PROVIDE SPRAYED FIRE-RESISTIVE MATERIAL AT STEEL BEAMS, ROOF DECK AND ROOF JOISTS UNLESS NOTED OTHERWISE.
- REFER TO REFLECTED CEILING PLANS & CLERESTORY PLANS FOR LOCATION OF ALL WINDOW TREATMENTS.

BRAY
ARCHITECTS

Milwaukee
829 South 1st Street
Milwaukee, Wisconsin 53204
T: 414.226.0200

Sheboygan • Davenport
Moline • Saint Paul

www.brayarch.com

Project Title:
**New Building for
New Elementary School
La Crosse School District
807 East Ave S
La Crosse, WI 54601**

REVISIONS:
DATE DESCRIPTION

**NOT FOR
CONSTRUCTION**

Project Number:
3752






Issued For:
50% CD REVIEW

08/19/2025
Sheet Title:
**OVERALL
FLOOR PLANS**

Sheet Number:

A1.00

© 2025 Bray Associates Architects, Inc.

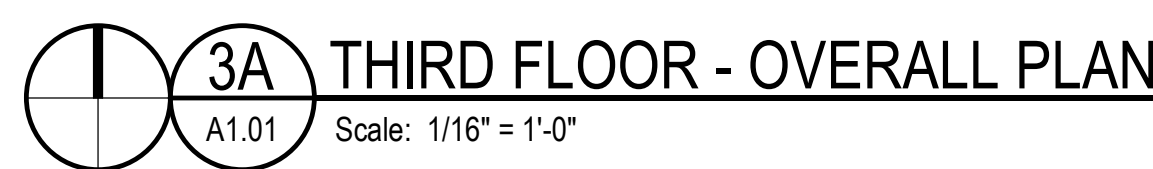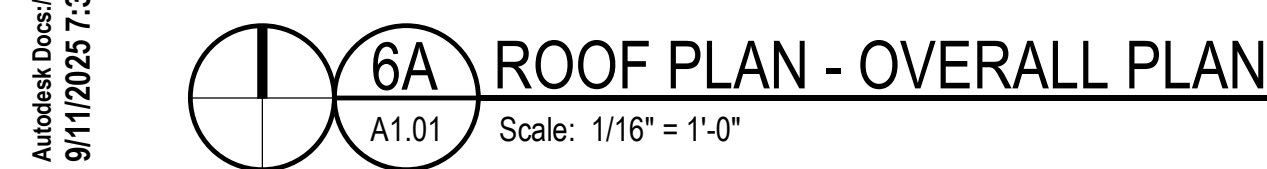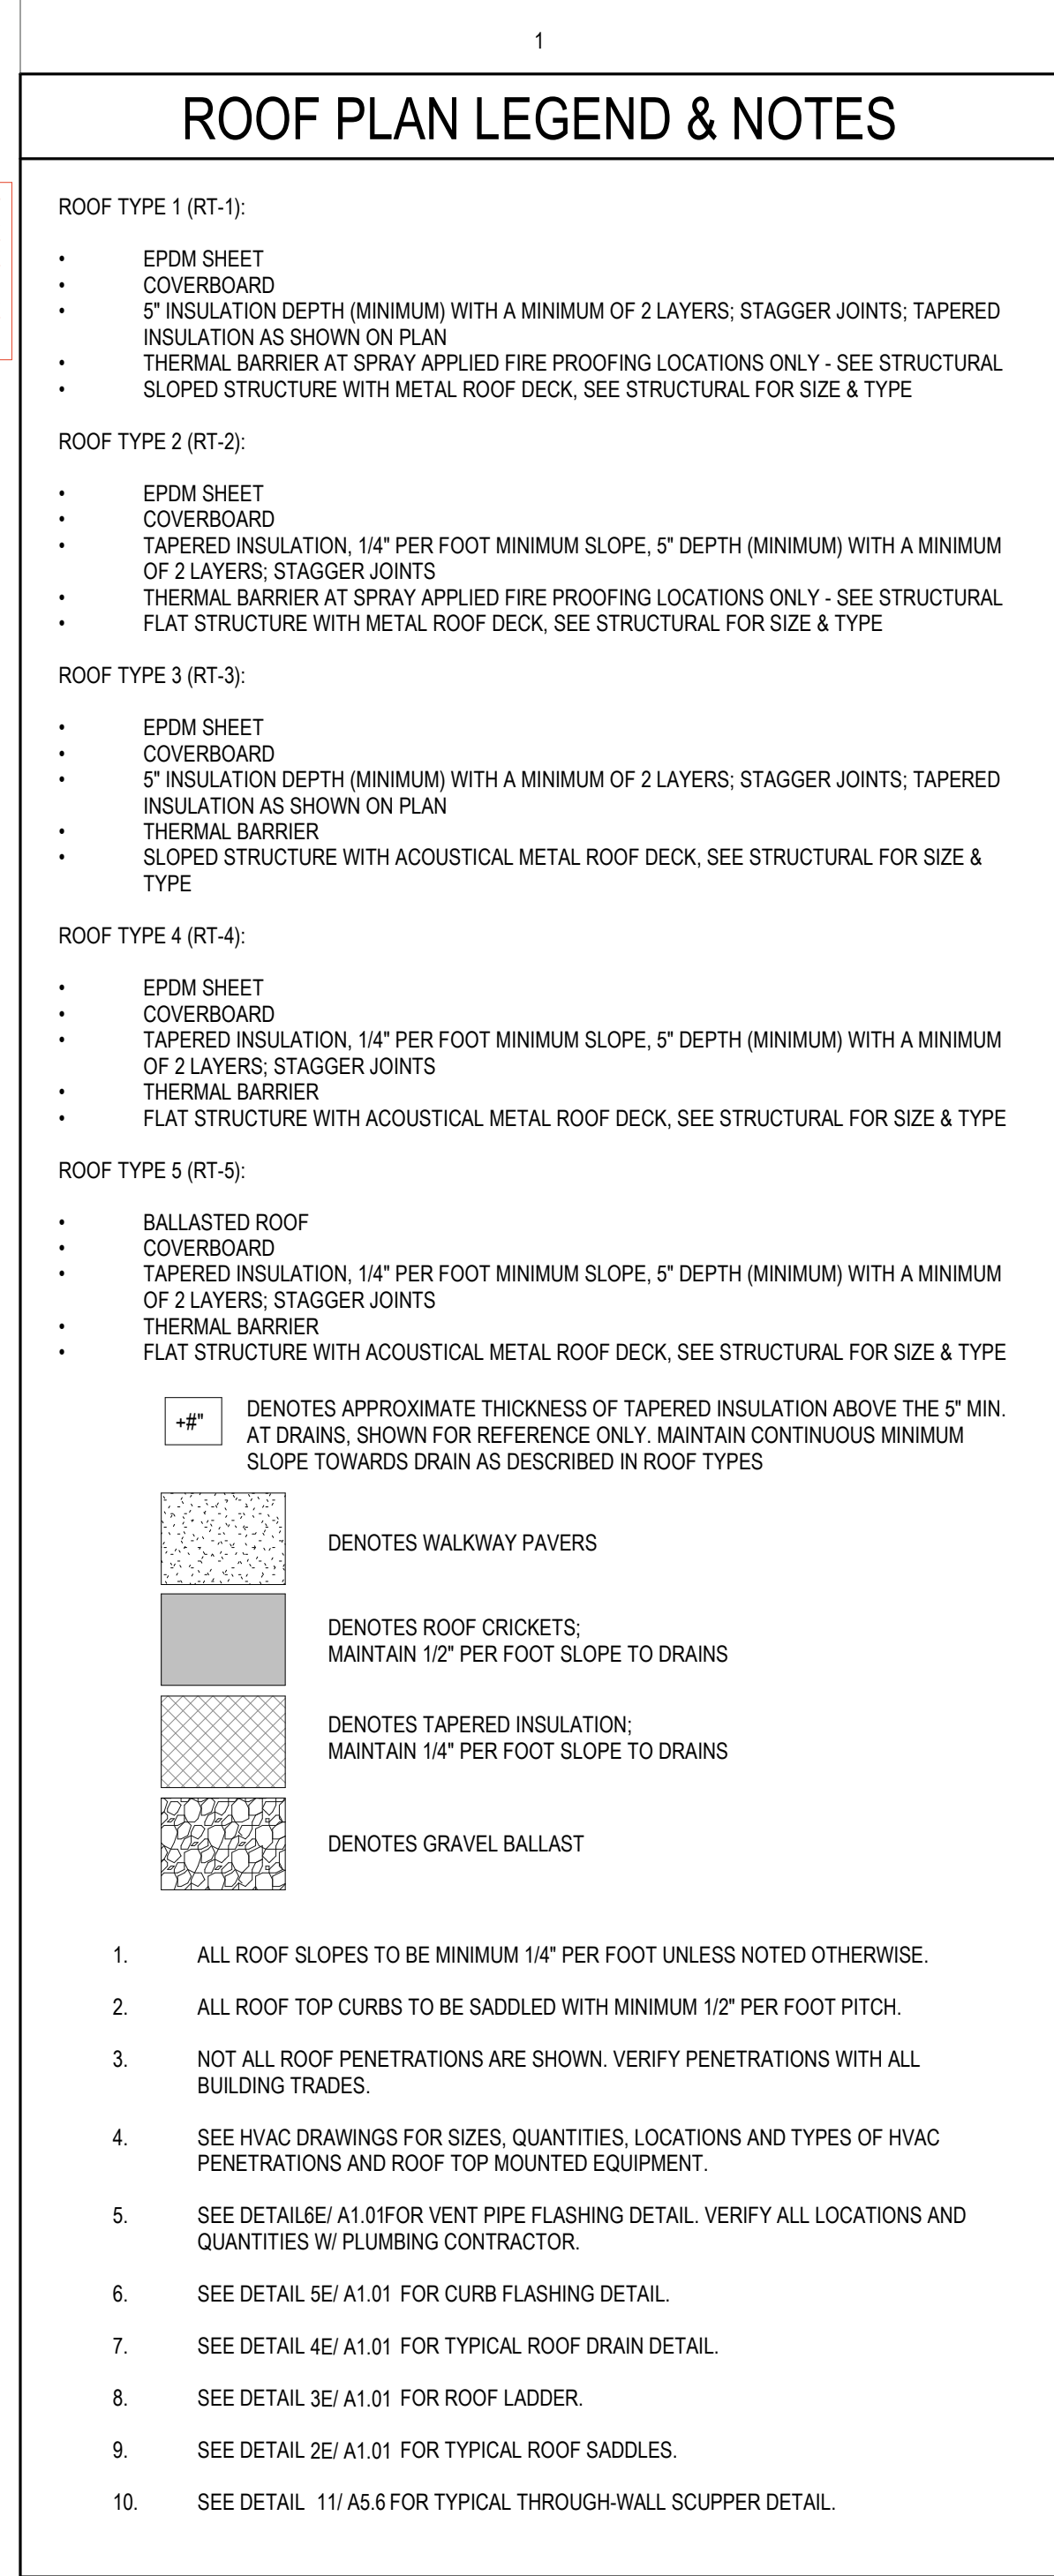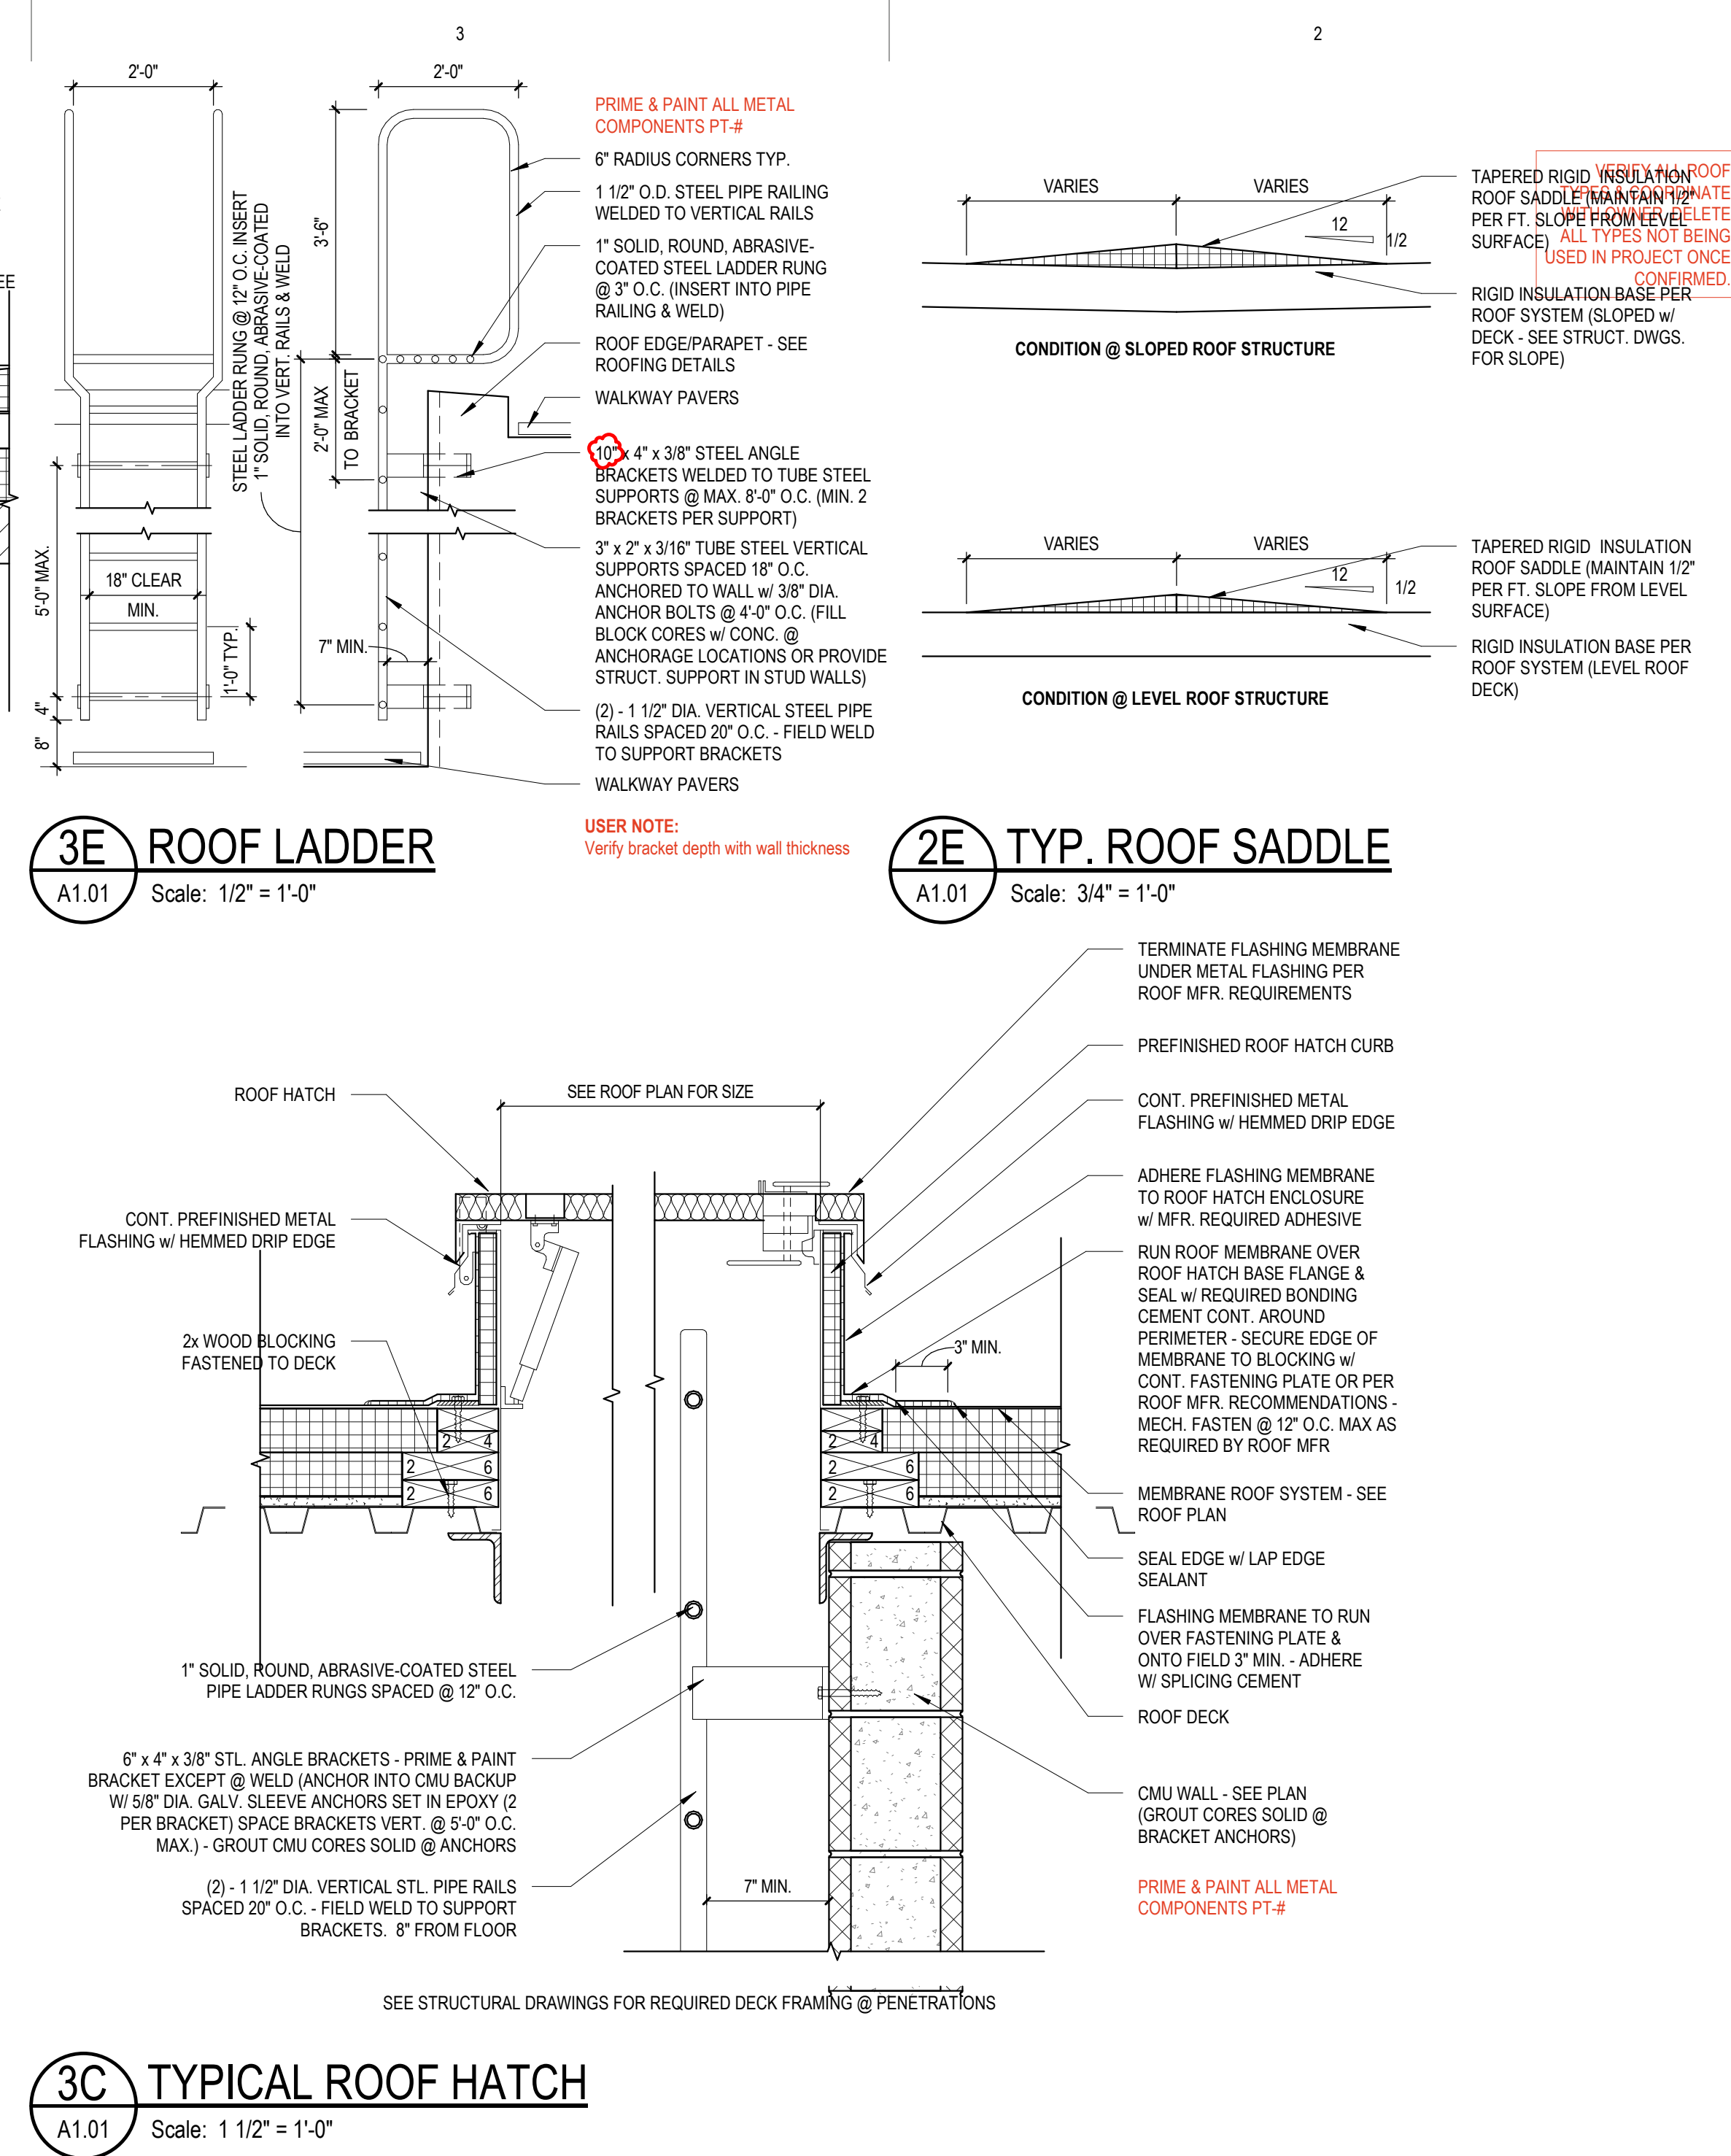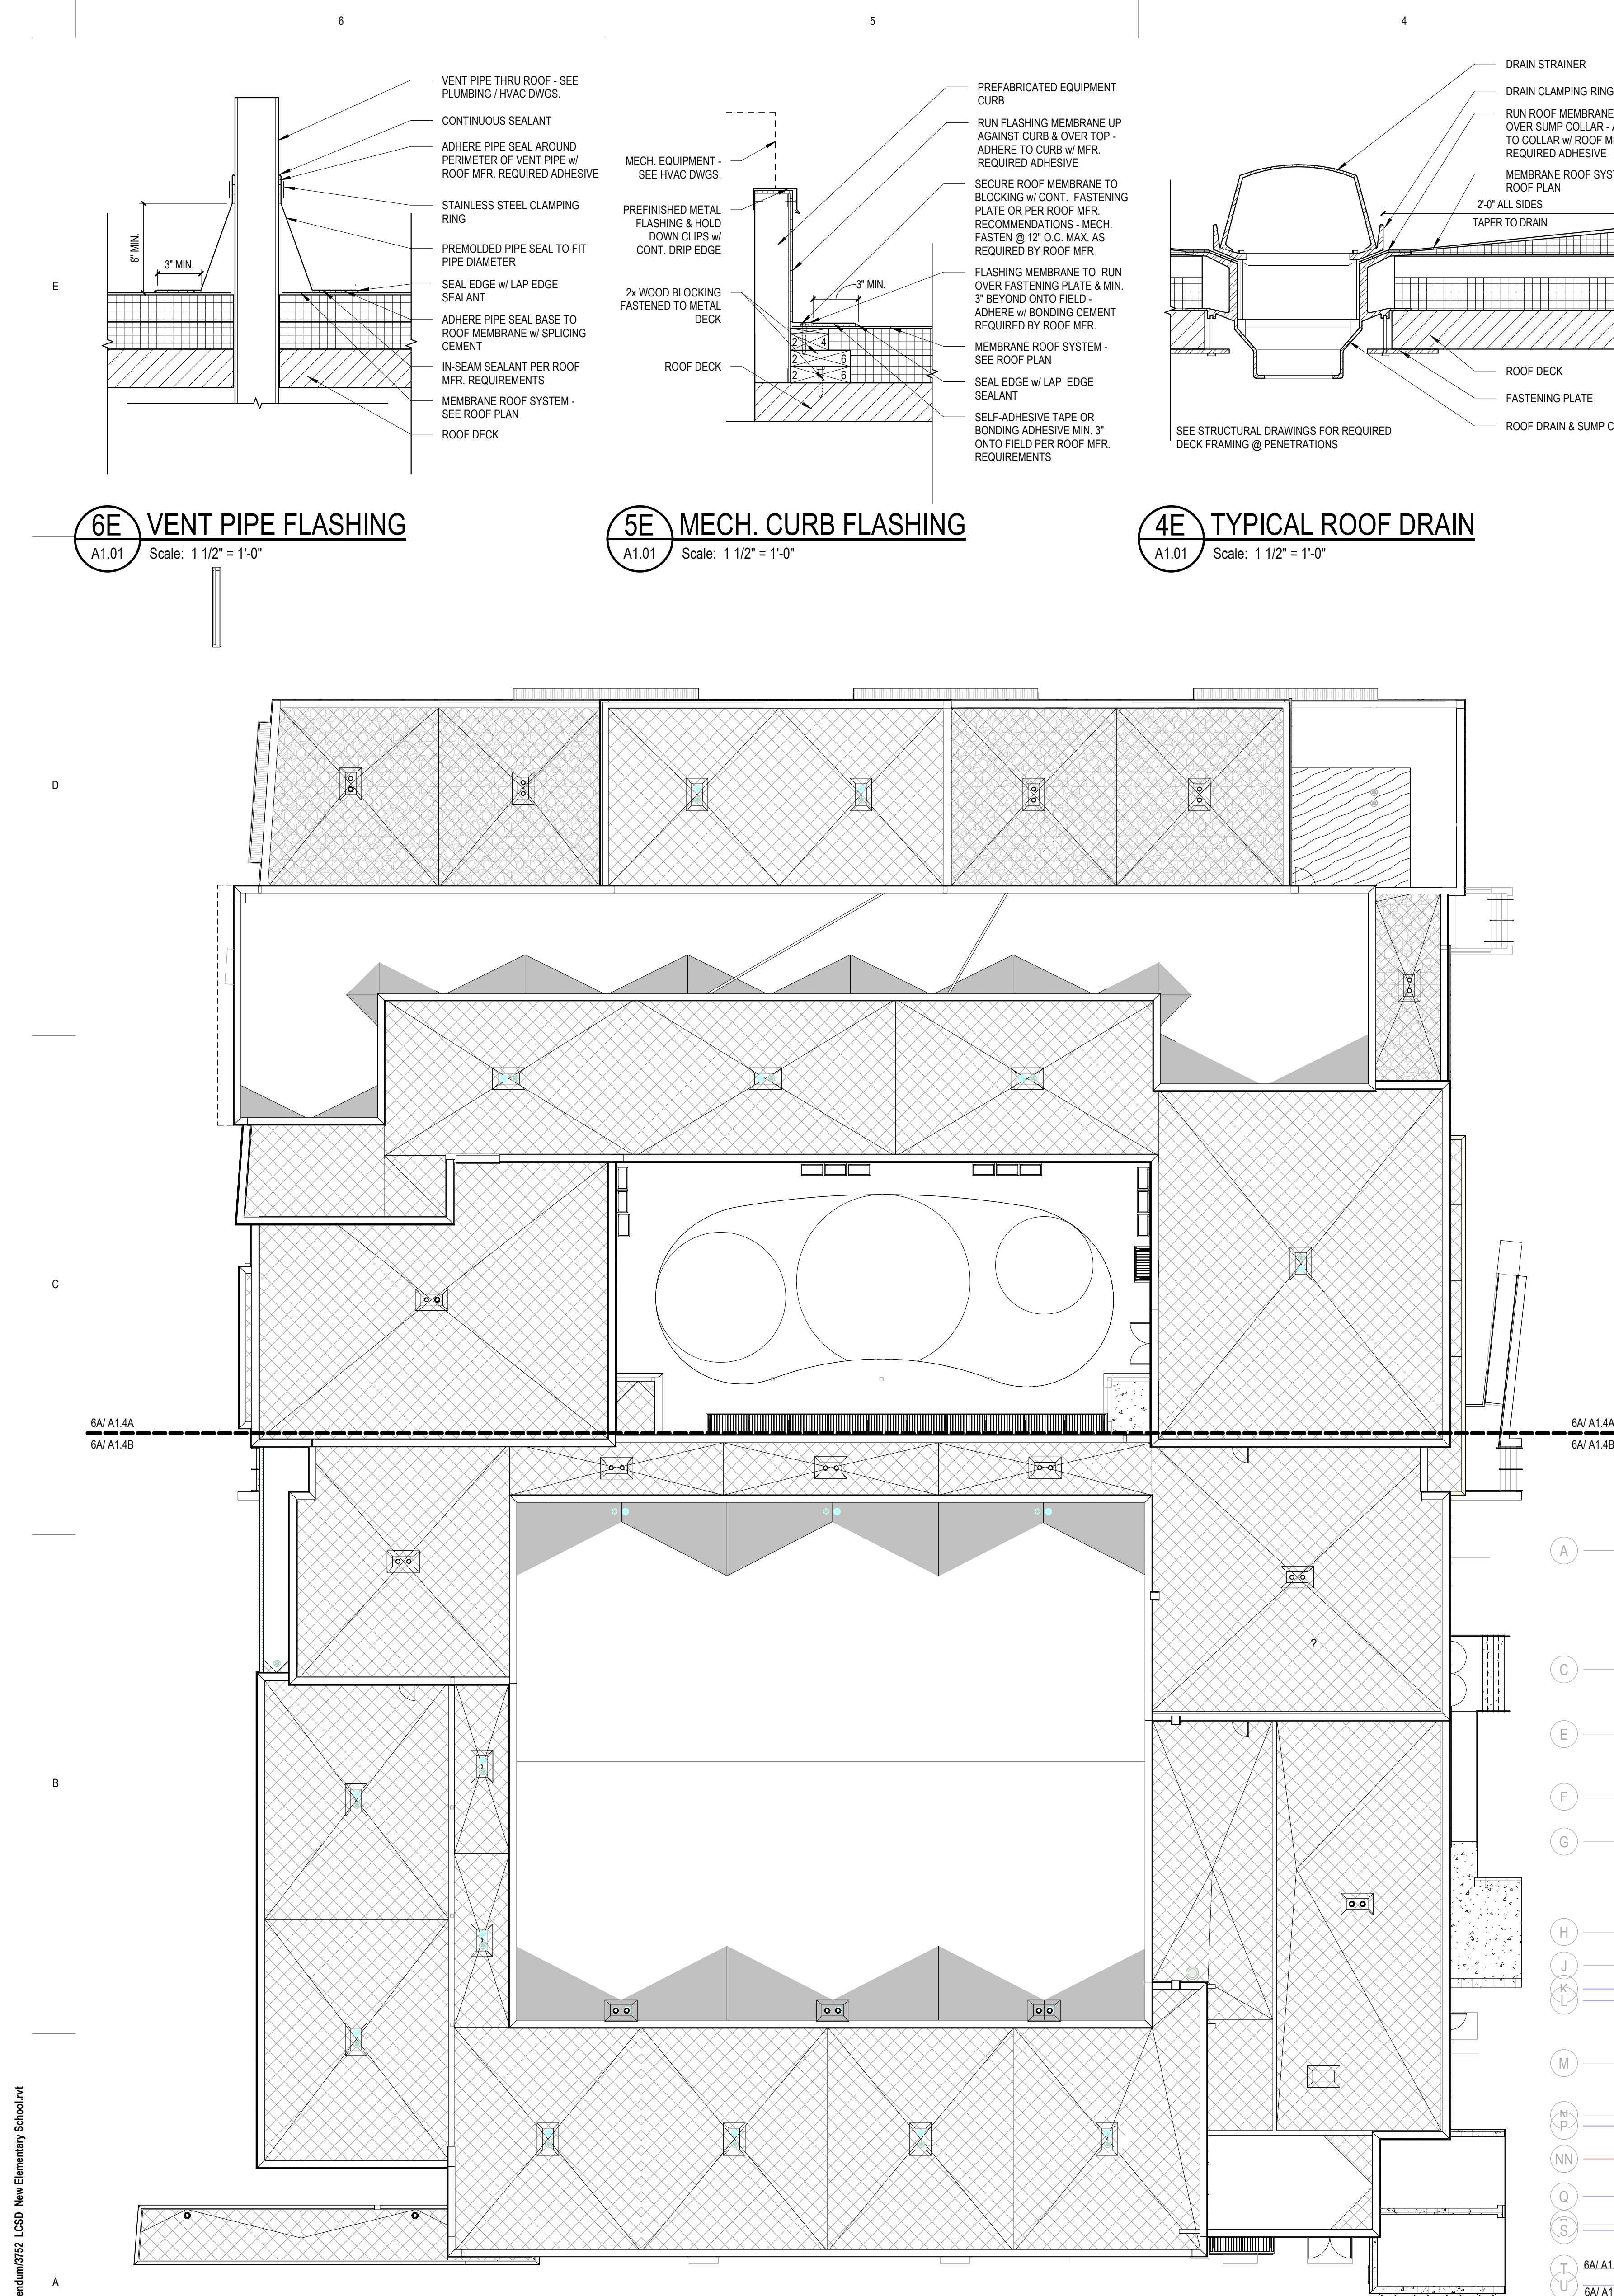

BRAY
ARCHITECTS

Milwaukee
829 South 1st Street
Milwaukee, Wisconsin 53204
T: 414.226.0200

Sheboygan • Davenport
Moline • Saint Paul

www.brayarch.com

Project Title:
New Building for
New Elementary School
La Crosse School District
807 East Ave S
La Crosse, WI 54601

REVISIONS:
DATE DESCRIPTION
1 Date 1 Revision 1

Project Number:
3752





Issued For:
50% CD REVIEW

08/19/2025

Sheet Title:
OVERALL
FLOOR PLANS

Sheet Number:
A1.01

Autodesk Docs/3752 - LaCrosse School 2024 Referendum/3752_LCSD - New Elementary School.rvt
9/11/2025 7:38:47 PM

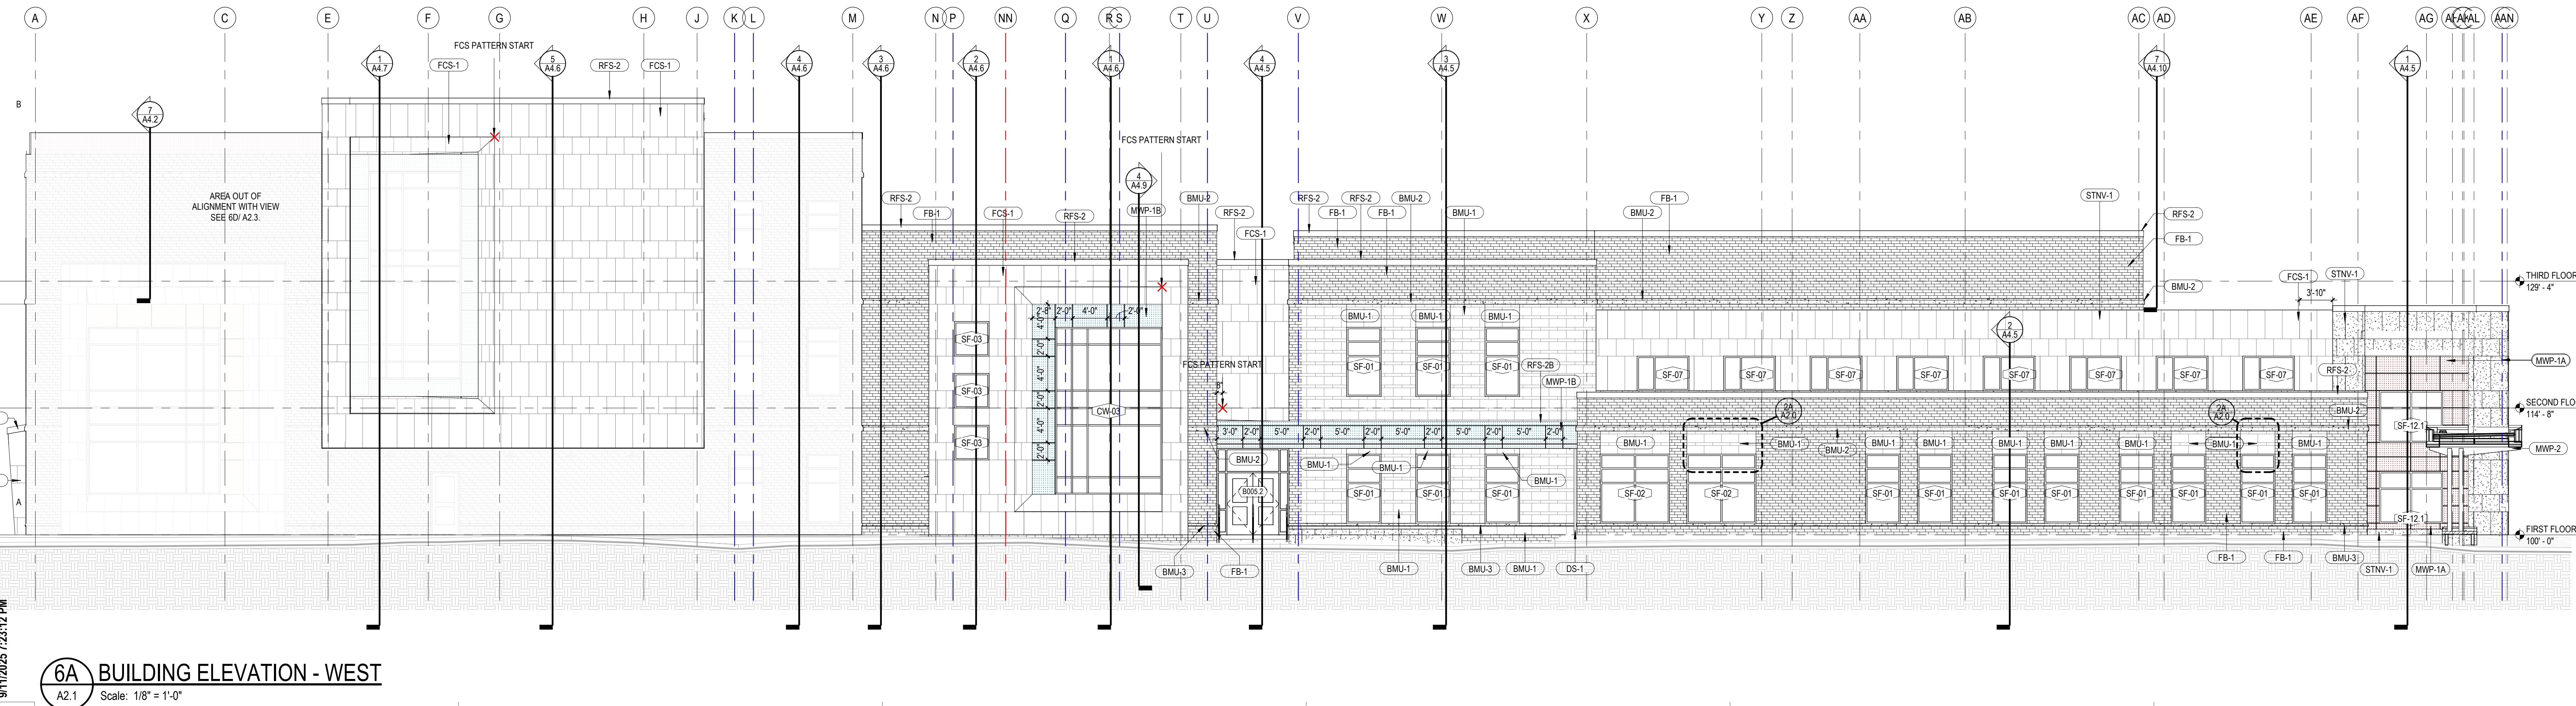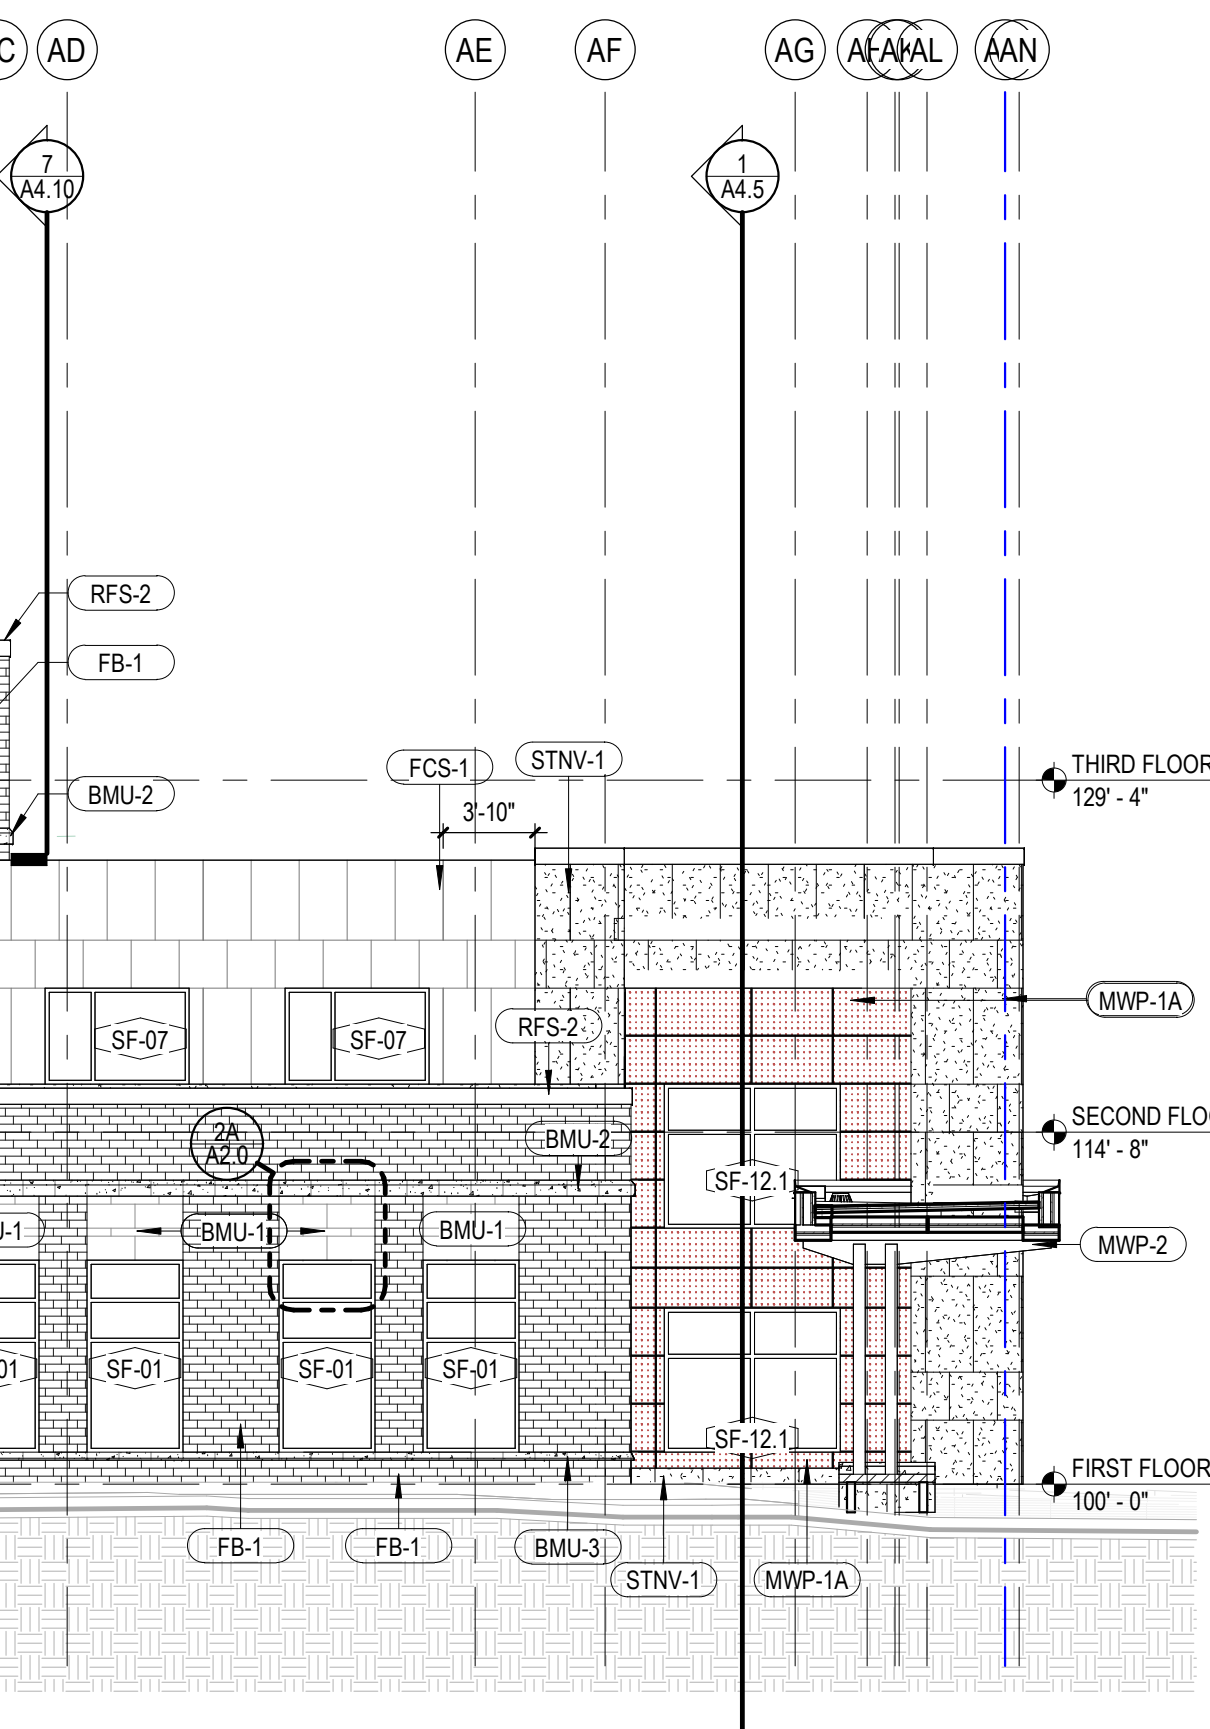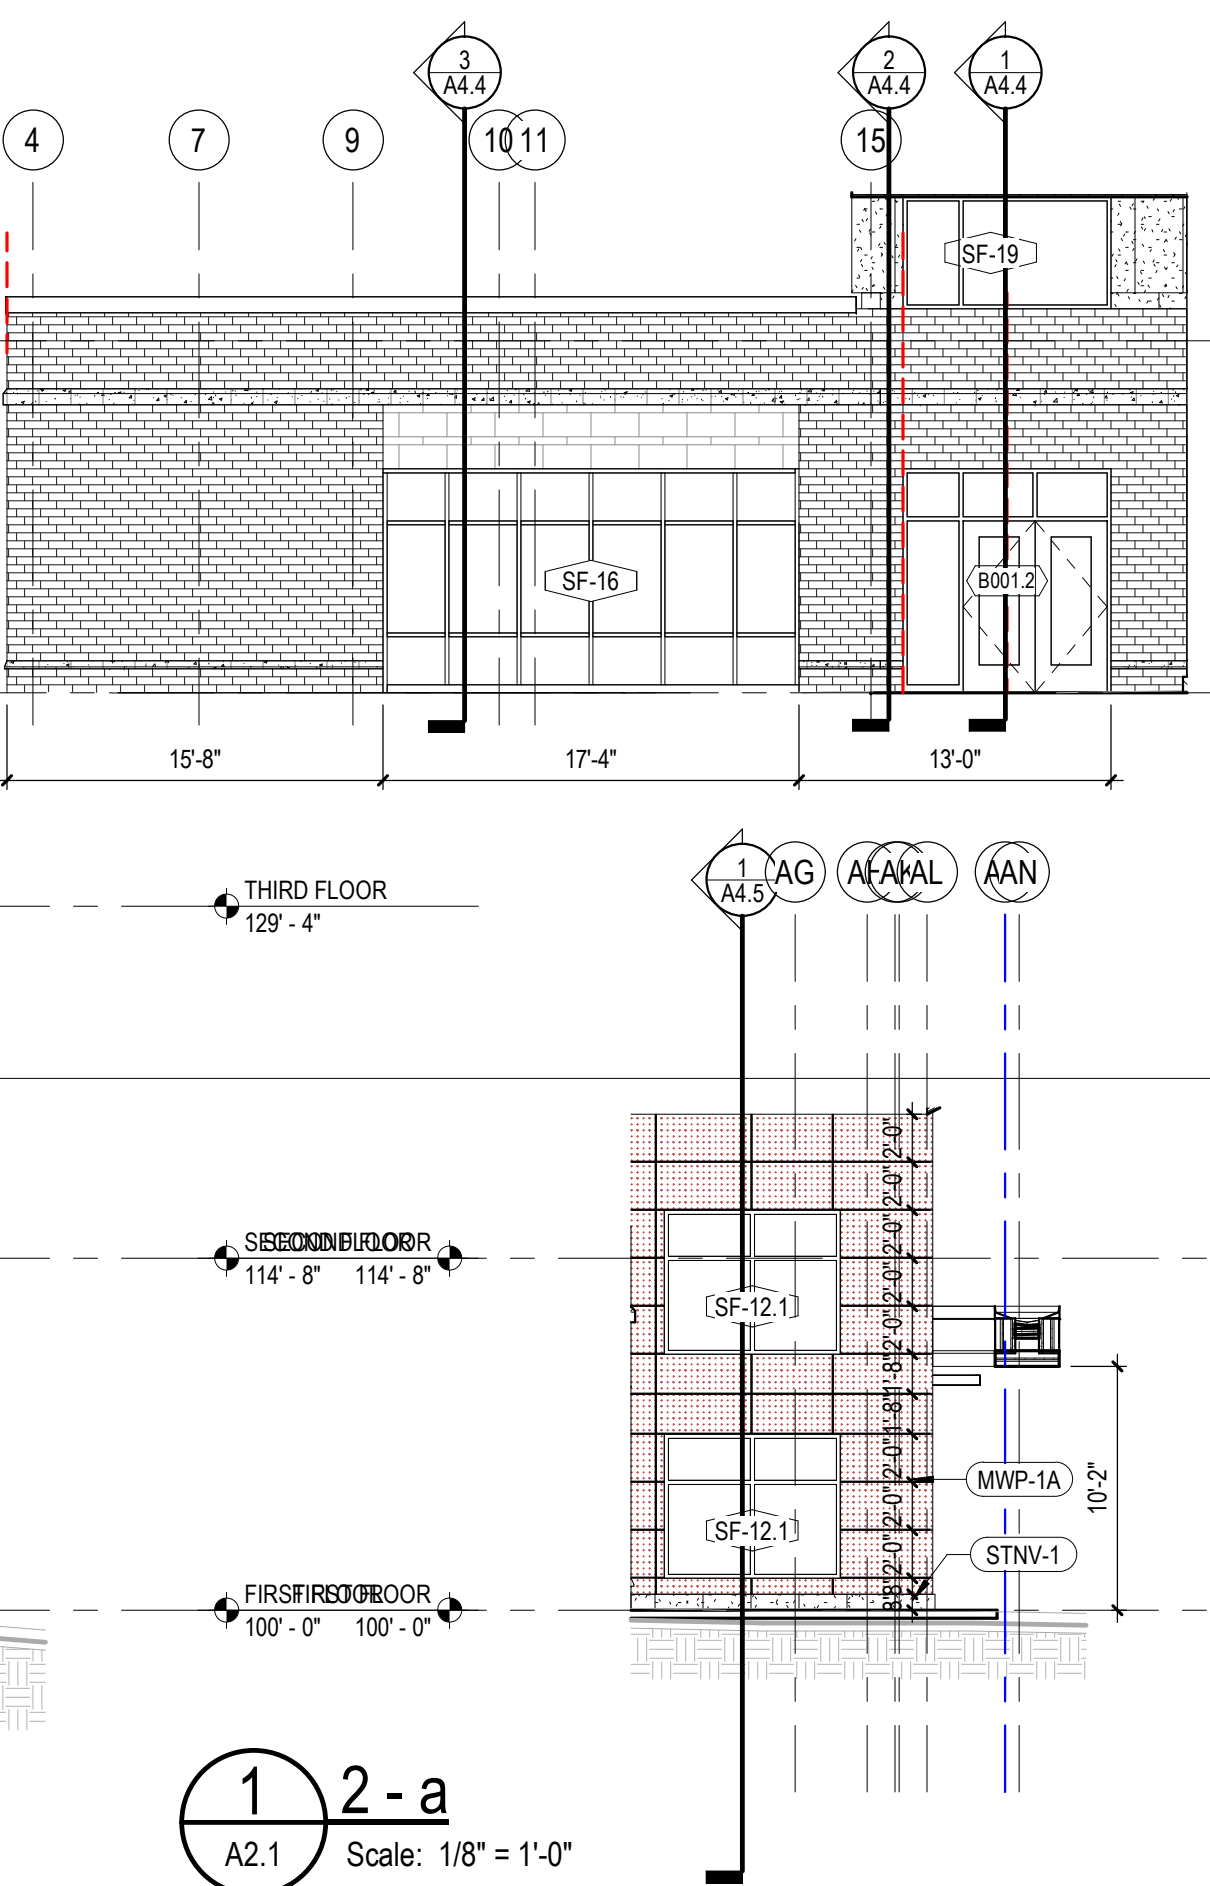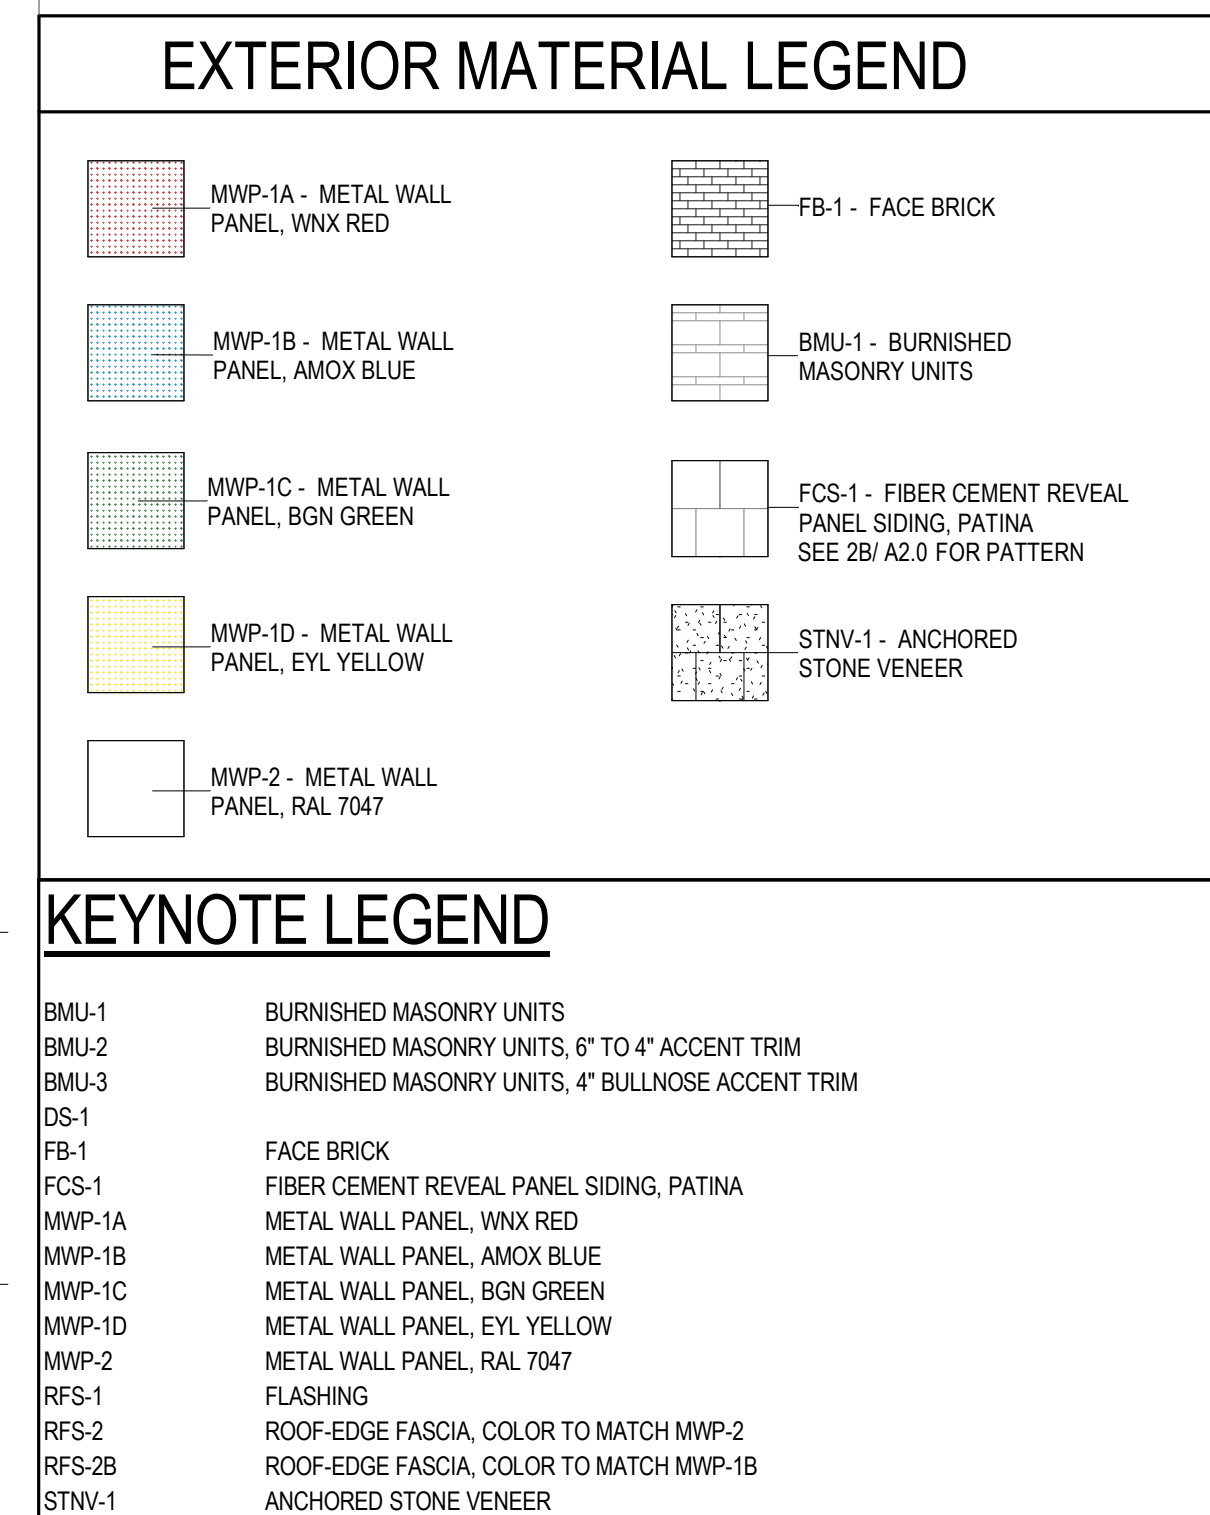


KEYNOTE LEGEND


ASC-1	ALUMINUM SUNSHADE CANOPY
BMU-1	BURNISHED MASONRY UNITS
BMU-2	BURNISHED MASONRY UNITS, 6" TO 4" ACCENT TRIM
BMU-3	BURNISHED MASONRY UNITS, 4" BULLNOSE ACCENT TRIM
DG-1	DUMPSTER ENCLOSURE GATE 72"
DG-2	DUMPSTER ENCLOSURE GATE 96"
DS-2	
DS-3	
FB-1	FACE BRICK
FCS-1	FIBER CEMENT REVEAL PANEL SIDING, PATINA
HS-1	
LFM-1	
MTS-1B	
MWP-1A	METAL WALL PANEL, WNX RED
MWP-1B	METAL WALL PANEL, AMOX BLUE
MWP-1C	METAL WALL PANEL, BGN GREEN
MWP-1D	METAL WALL PANEL, EYL YELLOW
MWP-2	METAL WALL PANEL, RAL 7047
RFL-1	STEEL LADDER (ROOF)
RFS-2	ROOF-EDGE FASCIA, COLOR TO MATCH MWP-2
RFS-2D	ROOF-EDGE FASCIA, COLOR TO MATCH MWP-1D
RLG-1	PIPE AND TUBE METAL HANDRAIL
RLG-9	
STNV-1	ANCHORED STONE VENEER

EXTERIOR MATERIAL LEGEND

MWP-1A - METAL WALL PANEL, WNX RED	FB-1 - FACE BRICK
MWP-1B - METAL WALL PANEL, AMOX BLUE	BMU-1 - BURNISHED MASONRY UNITS
MWP-1C - METAL WALL PANEL, BGN GREEN	FCS-1 - FIBER CEMENT REVEAL PANEL SIDING, PATINA SEE 2B/A2.0 FOR PATTERN
MWP-1D - METAL WALL PANEL, EYL YELLOW	STNV-1 - ANCHORED STONE VENEER
MWP-2 - METAL WALL PANEL, RAL 7047	

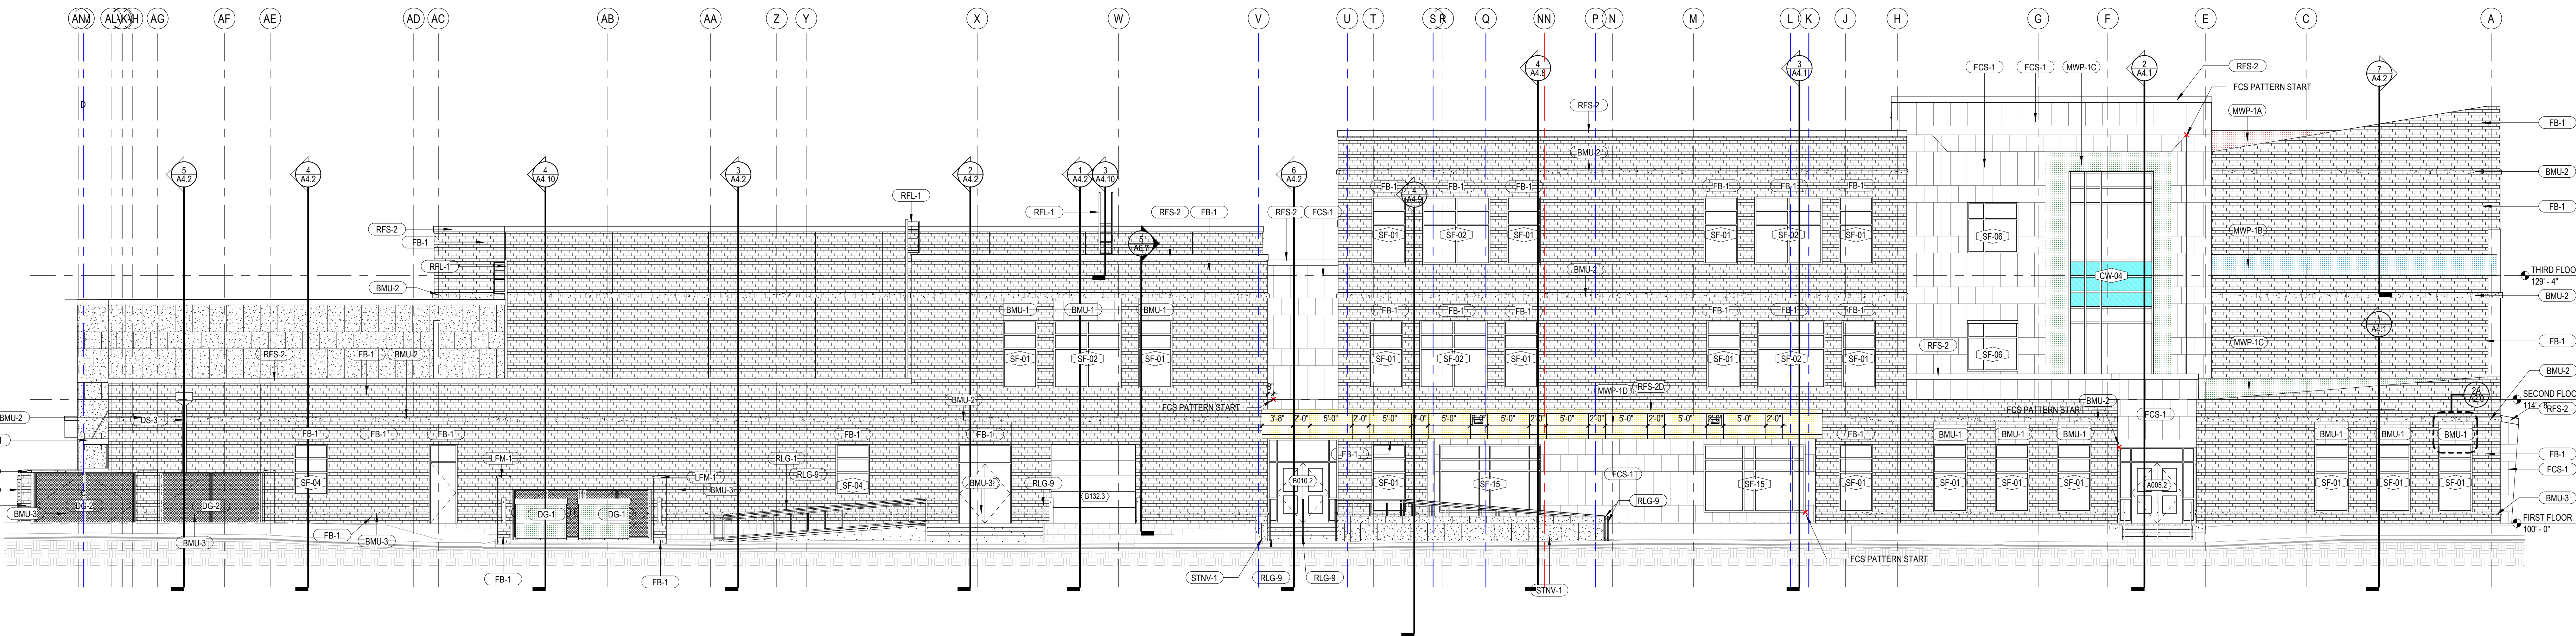

6C BUILDING ELEVATION - EAST
A2.2 Scale: 1/8" = 1'-0"

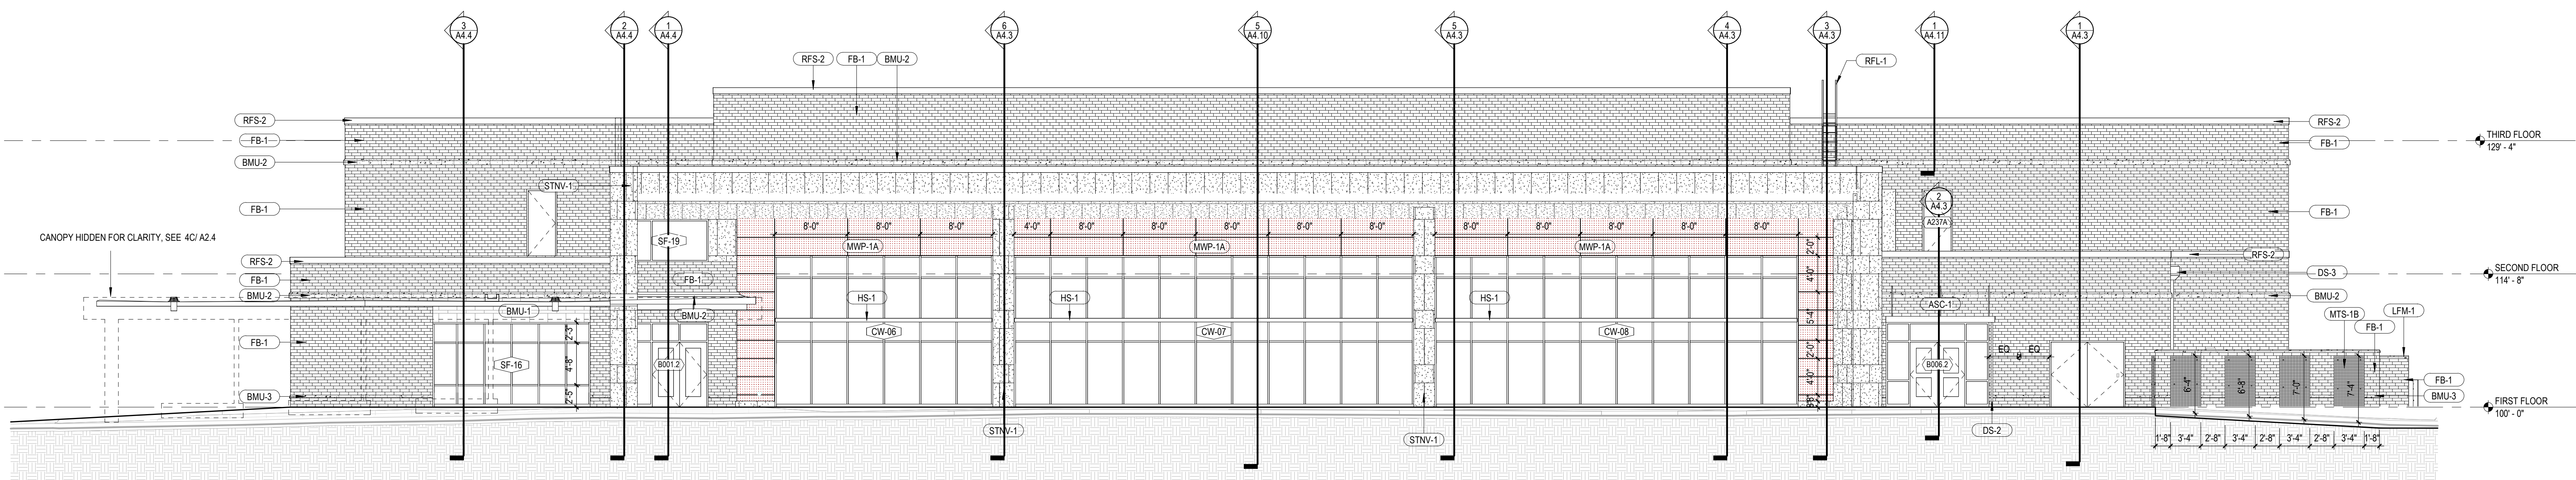

6A BUILDING ELEVATION - SOUTH
A2.2 Scale: 1/8" = 1'-0"

BRAY
ARCHITECTS

Milwaukee
829 South 1st Street
Milwaukee, Wisconsin 53204
T: 414.226.0200

Sheboygan • Davenport
Moline • Saint Paul
www.brayarch.com

Project Title:
New Building for
New Elementary School
La Crosse School District
807 East Ave S
La Crosse, WI 54601

REVISIONS:
DATE DESCRIPTION

**NOT FOR
CONSTRUCTION**


Project Number:
3752

Issued For:
50% CD REVIEW


08/19/2025
Sheet Title:
**EXTERIOR
ELEVATIONS**

Sheet Number:
A2.2


© 2025 Bray Associates Architects, Inc.

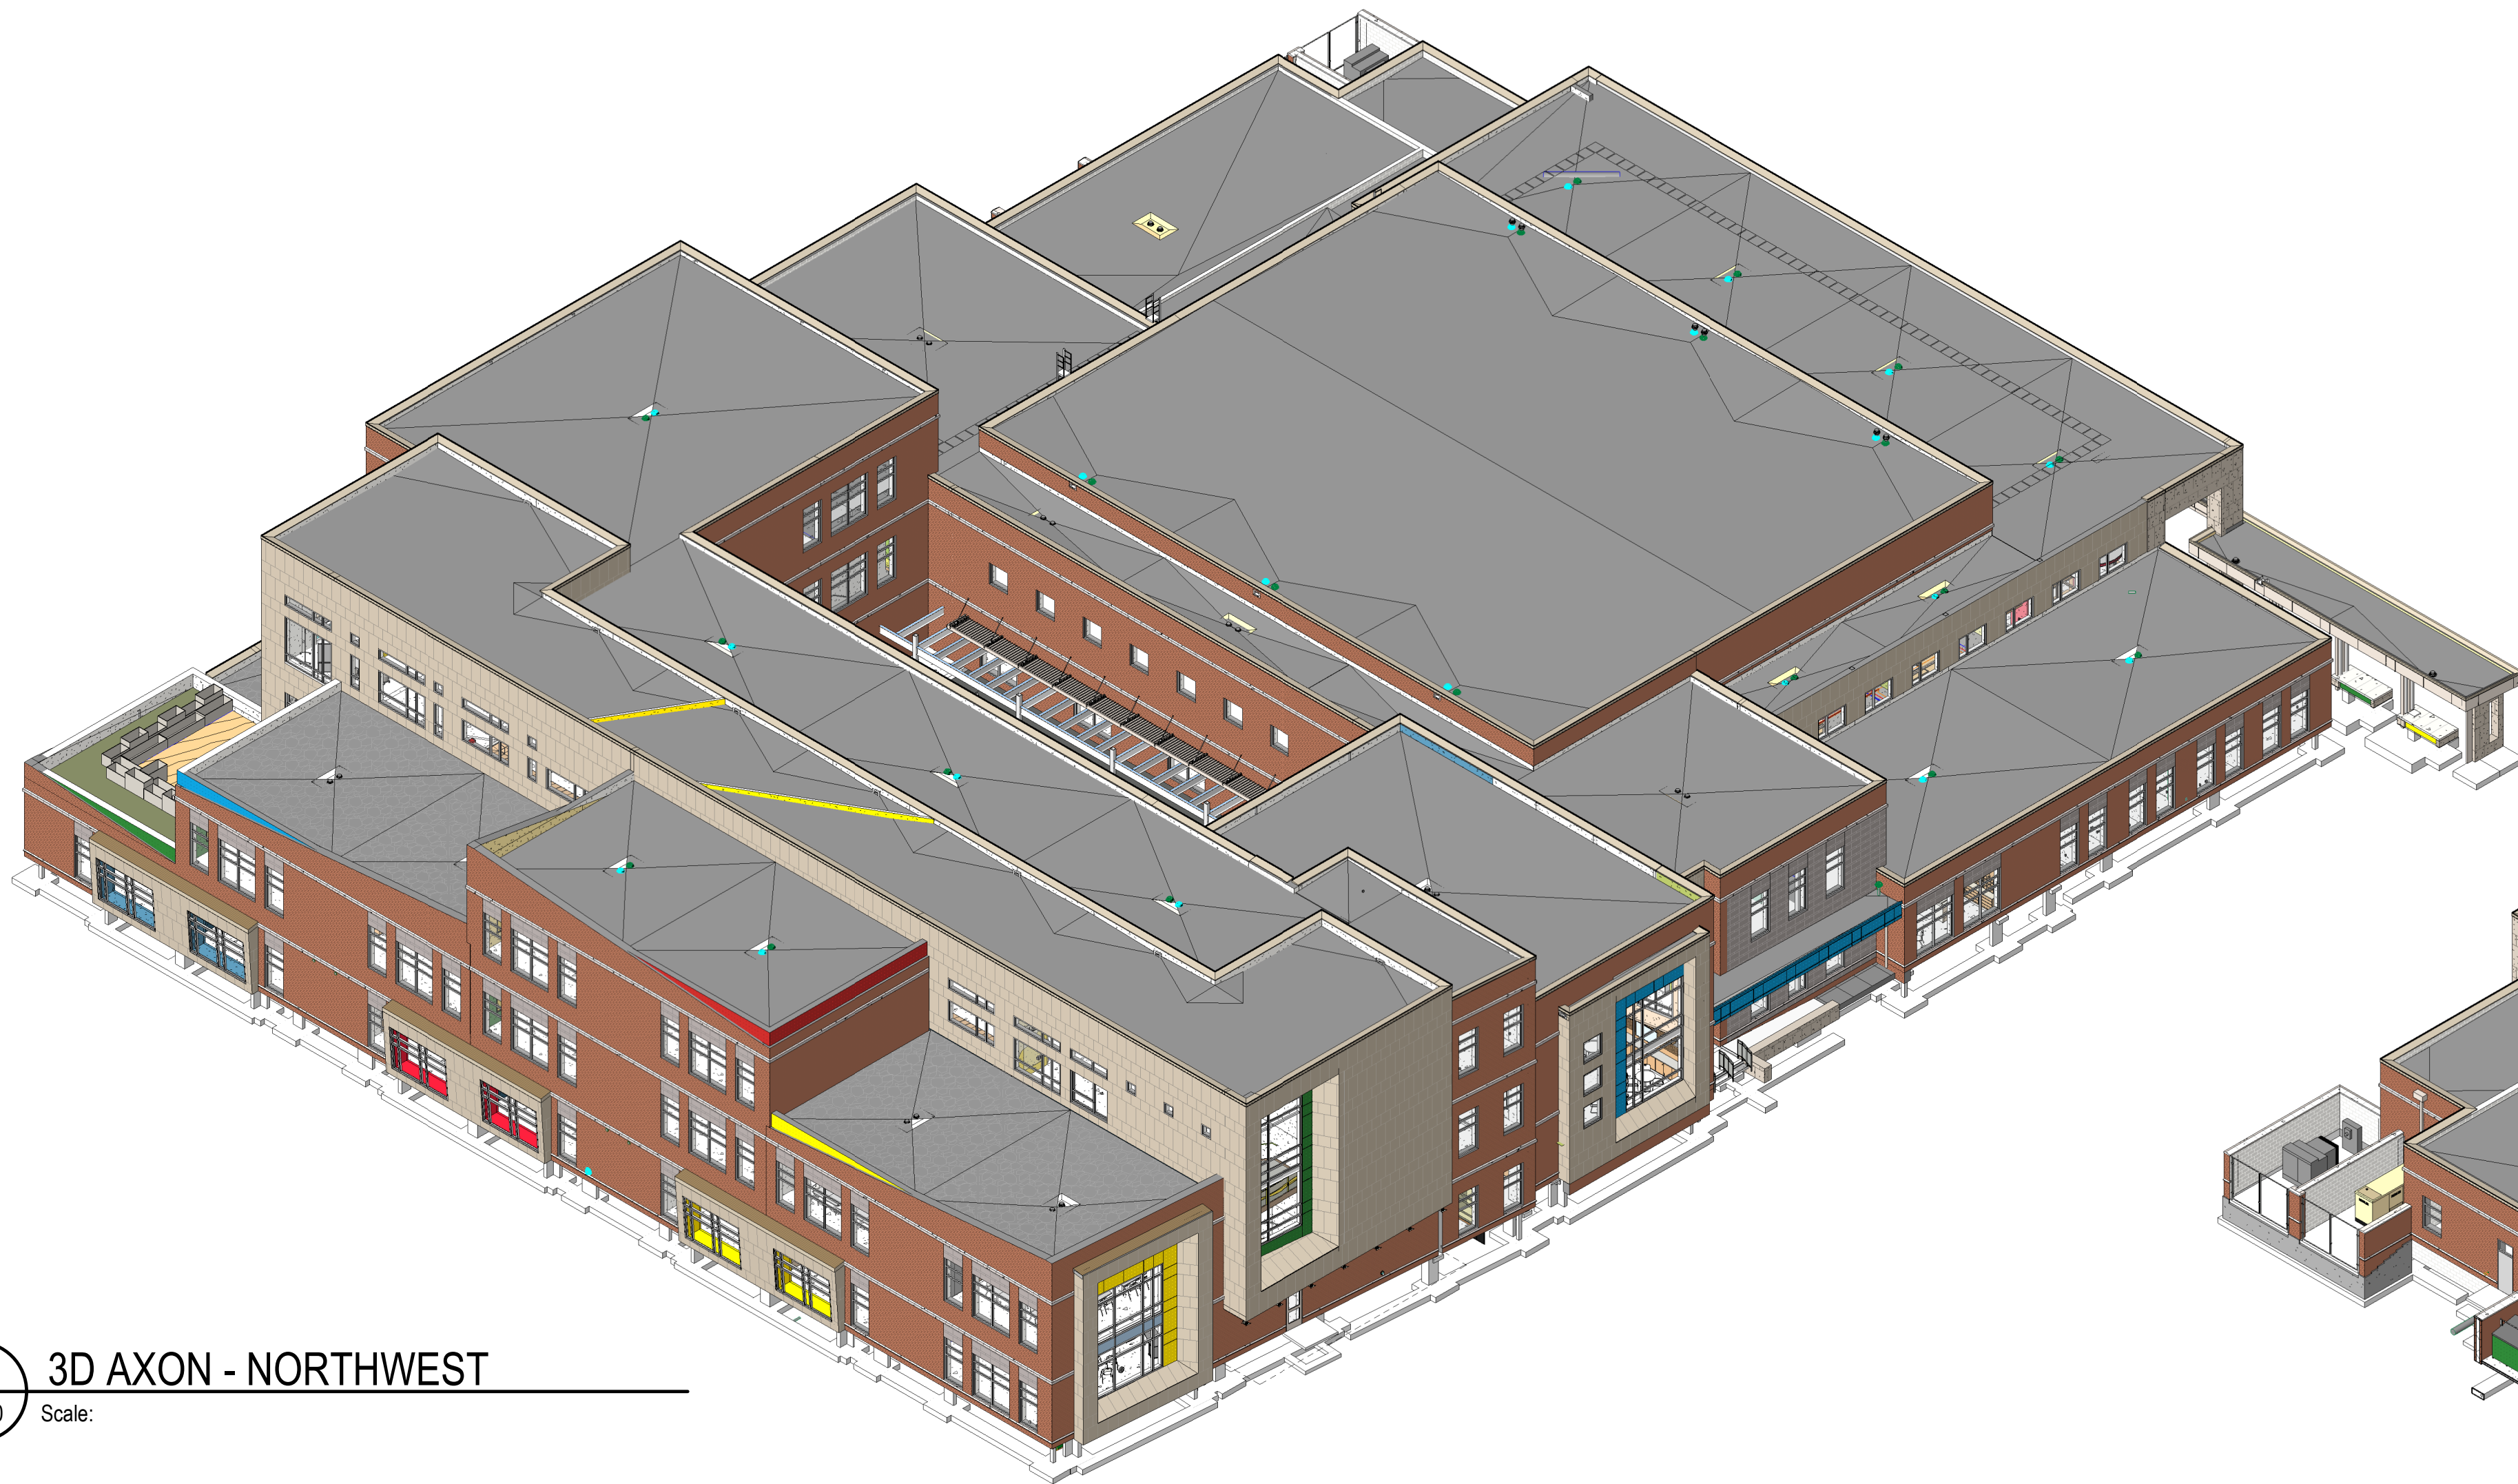


6D 3D AXON - NORTHWEST
RA3.0 Scale:

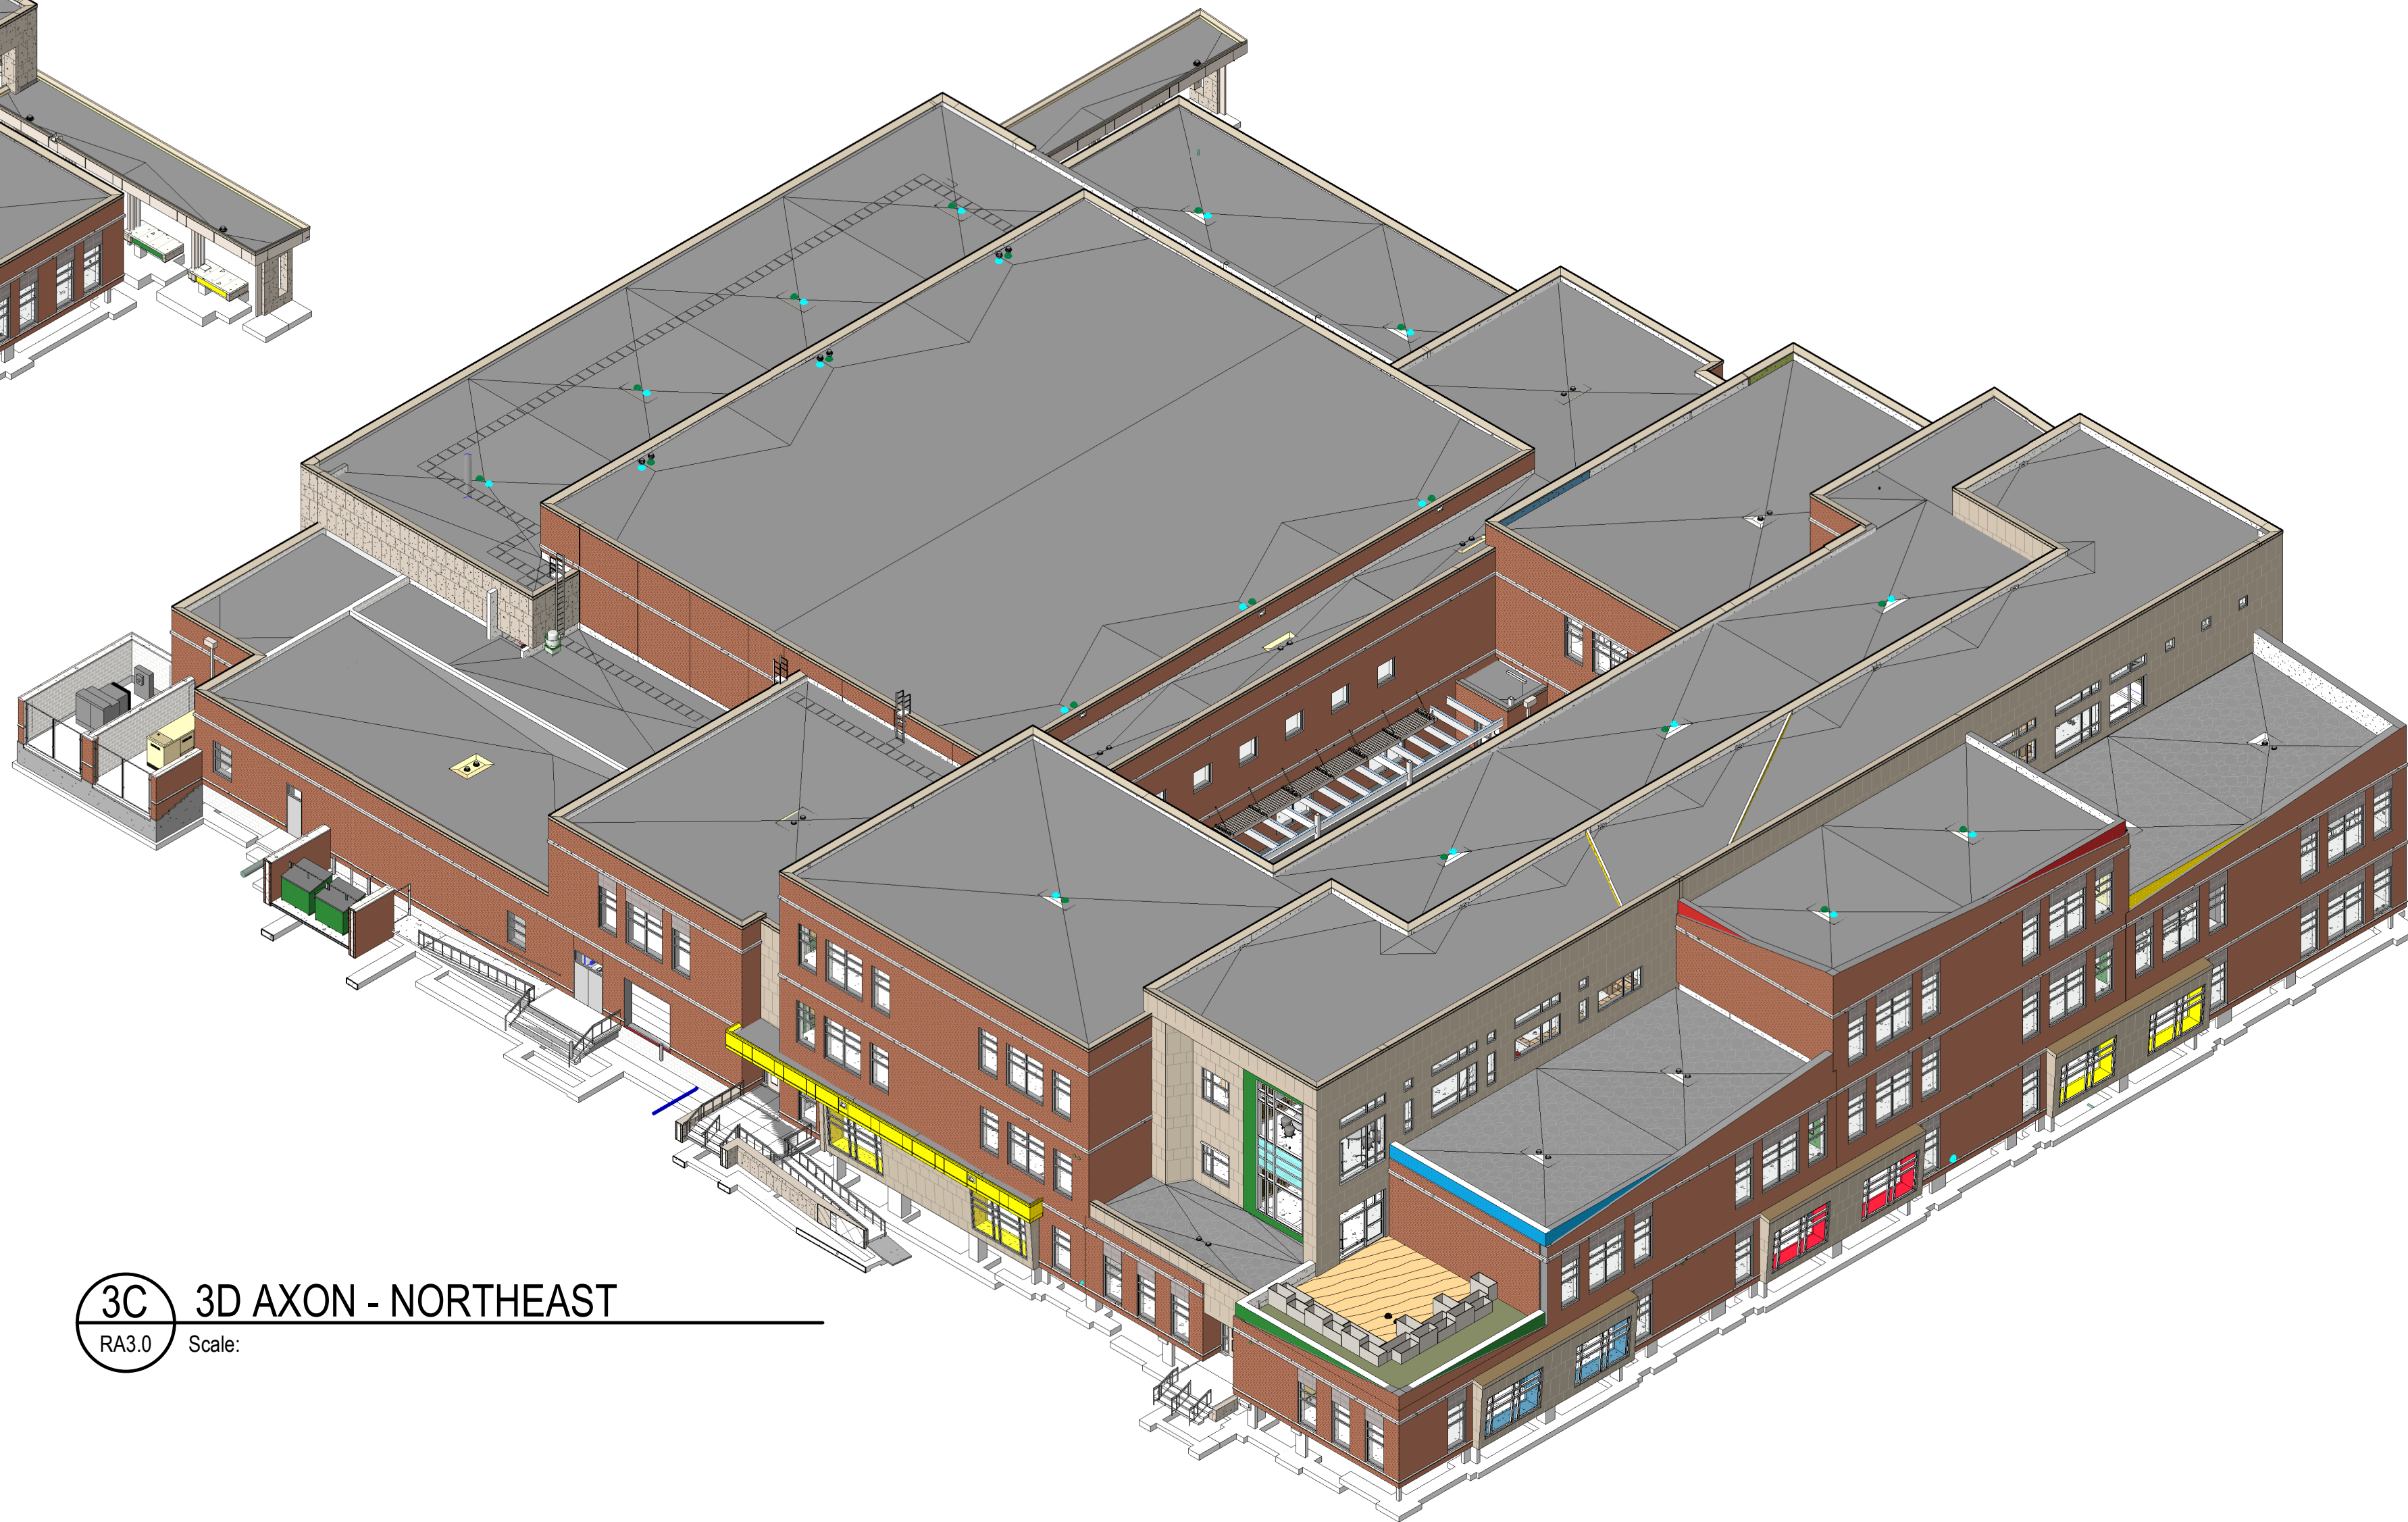

3C 3D AXON - NORTHEAST
RA3.0 Scale:

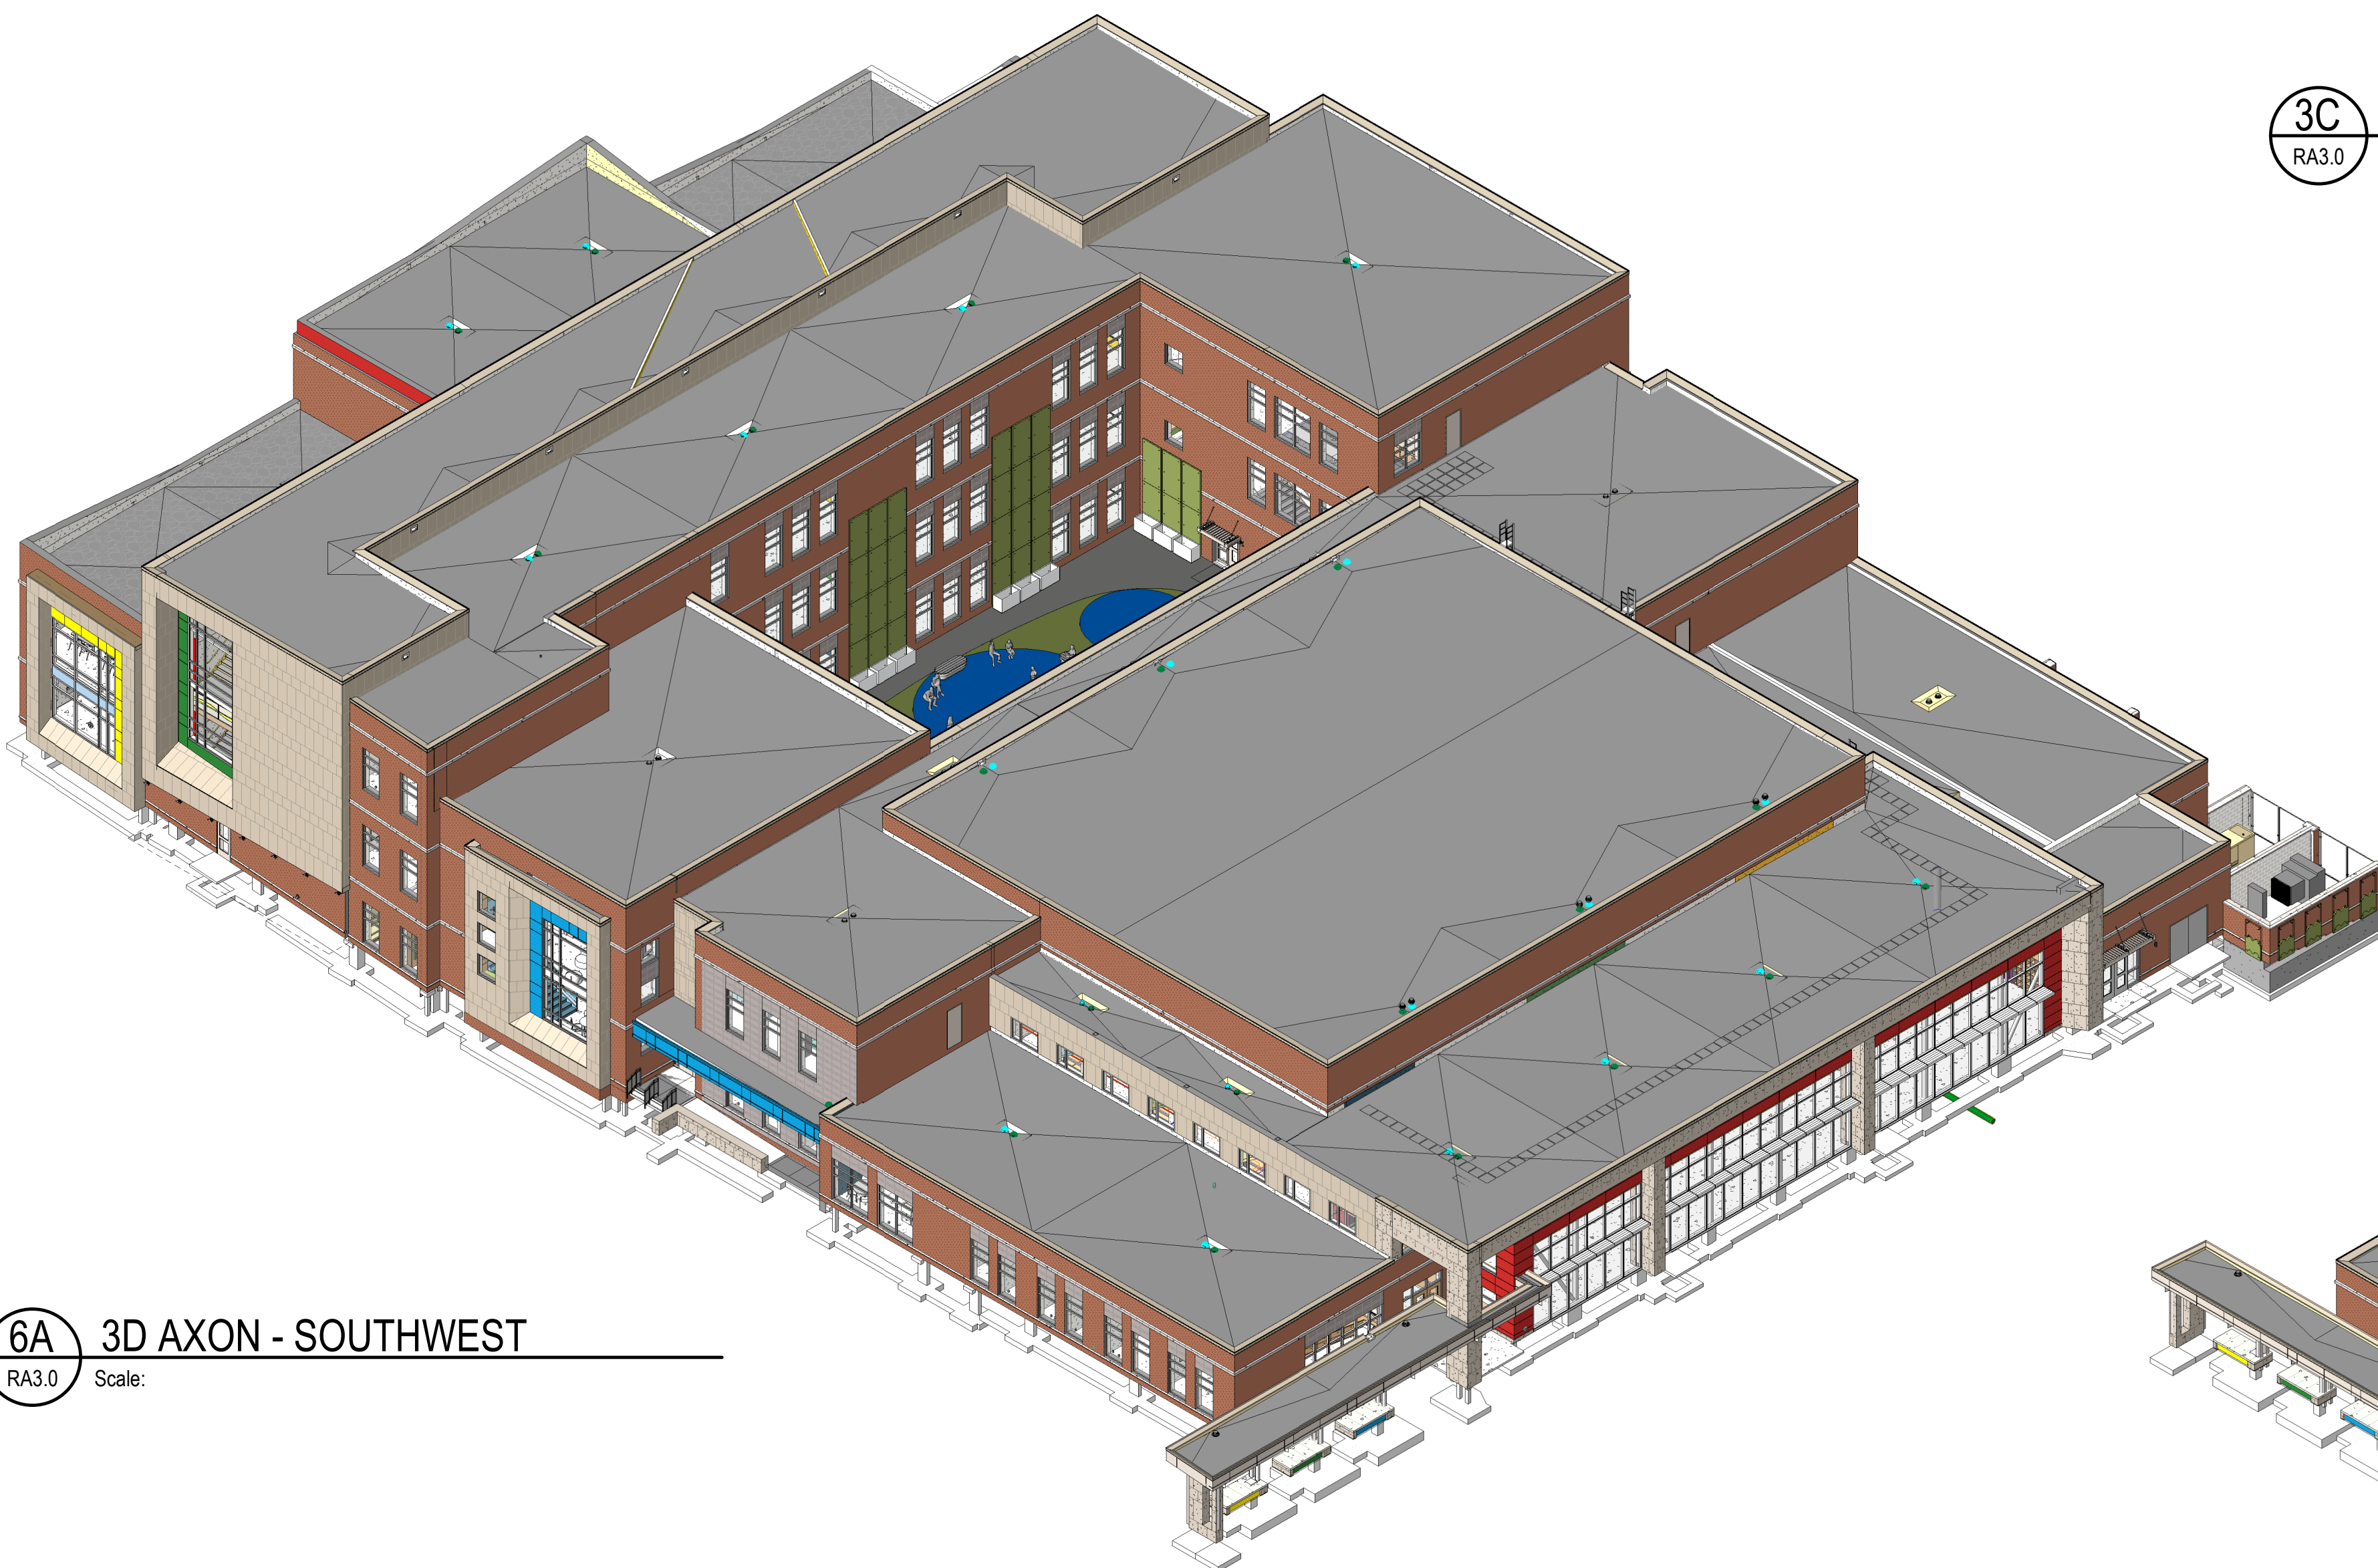

6A 3D AXON - SOUTHWEST
RA3.0 Scale:

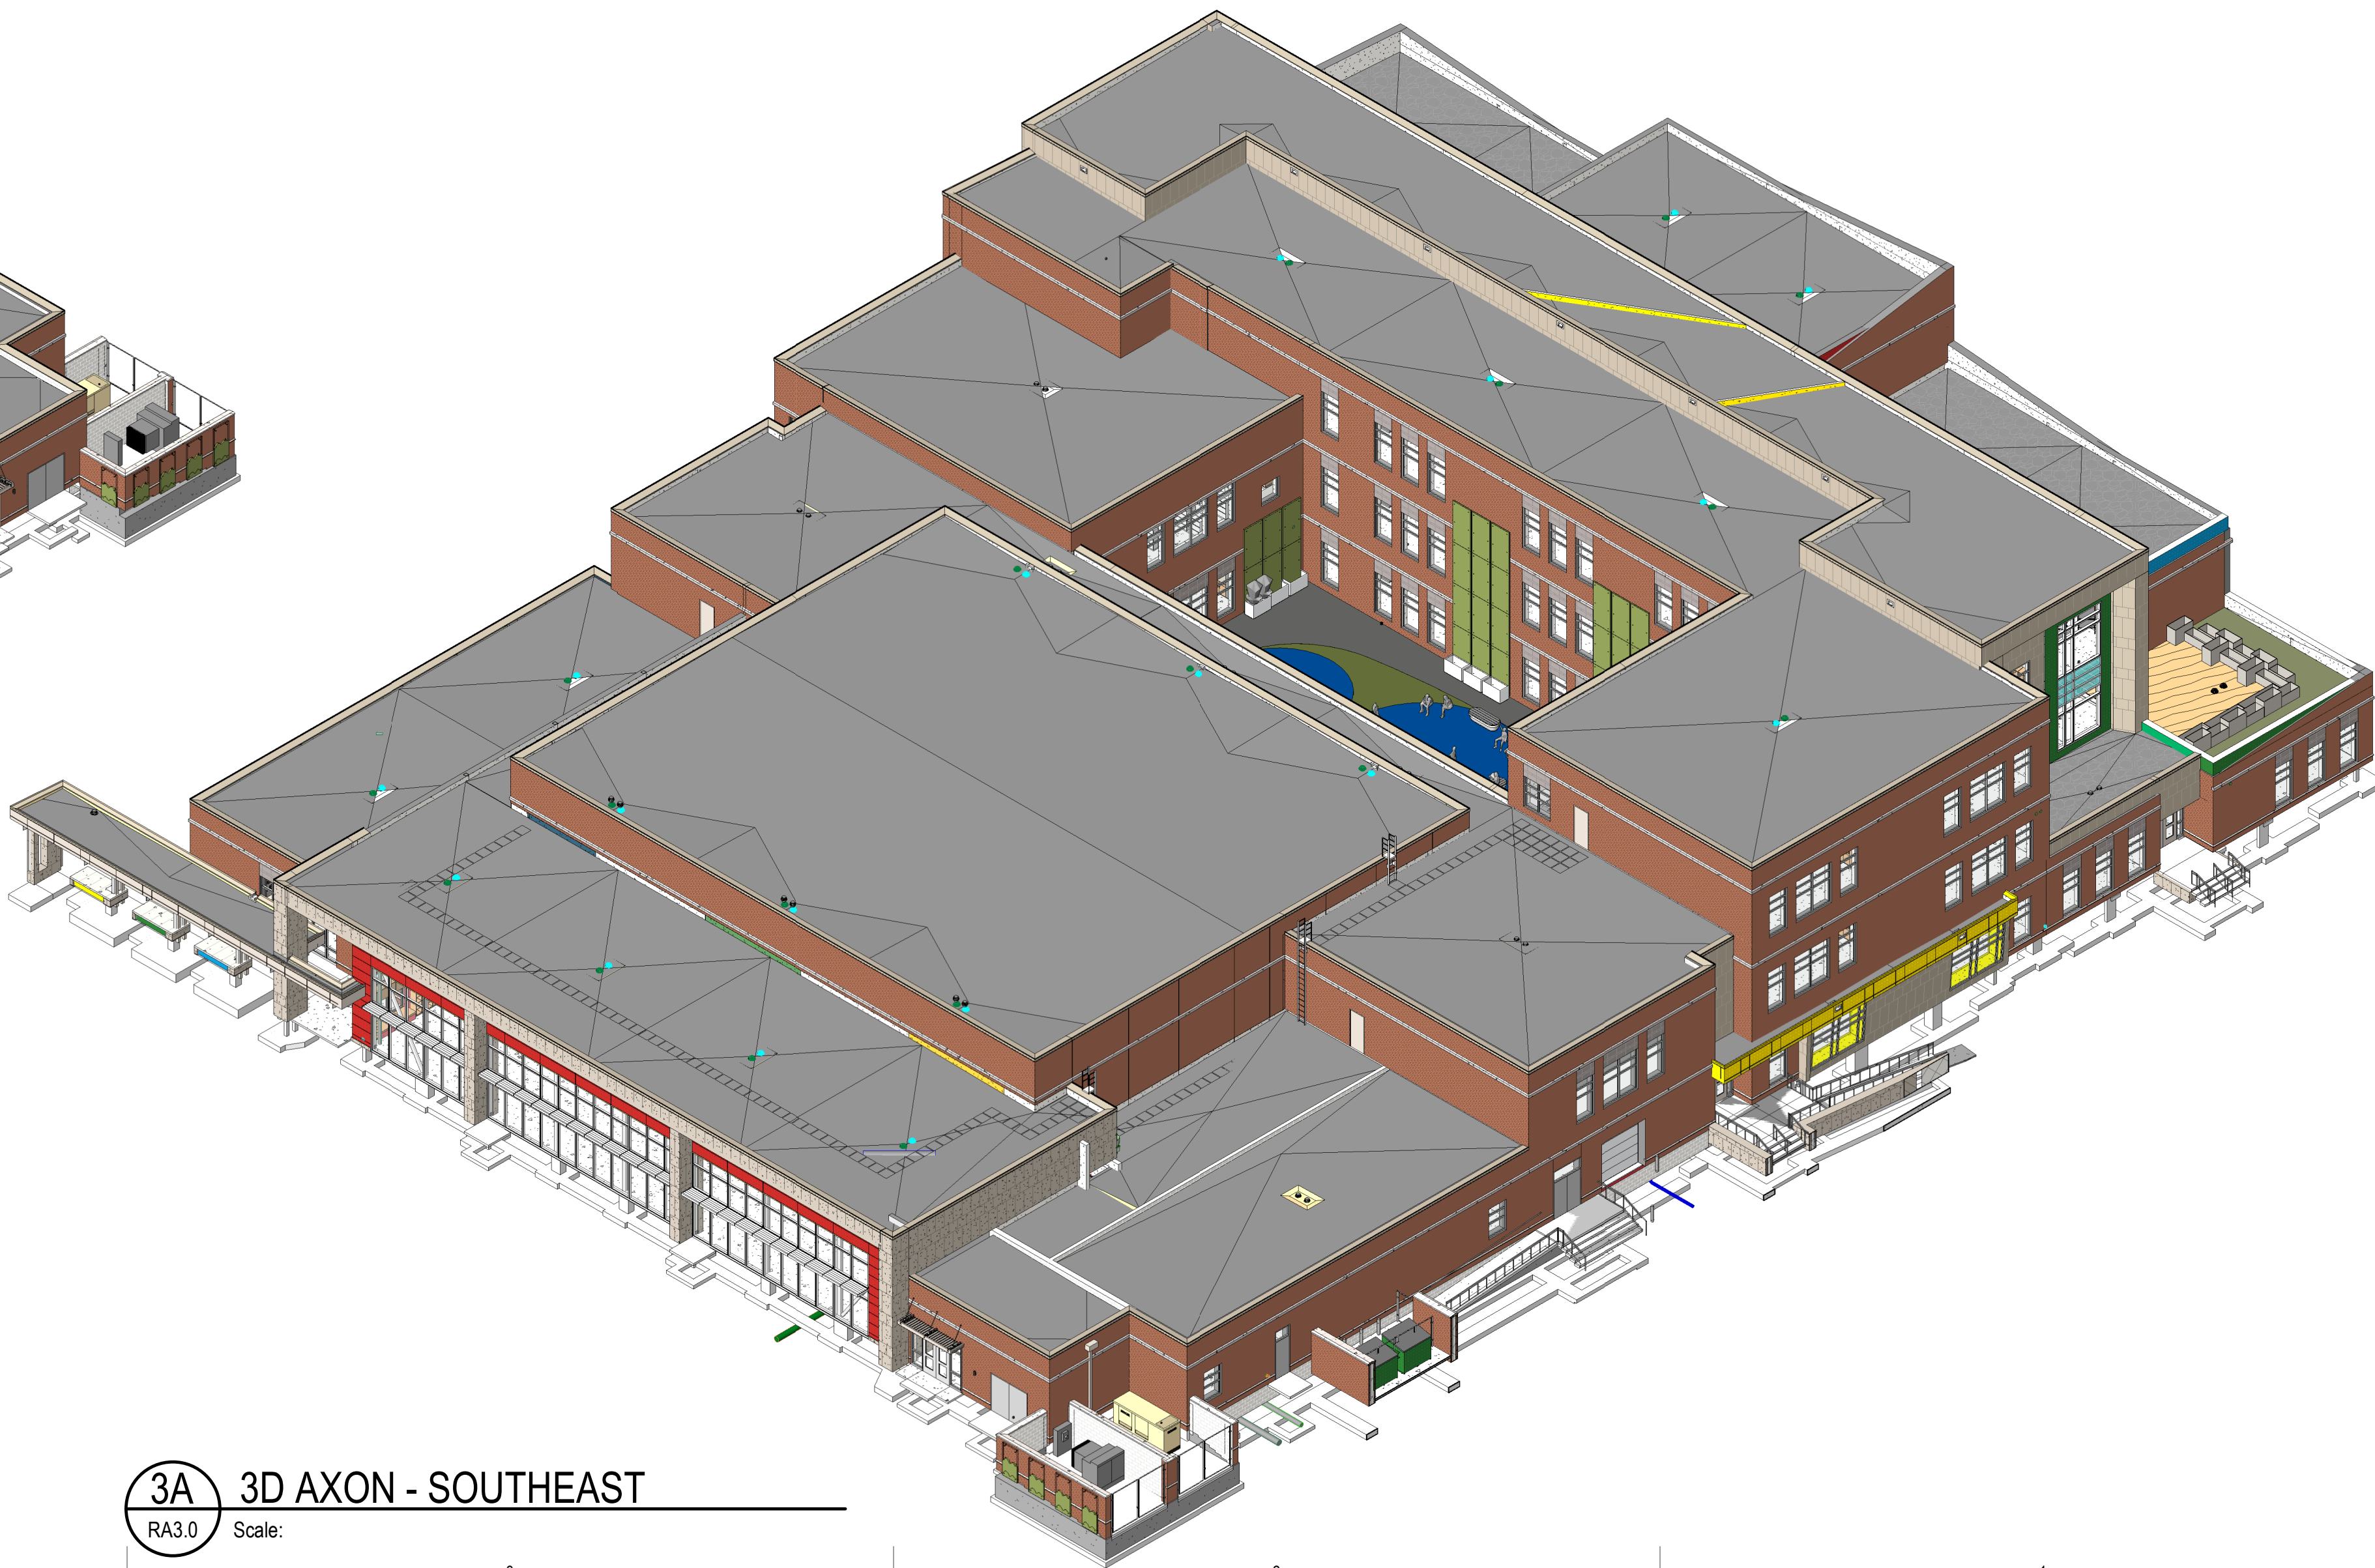

3A 3D AXON - SOUTHEAST
RA3.0 Scale:

NOTE: THESE IMAGES ARE AN IMPRESSION ONLY AND MAY NOT REFLECT THE ACTUAL CONSTRUCTION AS
DELINEATED BY THE CONSTRUCTION DOCUMENTS
NOTE: THESE IMAGES ARE FOR REFERENCE ONLY. FURNITURE FOR REFERENCE ONLY, AND NOT PART OF SCOPE.