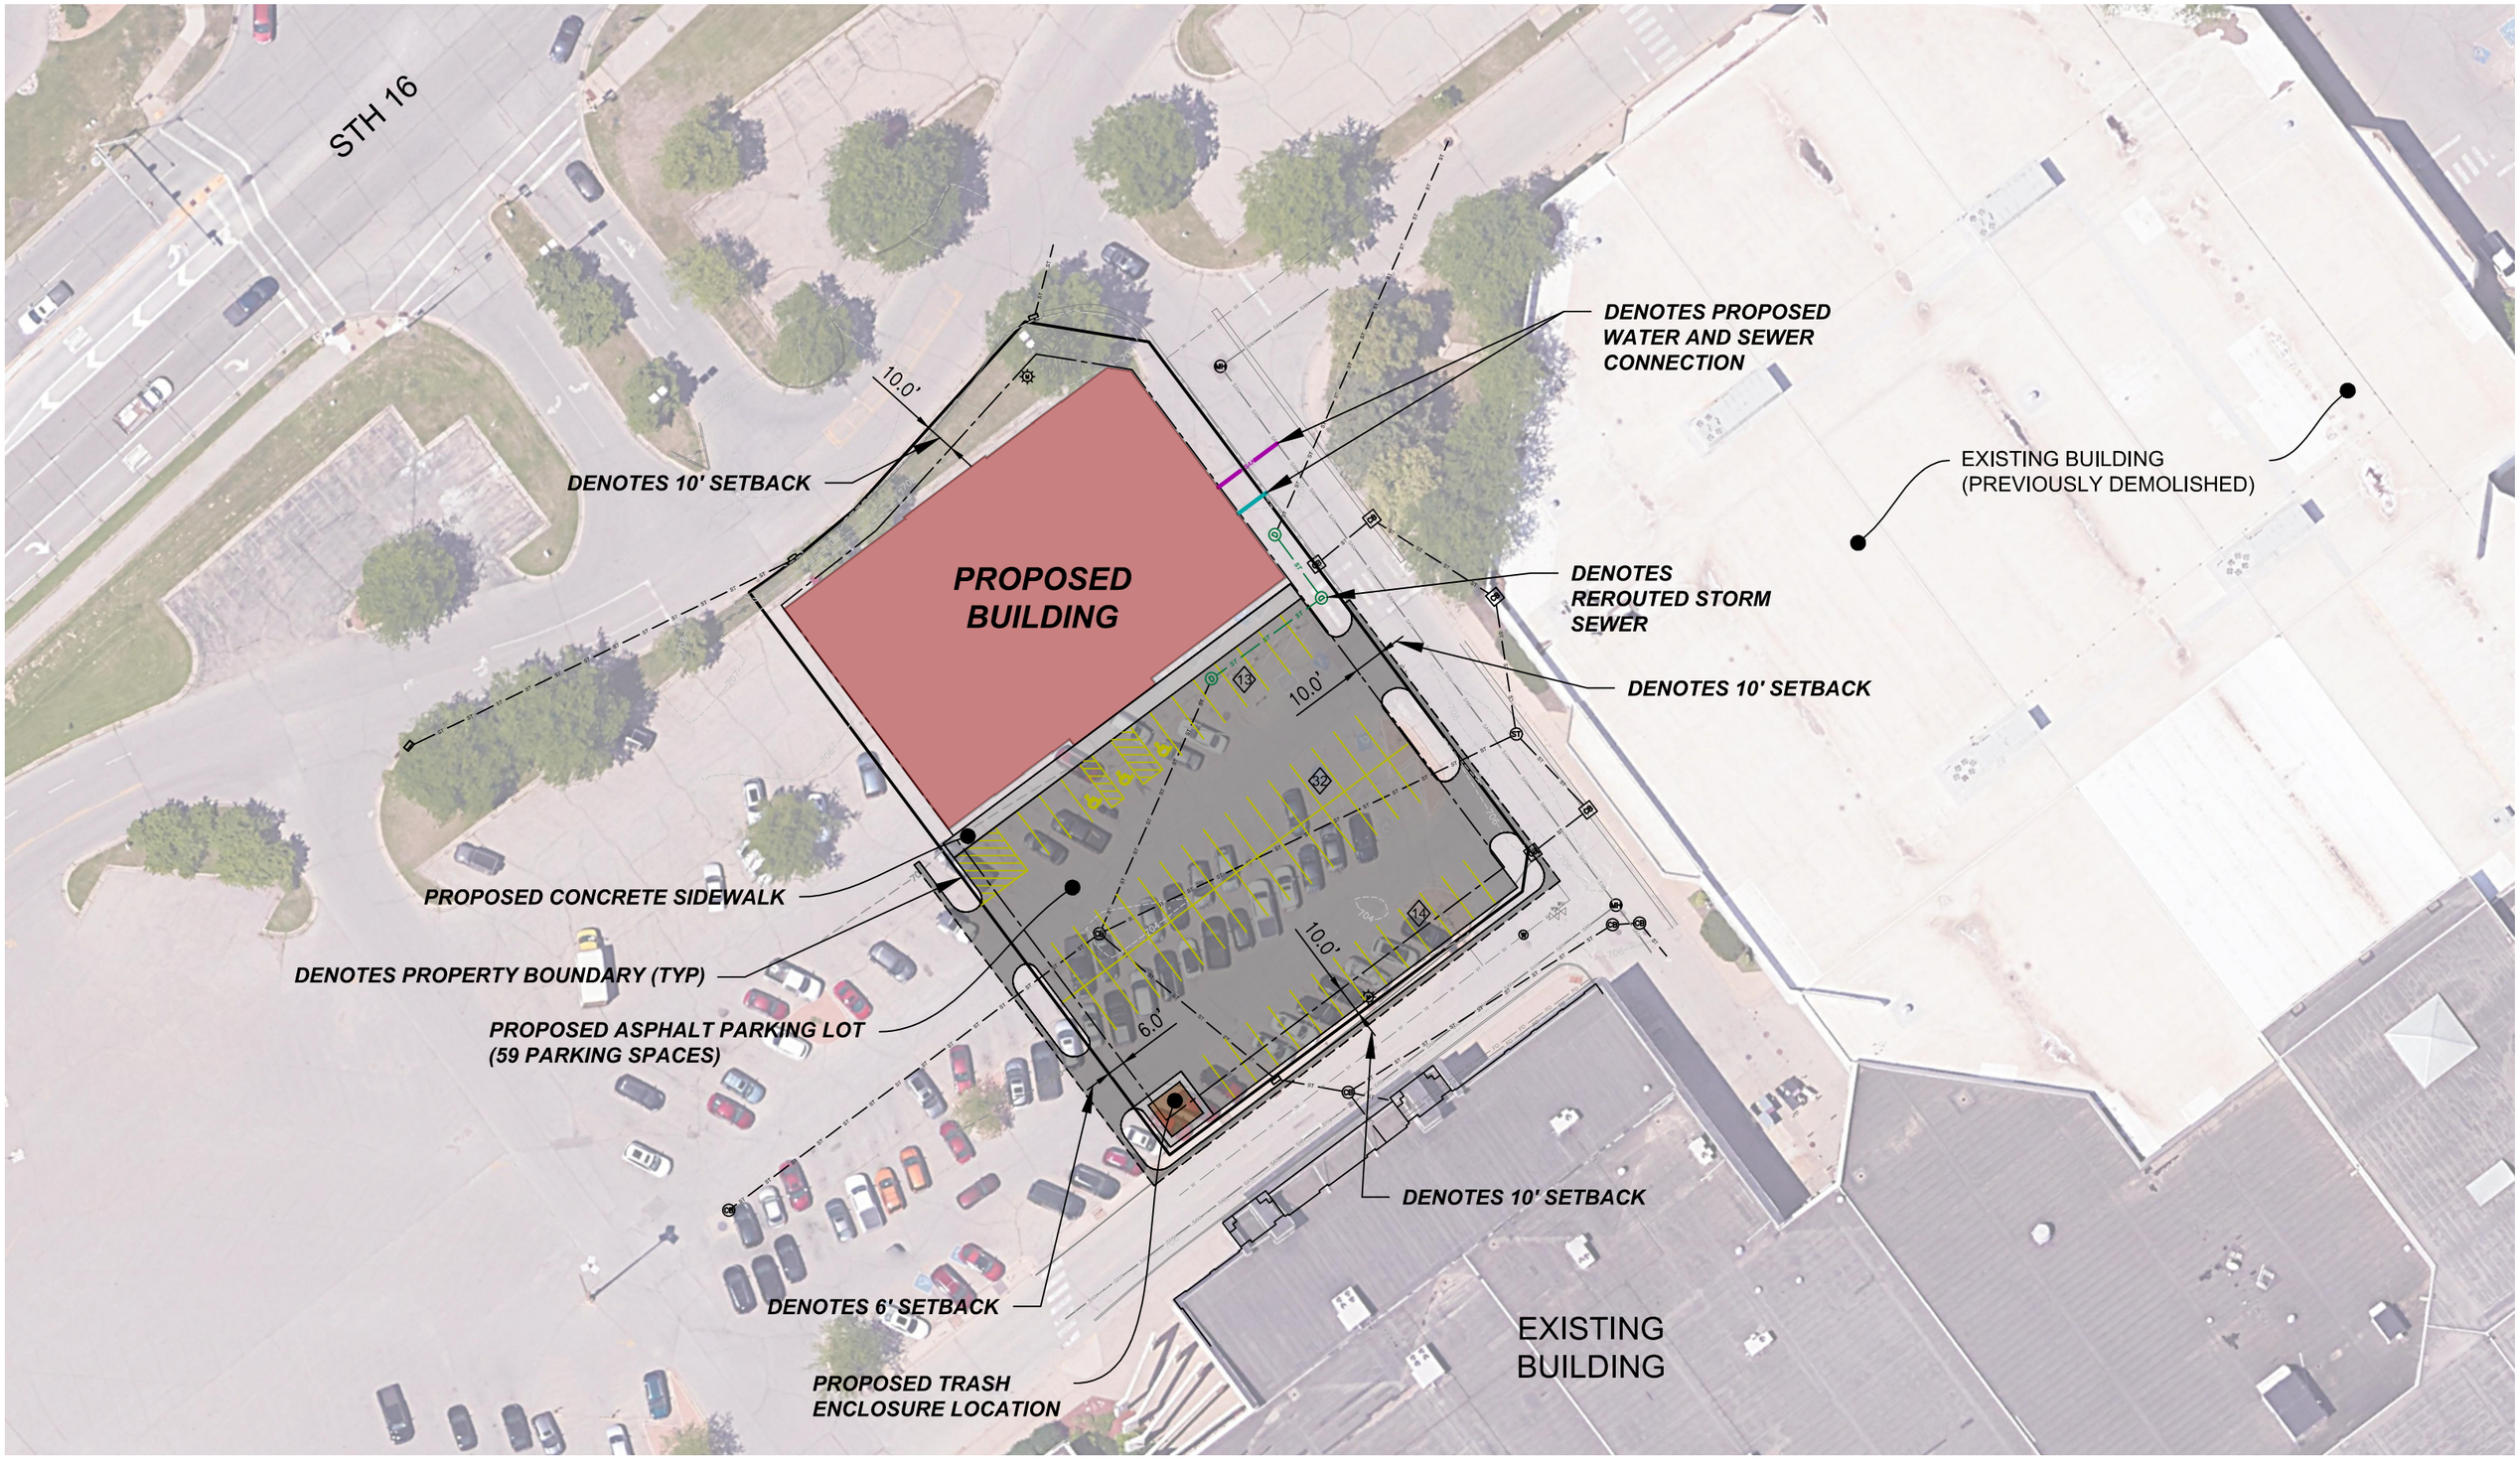


HARWOOD
255 N 21st Street, Milwaukee, WI 53233 | 414-475-5554

# La-Z-Boy - La Crosse

Preliminary and Conceptual Site Plan

2025-07-16

North

Scale: 1" = 50'