Main Floor Plan

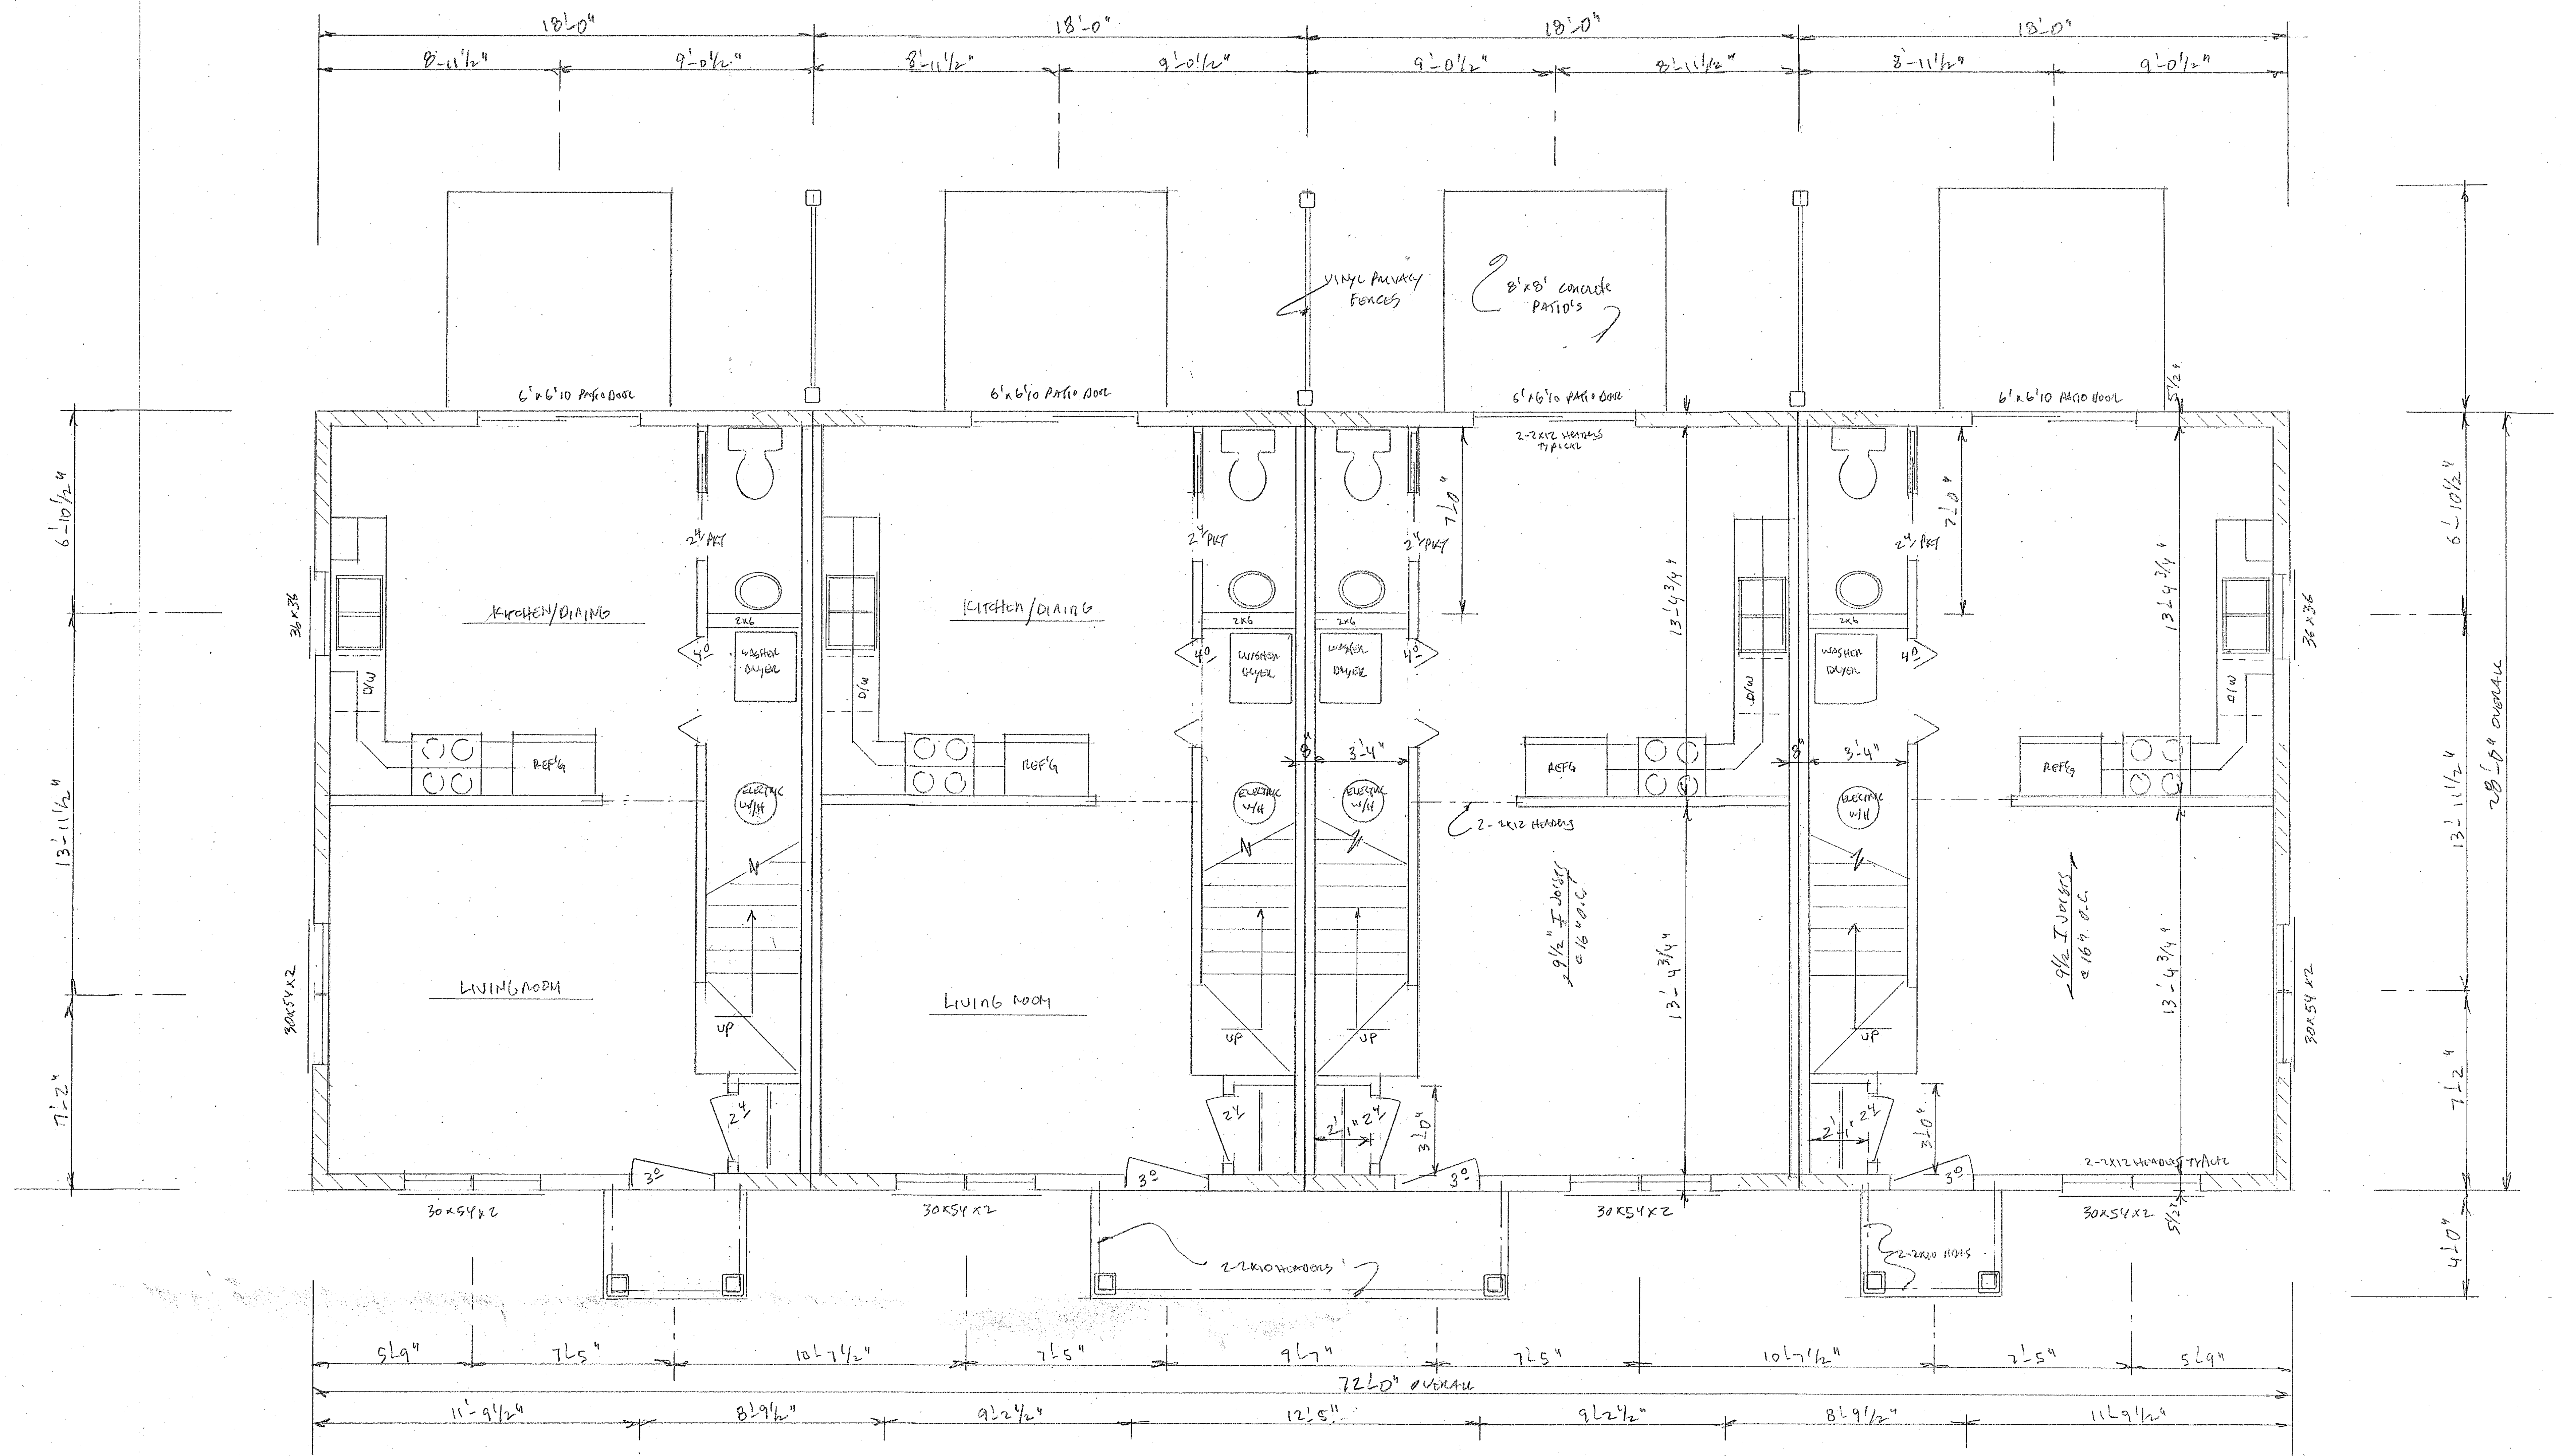

Second Floor Plan

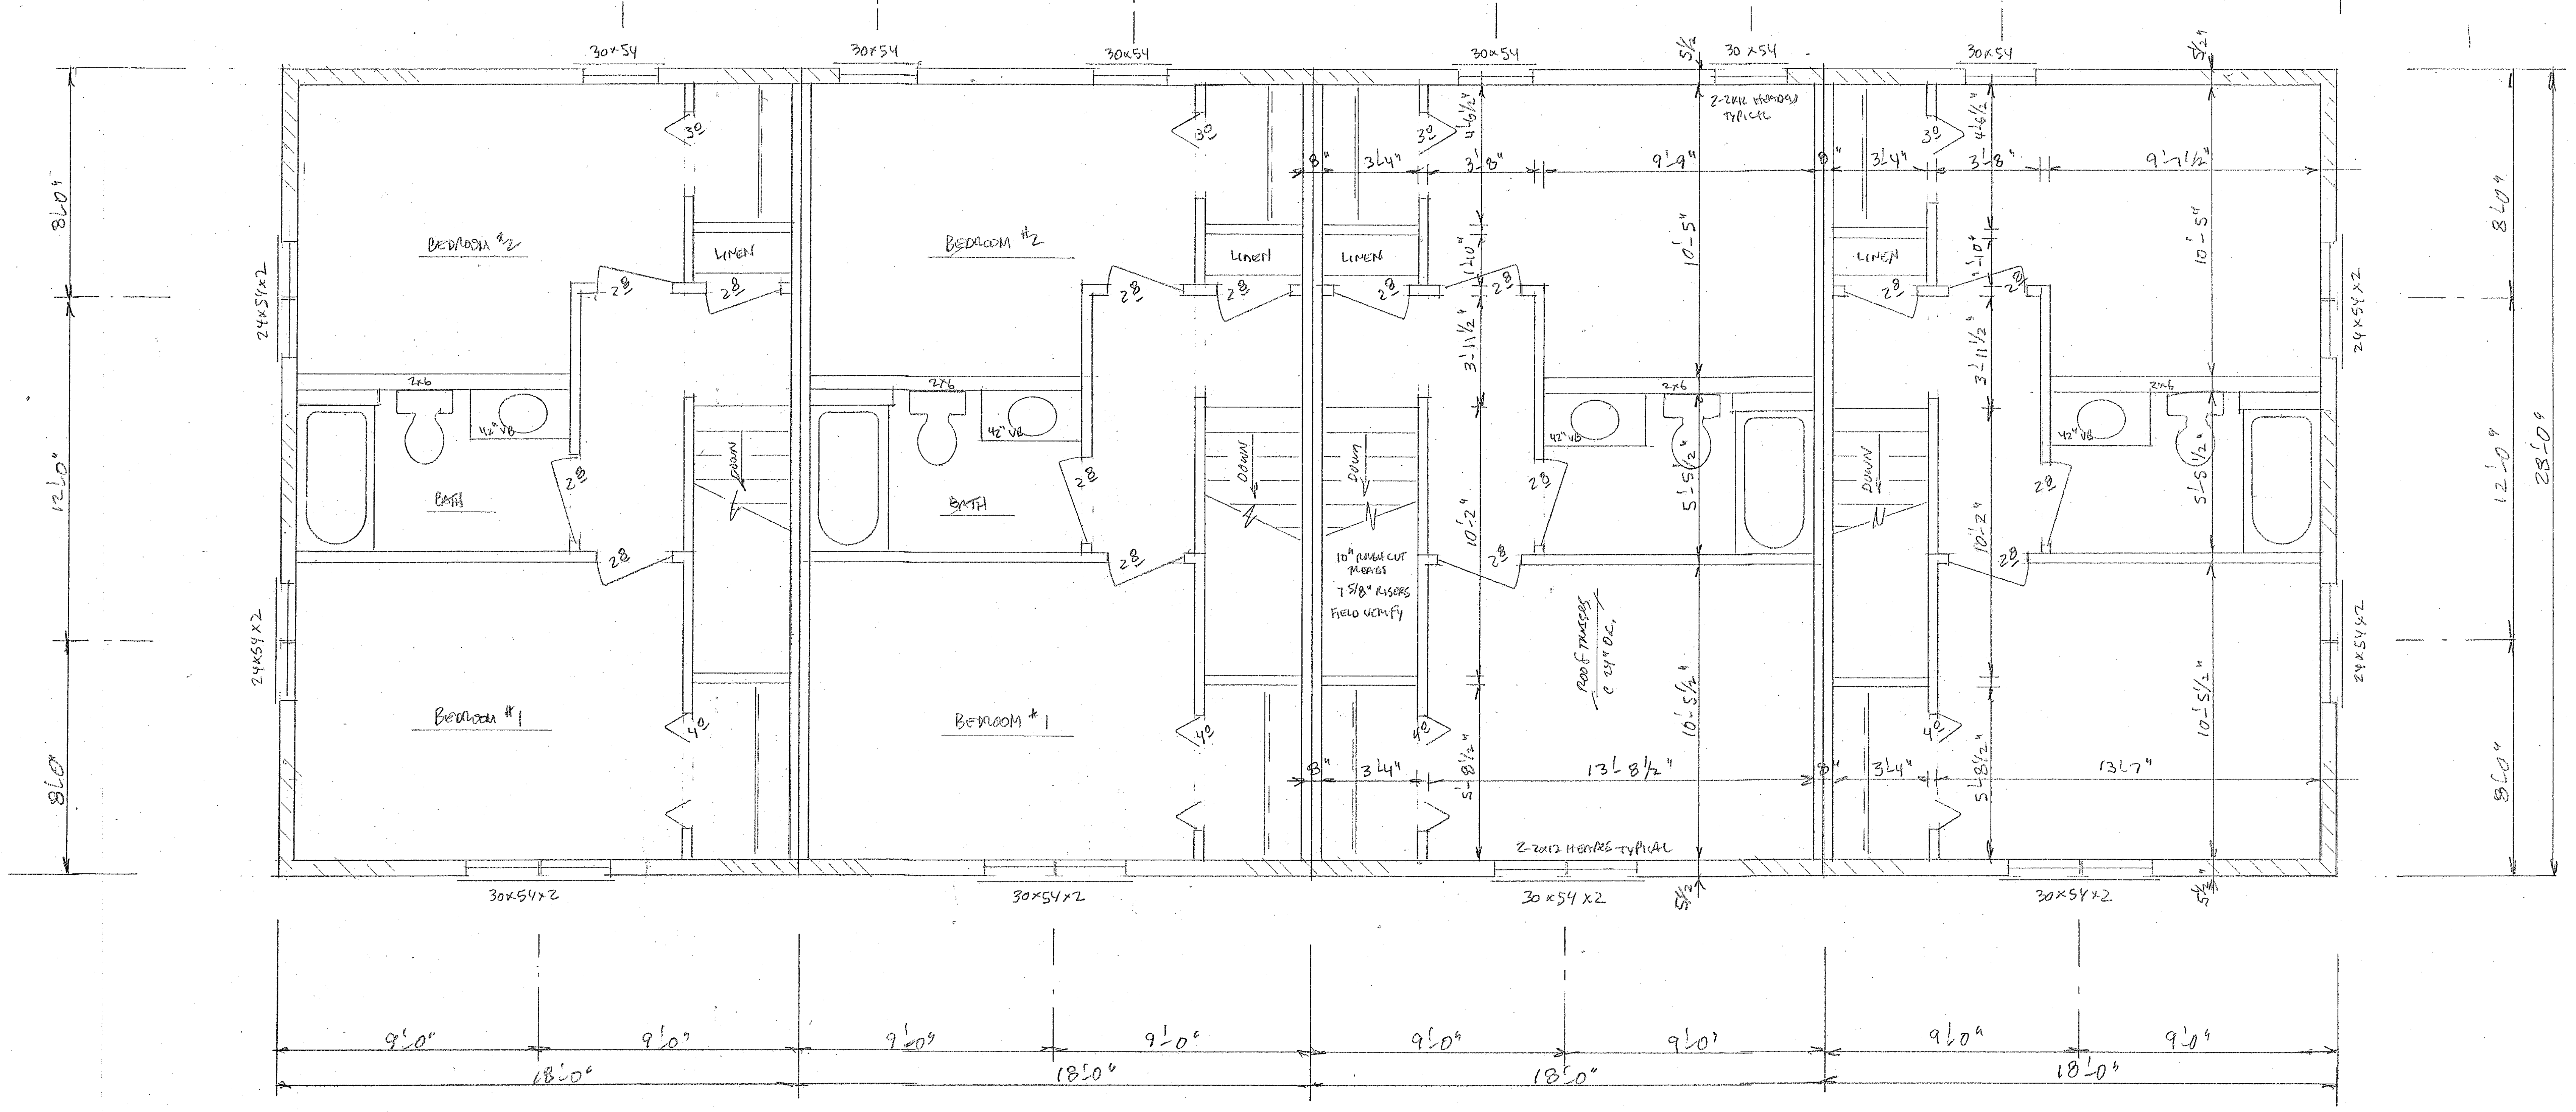

Notes!

▨ Structural panel locations

Manufactured roof trusses at 24" o.c.
4/12 pitch, 7" energy heels

9½" I joists at 16" o.c. 2nd floor

2-2x12 headers door and window openings

4 Unit Apartment Building for Steve Schlicht
7th and Jackson St. La Crosse, WI

Date 03-27-21
Scale 1/4"=1'0
Drawn by TNP