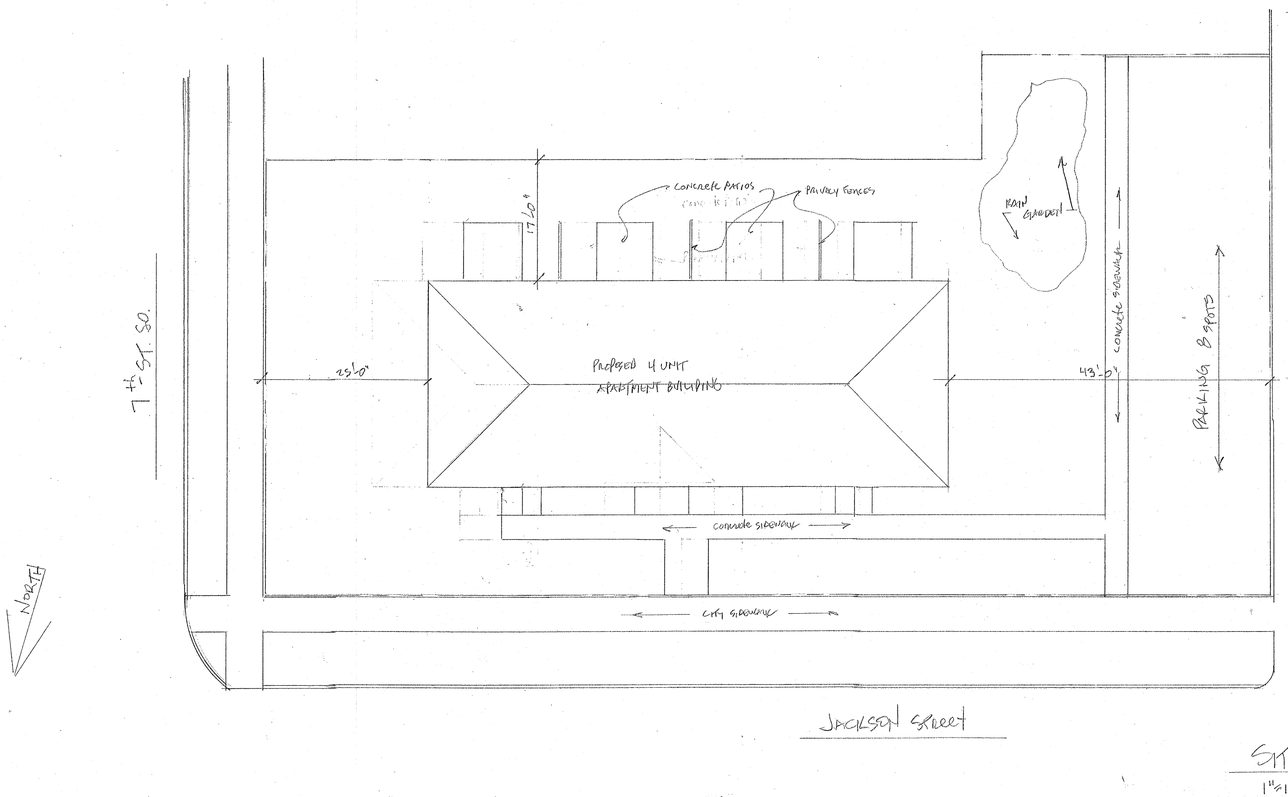

SITE PLAN
1"=10'

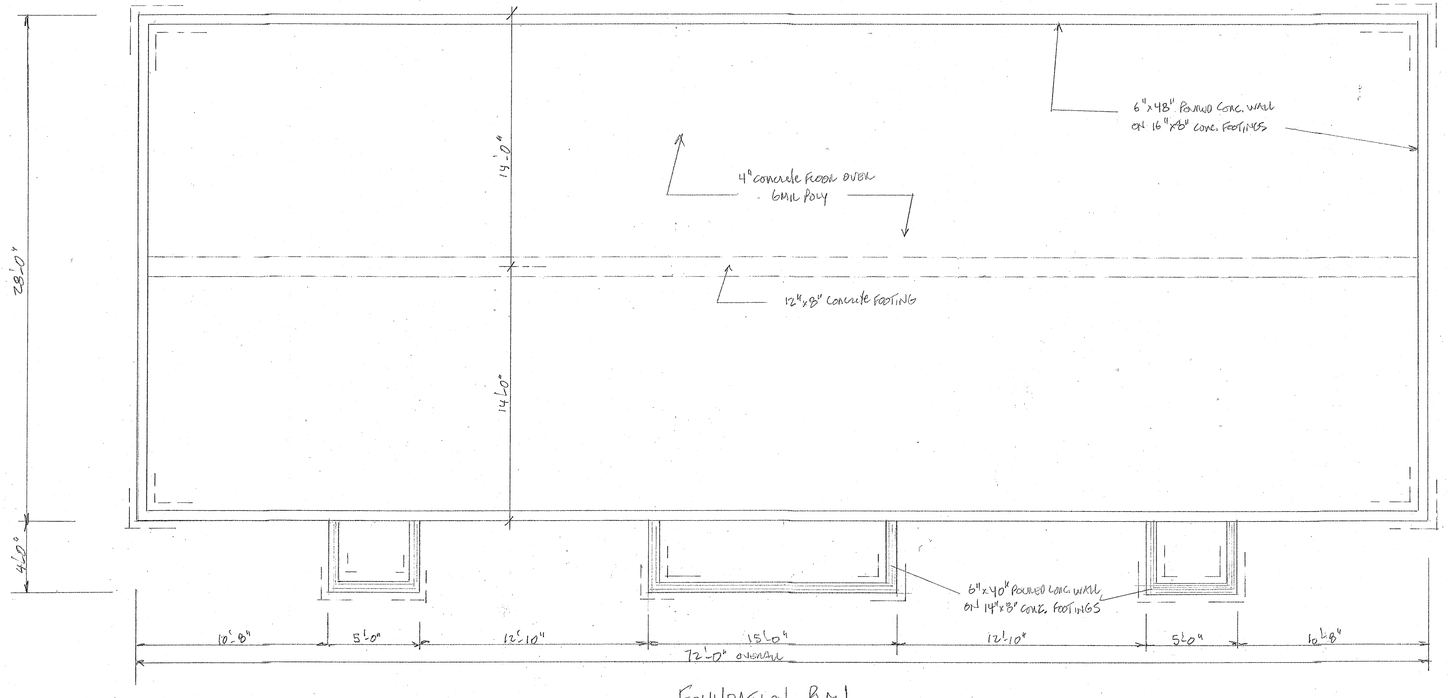

FOUNDATION PLAN
1/4"=1'0"

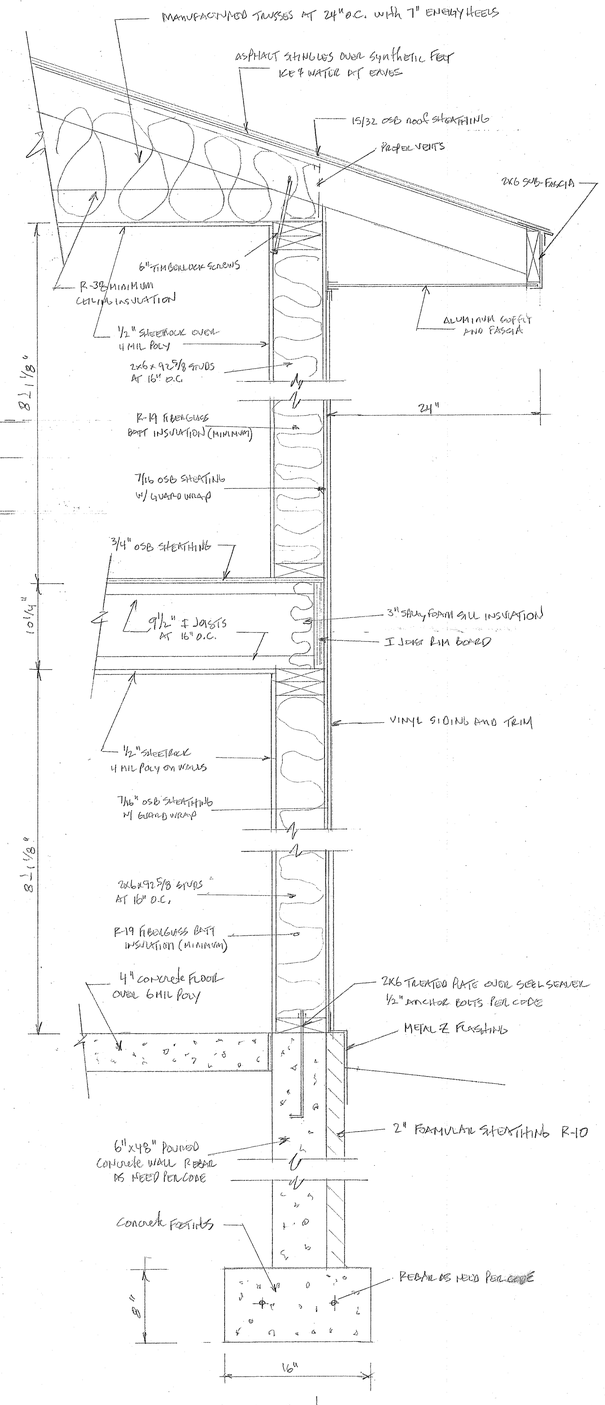

CROSS SECTION
1 3/4" = 1'0"

CHANGED	03/20/21

4 UNIT APARTMENT BUILDING for STEVE SCHLICHT
7th St. and Jackson St. LACROSSE, WI

DATE:	03-08-21
DRAWN BY	TNT
SCALE:	AS NOTED
DETAILS	