


7th street ELEVATION

FRONT ELEVATION (NOT TO SCALE)
(JACKSON STREET)

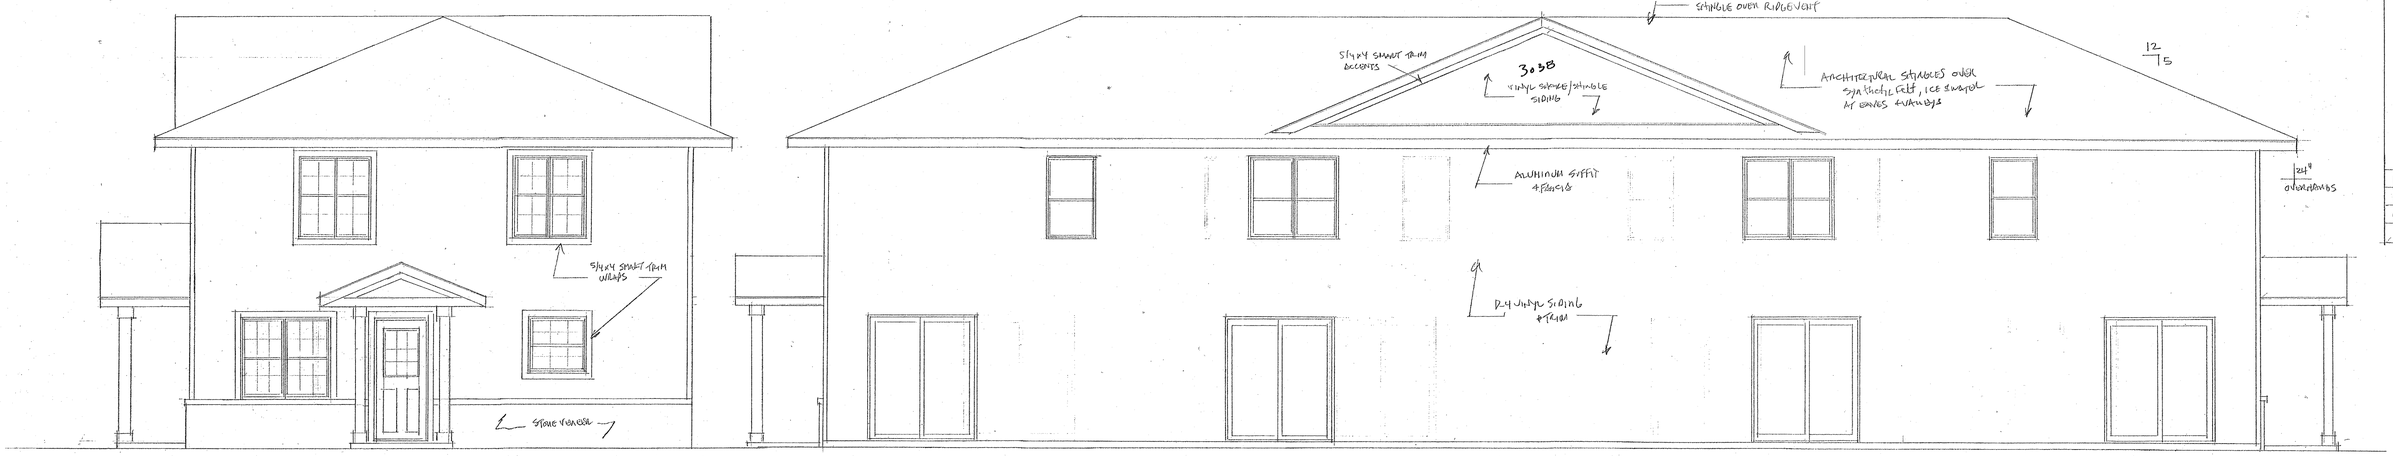

ALLEY ELEVATION

REAR ELEVATION (NOT TO SCALE)

CHANGED 7/13/21	TNT
CHANGED 7/12/21	TNT

4 UNIT APARTMENT BUILDING FOR STEVE SCHLICHT
7th and Jackson St. LaCrosse, WI

DATE: 03-09-21
DRAWN BY: TNT
SCALE: 1/4"=1'0