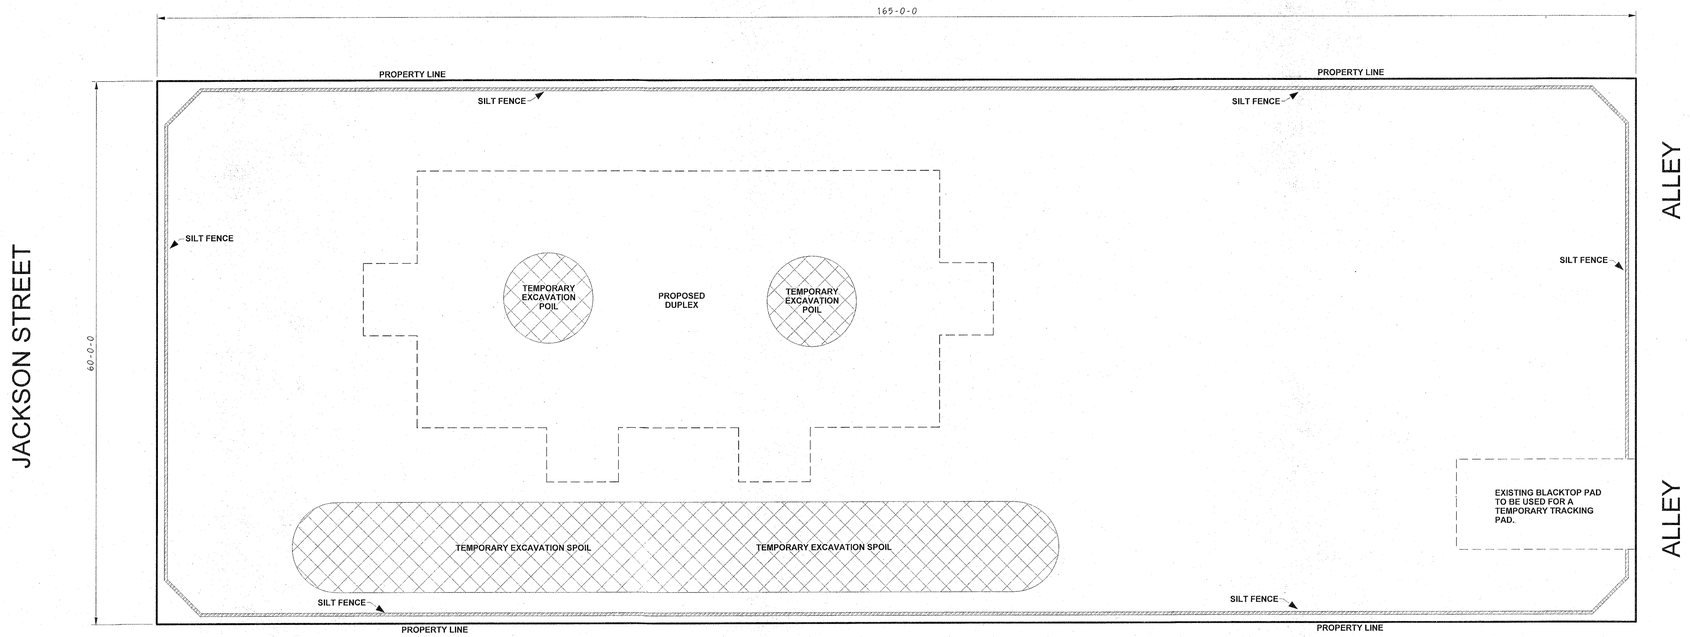

EROSION CONTROL PLAN

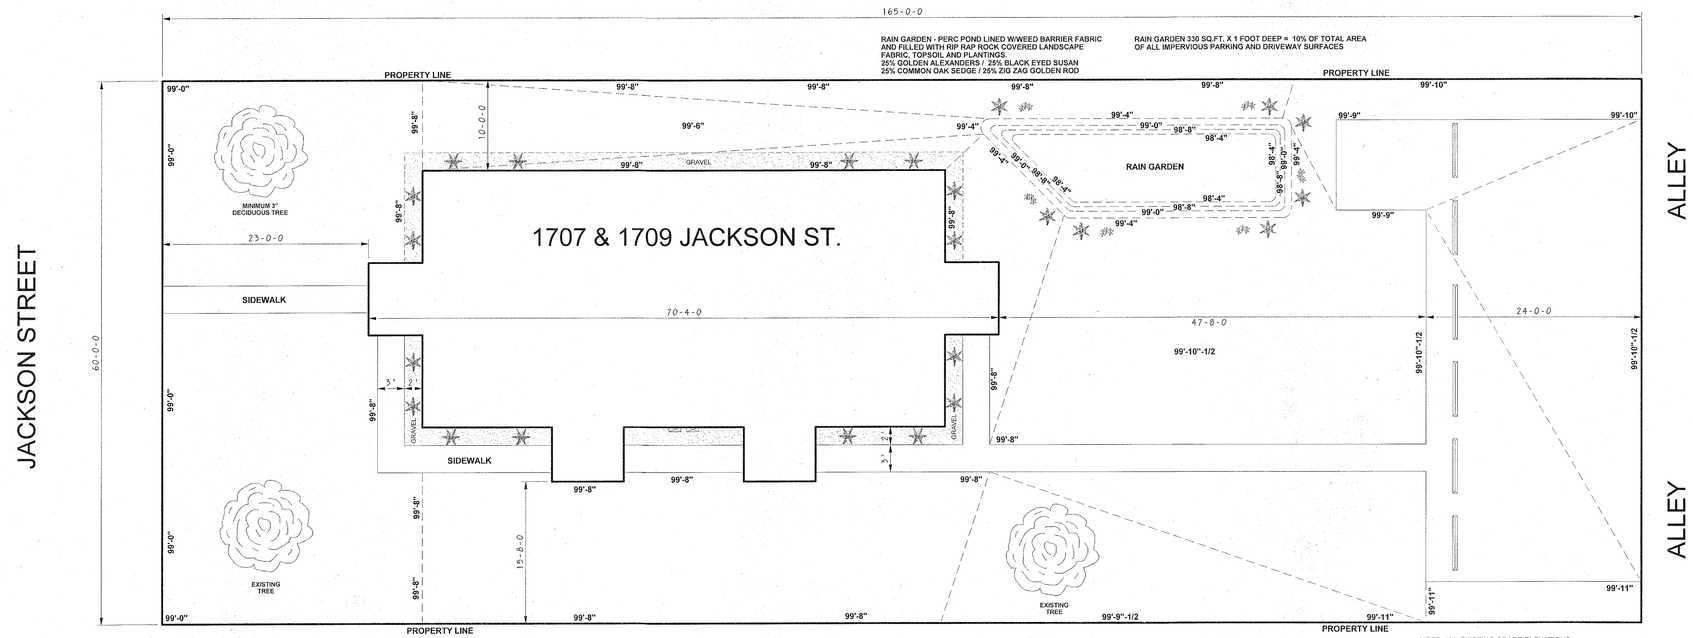

NOTE: ALL EXISTING GRADE ELEVATIONS INDICATED WERE PROVIDED BY THE OWNER, VERIFY ALL GRADE ELEVATIONS PRIOR TO THE START OF WORK.

STORMWATER INFILTRATION PLAN

WOODLAND DESIGNS

JOB: S & S FRAMING DUPLEX