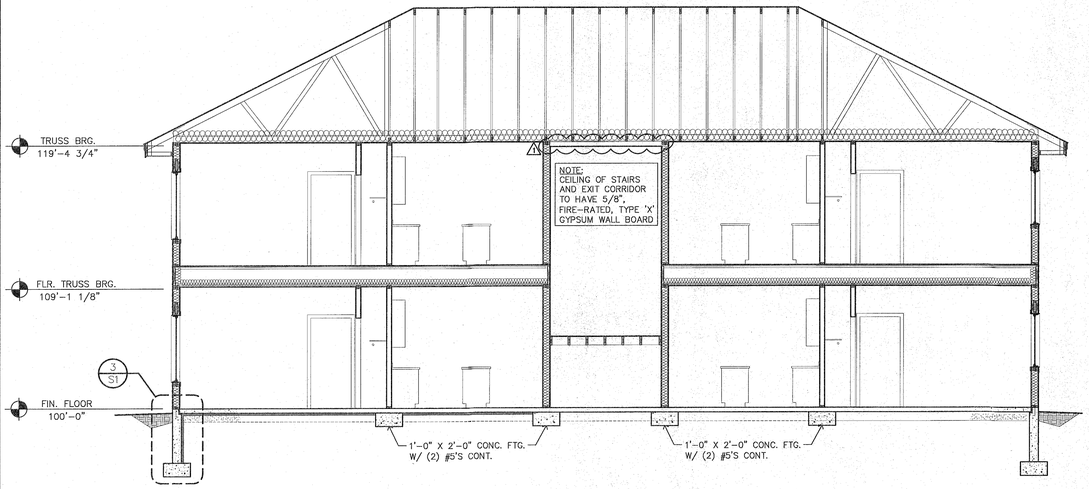

3 / A4 BUILDING SECTION
3/16" = 1'-0"

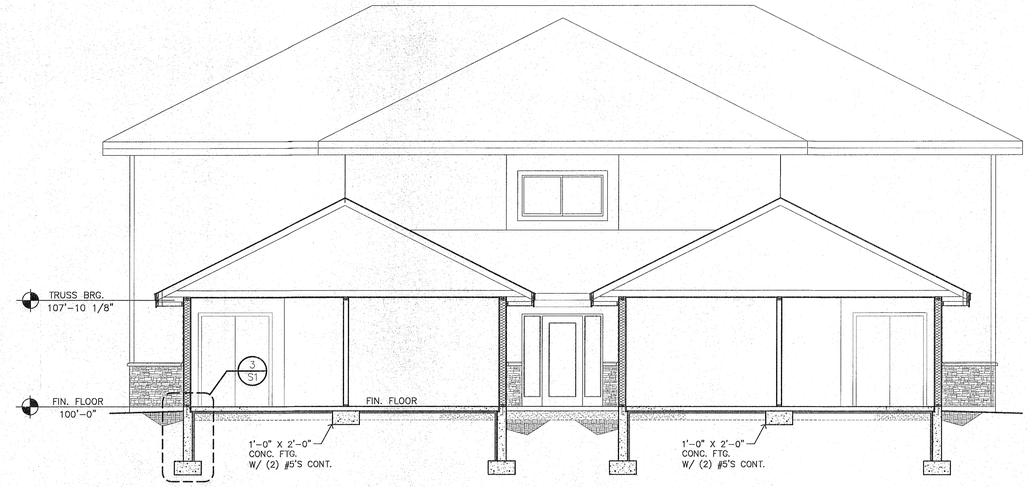

4 / A4 BUILDING SECTION
3/16" = 1'-0"

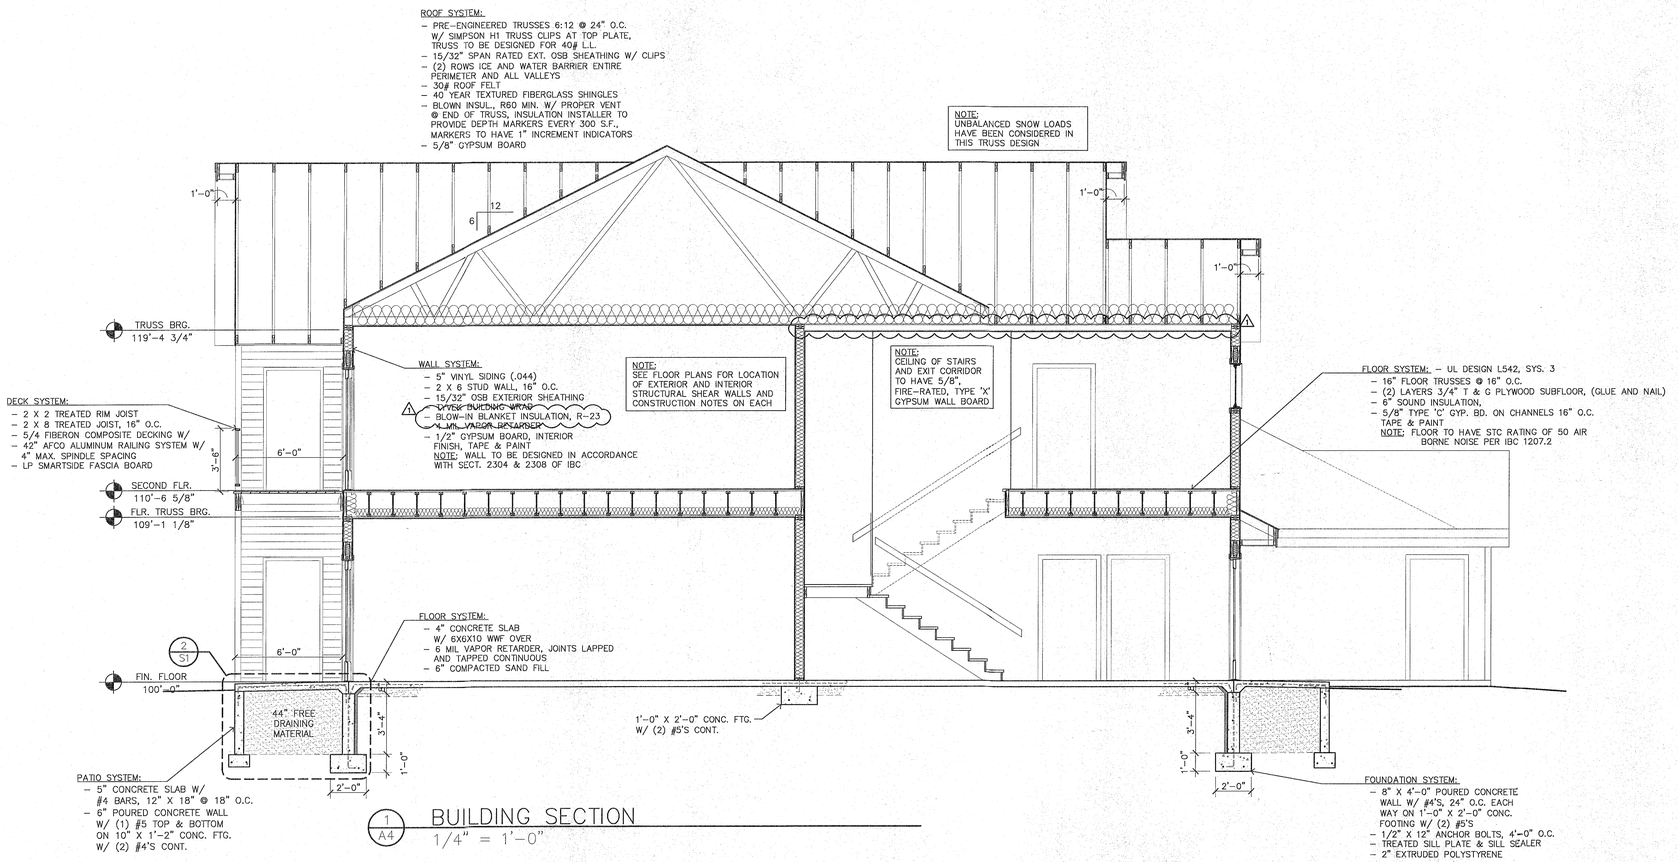

1 / A4 BUILDING SECTION
1/4" = 1'-0"

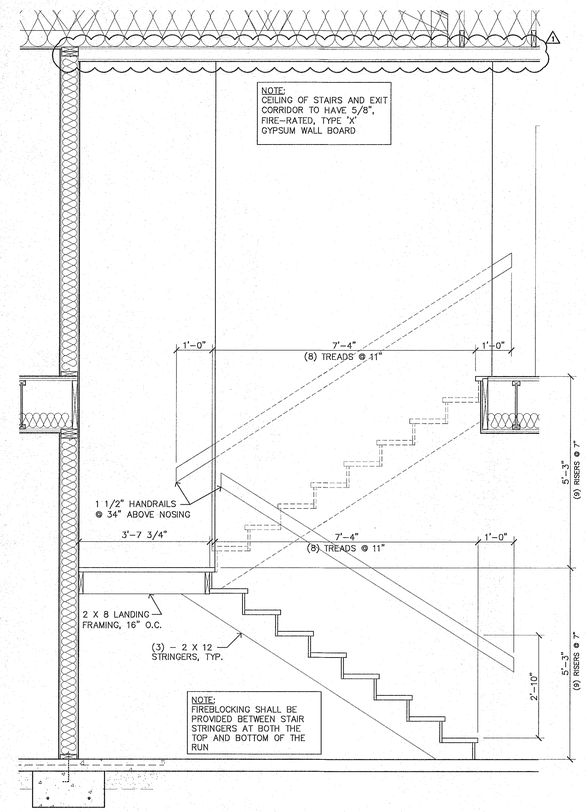

2 / A4 STAIR SECTION
1/2" = 1'-0"

ARCHITECTURAL DESIGN
2809 S. Losey Blvd.
La Crosse, WI 54601
Ph.: 608-785-1750
Fax: 608-785-1751

BUILDING SECTIONS
STAIR SECTION

Date : 12.17.18
Drawn by : KKT
Checked by : GK
Revisions :
1 01.11.19

GREAT RIVER HOMES, LLC

The "CATALINA"

30806 & 30808
SUNNYSIDE DRIVE WEST

A4