ELECTRIC

SEWER

WATER

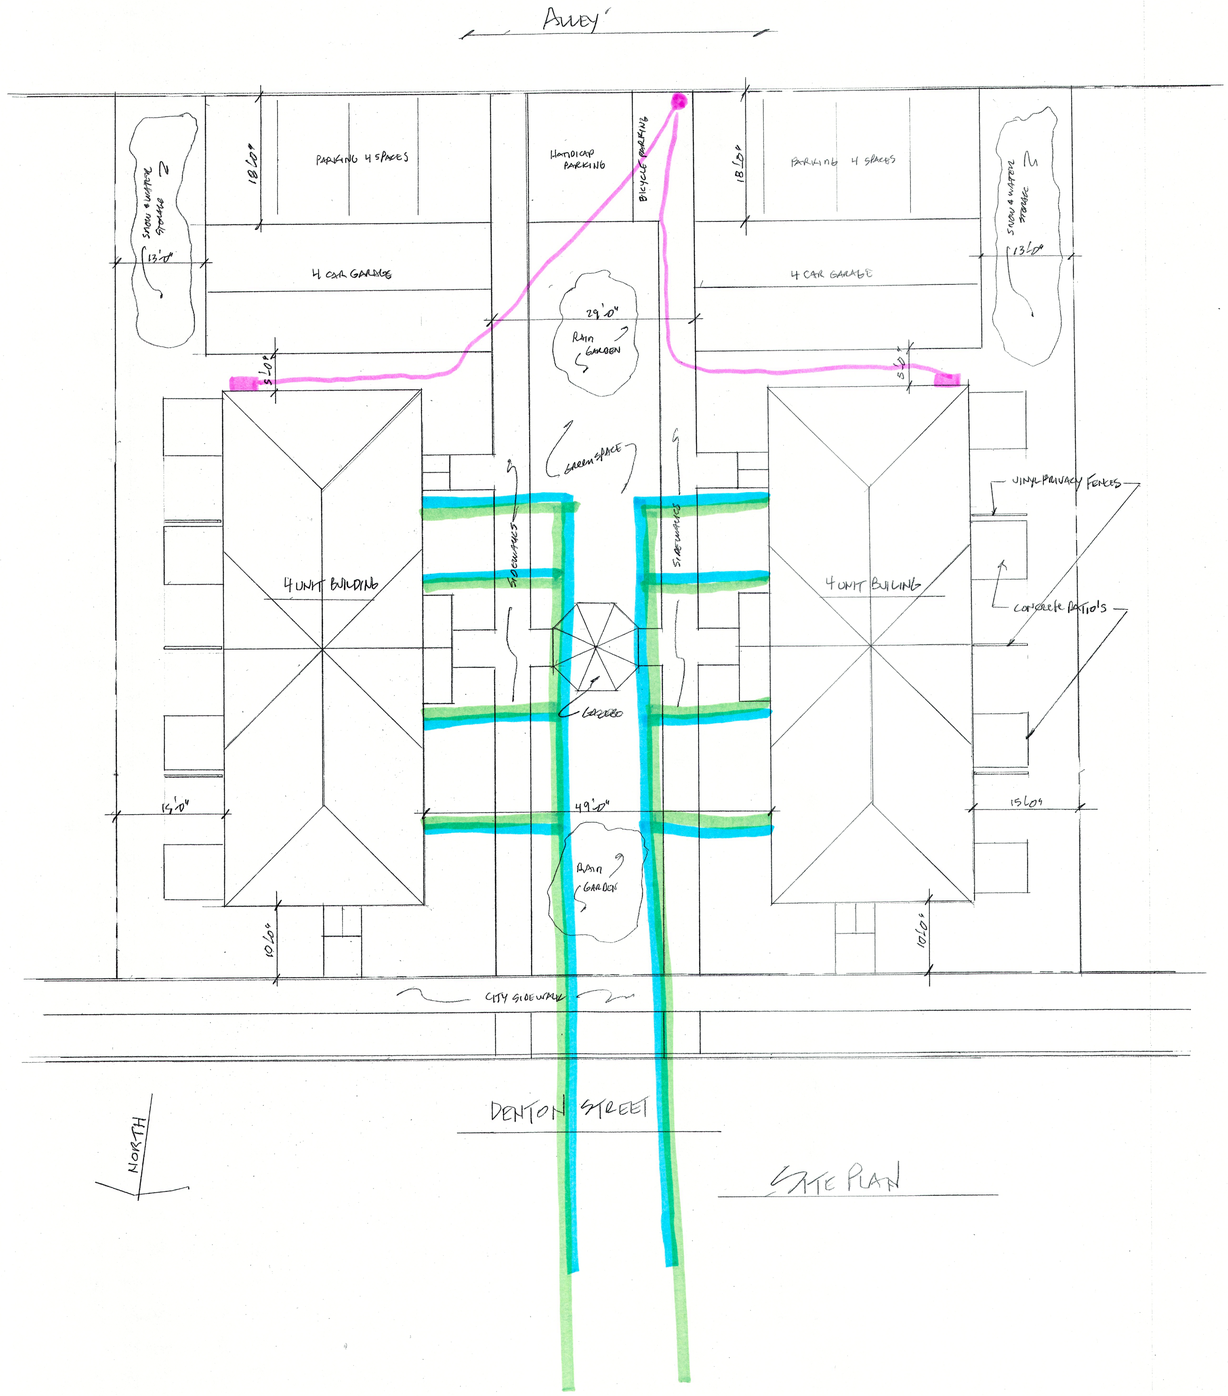

SITE PLAN

(2) 4 UNIT APARTMENT BUILDING FOR STEVE SCHLICHT

DENTON STREET LA CROSSE, WI

DATE: 12-03-21

SCALE: 1" = 10'

DRAWN BY: TNT