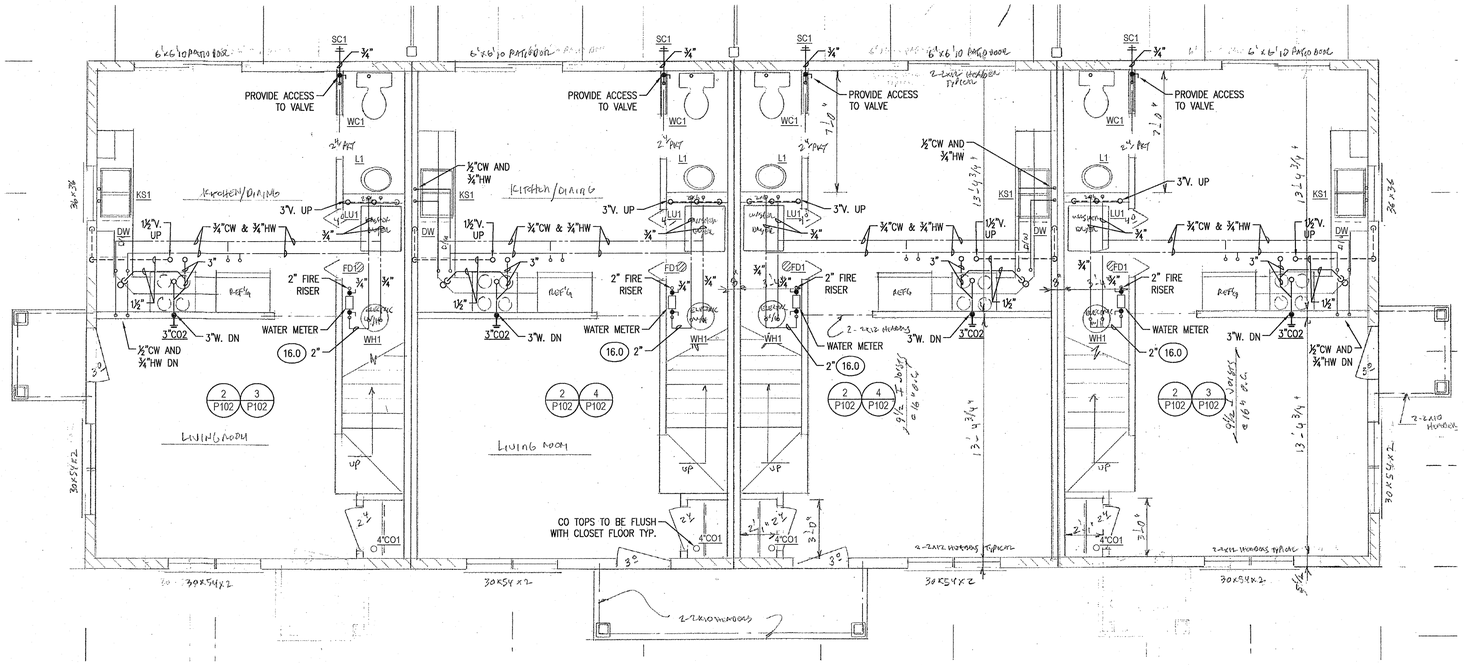

1 P102 FIRST FLOOR PLAN - PLUMBING
SCALE: 1/4"=1'-0"

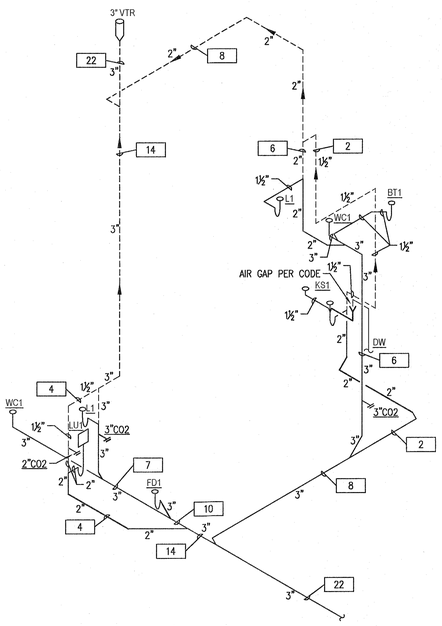

2 P102 DWV ISOMETRIC
NO SCALE

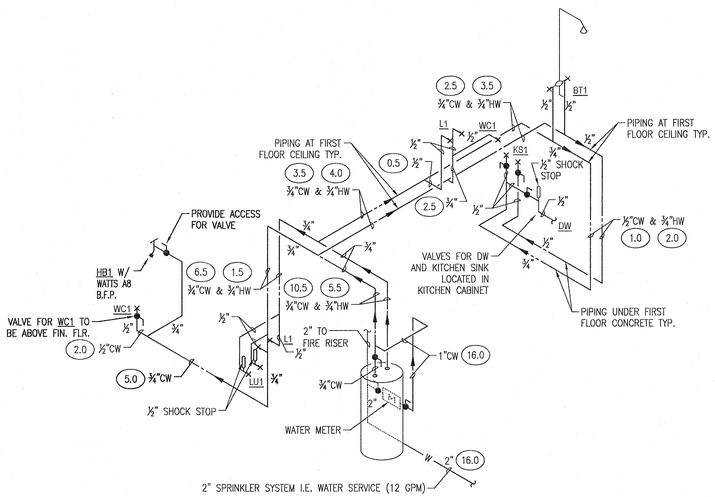

3 P102 WATER ISOMETRIC
NO SCALE

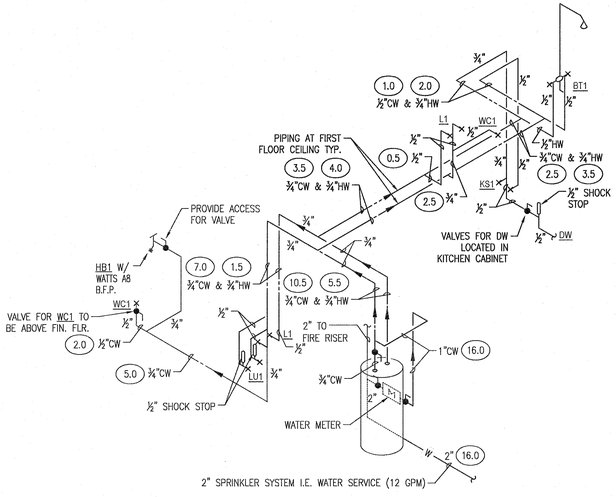

4 P102 WATER ISOMETRIC
NO SCALE

SHUMANN & ASSOCIATES, INC.
ENGINEERED PLUMBING SYSTEMS
EUGENE R. SHUMANN
4433 Mormon Coulee Road
La Crosse, WI 54601
Phone 608-788-8034
Fax 608-788-4278
Email ERS@eastumpfed.net

REVISIONS:

PROJECT:
4-UNIT APARTMENT BUILDING FOR:
STEVE SCHLICHT
DENTON STREET
LA CROSSE, WISCONSIN

WISCONSIN
EUGENE R. SHUMANN
D-00230
LA CROSSE, WI
DESIGNER

PROJECT:	22-4886
DRAWN BY:	ERS
DATE:	JUNE 09, 2022

FIRST FLOOR PLAN AND ISOMETRICS PLUMBING

P102