6' MEDIAN OPENINGS FOR CROSSWALKS AND BIKE LANES. LOCATIONS ARE APPROXIMATE.

RAISED (GRASS) MEDIAN TO BE CONSTRUCTED. BOTH LEGS OF KING ST. WILL BE RT-IN/RT-OUT

Additional button pedestals

RRFB's at both crosswalks

COLORED CONCRETE FOR CROSSWALKS AND BIKE LANES

West Ave S

35

King St

© 2017 Google

Google ear

3   3

| West Ave & King St. | HWY: STH 35 | COUNTY: LA CROSSE | CRASH DIAGRAM 2012-2016 | SHEET NO: | E |

FILE NAME : _____   PLOT DATE : _____   PLOT BY : _____   PLOT NAME : _____   ORG DATE : _____   ORIGINATOR : DIST _   PLOT SCALE : 1:1

10' WIDE X 10" COLORED CONCRETE SIDEWALKS

RRFB'S AT BOTH CROSSWALKS.

3

3

35

West Ave N

© 2017 Google

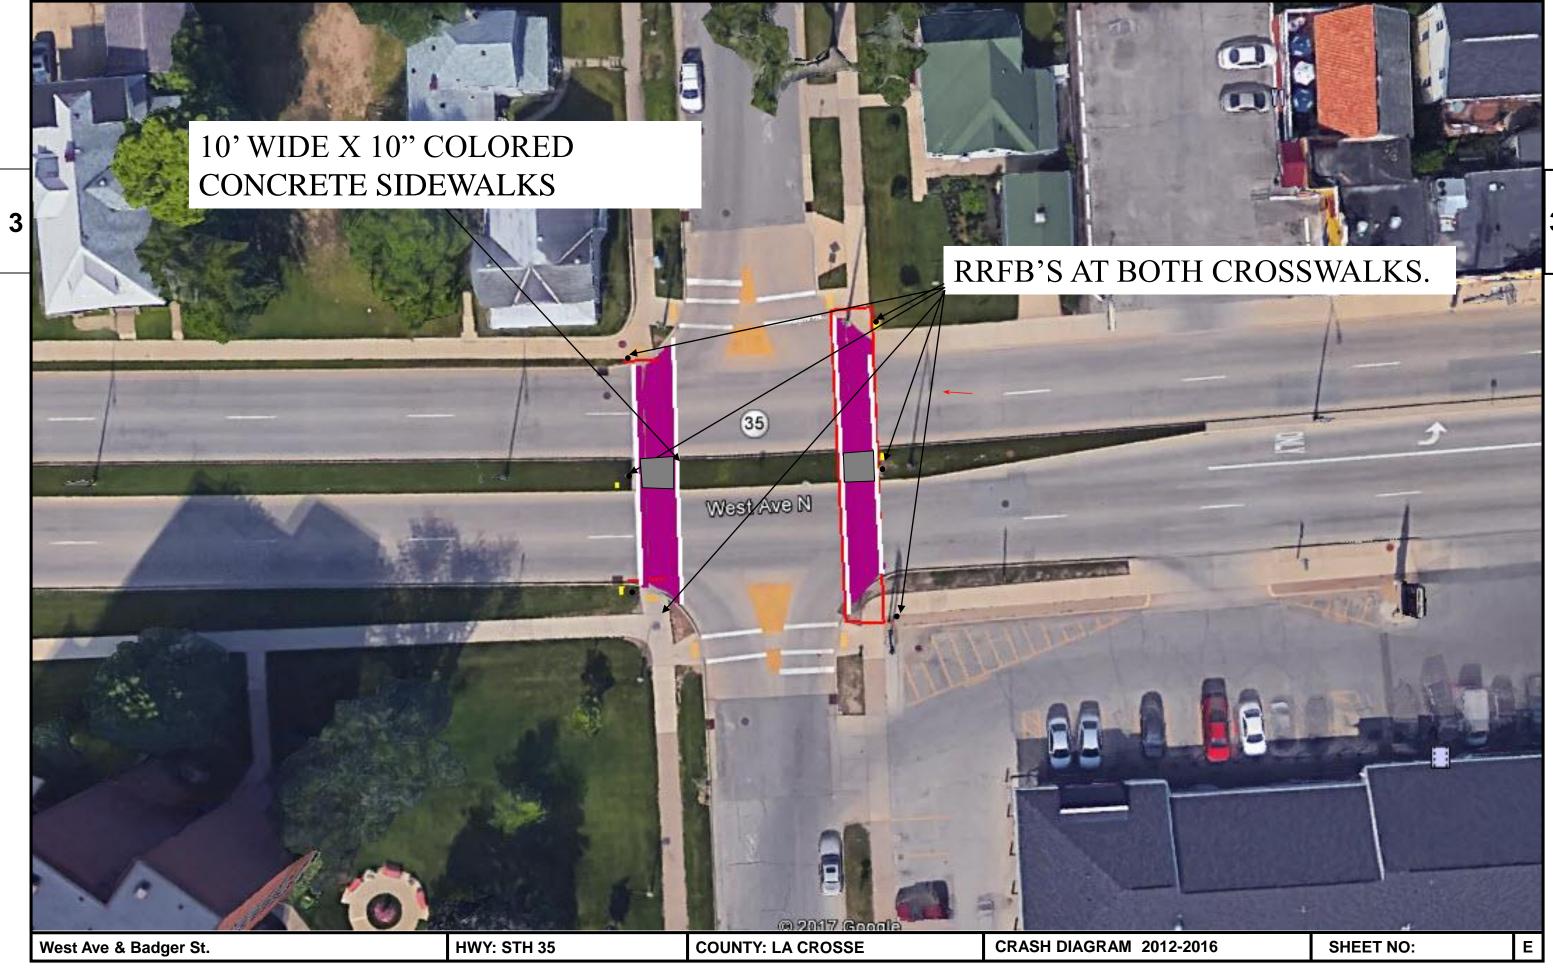| West Ave & Badger St. | HWY: STH 35 | COUNTY: LA CROSSE | CRASH DIAGRAM 2012-2016 | SHEET NO: | E |

FILE NAME : _____   PLOT DATE : _____   PLOT BY : _____   PLOT NAME : _____   ORG DATE : _____   ORIGINATOR : DIST _   PLOT SCALE : 1:1