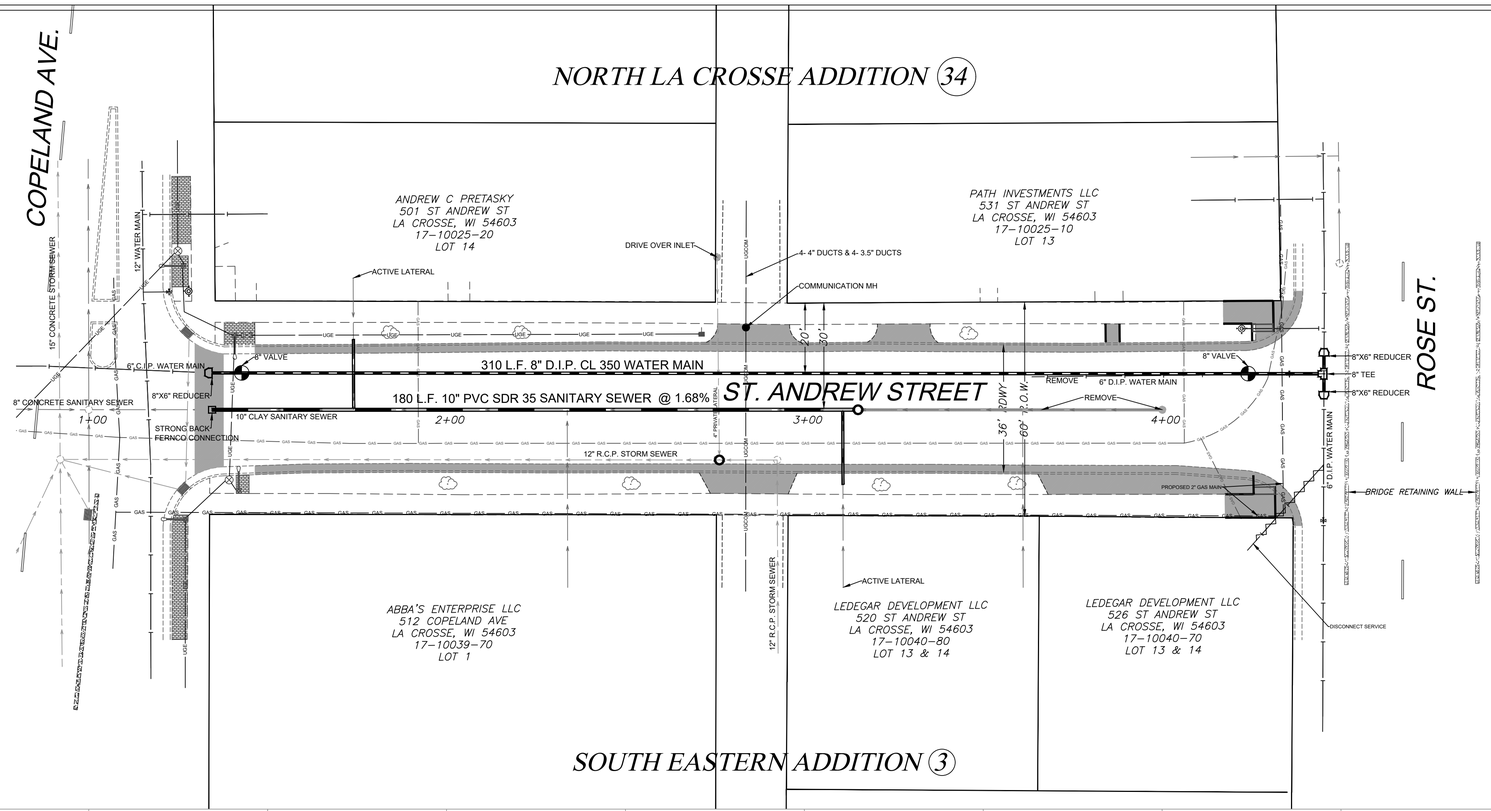

SCALE: 1"=20' H
1"= 2' V

ELEVATIONS SHOWN ARE NAVD 1988

NOTE

CONTRACTOR IS TO VERIFY LOCATION OF ALL UTILITIES PRIOR TO ANY CONSTRUCTION

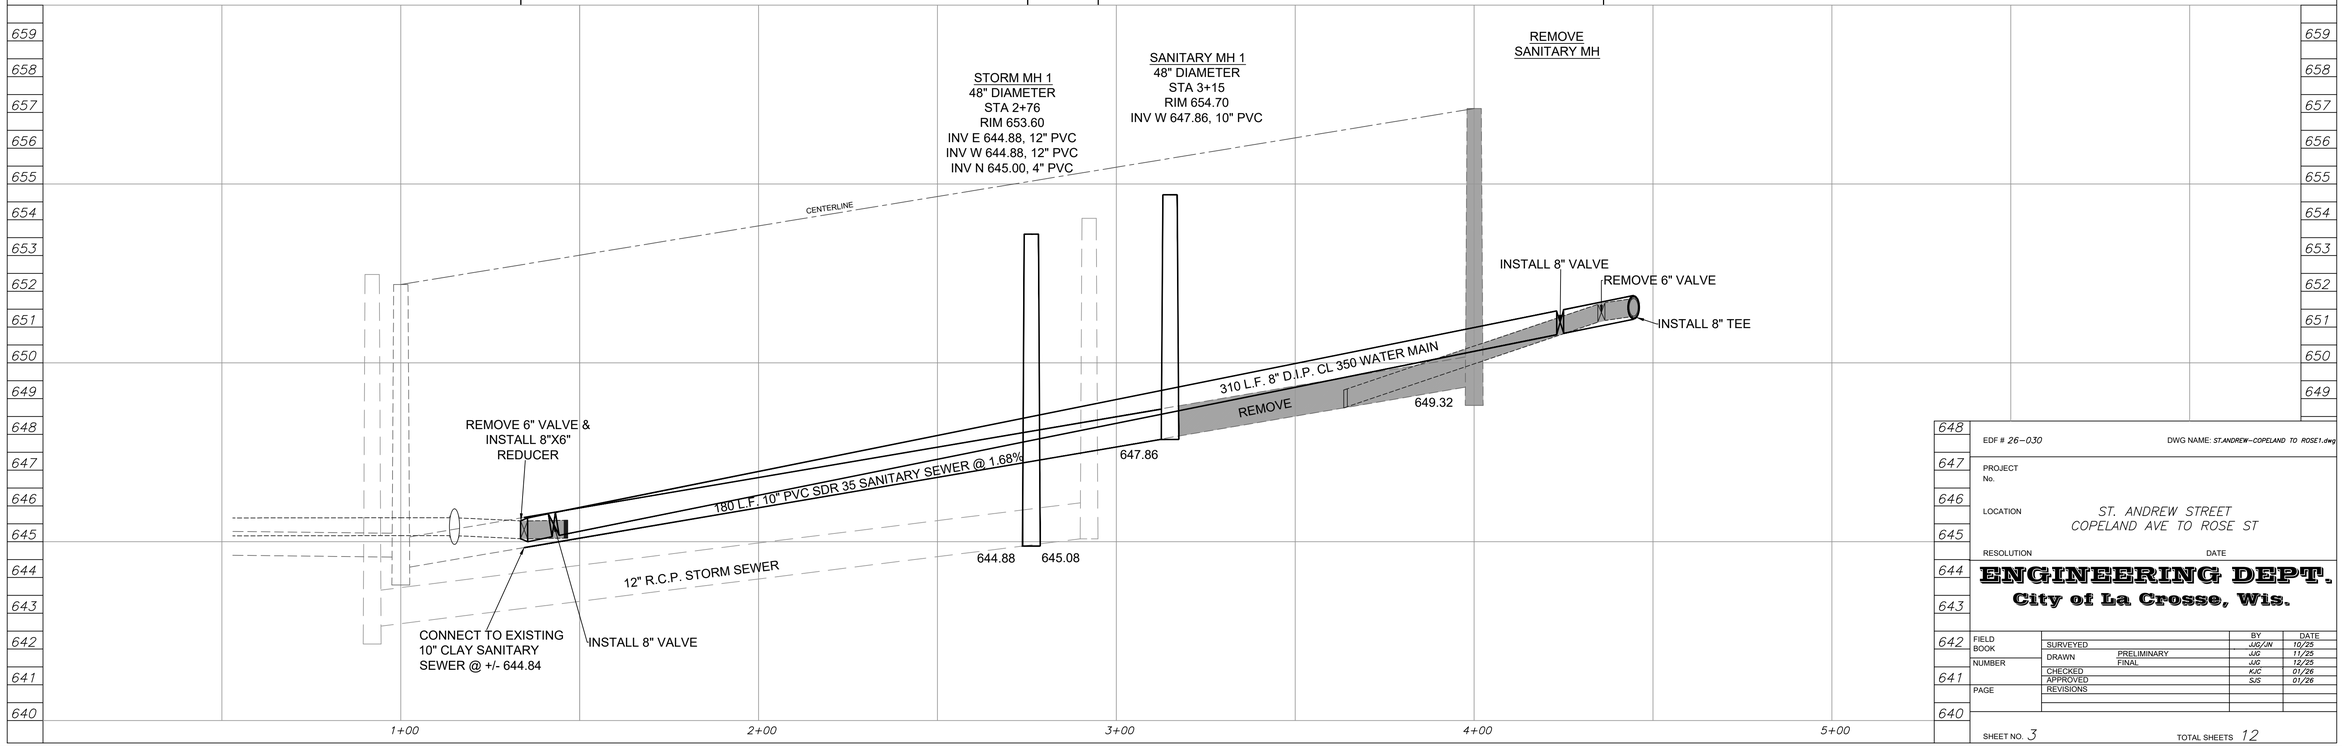

EDF # 26-030 DWG NAME: ST.ANDREW-COPELAND TO ROSE1.dwg

PROJECT No.

LOCATION ST. ANDREW STREET COPELAND AVE TO ROSE ST

RESOLUTION DATE

ENGINEERING DEPT.
City of La Crosse, Wis.

			BY	DATE
FIELD BOOK	SURVEYED		JJG/JN	10/25
	DRAWN	PRELIMINARY	JJG	11/25
NUMBER		FINAL	JJG	12/25
	CHECKED		KJC	01/26
	APPROVED		SJS	01/26
PAGE	REVISIONS			

SHEET NO. 3 TOTAL SHEETS 12