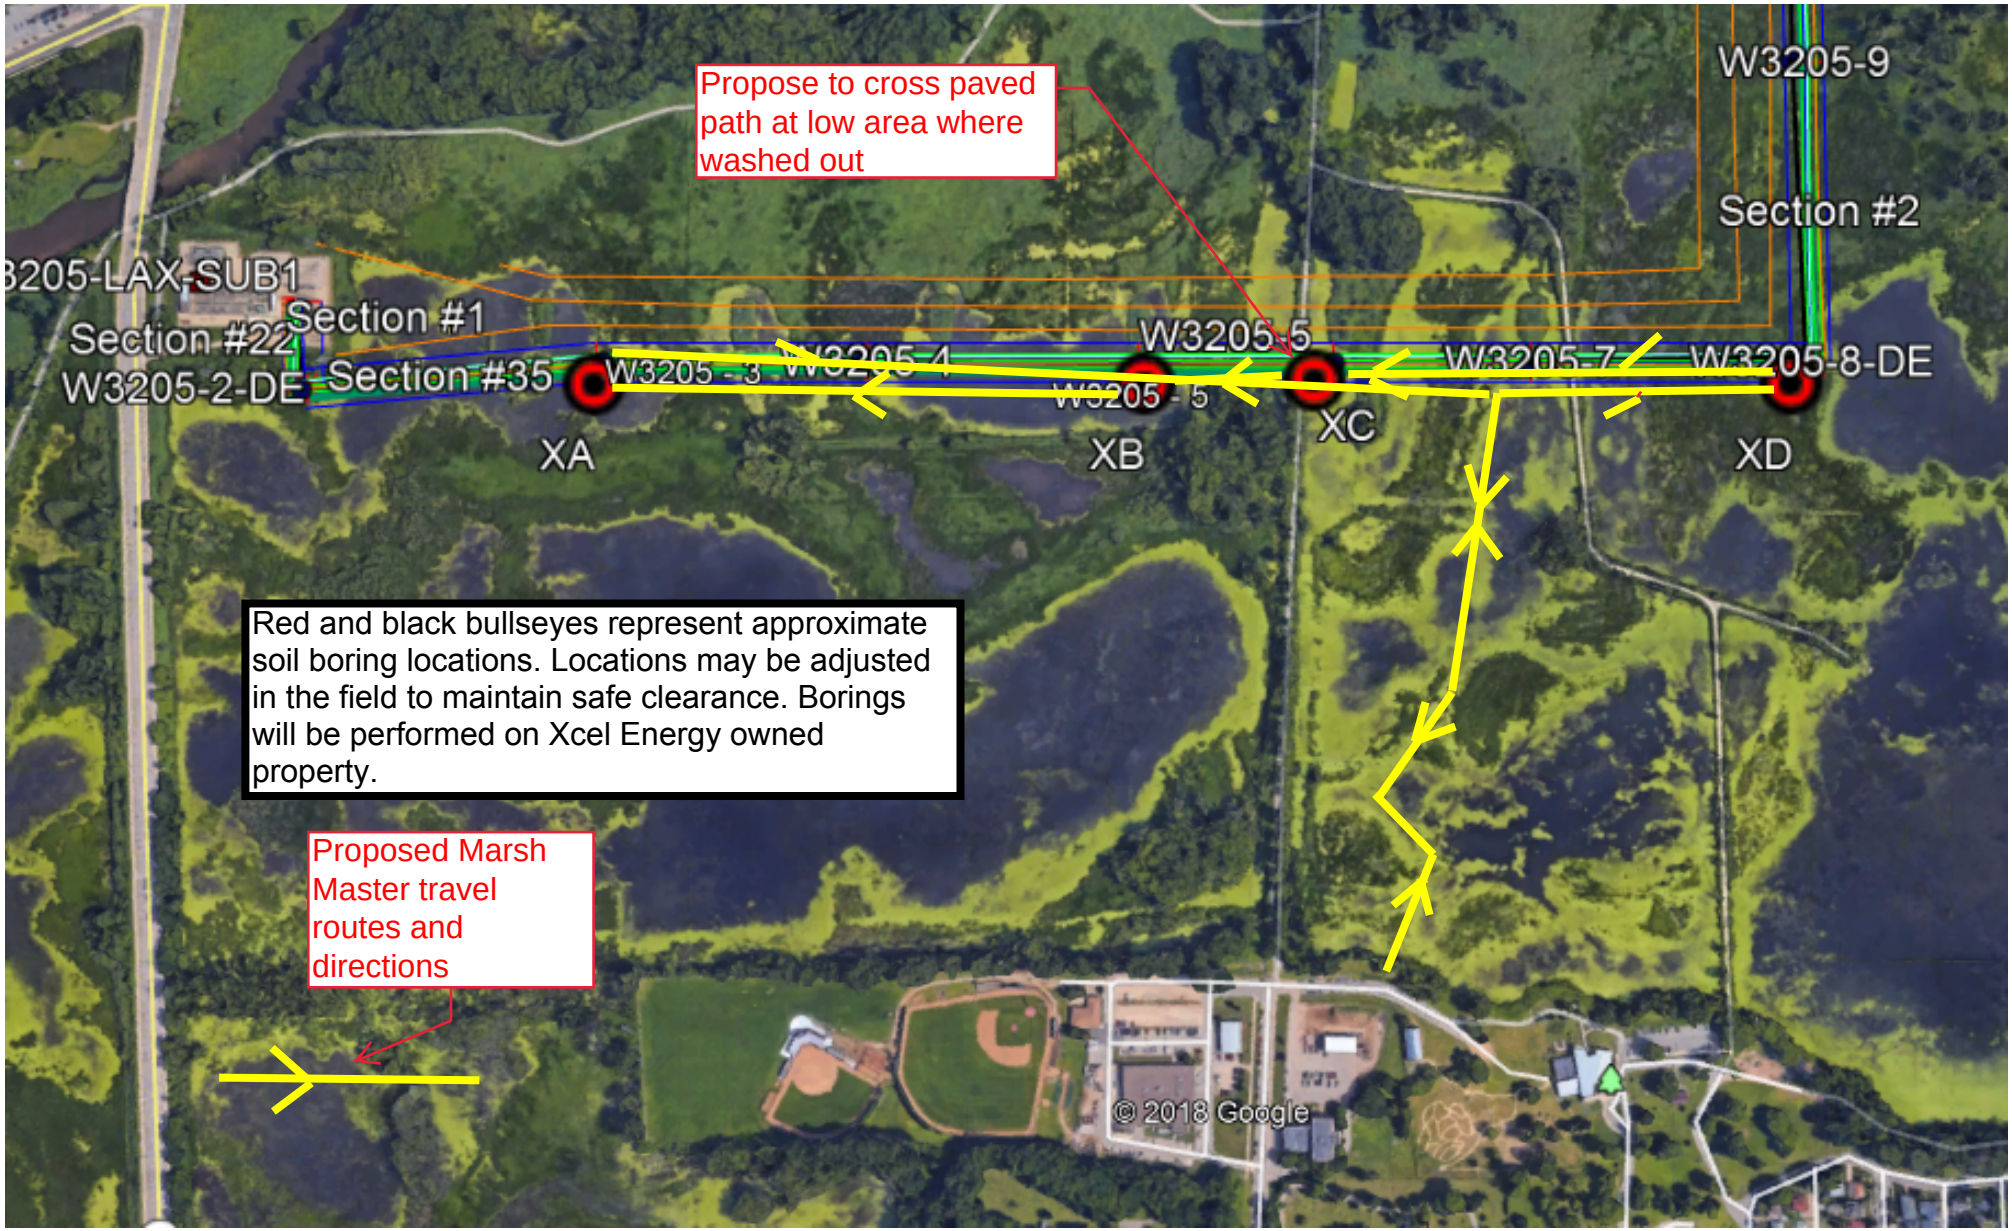
Propose to cross paved path at low area where washed out
W3205-9
Section #2
3205-LAX-SUB1
Section #22
Section #1
W3205-2-DE
Section #35
W3205-5
W3205-7
W3205-8-DE
XA
XB
XC
XD
Red and black bullseyes represent approximate soil boring locations. Locations may be adjusted in the field to maintain safe clearance. Borings will be performed on Xcel Energy owned property.
Proposed Marsh Master travel routes and directions
© 2018 Google