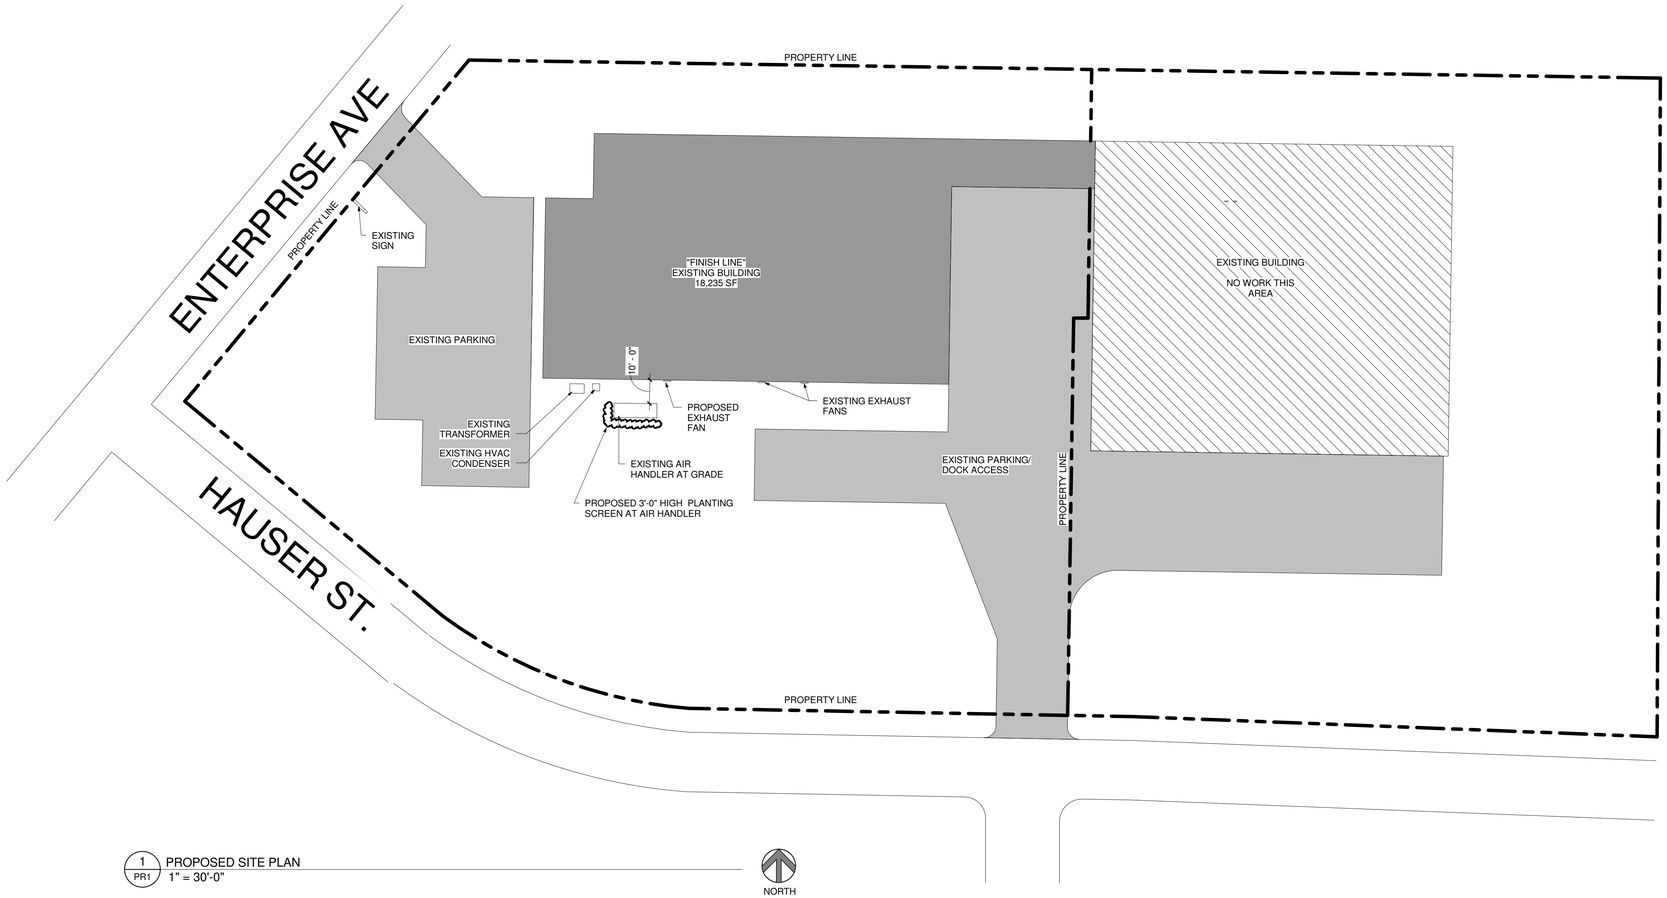

1 PR1 PROPOSED SITE PLAN
1" = 30'-0"

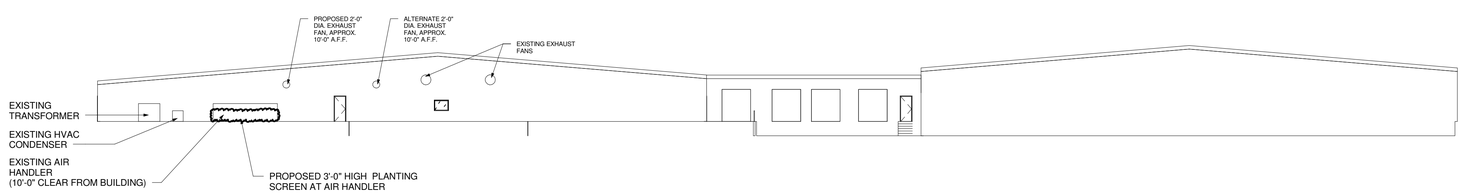

2 PR1 SOUTH ELEVATION
1" = 20'-0"

SITE INFORMATION

-Address: 2110 Enterprise Ave, La Crosse, WI, 54603
-Parcel # :17-10251-172
-Zoning : M2 - Heavy Industrial - No change requested
-No change in building area
-No alterations to grade
-No changes to signage under this submittal

DBS GROUP
Design-Build Solutions
2700 National Drive, Suite 101
Onalaska, Wisconsin, 54650
608-881-6007
www.DBSGi.com

FINISH LINE
2110 Enterprise Ave, La Crosse, WI, 54603

PROPOSED SITE PLAN & ELEVATION

#	DATE	DESCRIPTION
1	Date 2	Bulletin

DRAWN BY: KJO
PROJECT #

SHEET #

PR1

PLAN COMISSION REVIEW

PROJECT ISSUE DATE: 04/20/2017

4/20/2017 1:54:56 PM