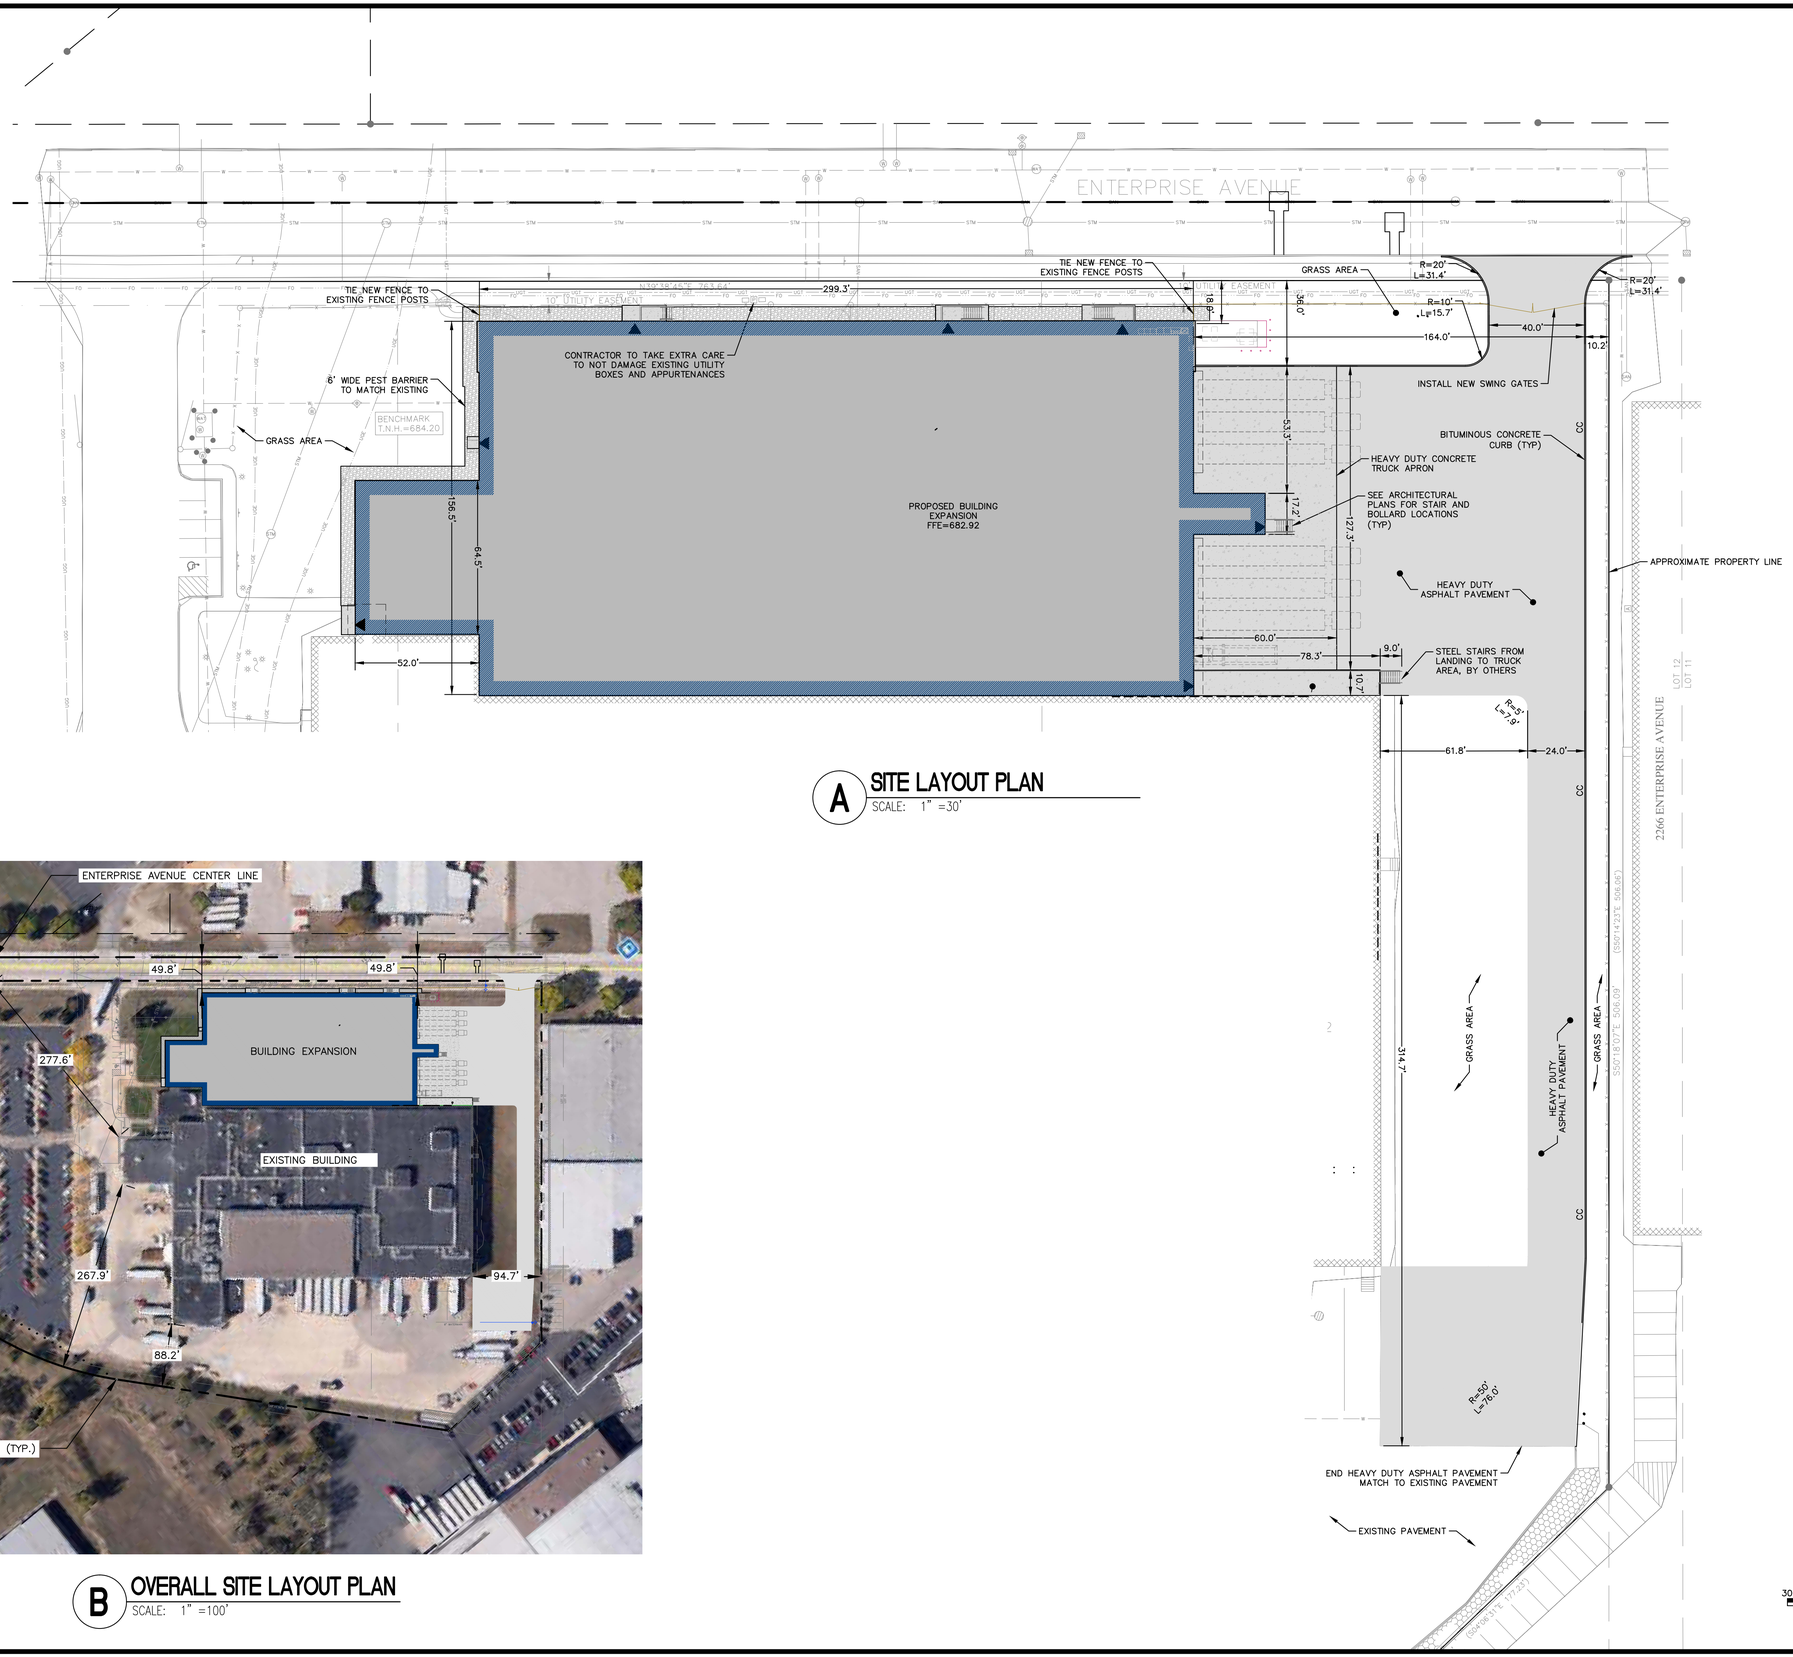

A SITE LAYOUT PLAN

SCALE: 1" =30'

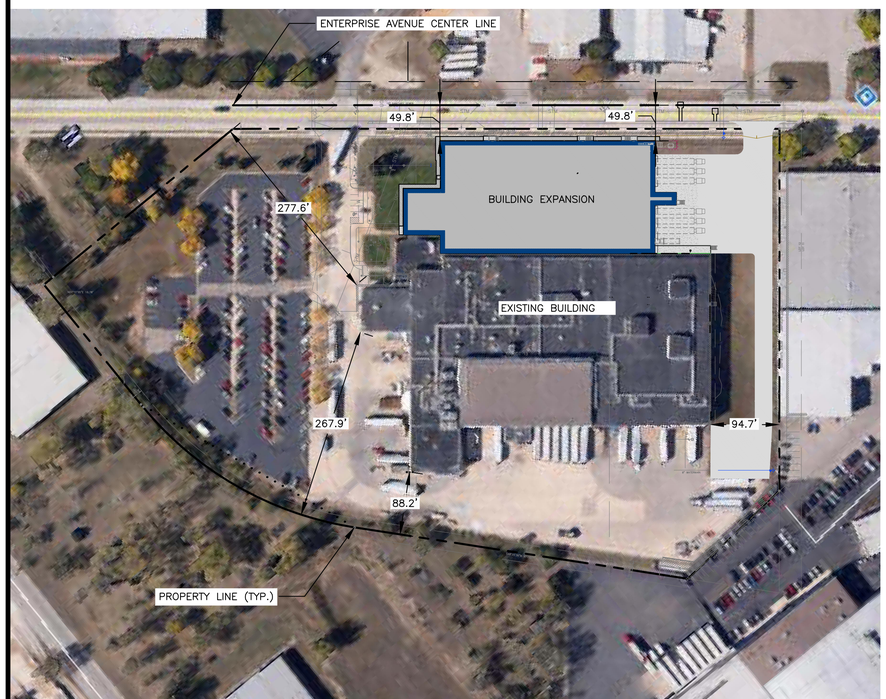

B OVERALL SITE LAYOUT PLAN

SCALE: 1" =100'

E	02/07/2014	CAB	REFERENCE - WISCONSIN STATE BUILDING PERMIT	
D	09/24/2013	CAB	ISSUED FOR BID	
C	09/13/2013	CAB	CONCRETE FOUNDATIONS BID - REFERENCE ONLY	
B	08/23/2013	CAB	WISCONSIN STATE BUILDING PERMIT	
A	07/19/2013	FJC	ISSUED FOR PERMIT	
RELEASE	DATE	BY	APP.	RELEASED FOR . . .

LA CROSSE EXPANSION
2200 ENTERPRISE AVENUE
LA CROSSE, WI 54603

GREAT LAKES CHEESE

SITE LAYOUT PLAN

THE DENNIS GROUP, LLC
PLANNING ▲ ENGINEERING ▲ CONSTRUCTION MANAGEMENT
1537 MAIN STREET
SPRINGFIELD, MASSACHUSETTS 01103
413-787-1785 . FAX 413-787-1786
26 WEST MARKET STREET
SALT LAKE CITY, UTAH 84101
801-531-8585 . FAX 801-531-8586

© THE DENNIS GROUP, LLC
THIS DOCUMENT CONTAINS PROPRIETARY INFORMATION BELONGING TO THE DENNIS GROUP, LLC, OR ITS AFFILIATED COMPANIES AND SHALL BE USED ONLY FOR THE PURPOSE FOR WHICH IT WAS SUPPLIED. IT SHALL NOT BE COPIED, REPRODUCED OR OTHERWISE USED, NOR SHALL SUCH INFORMATION BE FURNISHED IN WHOLE OR IN PART TO OTHERS EXCEPT IN ACCORDANCE WITH THE TERMS OF ANY AGREEMENT UNDER WHICH IT WAS SUPPLIED OR WITH THE PRIOR WRITTEN CONSENT OF THE DENNIS GROUP, LLC AND SHALL BE RETURNED UPON REQUEST.

DRAWING NO.
C1.01
3828

THE DENNIS GROUP, LLC