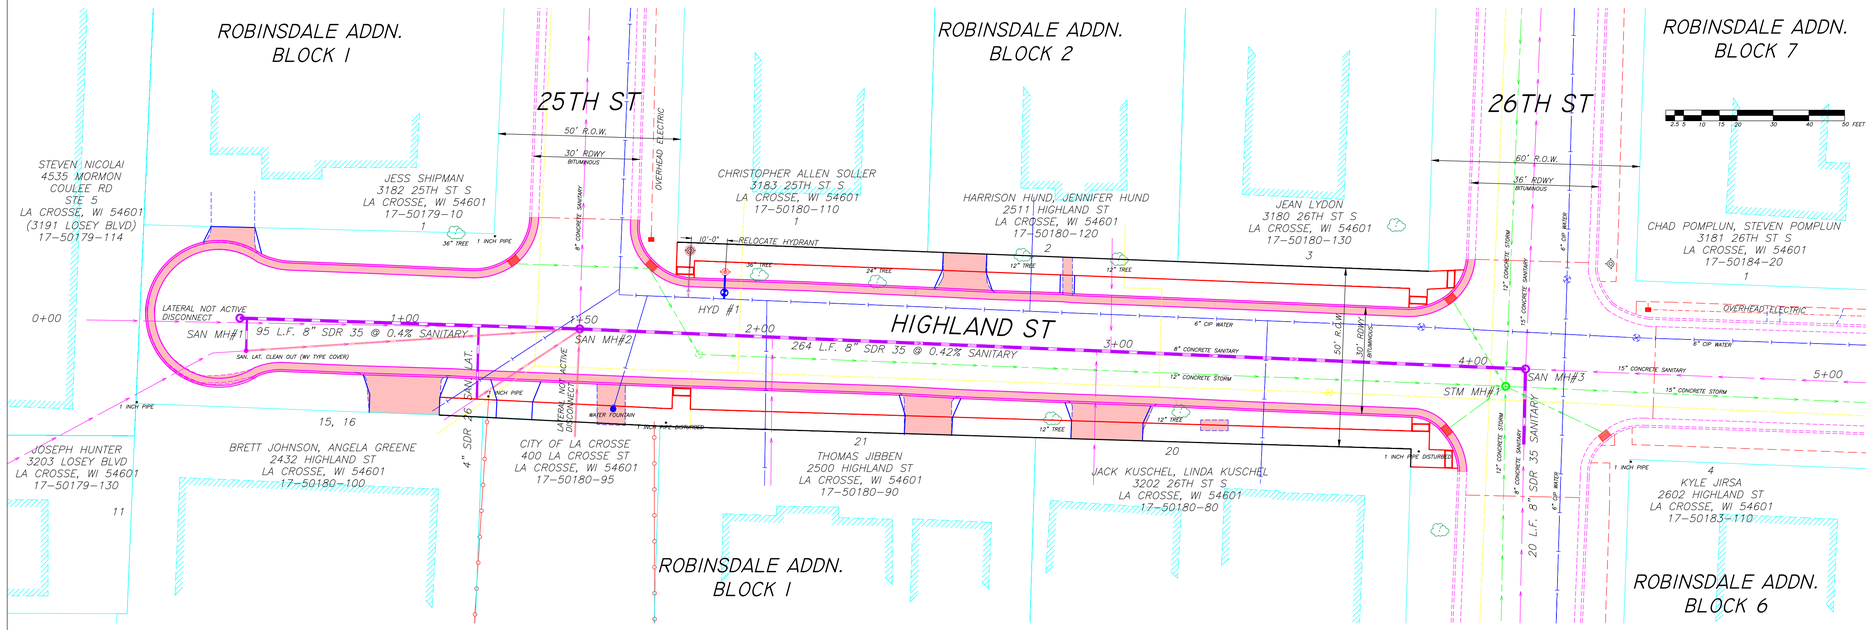

N

SCALE: 1"=20' H
1"= 2' V

ELEVATIONS SHOWN ARE NAVD 1988

NOTE

CONTRACTOR IS TO VERIFY LOCATION OF ALL UTILITIES PRIOR TO ANY CONSTRUCTION

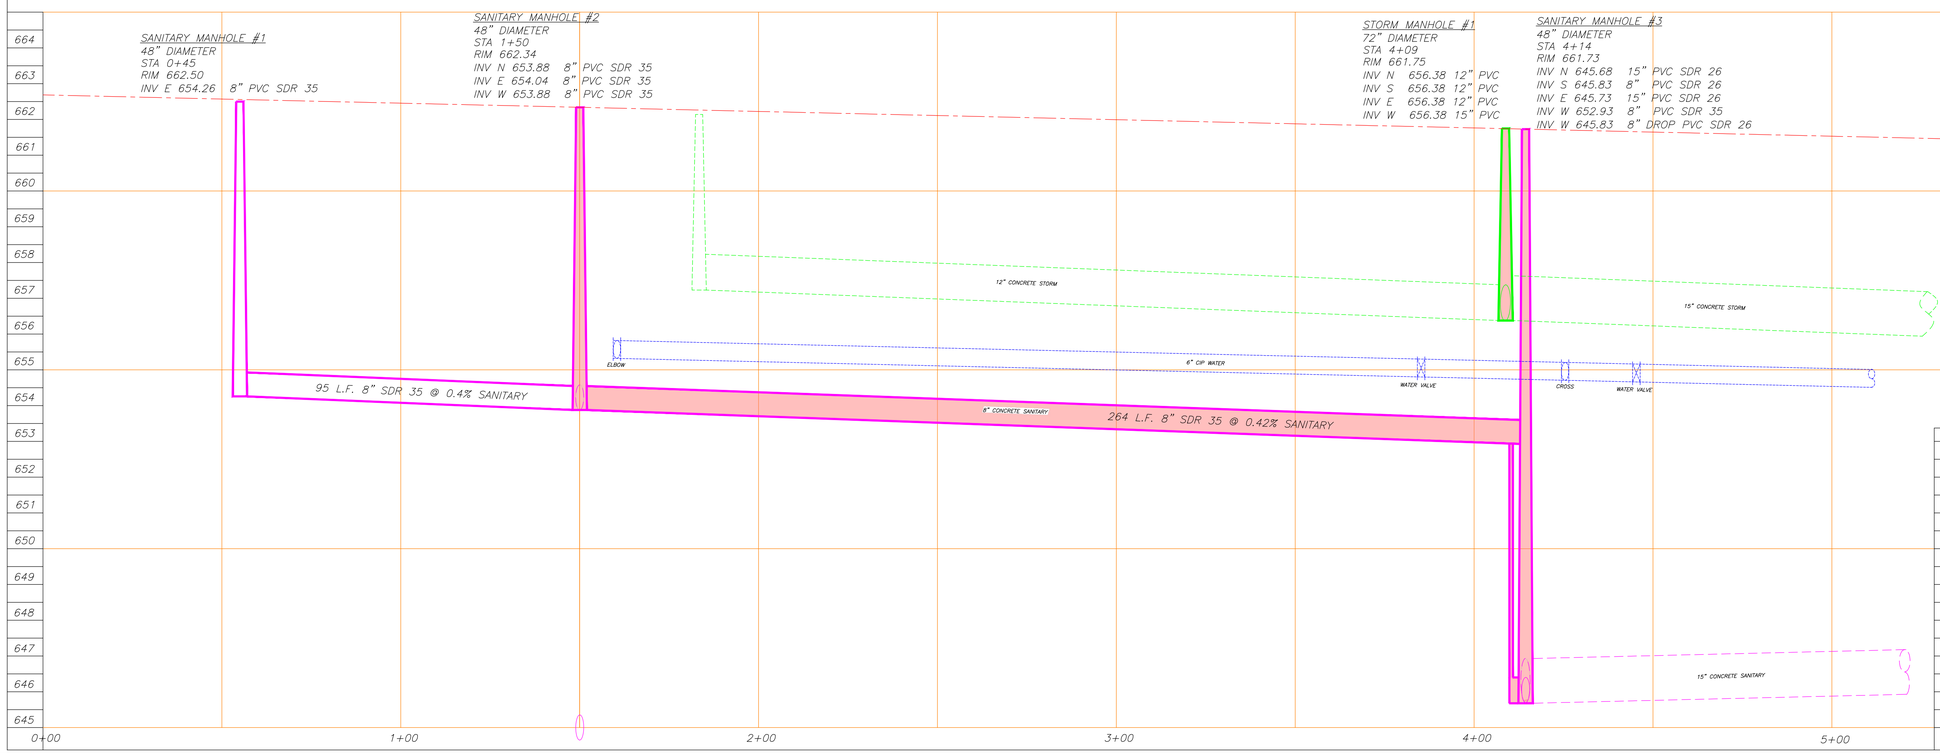

EDF #	25-024
DWG NAME:	25-024_Highland_St
PROJECT No.	HIGHLAND ST
LOCATION	HIGHLAND STREET from 25TH STREET to 26TH STREET
RESOLUTION	DATE

ENGINEERING DEPT.
City of La Crosse, Wis.

		BY	DATE
FIELD BOOK	SURVEYED	YN	11/2024
	DRAWN PRELIMINARY	CBH	12/2024
NUMBER	FINAL	CBH	000
	CHECKED	YN	000
	APPROVED	YN	000
PAGE	REVISIONS		

SHEET NO. 1 TOTAL SHEETS 1