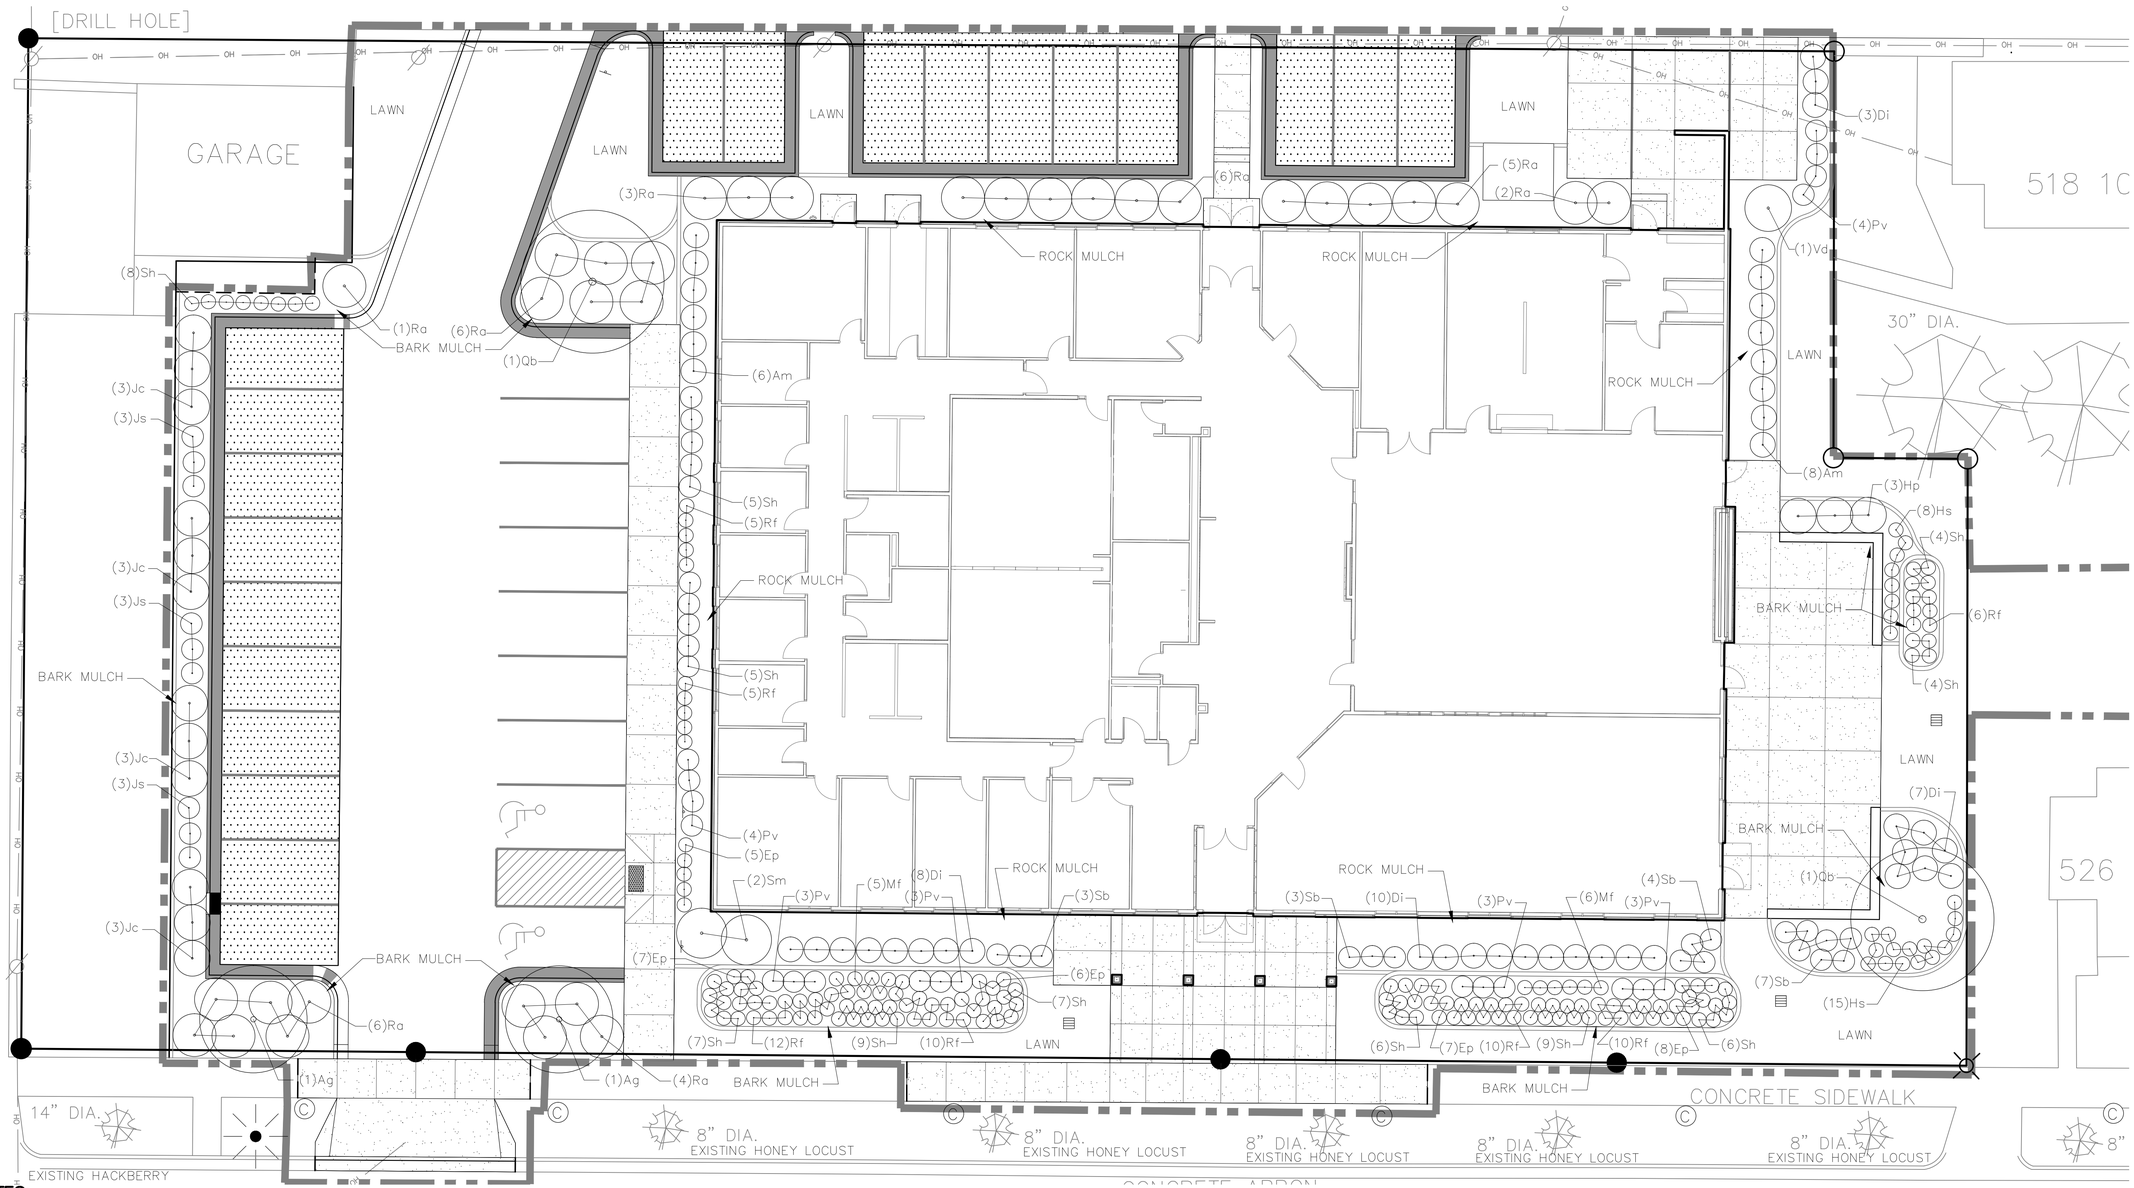

PLAN NOTES:

1. VERIFY UTILITY LOCATION BEFORE BEGINNING ANY WORK.

2. ALL PLANTING BEDS AND LAWN AREAS SHALL HAVE 6" TOPSOIL. PLANTING BEDS WHERE ROCK MULCH IS INDICATED SHALL HAVE FABRIC WEED BARRIER AND 3" OF #2 RIVER ROCK MULCH. PLANTING BEDS WHERE BARK MULCH IS INDICATED SHALL HAVE 4" SHREDDED HARDWOOD BARK.

3. PROVIDE "BULLET EDGERS" BY ROCHESTER CONCRETE OR APPROVED EQUAL AROUND ALL PLANTING BEDS AS PER PLANS. PROVIDE BELGIAN WALL AND WEDGE BLOCK BY MIDWEST CONCRETE PRODUCTS AROUND ALL BIOFILTERS. WALL BLOCK SHALL BE USED ON ALL STRAIGHT EDGES AND WEDGE BLOCK USED ONLY TO CREATE THE RADII SHOWN ON THE PLAN.

3. NEW LAWN AREAS SHALL BE RESTORED WITH SEED, MULCH AND EROSION MATTING OR SOD.

4. MODIFICATIONS TO PLANT SPACING MAY BE ADJUSTED IN THE FIELD BY LANDSCAPE CONTRACTOR. LANDSCAPE ARCHITECT SHALL BE NOTIFIED OF ANY PROPOSED CHANGES TO PLANT MATERIALS OR DESIGN.

5. LANDSCAPE CONTRACTOR SHALL VISIT SITE, INSPECT EXISTING CONDITIONS AND REVIEW PROPOSED PLANTING AND RELATED WORK.

PLANT MATERIAL LIST–SCHEDULE

KEY	BOTANICAL NAME COMMON NAME	SIZE	QUANTITY
Ep	Echinacea purpurea Purple Coneflower	4" pot	2
Mf	Monarda fistulosa Bergamot	4" pot	2
Pv	Panicum virgatum Switchgrass	4" pot	2
Rf	Rudbeckia fulgida Black–eyed Susan	4" pot	2
Sh	Sporobolus heterolepis Prairie Dropseed	4" pot	2

PLANT MATERIAL LIST–SCHEDULE

KEY	BOTANICAL NAME COMMON NAME	SIZE	QUANTITY
Ag	Amelanchier x grandiflora 'Autumn Brilliance' Autumn Brilliance Serviceberry	2" cal	2
Ar	Aronia melanocarpa 'Autumn Magic' Autumn Magic Black Chokeberry	5 gal.	2
Di	Diervilla lonicera Dwarf Bush Honeysuckle	3 gal.	2
Ep	Echinacea purpurea Purple Coneflower	1 gal.	2
Hs	Hemerocallis 'Stella d'Oro' Stella d'Oro Daylily	1 gal.	2
Hp	Hydrangea paniculata 'ILVOBO' Bobo Hydrangea	5 gal.	2
Jc	Juniperus chinensis 'Sea Green' Sea Green Juniper	5 gal.	2
Js	Juniperus scopulorum 'Medora' Medora Juniper	4' B&B	2
Pv	Panicum virgatum 'Heavy Metal' Heavy Metal Switchgrass	1 gal.	2
Qb	Quercus bicolor Swamp White Oak	2 1/2" cal	2
Ra	Rhus aromatica 'Gro–Low' Gro–Low Fragrant Sumac	3 gal.	2
Rf	Rudbeckia fulgida 'Goldsturm' Goldsturm Black–eyed Susan	1 gal.	2
Sb	Spiraea betulifolia 'Tor' Tor Birchleaf Spirea	3 gal.	2
Sh	Sporobolus heterolepis Prairie Dropseed	1 gal.	2
Sm	Syringa meyeri 'Palibin' Dwarf Korean Lilac	5 gal.	2
Vd	Viburnum dentatum 'Christom' Blue Muffin Arrowwood Viburnum	5 gal.	2

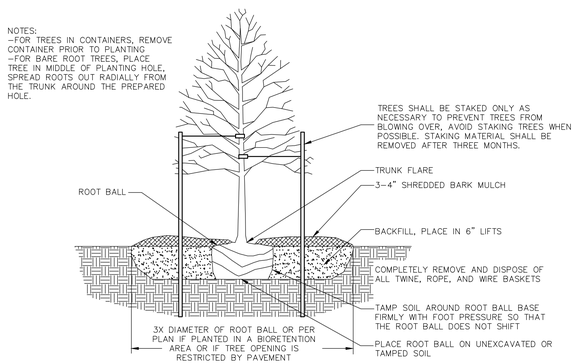

A L100 **TREE PLANTING DETAIL**
NO SCALE

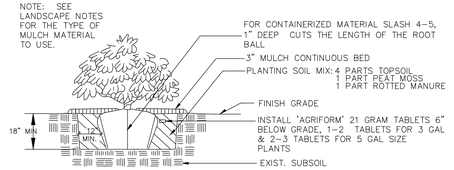

B L100 **SHRUB PLANTING DETAIL**
NO SCALE

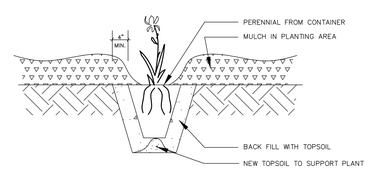

C L100 **POTTED PLANTS PLANTING DETAIL**
NO SCALE

ARCHITECTURE
ENGINEERING
INTERIOR DESIGN

HSR ASSOCIATES INC.
100 MILWAUKEE STREET
LA CROSSE, WISCONSIN
PHONE: 608.784.1830
FAX: 608.782.5844
WEB SITE: www.hsrassociates.com

Consultant:

PARAGON ASSOCIATES
Environmental Design & Consulting
CIVIL ENGINEERING . LANDSCAPE ARCHITECTURE . SURVEYING
632 COPELAND AVENUE . LA CROSSE, WI 54603
Tel.608.781.3110 Fax.608.781.3197 Paragon–Assoc.biz

Project Title: **COULEE REGION RECOVERY CENTER**

Project Location: **FERRY STREET LA CROSSE, WISCONSIN**

Sheet Title: **LANDSCAPE PLAN**

HSR Project Number:

Project Date:

Drawn By: **C.G.**

Key Plan:

REVIEW

NOT FOR CONSTRUCTION

Revisions:

No.	Description	Date

Graphic Scale: **1"=10'**

Last Update: **09/01/17**

L100

N

5 0 5 10

PLAN SCALE: 1"=10'