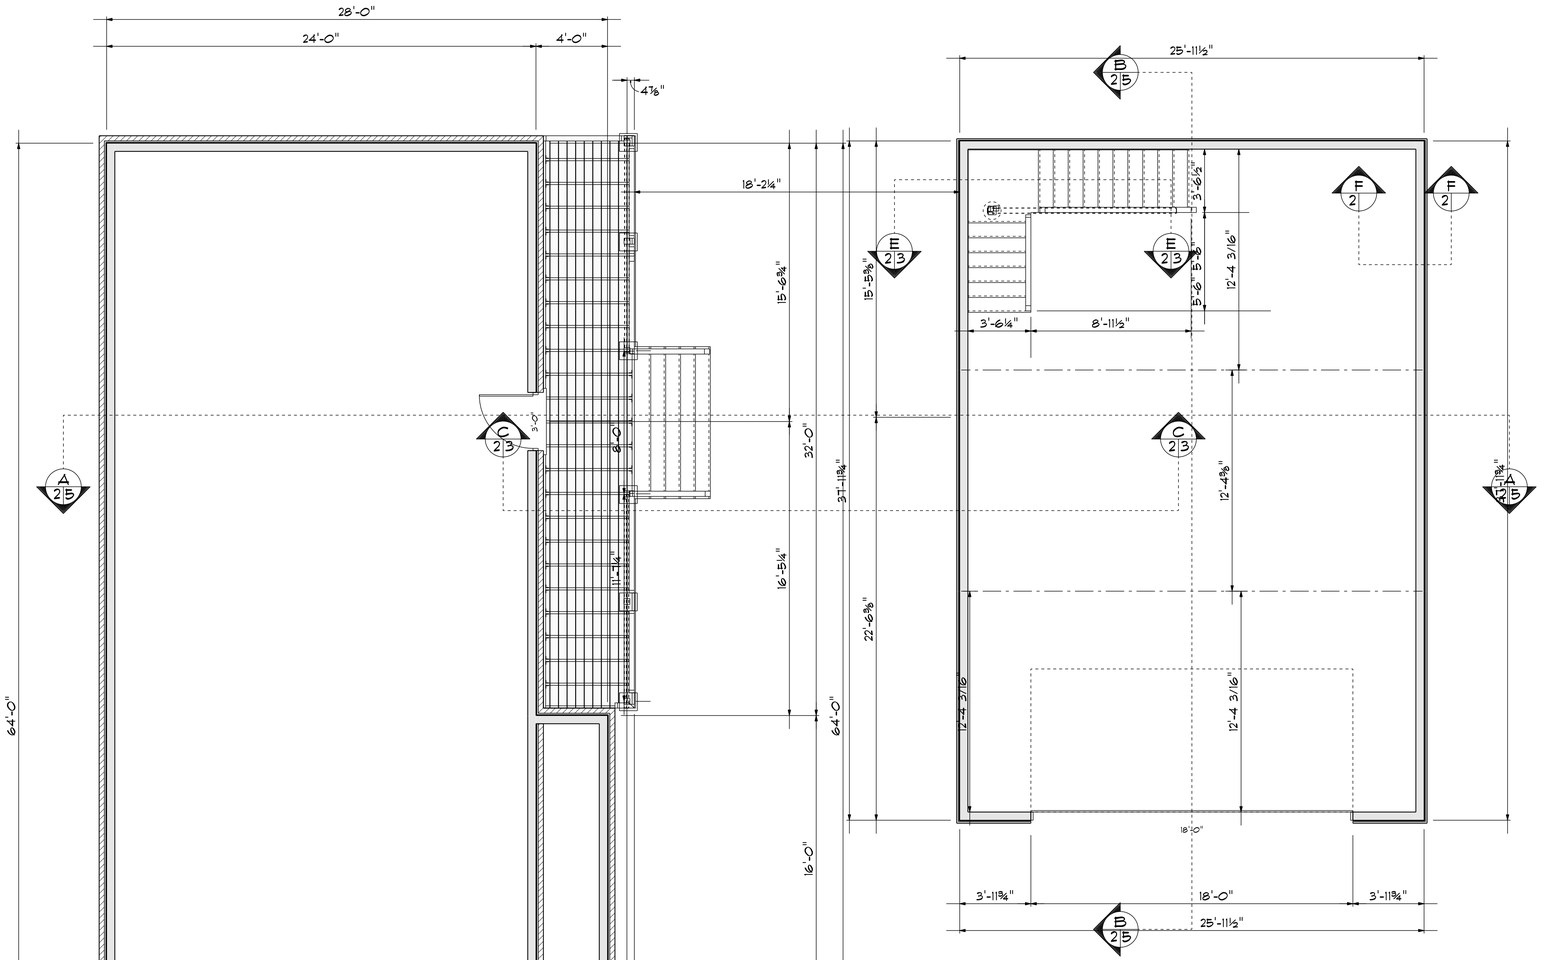

MAIN FLOOR

SCALE: 1/4" = 1'-0"

GENERAL NOTES:
WALLS TO BE FRAMED WITH 2X6" STUDS 6" o.c. WITH 7/16 WALL PANEL CONSTRUCTION.
INSULATION TO BE DETERMINED
GENERAL CONTRACTOR TO VERIFY WALL CONSTRUCTION CONFORMS TO STATE AND LOCAL CODES INCLUDING GARAGE DOOR PORTAL FRAMING.
STEEL BEAMS AND FLOOR TRUSSES AND ROOF TRUSSES TO BE ENGINEERED BY SUPPLIER.

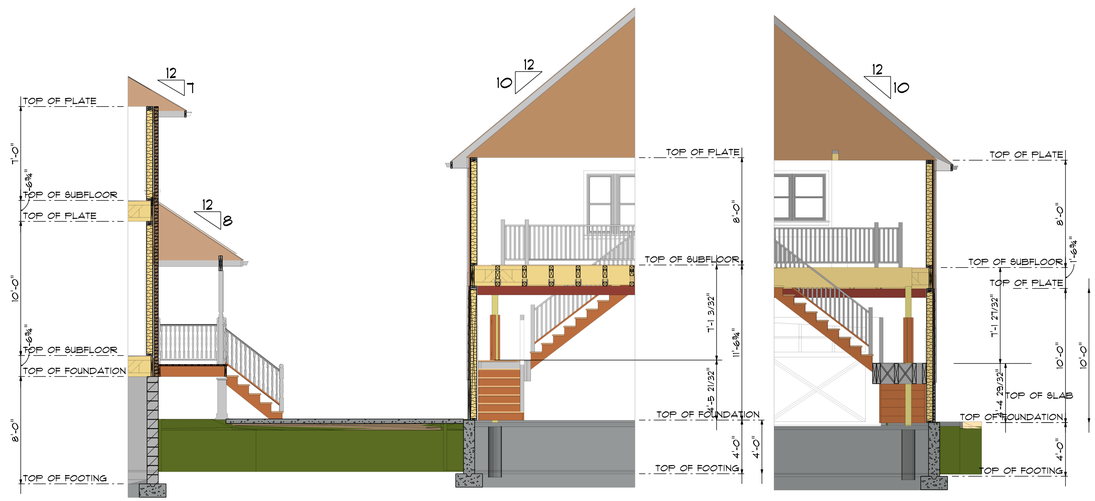

C 2 3 CROSS SECTION C
SCALE: 3/16" = 1'-0"

FINAL PLANS

E 2 3 CROSS SECTION E
SCALE: 3/16" = 1'-0"

MIDWEST DESIGN & CONSTRUCTION, LLC
N5560 CTH ZM, Suite #3
Onalaska, WI 54650
PH: 608-785-2750
Cell: 507-458-5034

BUILDER

DAVE RUDRUD
608 386 3751

PLAN DATE, REVISIONS			
3	03.05.21	REVISIONS	KMG
2	01.13.21	FINALS	KMG
1	01.11.21	PRELIMINARY	KMG
NO.	DATE:	DESCRIPTION:	BY:

OWNER GREG GROB
PROJECT # 012021-1
ADDRESS: 1024 CASS ST
LA CROSSE WI 54601

EMAIL:
PHONE:

SHEET NUMBER

A 3

SHEET 3 OF 6

MAIN LEVEL PLAN