CRDN
THE TEXTILE EXPERTS
CRDN

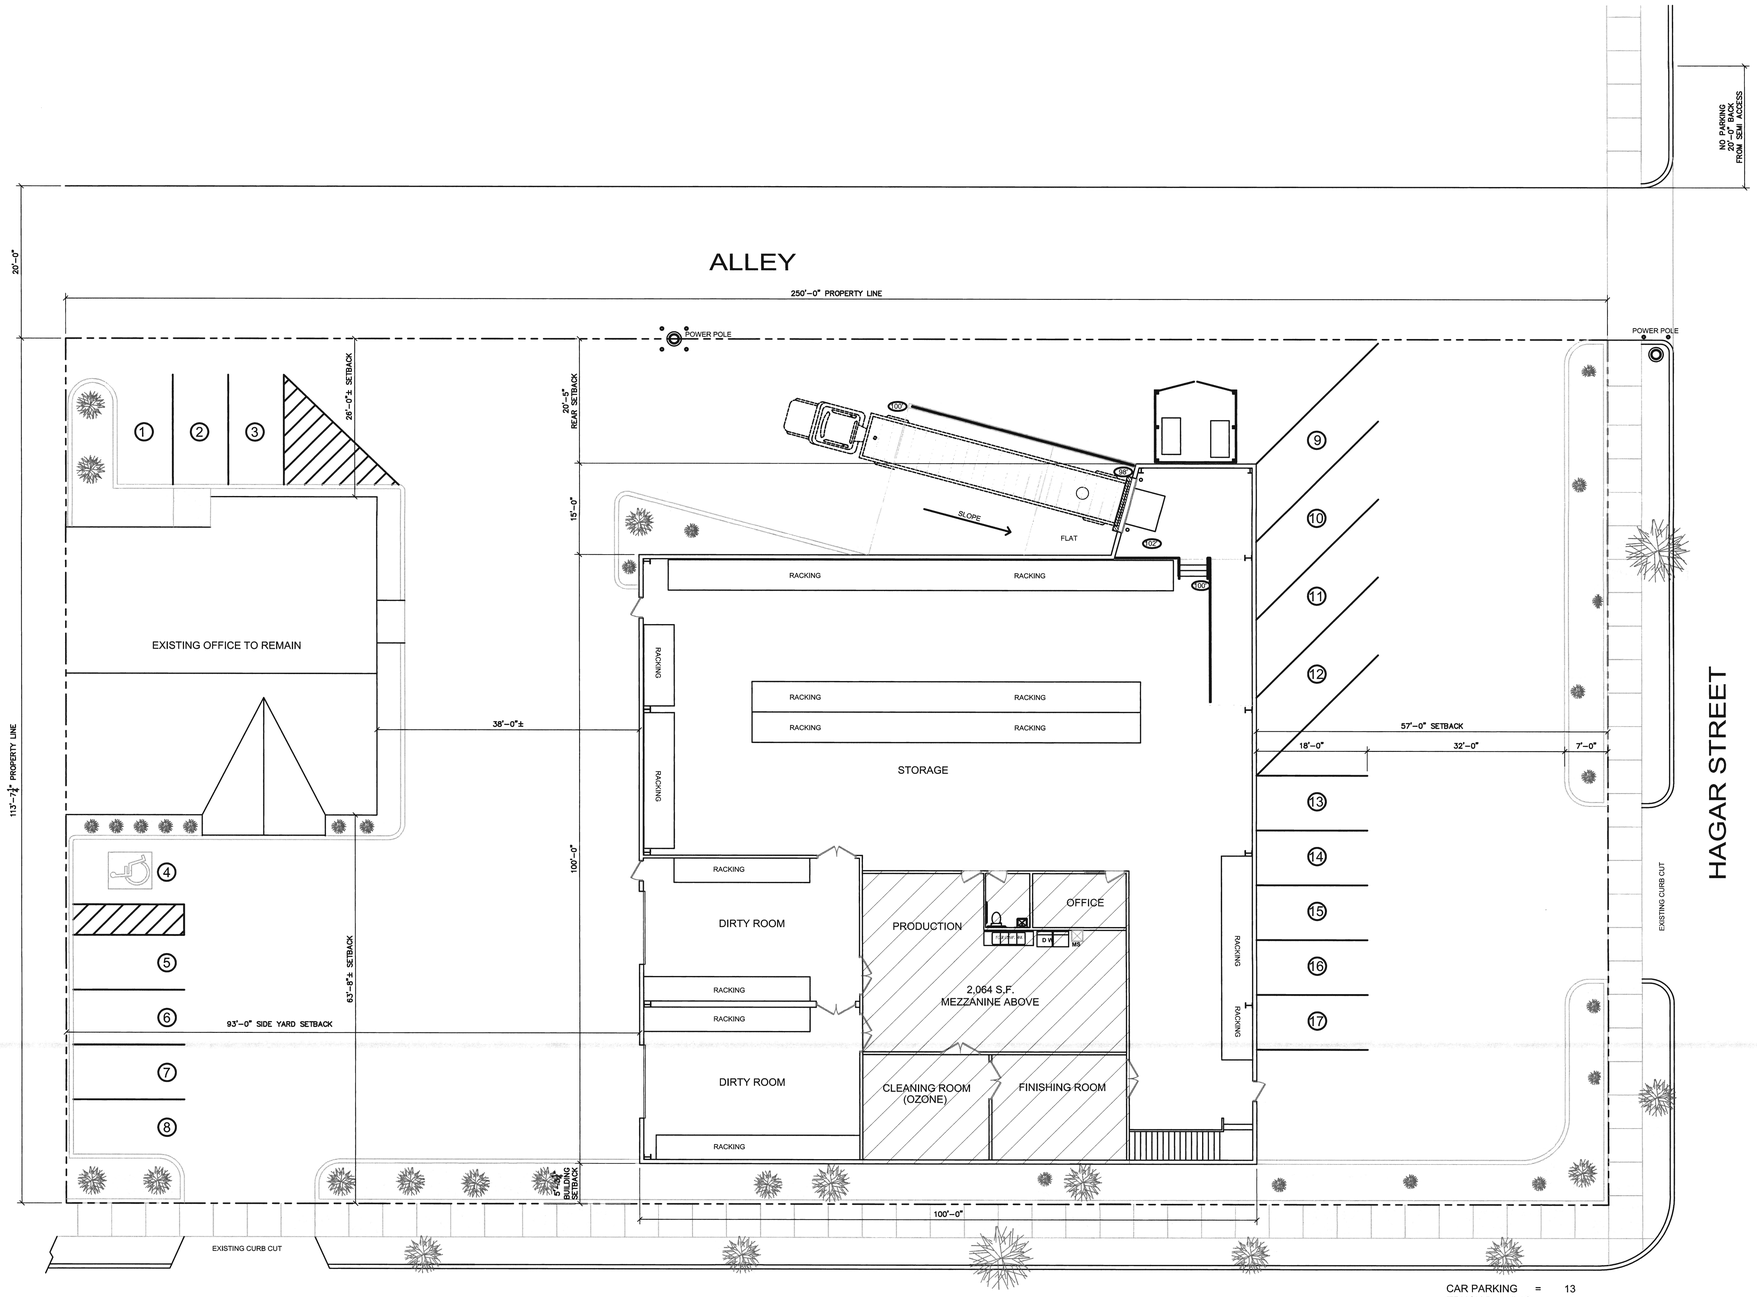

CAR PARKING = 13
TRUCK PARKING = 4

1 A1 SITE PLAN
1" = 10'-0"

I hereby certify that this plan, specification, or report was prepared by me or under my direct supervision and that I am a duly Registered Architect under the laws of the State of WISCONSIN

Number A-4569 Date

This drawing is and will remain the property of the architects each any reproduction or use for not but the specifically express upon purposes, without the prior written consent of the architects, is strictly prohibited.

Information contained in these drawings was prepared for the specific site listed below. Use of these drawings for any other location or project is strictly prohibited without prior written consent of the architects. © 2017

MBA Architects, Inc.
3823 Creekside Lane
Holmen WI. 54636
PH: 608-785-2760
FAX: 608-785-2750

CRDN THE TEXTILE EXPERTS

722 ROSE STREET
LA CROSSE, WI

CLIENT: JAMES WILLE

ISSUE DATE:
CLIENT REVIEW 05/18/17
CLIENT REVIEW 06/22/17

REVISIONS

rev.	date	comments

drawn by: TRB
checked by: CHK

THIS SHEET CONTAINS:
SITE PLAN

A1

ARCHITECT'S COMMISSION NUMBER
17-1146.001

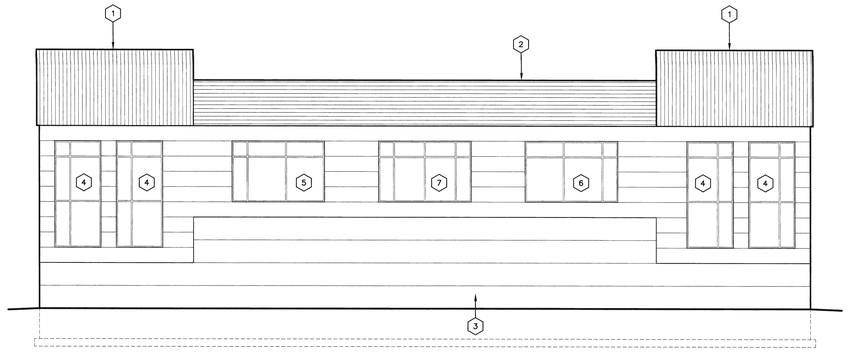

1 / A2 ROSE STREET EXTERIOR ELEVATION
1/8" = 1'-0"

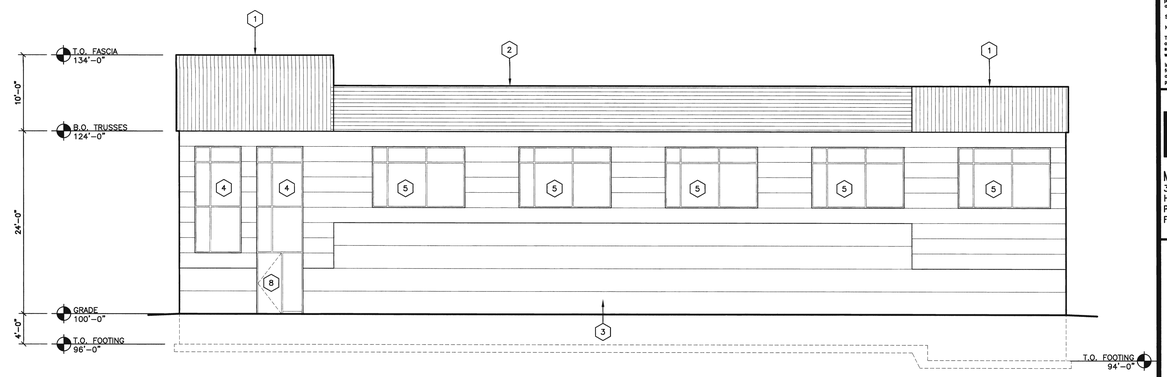

1 / A2 HAGAR STREET EXTERIOR ELEVATION
1/8" = 1'-0"

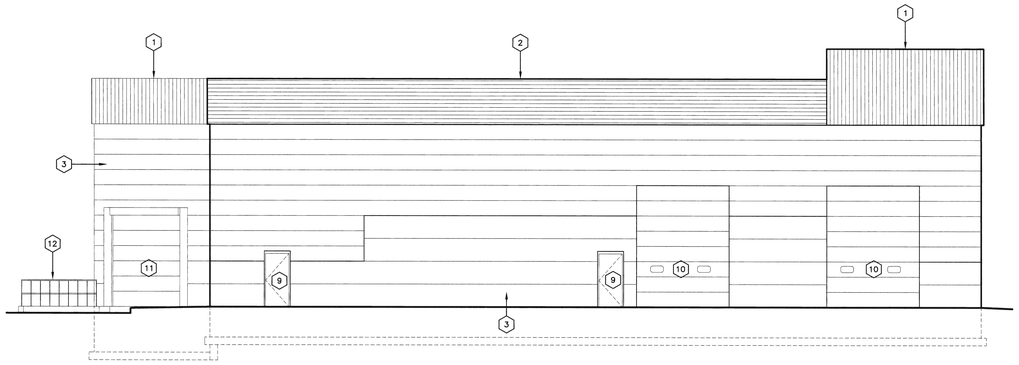

3 / A2 SIDE EXTERIOR ELEVATION
1/8" = 1'-0"

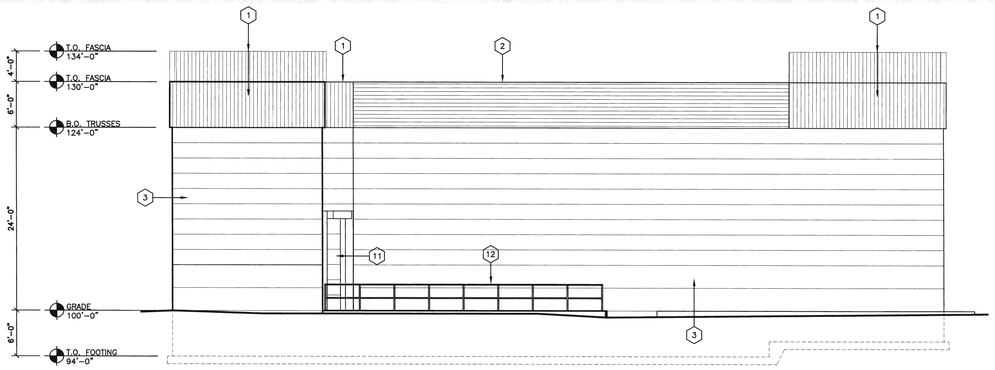

4 / A2 REAR EXTERIOR ELEVATION
1/8" = 1'-0"

ELEVATION KEY NOTES

1. ARCHITECTURAL METAL – MINI-RIB, VERTICAL, COLOR: SKY BLUE, UNACLAD SRI 28.
2. ARCHITECTURAL METAL – MINI-RIB, HORIZONAL, COLOR: CITY SCAPE, UNACLAD SRI 39.
3. ARCHITECTURAL TILT-UP PREFABRICATED CONCRETE PANEL (PATTERN AS SHOWN) 24'-0" HIGH.
4. 6'-0"x 14'-0" CLEAR ANODIZED STOREFRONT WINDOWS.
5. 12'-0" x 8'-0" CLEAR ANODIZED STOREFRONT WINDOWS WITH MULLIONS AS SHOWN.
6. 12'-0" x 8'-0" CLEAR ANODIZED STOREFRONT WINDOWS WITH MULLIONS AS SHOWN.
7. 12'-0" x 8'-0" CLEAR ANODIZED STOREFRONT WINDOWS WITH MULLIONS AS SHOWN.
8. 3'-0" x 8'-0" CLEAR ANODIZED DOOR AND HARDWARE WITH 3'-0" x 8'-0" SIDE LITE.
9. 3'-0" x 7'-0" EXTERIOR INSULATED METAL MAN DOOR.
10. 12'-0" x 16'-0" INSULATED METAL OVERHEAD DOOR.
11. 9'-0" x 12'-0" INSULATED METAL OVERHEAD DOOR.
12. 42" HIGH STEEL GUARD RAIL AND CONCRETE RETAINING WALL.

I hereby certify that this plan, specification, or report was prepared by me or under my direct supervision and that I am a duly Registered Architect under the laws of the State of WISCONSIN
Number A-4569 Date

This drawing is and will remain the property of the architects and any reproduction or use for any but the specifically agreed upon purposes, without the prior written consent of the architects, is strictly prohibited.

Information contained in these drawings was prepared for the specific site listed below. Use of these drawings for any other location or project is strictly prohibited without prior written consent of the architects. © 2017

MBA Architects, Inc.
3823 Creekside Lane
Holmen WI. 54636
PH: 608-785-2760
FAX: 608-785-2750

CRDN THE TEXTILE EXPERTS

722 ROSE STREET
LA CROSSE, WI

CLIENT: JAMES WILLE

ISSUE DATE:
CLIENT REVIEW 05/18/17
CLIENT REVIEW 06/22/17

REVISIONS

rev.	date	comments

drawn by: TRB
checked by: CHK

THIS SHEET CONTAINS:
EXTERIOR ELEVATIONS

A2

ARCHITECT'S COMMISSION NUMBER
17-1146.001