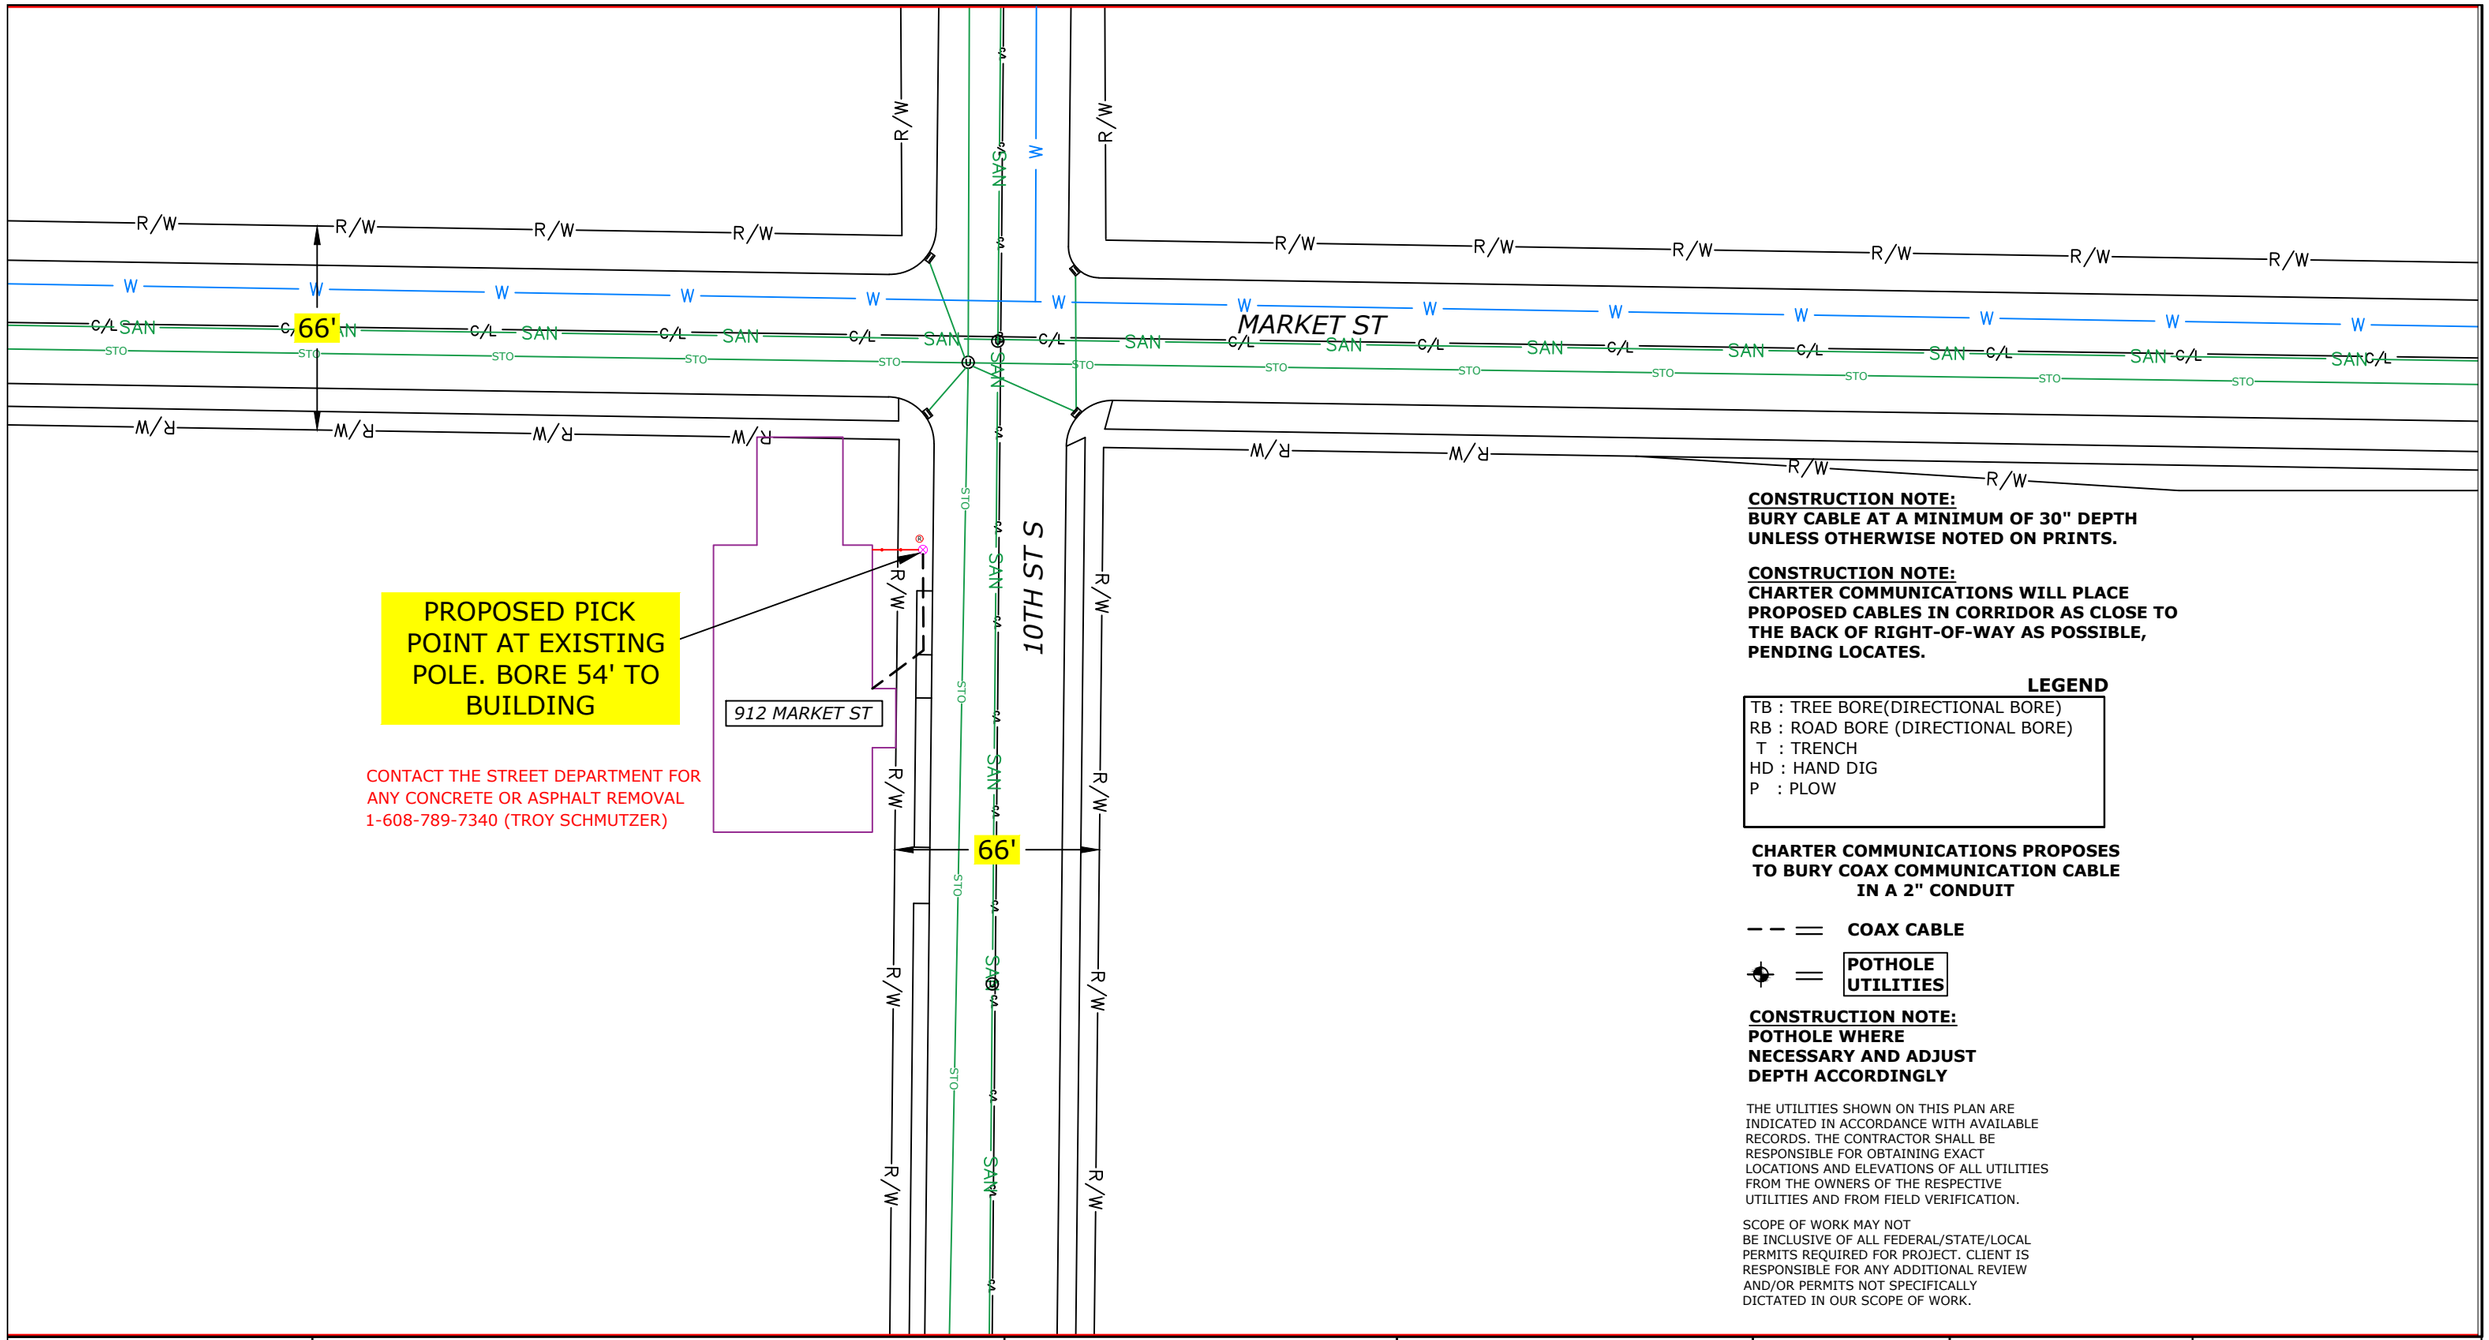

CONSTRUCTION NOTE:
BURY CABLE AT A MINIMUM OF 30" DEPTH UNLESS OTHERWISE NOTED ON PRINTS.

CONSTRUCTION NOTE:
CHARTER COMMUNICATIONS WILL PLACE PROPOSED CABLES IN CORRIDOR AS CLOSE TO THE BACK OF RIGHT-OF-WAY AS POSSIBLE, PENDING LOCATES.

LEGEND

TB	TREE BORE(DIRECTIONAL BORE)
RB	ROAD BORE (DIRECTIONAL BORE)
T	TRENCH
HD	HAND DIG
P	PLOW

CHARTER COMMUNICATIONS PROPOSES TO BURY COAX COMMUNICATION CABLE IN A 2" CONDUIT

COAX CABLE

POTHOLE UTILITIES

CONSTRUCTION NOTE:
POTHOLE WHERE NECESSARY AND ADJUST DEPTH ACCORDINGLY

THE UTILITIES SHOWN ON THIS PLAN ARE INDICATED IN ACCORDANCE WITH AVAILABLE RECORDS. THE CONTRACTOR SHALL BE RESPONSIBLE FOR OBTAINING EXACT LOCATIONS AND ELEVATIONS OF ALL UTILITIES FROM THE OWNERS OF THE RESPECTIVE UTILITIES AND FROM FIELD VERIFICATION.

SCOPE OF WORK MAY NOT BE INCLUSIVE OF ALL FEDERAL/STATE/LOCAL PERMITS REQUIRED FOR PROJECT. CLIENT IS RESPONSIBLE FOR ANY ADDITIONAL REVIEW AND/OR PERMITS NOT SPECIFICALLY DICTATED IN OUR SCOPE OF WORK.

mi-TECH
(920)465-8018
GREEN BAY, BROWNSVILLE,
NEW BERLIN & MINNEAPOLIS

LEGEND

- JOINT POLE
- NEW JOINT POLE
- POWER POLE
- NEW POWER POLE
- BORE PIT
- EXISTING PEDESTAL
- NEW PEDESTAL
- FIBER SLACK LOOP
- ELECTRIC PEDESTAL
- RISER POLE
- ANCHOR & DOWNGUY
- NEW ANCHOR & DOWNGUY
- JOINT ANCHOR
- NEW JOINT ANCHOR
- TEL CABINET
- CALL BOX
- STORM DRAIN
- UTILITY VALVE
- MANHOLE
- EXISTING FIBER COIL
- NEW FIBER COIL
- EXISTING VAULT
- NEW CHARTER VAULT
- SHRUBS
- DECIDUOUS TREE
- GROUND
- NEW GROUND
- PROPERTY LINE
- ROADWAY CENTERLINE
- FIBER WARNING SIGN
- TRAFFIC LIGHT
- HYDRANT
- SIGNS
- STREET LIGHT
- FIBER SPLICE CASE

LINETYPES

- NEW UNDERGROUND CABLE
- PROPOSED FIBER
- GAS
- WATER
- ELECTRICAL
- STORM
- SANITARY
- CABLE TV
- TELEPHONE

PROJECT #5968572
PERMIT I.D. #5968572CITY

Spectrum

1228 12TH AVE S
ONALASKA, WI 54650

N

ADDRESS	912 MARKET ST
FIELDED BY:	DATE:
DRAFTED BY:	DATE: MP 6/2/2025
DESIGNED BY:	DATE:
ASBUILTS BY:	DATE:
LOCATION	LA CROSSE, WI

1