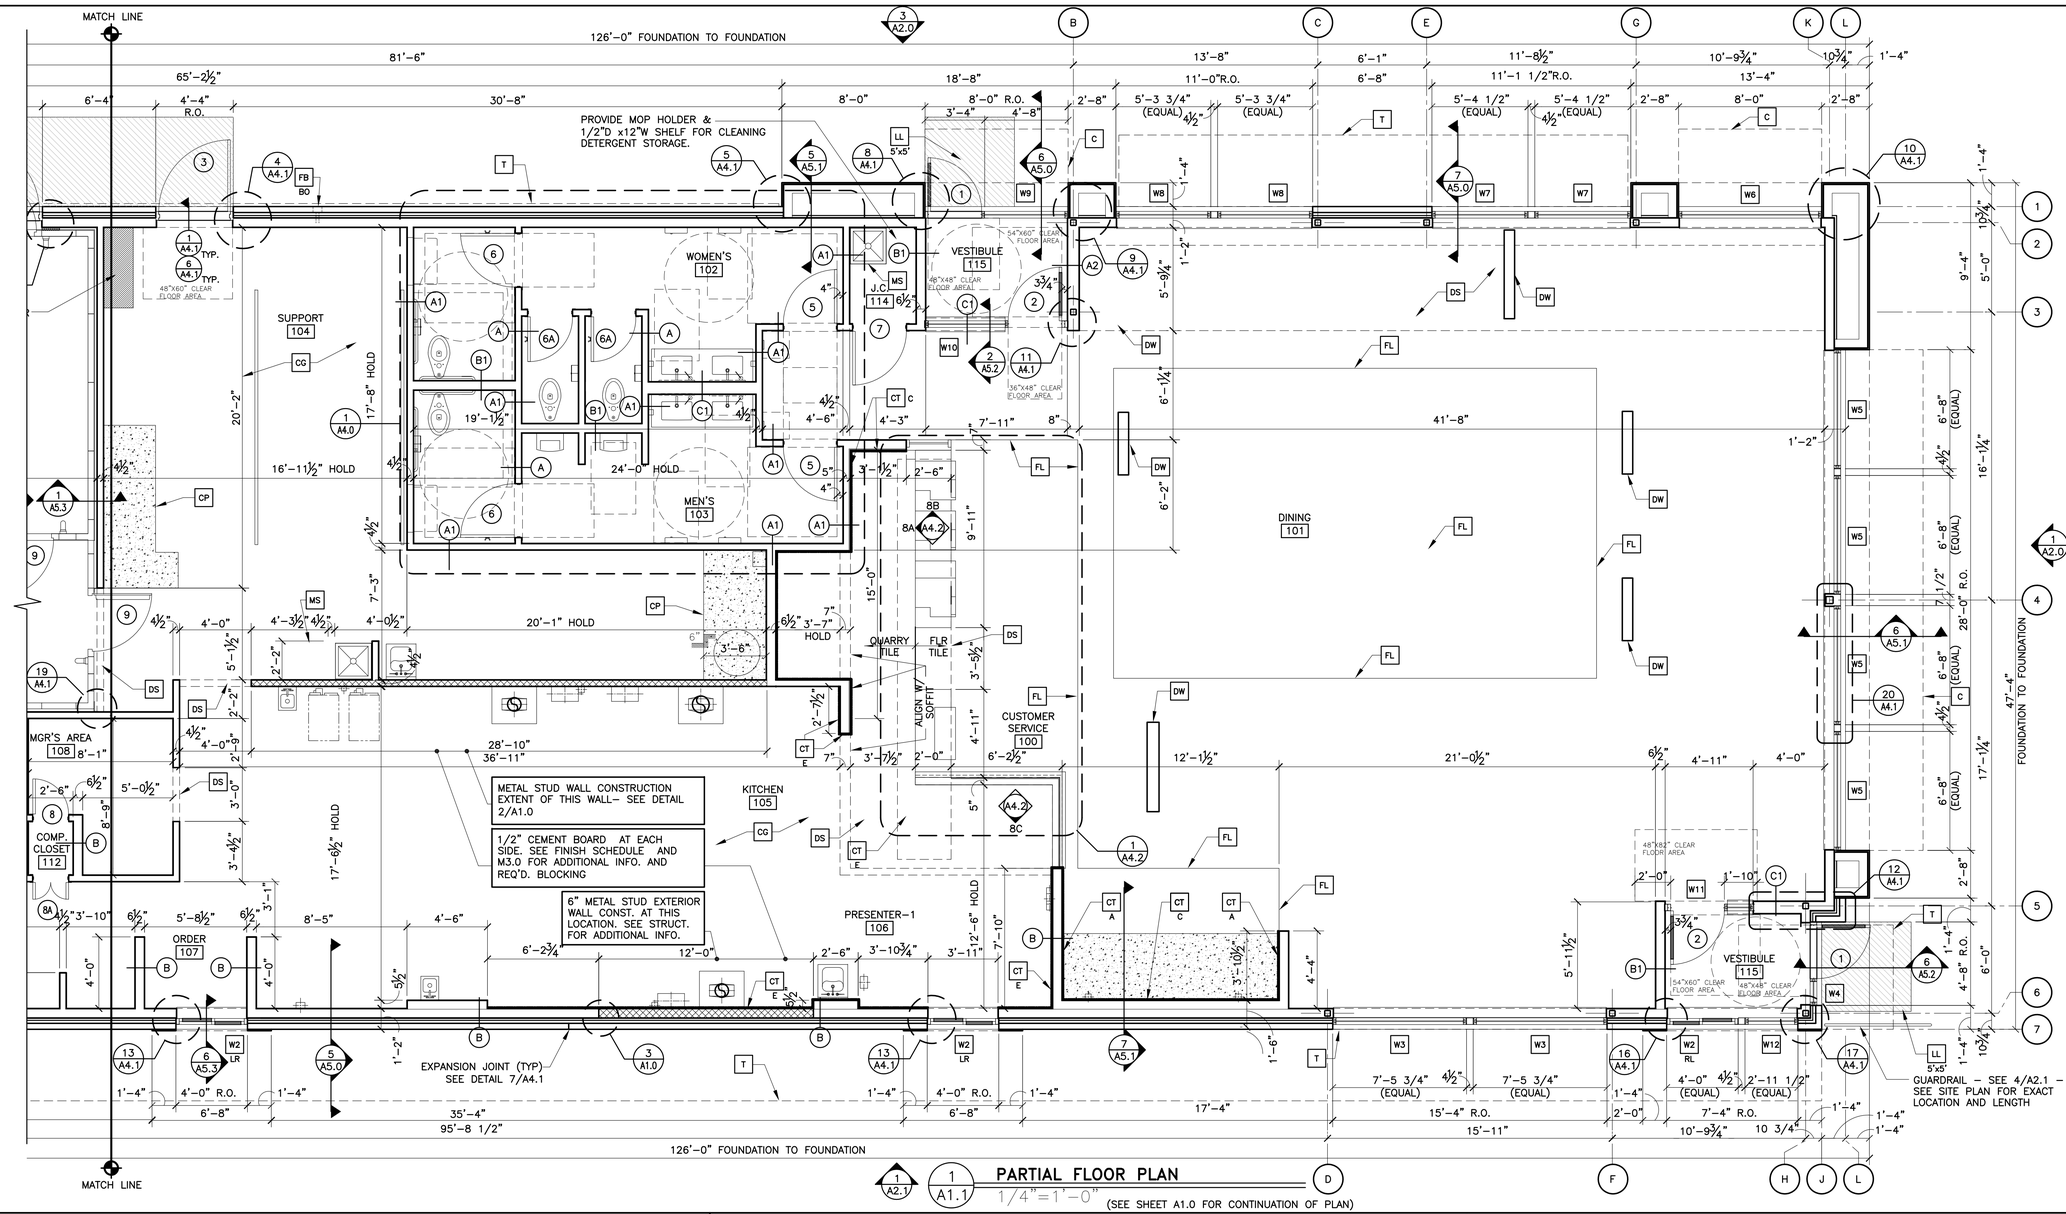

1 A2.1 — 1 A1.1 **PARTIAL FLOOR PLAN** 1/4"=1'-0" (SEE SHEET A1.0 FOR CONTINUATION OF PLAN)

KEY NOTES

- C — ALUMINUM CANOPY SYSTEM ABOVE – SEE 4/A5.0 FOR NOTES – SEE ROOF PLAN FOR DIMENSIONS
- CG — G.C. TO PROVIDE 4"x4"x FULL HEIGHT HIGH STAINLESS STEEL CORNER GUARDS AT ALL EXPOSED LOCATIONS IN KITCHEN/SUPPORT AREA. CORNER GUARDS TO START AT FINISH FLOOR. ATTACH WITH WOOD SCREWS INTO WOOD BLOCKING BULLNOSE COVE BASE WHERE TILE MEETS STAINLESS STEEL CORNER – SEE DETAIL 16/A4.1
- CP — CONCRETE EQMT PAD – SEE STRUCTURAL & 15/A4.1
- CT A — PORCELAIN WALL TILE: EUROWEST – ARCHITECT COLLECTION COLOR: FACTORY SIZE 12"x24" PATTERN: STACK BOND GROUT: MAPEI 47 CHARCOAL –JOINT TO BE ⅛" MAX. COORDINATE WITH THE McDONALD'S AREA CONSTRUCTION MANAGER
- CT B — NOT USED
- CT C — CERAMIC WALL TILE: EUROWEST COLOR: TASTE SIZE: 10"x30" GROUT: MAPEI 27 SILVER –JOINT TO BE ⅛" MAX. COORDINATE WITH THE McDONALD'S AREA CONSTRUCTION MANAGER
- CT D — PORCELAIN WALL TILE: CROSSVILLE, WOOD MOOD COLOR: COFFEE BROWN SIZE: 6"x36" PATTERN: STACK BOND GROUT: MAPEI 79 COCOA –JOINT TO BE ⅛" MAX. COORDINATE WITH THE McDONALD'S AREA CONSTRUCTION MANAGER
- CT E — CERAMIC WALL TILE: EUROWEST – FRENCH CLAY COLOR: GLACE SIZE: 4"x12" PATTERN: 1/3 MAX. OFFSET RUNNING BOND GROUT: MAPEI 47 CHARCOAL – JOINT TO BE 1/16" MAX. COORDINATE WITH THE McDONALD'S AREA CONSTRUCTION MANAGER
- DS — DROPPED SOFFIT ABOVE – SEE REFLECTED CEILING PLAN
- DW — DECOR WALL – VERIFY SIZE AND PLACEMENT WITH DECOR PLANS –SEE 2/A1.0
- FB CO2 — CO2 FILL BOX (EQUIPMENT SCHEDULE ITEM 49.00)
- FB BO — OPTIONAL BULK OIL FILL BOX (EQPM SCHEDULE ITEM 700.18) CONFIRM USE WITH MCDONALD'S AREA CONSTRUCTION MANAGER
- FL — FLOOR LINE – CHANGE IN MATERIAL – SEE DECOR DRAWINGS
- LL 5'x5' — LEVEL LANDING @ EXT. DOOR W/ MAX. 2% RUNNING/CROSS SLOPE AWAY FROM BUILDING; SIZE OF LANDING
- MS — MOP SINK – SEE DETAIL 8/A6.1 AND PLUMBING DRAWINGS.
- RL — ROOF ACCESS LADDER W/HATCH ABOVE SEE STRUCTURAL FRAMING PLAN FOR LOCATING DIMENSIONS
- T — TRELLIS SYSTEM ABOVE SEE 4/A5.0 FOR NOTES SEE ROOF PLAN FOR DIMENSIONS
- Wx — EXTERIOR WINDOW ASSEMBLY – SEE A2.0 & A2.1 FOR ADDITIONAL NOTES

SYMBOL LEGEND

- (A) —— PARTITION TYPE TAG SEE 2/A1.0
- (7) DOOR TAG – SEE DOOR SCHEDULE ON A6.0
- EXTENT OF WALL TILE – SEE A6.1
- [X] KEY NOTE

GENERAL NOTES

1. EXTERIOR DIMENSIONS ARE TO COLUMN REFERENCE LINES AND EXTERIOR FACE OF FINISH UNLESS OTHERWISE NOTED. INTERIOR DIMENSIONS ARE TO FACE OF INTERIOR WALL BOARD.
2. SEE 4/A5.0 FOR EXTERIOR WALL ASSEMBLY TYPES. SEE 2/A1.0 FOR INTERIOR PARTITION TYPES. INTERIOR PARTITIONS ARE TYPE 'A' UNLESS NOTED OTHERWISE.
3. SEE EXTERIOR ELEVATIONS FOR WINDOW TYPES
4. SEE SHEET A6.0 FOR DOOR SCHEDULE AND SHEET A6.1 FOR ROOM FINISH SCHEDULES
5. SEE SITE PLAN FOR SIDEWALKS, RAMPS, ETC.
6. GC TO PROVIDE ADA SIGNAGE PACKAGE AND INSTALL SIGNS AT LOCATIONS AND POSITIONS INDICATED IN PACKAGE OR AS REQUIRED BY LOCAL CODES. SIGNAGE PACKAGE SUPPLIED BY: FORREST PERMA–SIGN 1–800–214–8765 9292 1ST ST., BOX 588 www.forrestpermasigns.com NEW ROCHELLE, NY 10802
7. MAXIMUM OCCUPANCY SIGN TO BE POSTED PER LOCAL CODE. SIGN FURNISHED AND INSTALLED BY GENERAL CONTRACTOR.
8. ALL HANDSINK LOCATIONS SHALL HAVE CEMENT BOARD BACKING 48" IN HEIGHT A.F.F.
9. GC TO COORDINATE ALL REQUIRED BLOCKING FOR WALL HUNG EQUIPMENT, SHELVES, ETC. FOR PROPER INSTALLATION HEIGHTS.
10. KNOX BOX TO BE INSTALLED BY GENERAL CONTRACTOR PER LOCAL CODE AS REQUIRED. MODEL AND LOCATION TO BE COORDINATED WITH FIRE MARSHALL.
11. DASHED LINES @ DOORS, RESTROOMS, & FIXTURES REPRESENT CLEAR FLOOR MANEUVERING CLEARANCES AS REQUIRED BY THE ACCESSIBILITY CODE. CLEARANCES MUST BE MAINTAINED WITHOUT EXCEPTION. IF CONDITIONS PREVENT ANY CLEAR FLOOR SPACE FROM BEING MAINTAINED, CONTACT THE ARCHITECT FOR RESOLUTION.

REV	DATE	DESCRIPTION	BY
			DJA
			DJA
	11/18/16	USRD PROGRESS SET REVIEW	
	1/30/17	PERMIT SET	

I hereby certify that this plan, specification or report was prepared by me or under my direct supervision and that I am a duly registered ARCHITECT under the laws of the State of WISCONSIN

Signature BRIAN R. JOHNSON
01/30/2017 9143-005
Date Registration Number

PREPARED BY:
reprise DESIGN Architecture, Inc.
ARCHITECTURE & PLANNING
12400 PORTLAND AVENUE SOUTH, SUITE 100
BURNSVILLE, MN. 55337
EMAIL: DATA@REPRISEDESIGN.COM
PHONE: (952) 252-4042
FAX: (952) 252-4043

PREPARED FOR: McDonald's USA, LLC

©2016 McDonald's USA, LLC
These drawings and specifications are the confidential and proprietary property of McDonald's USA, LLC and shall not be copied or reproduced without written authorization. The contract documents were prepared for use on this specific site in use on a different site or at a later time. Use of these drawings for reference or example on another project requires the services of a licensed design professional familiar with the requirements of contract documents for reuse on another project is not authorized.

DRAWN BY	REVIEWED BY	DATE ISSUED
DJA	KD	01/30/17
STD ISSUE DATE 2015_07		

RD#16174

TITLE: 2015 STANDARD BUILDING 45114R10 – WOOD/WOOD

DESCRIPTION	SITE ADDRESS
WOOD BEARING WALLS W/4" BRICK EXTERIOR FINISH	
WOOD ROOF TRUSS FRAMING	
TILE EXTERIOR FINISH ARCADE/ENTRY	
SITE ID 048–0054	1140 W. GEORGE STREET, LA CROSSE, WI

SHEET NO. A1.1 — PARTIAL FLOOR PLAN

48–0054.00.0

\\MCDOAKPNAS31A01\CAD01\REF\HO\– 2014 STANDARD BUILDING (OCT 2014)\45 114 – WW(CI)(CRITERIA)\A–PLAN.DWG 10–17–2014 14:00