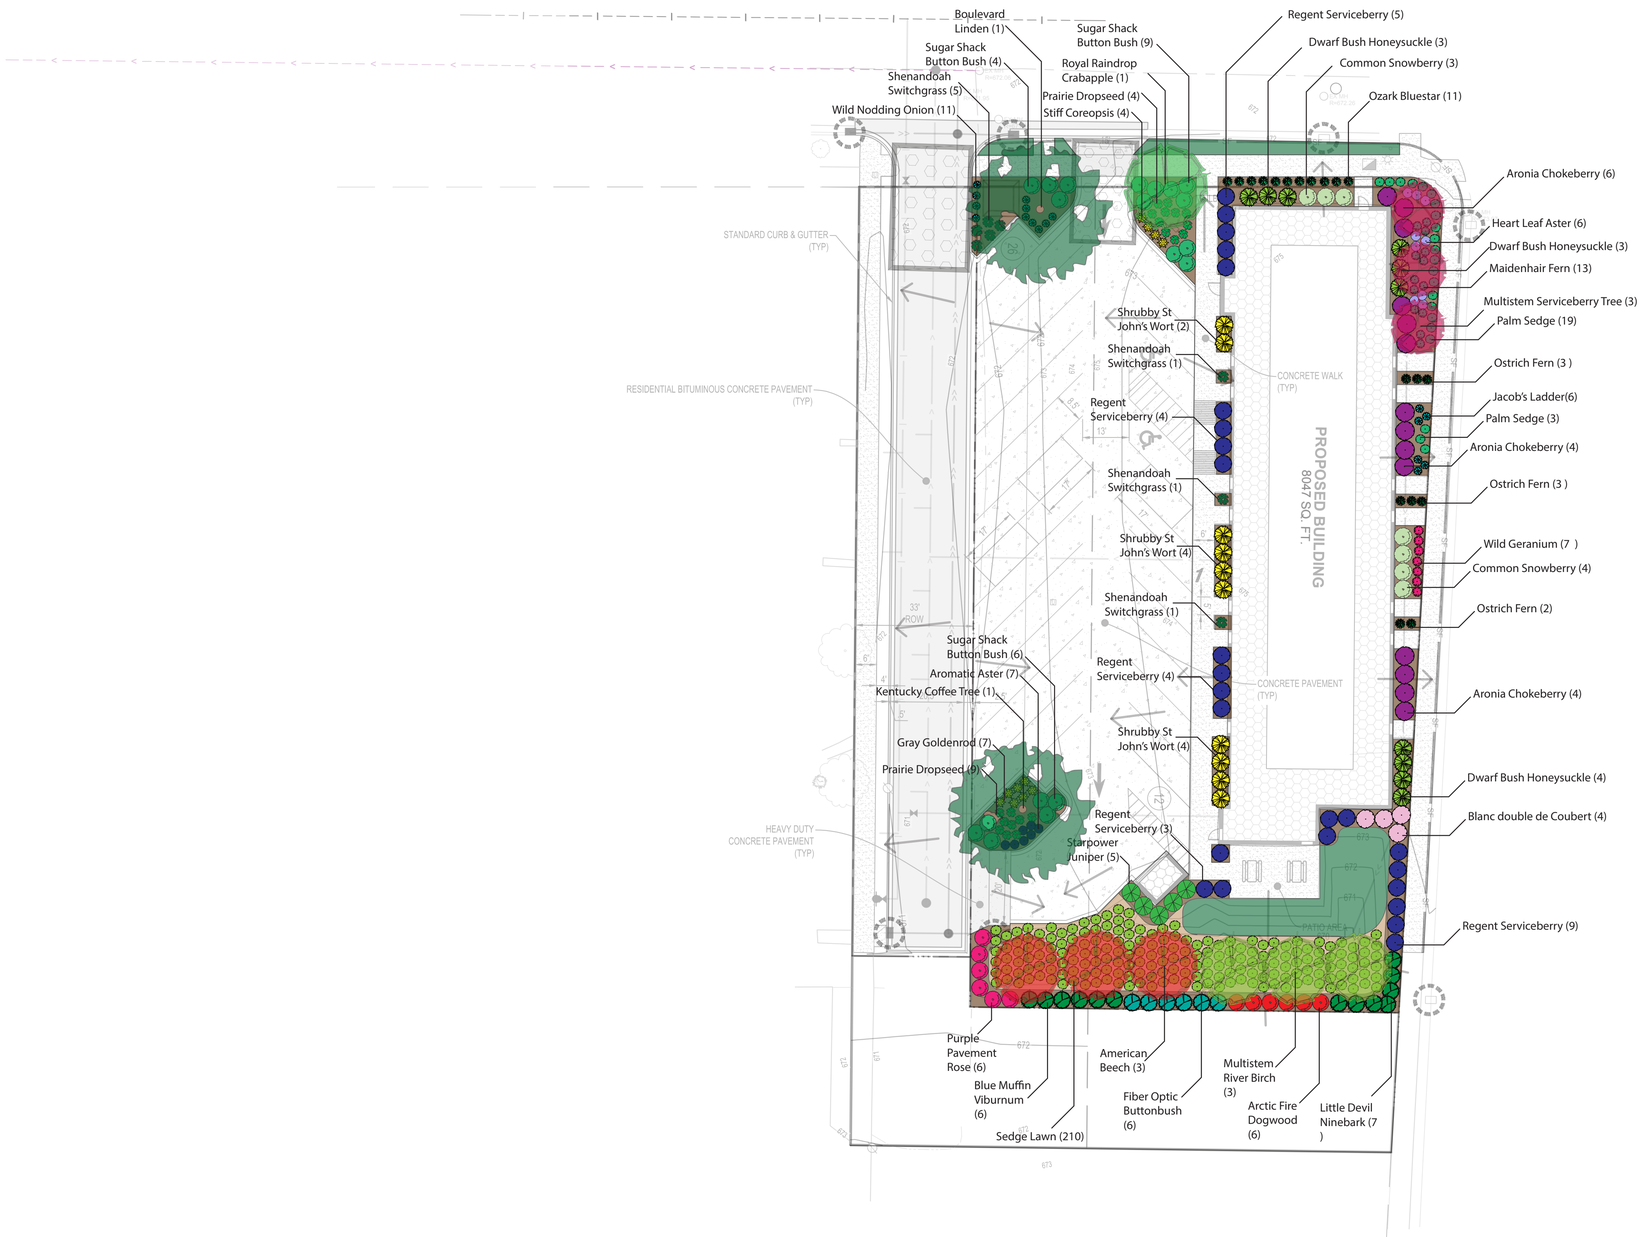

# Common Name	# Species	# Size	# Quantity
Kentucky Coffeetree	Gymnocladus dioicus	1.5" CALIPER	1.00
Boulevard American Linden	Tilia americana 'Boulevard'	#25 CONTAINER TREE	1.00
Multistem Serviceberry Tree	Amelanchier x grandiflora 'Autumn Brilliance' PP5,7	6' SHRUB FORM TREE	3.00
Royal Raindrops® Crabapple	Malus 'JFS-KW5' PP14,375	#25 CONTAINER TREE	1.00
American Beech	Fagus grandifolia	1.5" CALIPER	3.00
River Birch	Betula nigra 'Cully'	10' Multi-Stem BIRCH	3.00
Fiber Optics® Buttonbush	Cephalanthus occidentalis 'Bailoptics' PP29,475	#2 CONTAINER	6.00
Blue Muffin® Arrowwood Viburnum	Viburnum dentatum 'Christom'	#5 CONTAINER	6.00
Purple Pavement Rose	Rosa rugosa 'Purple Pavement'	#2 CONTAINER	6.00
Arctic Fire® Dogwood	Cornus stolonifera 'Farrow' PP18,523	#5 CONTAINER	6.00
Little Devil™ Ninebark	Physocarpus opulifolius 'Donna May' PP22,634	#3 CONTAINER	7.00
Regent Saskatoon Serviceberry	Amelanchier alnifolia 'Regent'	#5 CONTAINER	25.00
Blanc de Coubert Rose	Rosa rugosa 'Blanc de Coubert'	#3 CONTAINER	4.00
Dwarf Bush Honeysuckle	Diervilla lonicera	#2 CONTAINER	10.00
Glossy Black Chokeberry	Aronia melanocarpa var. elata	#2 CONTAINER	14.00
Common Snowberry	Symphoricarpos albus	#2 CONTAINER	7.00
Sugar Shack® Buttonbush	Cephalanthus occidentalis 'SMCOSS' PP26,543	#3 CONTAINER	19.00
Shrubby St. John's Wort	Hypericum prolificum	#2 CONTAINER	10.00
Ostrich Fern	Matteuccia struthiopteris	#1 CONTAINER	8.00
Wild Geranium	Geranium maculatum	#1 CONTAINER	7.00
Muskingum (Palm) Sedge	Carex muskingumensis	#1 CONTAINER	22.00
Spreading Jacob's Ladder	Polemonium reptans	#1 CONTAINER	6.00
Maidenhair Fern	Adiantum pedatum	#1 CONTAINER	13.00
Blue Wood Aster	Symphyotrichum cordifolium	#1 CONTAINER	6.00
Blue Ice Amsonia	Amsonia x 'Blue Ice'	#1 CONTAINER	11.00
Prairie Dropseed Grass	Sporobolus heterolepis	#1 CONTAINER	13.00
Stiff Coreopsis	Coreopsis palmata	#1 CONTAINER	4.00
Shenandoah Switch Grass	Panicum virgatum 'Shenandoah'	#1 CONTAINER	8.00
Nodding Pink Onion	Allium cernuum	#1 CONTAINER	11.00
Star Power™ Juniper	Juniperus x 'J.N. Select Blue'	5'	5.00
		0.00	
Sedge Lawn Plants		4" container	224.00

Total Landscape Area: 7,351

Trees Required: 12
Trees Provided: 12

Shrubs Required:120
Shrubs Provided: 120

Site Notes

Coulee Region Ecoscapes LLC

1522 Green Bay St.
La Crosse, WI 54601

(608) 799-2797

couleeregionecoscapes
@gmail.com

Badger West Development

Title:
Landscape Plan

Revision Date:
03/03/2025

Scale 1:20

N

0 10 20