CONTROL POINTS				
POINT	NORTHING	EASTING	ELEVATION	DESCRIPTION

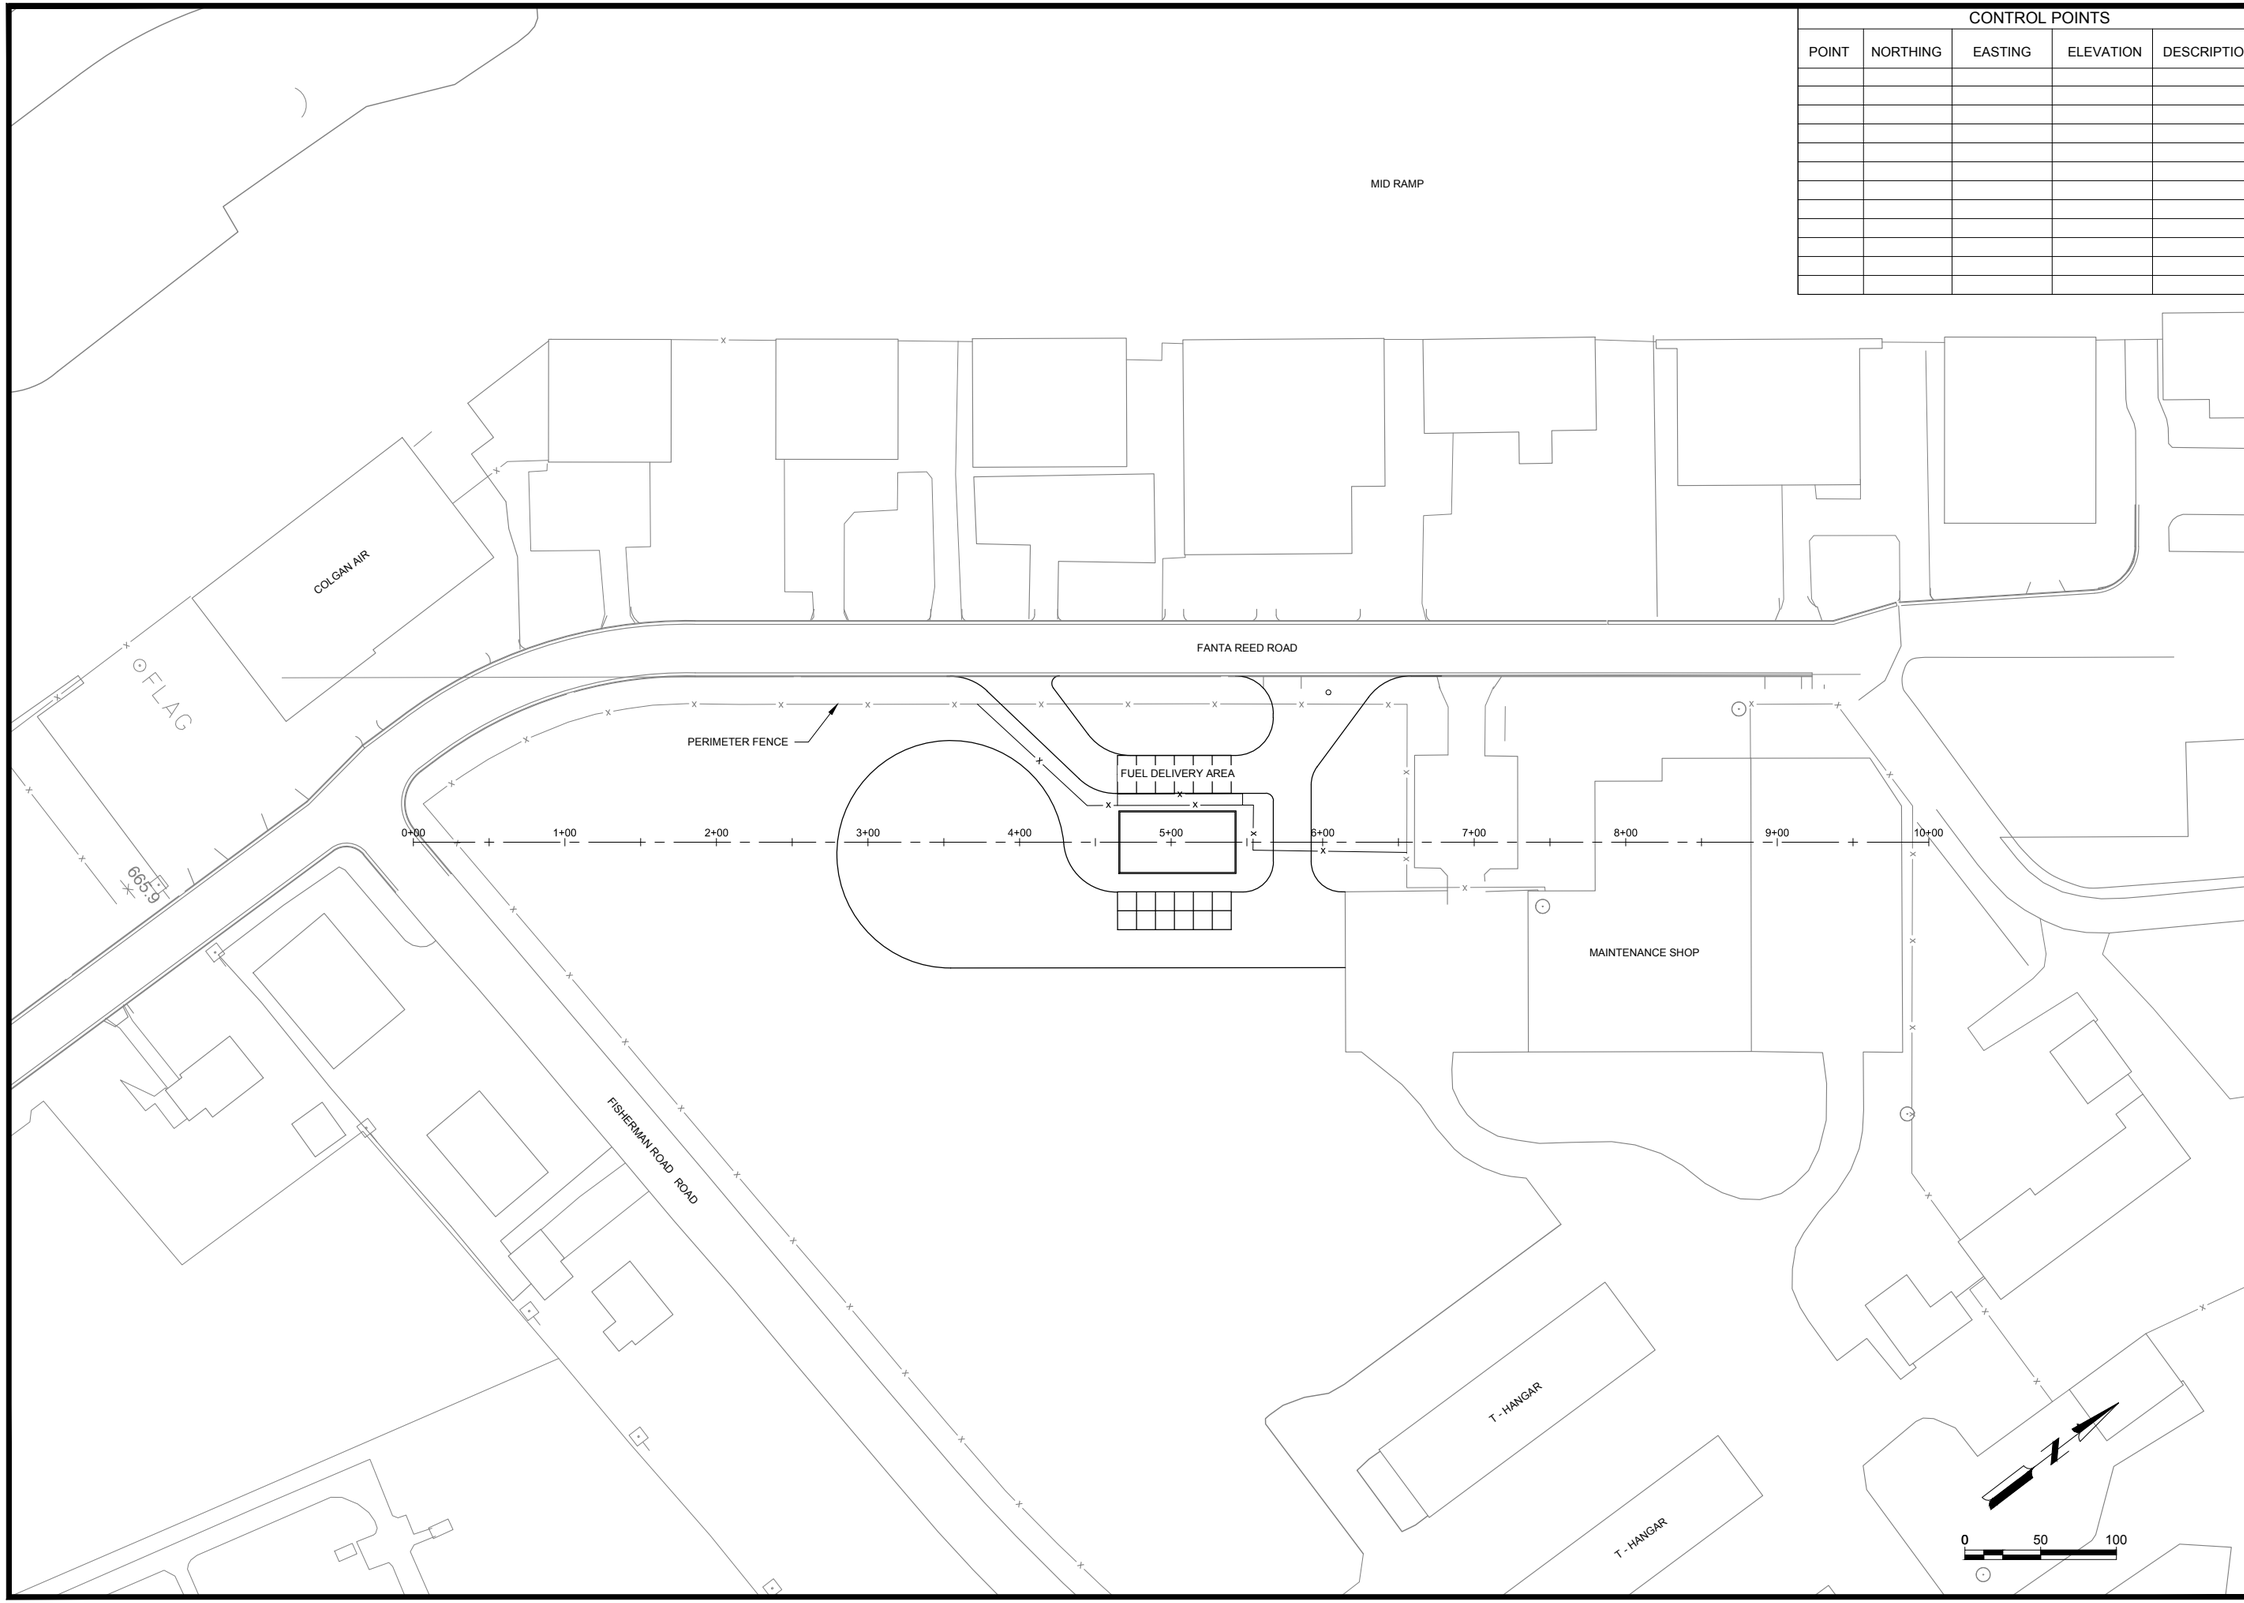

Mead & Hunt
2440 Deming Way
Middleton, WI 53562
phone: 608-273-6380
meadhunt.com

La Crosse Regional AIRPORT

These documents shall not be used for any purpose or project for which it is not intended. Mead & Hunt shall be indemnified by the client and held harmless from all claims, damages, liabilities, losses, and expenses, including attorneys' fees and costs, arising out of such misuse or reuse of the documents. In addition, unauthorized reproduction of these documents, in part or as a whole, is prohibited.

LACROSSE REGIONAL AIRPORT CONSTRUCT FUEL FARM

2850 AIRPORT ROAD
LACROSSE, WISCONSIN

ISSUED

30% SUBMITTAL

SAP NO.: 0732-40-74
M&H NO.: 2309930-130358.01
DATE: FEBRUARY 19, 2016
DESIGNED BY: TJD
DRAWN BY: TJR
CHECKED BY: LLK
DO NOT SCALE DRAWINGS

SHEET CONTENTS
SURVEY CONTROL PLAN

SHEET NO. 1 X

G-041

X:\2309930\130358.01\TECH\CAD\DRAWINGS\G-041 SURVEY CONTROL PLAN.DWG
2/24/2016 5:51:41 PM