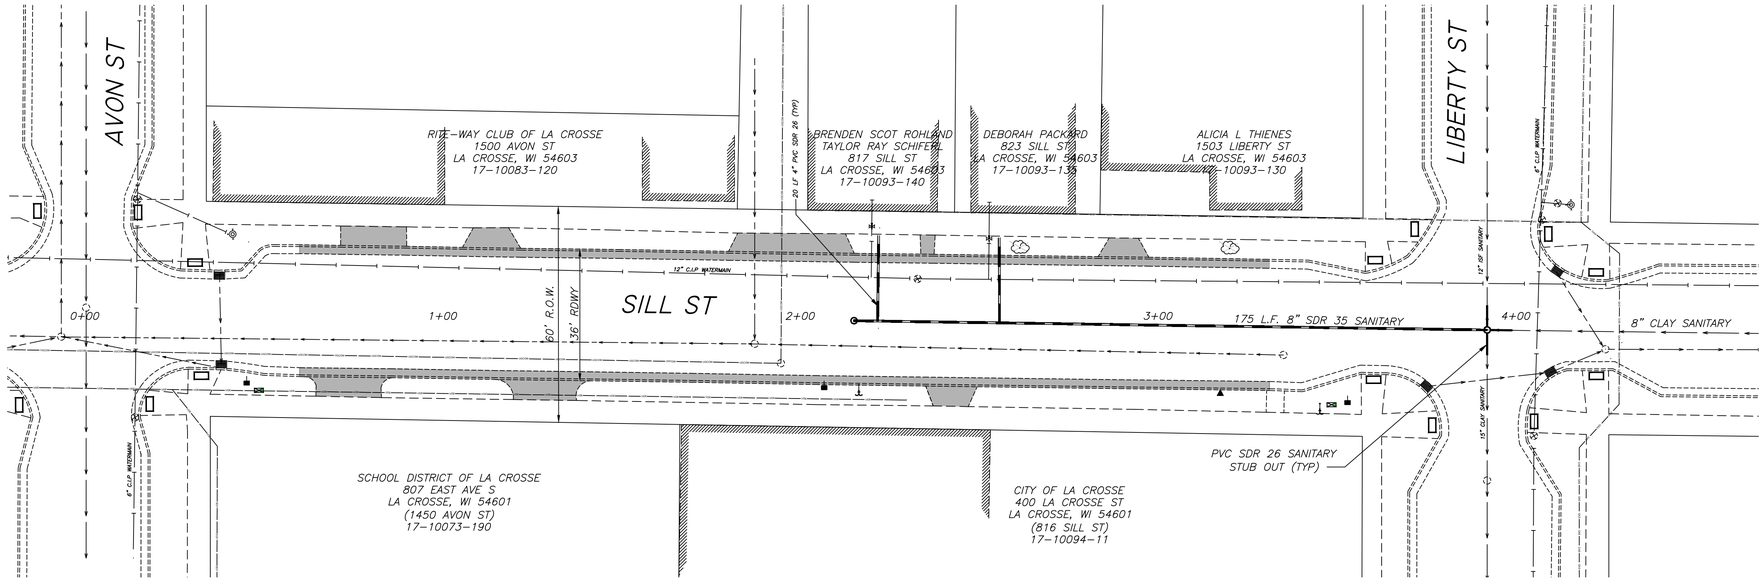

SCALE: 1"=20' H
1"= 2 V

ELEVATIONS SHOWN ARE NAVD 1988

NOTES

CONTRACTOR IS TO VERIFY LOCATION OF ALL UTILITIES PRIOR TO ANY CONSTRUCTION

CONTRACTOR IS REQUIRED TO LOCATE AND RECONNECT PRIVATE SANITARY SEWER

UTILITY QUANTITIES

QUANTITIES

2 EA. SANITARY MANHOLE COMPLETE
D=9.0', D=18.0'
175 L.F 8" SDR 35 PVC SANITARY SEWER
40 L.F 4" SDR 26 PVC SANITARY SEWER
2 L.S. DROP

BENCHMARKS
TOP NUT OF HYDRANT

SILL ST & LIBERTY ST	658.21
SILL ST & AVON ST	656.41

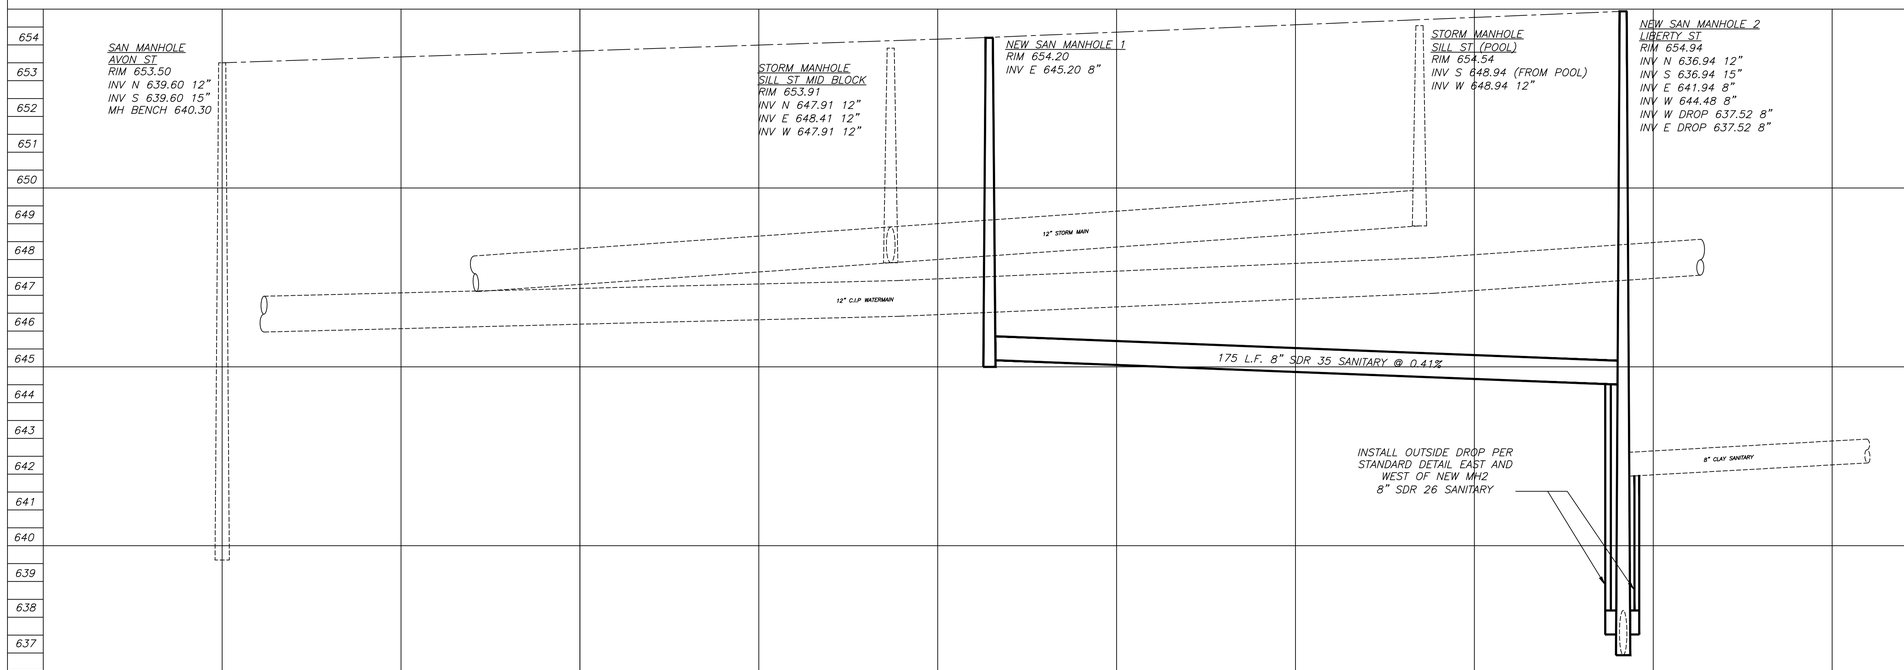

EDF # 23-016 DWG NAME: Sill_st_800.dwg

PROJECT No. 2023 CURB & GUTTER w/ UTILITIES

LOCATION SILL STREET AVON ST TO LIBERTY ST

RESOLUTION DATE

ENGINEERING DEPT.
City of La Crosse, Wis.

		BY	DATE
FIELD BOOK	SURVEYED	KC	11/17/22
	DRAWN PRELIMINARY	CBH	1/30/23
NUMBER	DRAWN FINAL	CBH	2/15/23
	CHECKED	JN	2/15/23
PAGE	APPROVED	JN	2/15/23
	REVISIONS		

SHEET NO. 2 TOTAL SHEETS 18