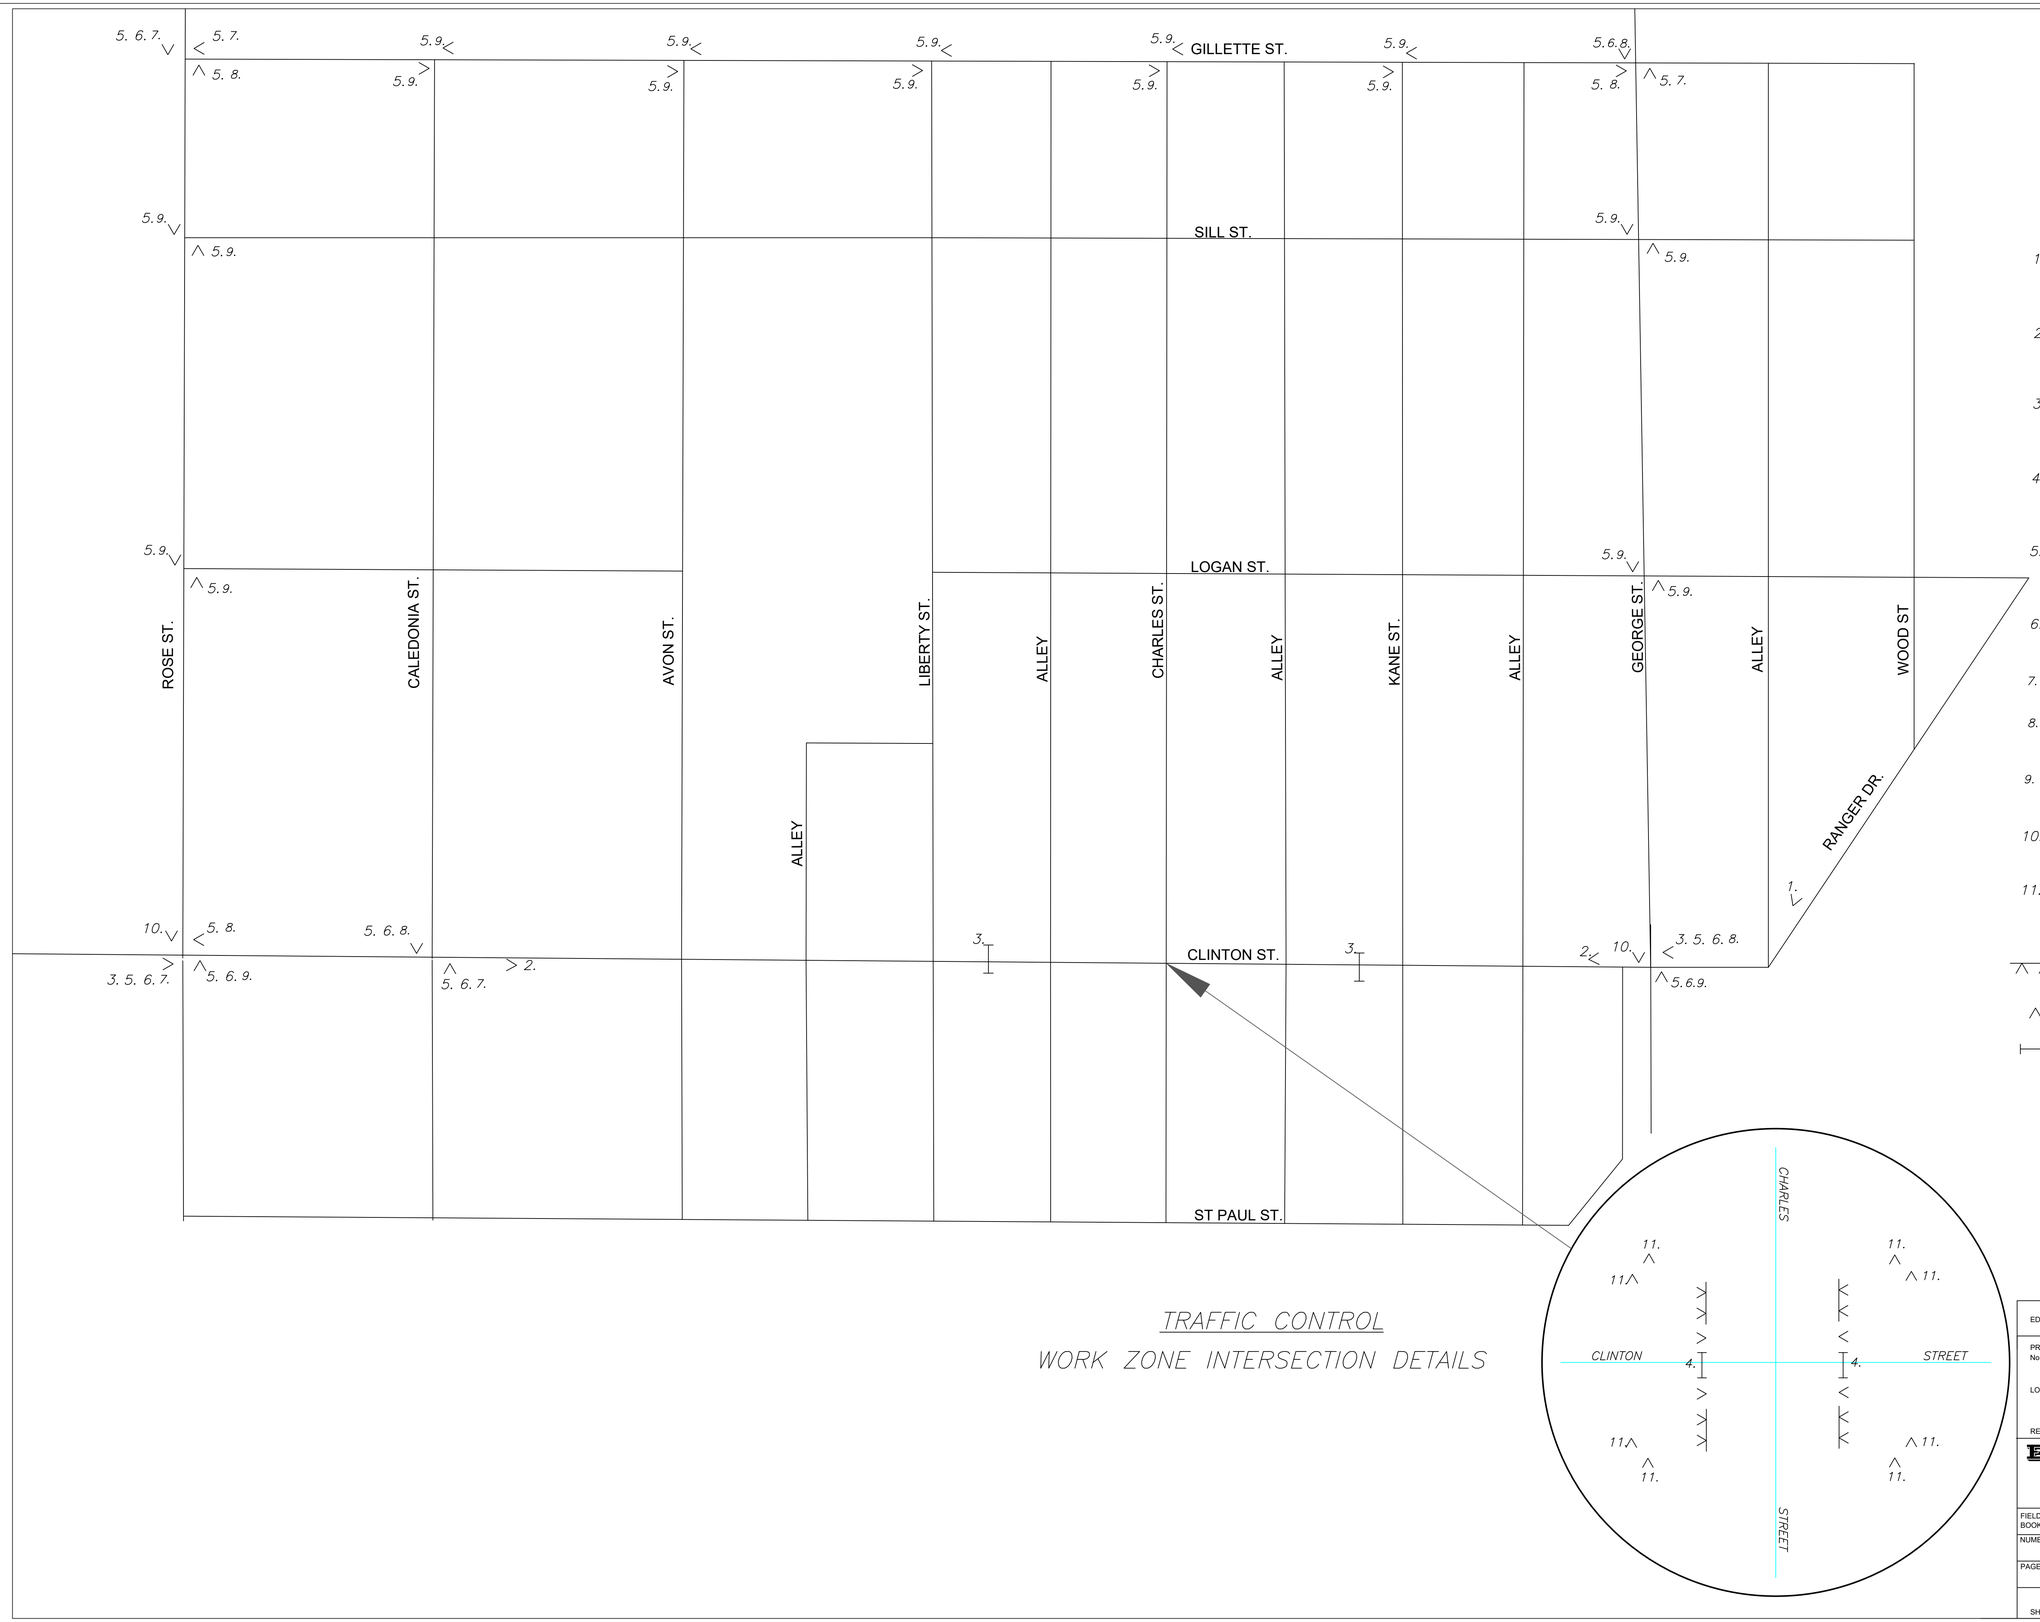

NO SCALE

LEGEND

1. ROAD WORK AHEAD — ROAD WORK AHEAD (O) W20-1
2. ROAD CLOSED AHEAD — ROAD CLOSED AHEAD (O) W20-3
3. ROAD CLOSED TO THRU TRAFFIC — ROAD CLOSED TO THRU TRAFFIC (O) W20-3
4. ROAD CLOSED — ROAD CLOSED (W) R11-2
5. DETOUR — DETOUR (O) M4-8
6. CLINTON ST — CLINTON ST (O)
7. LEFT ARROW (O)
8. RIGHT ARROW (O)
9. ARROW (O)
10. END DETOUR — END DETOUR (O) M4-8A
11. SIDEWALK CLOSED — SIDEWALK CLOSED (W)

SAWBUCK BARRICADE

BARREL OR FLASHER BARRICADE

TYPE III BARRICADE

TRAFFIC CONTROL

WORK ZONE INTERSECTION DETAILS

EDF # 24-001 DWG NAME: Charles St 2024_ENG2.dwg

PROJECT No.

LOCATION: CHARLES STREET, ST. PAUL ST- LOGAN ST

RESOLUTION DATE

ENGINEERING DEPT.
City of LA Crosse, Wis.

		BY	DATE
FIELD BOOK	SURVEYED	JJG/JDO	10/2023
NUMBER	DRAWN PRELIMINARY	JJG	10/2023
	DRAWN FINAL	JJG	2/2024
	CHECKED	KC	3/2024
	APPROVED	SS	3/2024
PAGE	REVISIONS		

SHEET NO. 7 TOTAL SHEETS 8