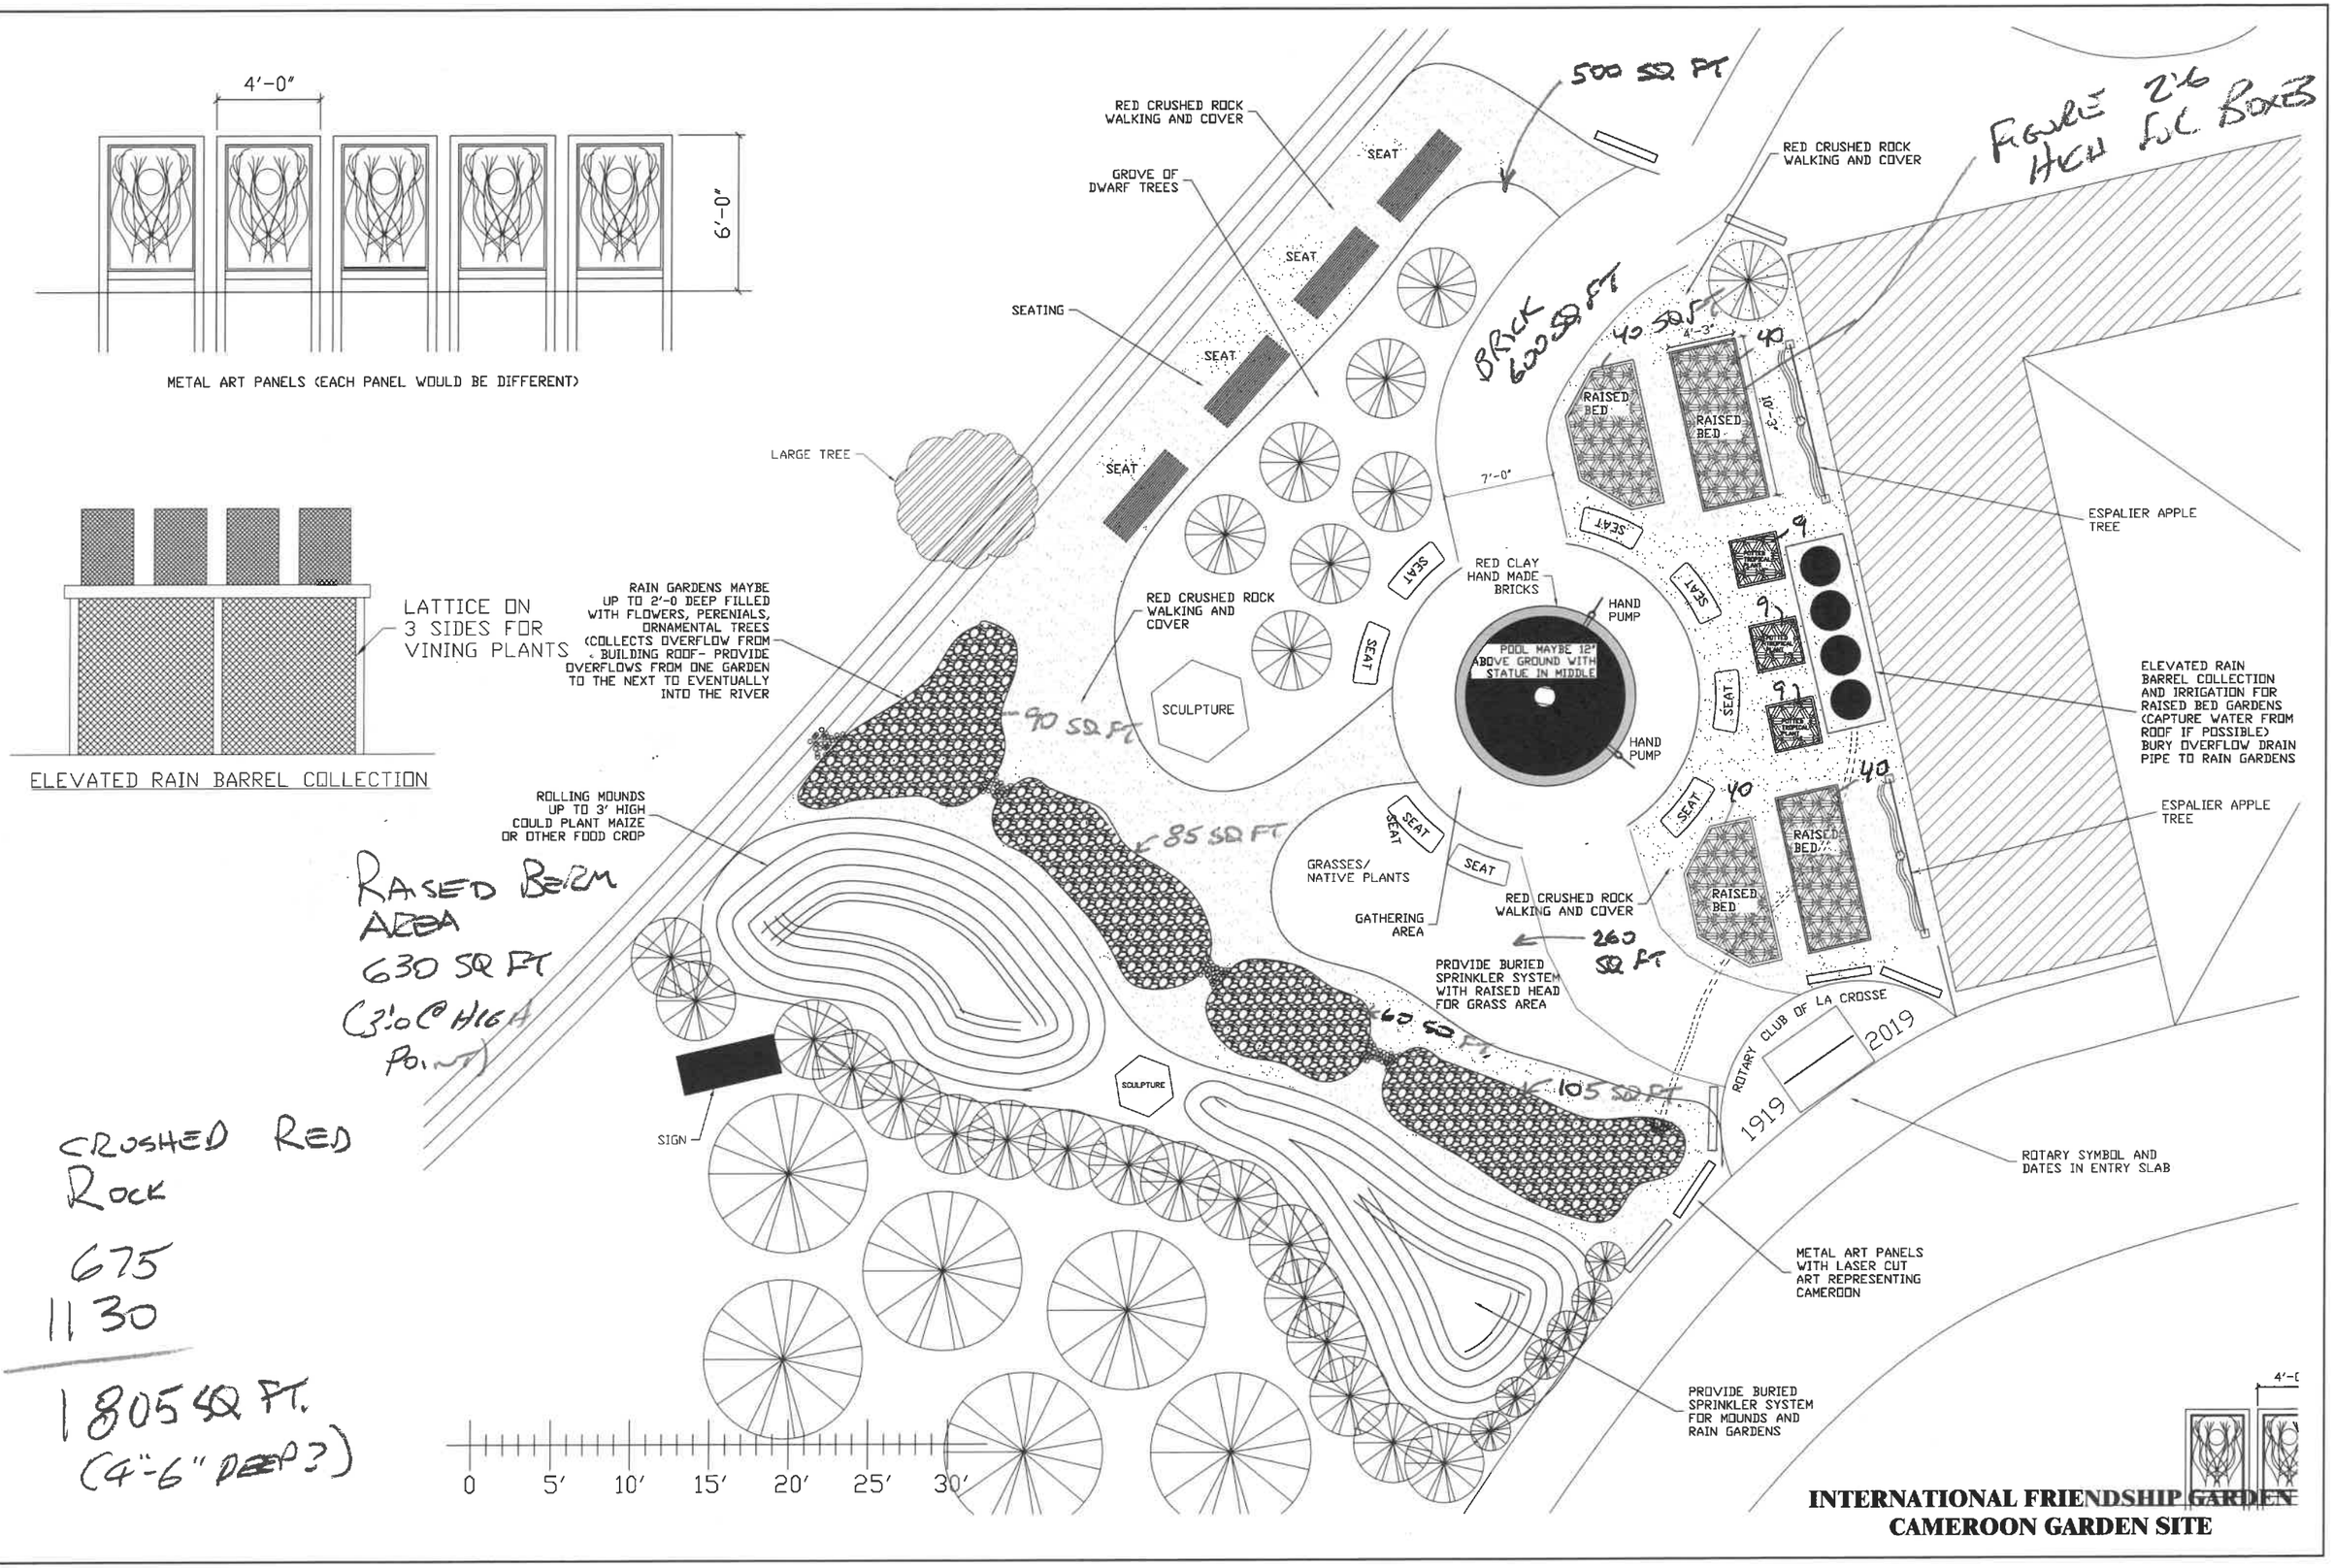
4'-0"
6'-0"
METAL ART PANELS (EACH PANEL WOULD BE DIFFERENT)
LATTICE ON 3 SIDES FOR VINING PLANTS
ELEVATED RAIN BARREL COLLECTION
RAIN GARDENS MAYBE UP TO 2'-0 DEEP FILLED WITH FLOWERS, PERENIALS, ORNAMENTAL TREES (COLLECTS OVERFLOW FROM BUILDING ROOF- PROVIDE OVERFLOWS FROM ONE GARDEN TO THE NEXT TO EVENTUALLY INTO THE RIVER
ROLLING MOUNDS UP TO 3' HIGH COULD PLANT MAIZE OR OTHER FOOD CROP
RAISED BERM AREA 630 SQ FT (3'-0" HIGH POINT)
CRUSHED RED ROCK
675
1130
1805 SQ FT.
(4"-6" DEEP?)
RED CRUSHED ROCK WALKING AND COVER
GROVE OF DWARF TREES
SEATING
SEAT
LARGE TREE
500 SQ FT
BRICK 600 SQ FT
FIGURE 2'6 HIGH RAISED BOXES
RED CRUSHED ROCK WALKING AND COVER
RED CLAY HAND MADE BRICKS
HAND PUMP
POOL MAYBE 12" ABOVE GROUND WITH STATUE IN MIDDLE
SCULPTURE
90 SQ FT
85 SQ FT
60 SQ FT
105 SQ FT
GRASSES/ NATIVE PLANTS
GATHERING AREA
RED CRUSHED ROCK WALKING AND COVER
260 SQ FT
PROVIDE BURIED SPRINKLER SYSTEM WITH RAISED HEAD FOR GRASS AREA
RAISED BED
4'-3"
40
10'-3"
7'-0"
ESPALIER APPLE TREE
ELEVATED RAIN BARREL COLLECTION AND IRRIGATION FOR RAISED BED GARDENS (CAPTURE WATER FROM ROOF IF POSSIBLE) BURY OVERFLOW DRAIN PIPE TO RAIN GARDENS
ESPALIER APPLE TREE
ROTARY CLUB OF LA CROSSE
1919
2019
ROTARY SYMBOL AND DATES IN ENTRY SLAB
METAL ART PANELS WITH LASER CUT ART REPRESENTING CAMEROON
PROVIDE BURIED SPRINKLER SYSTEM FOR MOUNDS AND RAIN GARDENS
SIGN
0 5' 10' 15' 20' 25' 30'
INTERNATIONAL FRIENDSHIP GARDEN
CAMEROON GARDEN SITE