Revision 3/2/2020

City of La Crosse, Wisconsin

APPLICATION FOR *BEER GARDEN* LICENSE

Check One: ☐ New ☒ Renewal For the license period 7/1/2026 to 6/30/2027 Fee: $ 200.00

License Class: (Check One) ☐ Class "A" ☒ Class "B" ☐ Class "C" ☐ Class "D" *(ZONING RESTRICTION)*

BUSINESS INFORMATION

Legal/Real Name:
CHABOLLA CORP

Address of Above: Street	City	State	Zip Code
515 WEST AVE N	LA CROSSE	WI	54601

PREMISES INFORMATION

Trade Name of Business:
TEQUILA MEXICAN RESTAURANT

Address of premises to be Licensed:
515 WEST AVE N

BEER GARDEN INFORMATION

Description of proposed beer garden: (MUST BE SPECIFIC: square feet, physical location, material made out of, etc.)
Treated wood deck on the south side of restaurant, approximately 248 square foot wood deck and a 418 square foot cement patio with metal fencing.

AGENT INFORMATION

Agent Name: First	Middle	Last
LUIS	ANTONIO	GUERRERO CHAVOLLA

Agent Home Address: Street	City	State	Zip Code
515 WEST AVE N	LA CROSSE	WI	54601

Home Phone Number:	**Daytime Phone Number:**

Was the above person listed as agent on last year's application?
☒ Yes ☐ No

The above hereby makes application for a license to operate a Beer Garden at the above address within the City of La Crosse pursuant to provisions of Sec. 10-47 of the Code of Ordinances for the City of La Crosse.

Signature of Applicant — Date: 5/4/26

A PLAN MUST ACCOMPANY THIS APPLICATION

OFFICE USE ONLY

For original application:
Attach a list of all property owners within 200 feet of the proposed licensed premises.

Signature:	**Date:**	**Granted:**	**License #:**

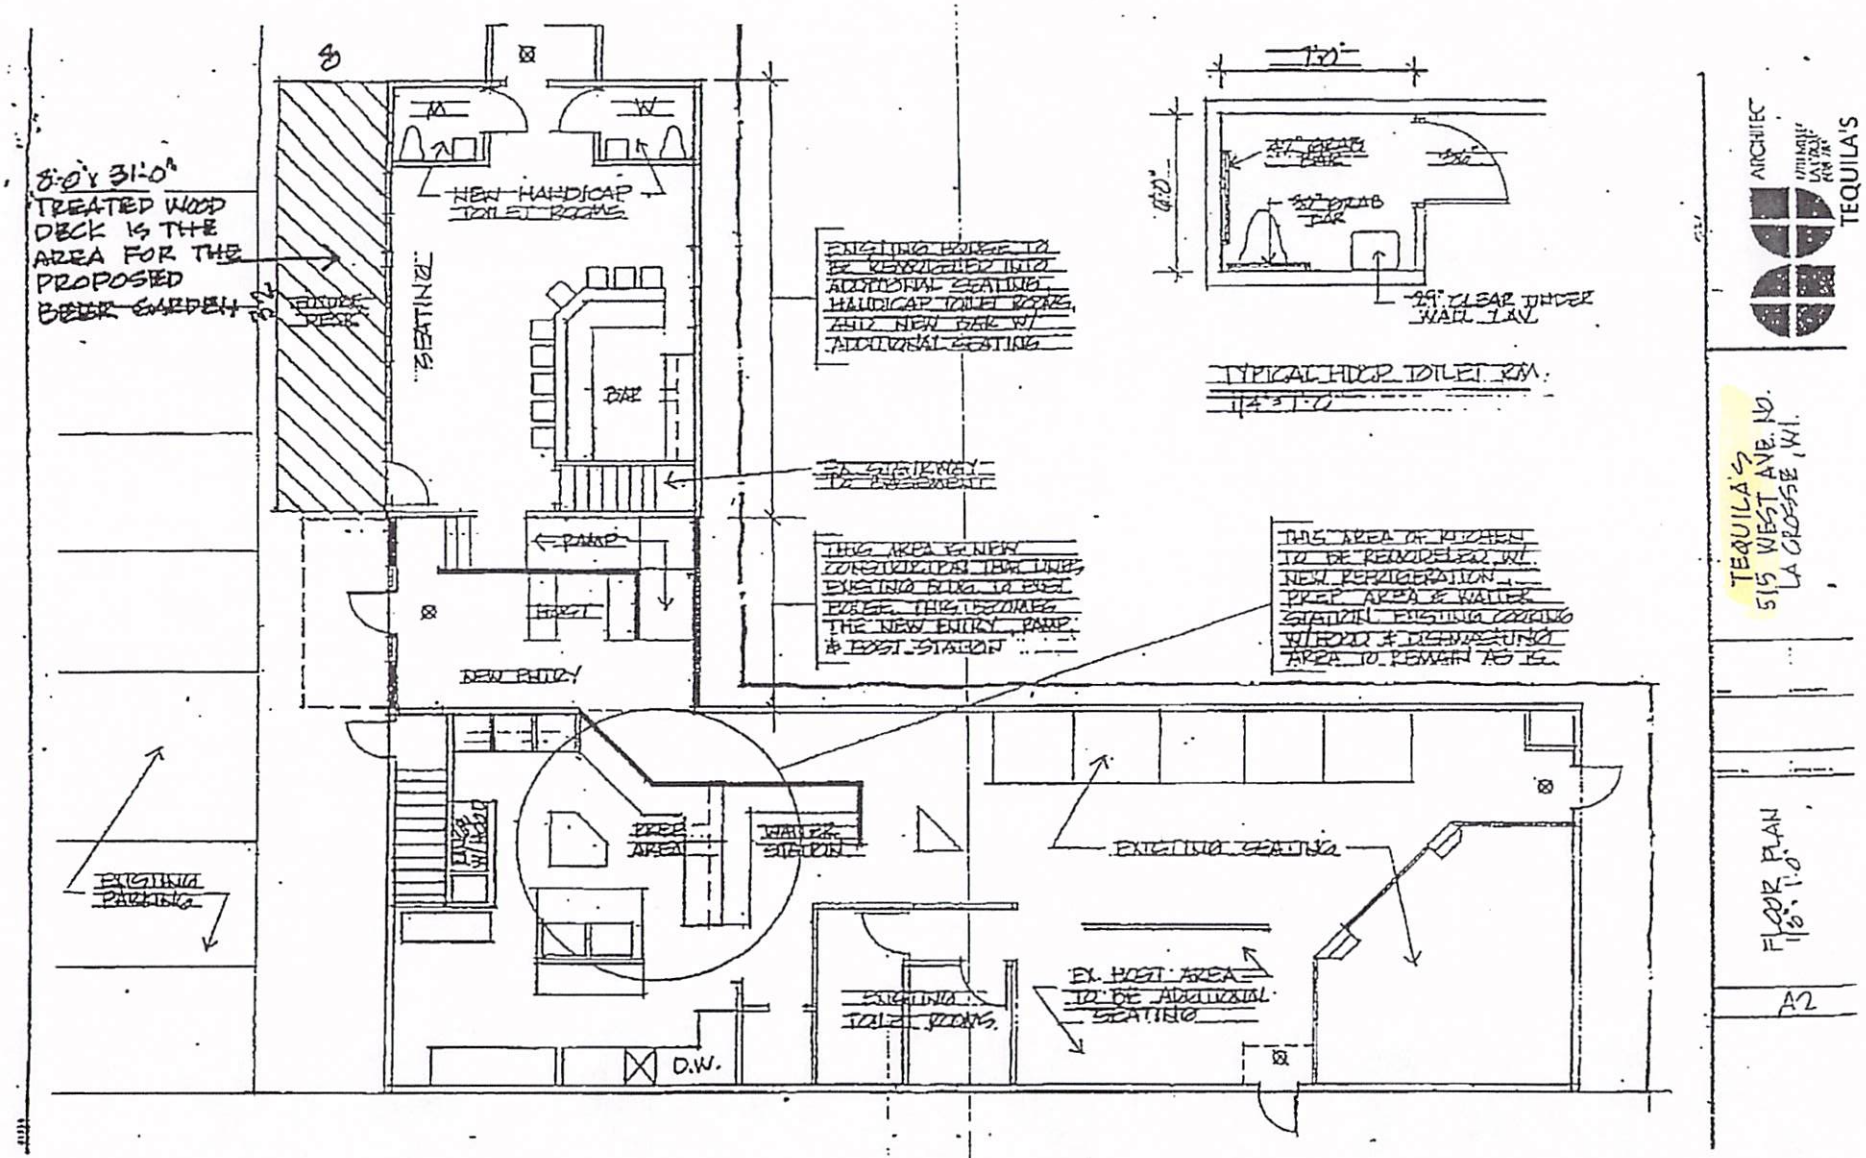
8'-0" x 31'-0"
TREATED WOOD DECK IS THE AREA FOR THE PROPOSED BEER GARDEN
NEW HANDICAP TOILET ROOMS
SEATING
BAR
RAMP
HOST
NEW ENTRY
EXISTING PARKING
PREP AREA
WATER STATION
EXISTING SEATING
EXISTING TOILET ROOMS
EX. HOST AREA TO BE ADDITIONAL SEATING
D.W.
EXISTING HOUSE TO BE REMODELED INTO ADDITIONAL SEATING, HANDICAP TOILET ROOMS, AND NEW BAR W/ ADDITIONAL SEATING
THIS AREA IS NEW CONSTRUCTION THAT UNITS EXISTING BLDG. TO EXIST HOUSE. THIS BECOMES THE NEW ENTRY, RAMP & HOST STATION
THIS AREA OF KITCHEN TO BE REMODELED W/ NEW REFRIGERATION, PREP AREA & WATER STATION. EXISTING COOKING W/ HOOD & DISHWASHING AREA TO REMAIN AS IS.
TYPICAL HDCP TOILET RM.
1/4" = 1'-0"
29" CLEAR UNDER WALL LAV.
ARCHITECT
TEQUILA'S
TEQUILA'S
515 WEST AVE. NO.
LA CROSSE, WI.
FLOOR PLAN
1/8" = 1'-0"
A2