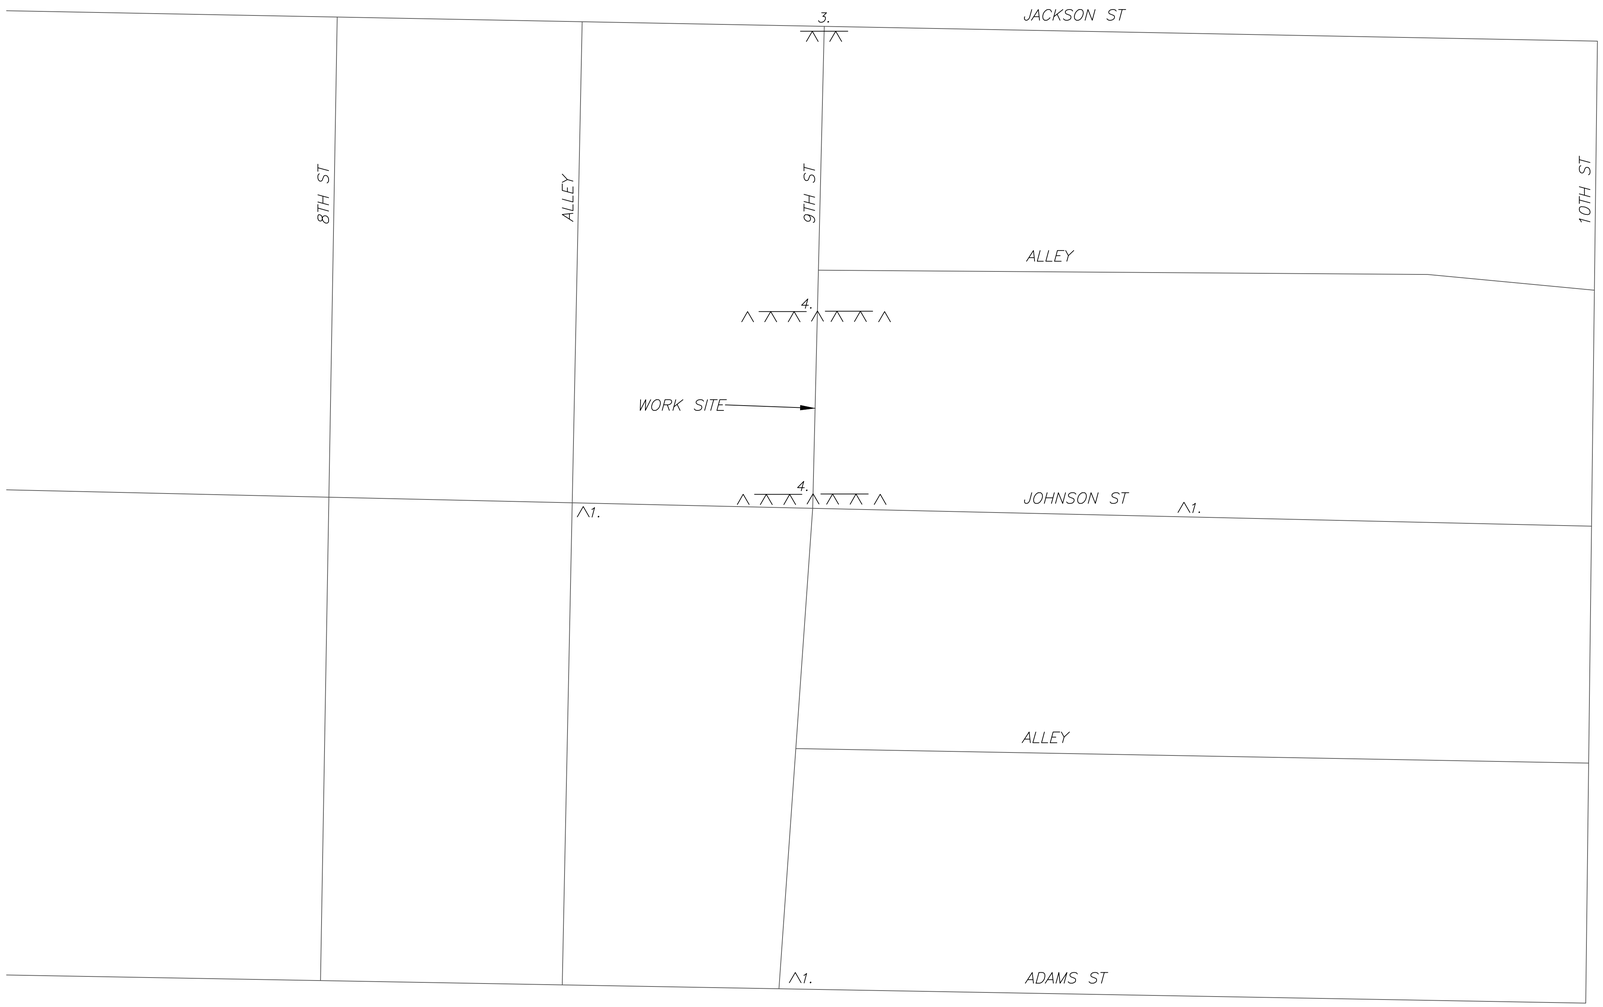

NO SCALE

LEGEND

1. ROAD WORK AHEAD — ROAD WORK AHEAD (O)
2. ROAD CLOSED AHEAD — ROAD CLOSED AHEAD (O) W20-3
3. CLOSED TO THRU TRAFFIC — ROAD CLOSED TO THRU TRAFFIC (O)
4. ROAD CLOSED — ROAD CLOSED (W) R11-2
5. SIDEWALK CLOSED AHEAD — SIDEWALK CLOSED AHEAD (W)
6. SIDEWALK CLOSED — SIDEWALK CLOSED (W)

SAWBUCK BARRICADE

BARREL OR FLASHER BARRICADE

TYPE III BARRICADE

NIGHT TUBULAR MARKER

EDF # 26-030.02 DWG NAME: 9TH AND JOHNSON ST.dwg

PROJECT No.

LOCATION 9TH STREET AND JOHNSON STREET INTERSECTION

RESOLUTION DATE

ENGINEERING DEPT.
City of La Crosse, Wis.

		BY	DATE
FIELD BOOK	SURVEYED	ABC	01/01/01
NUMBER	DRAWN PRELIMINARY / FINAL		
	CHECKED		
PAGE	APPROVED		
	REVISIONS		

SHEET NO. 1 TOTAL SHEETS 1

N

SCALE: 1"=10' H
1"= 1 V

ELEVATIONS SHOWN ARE NAVD 1988

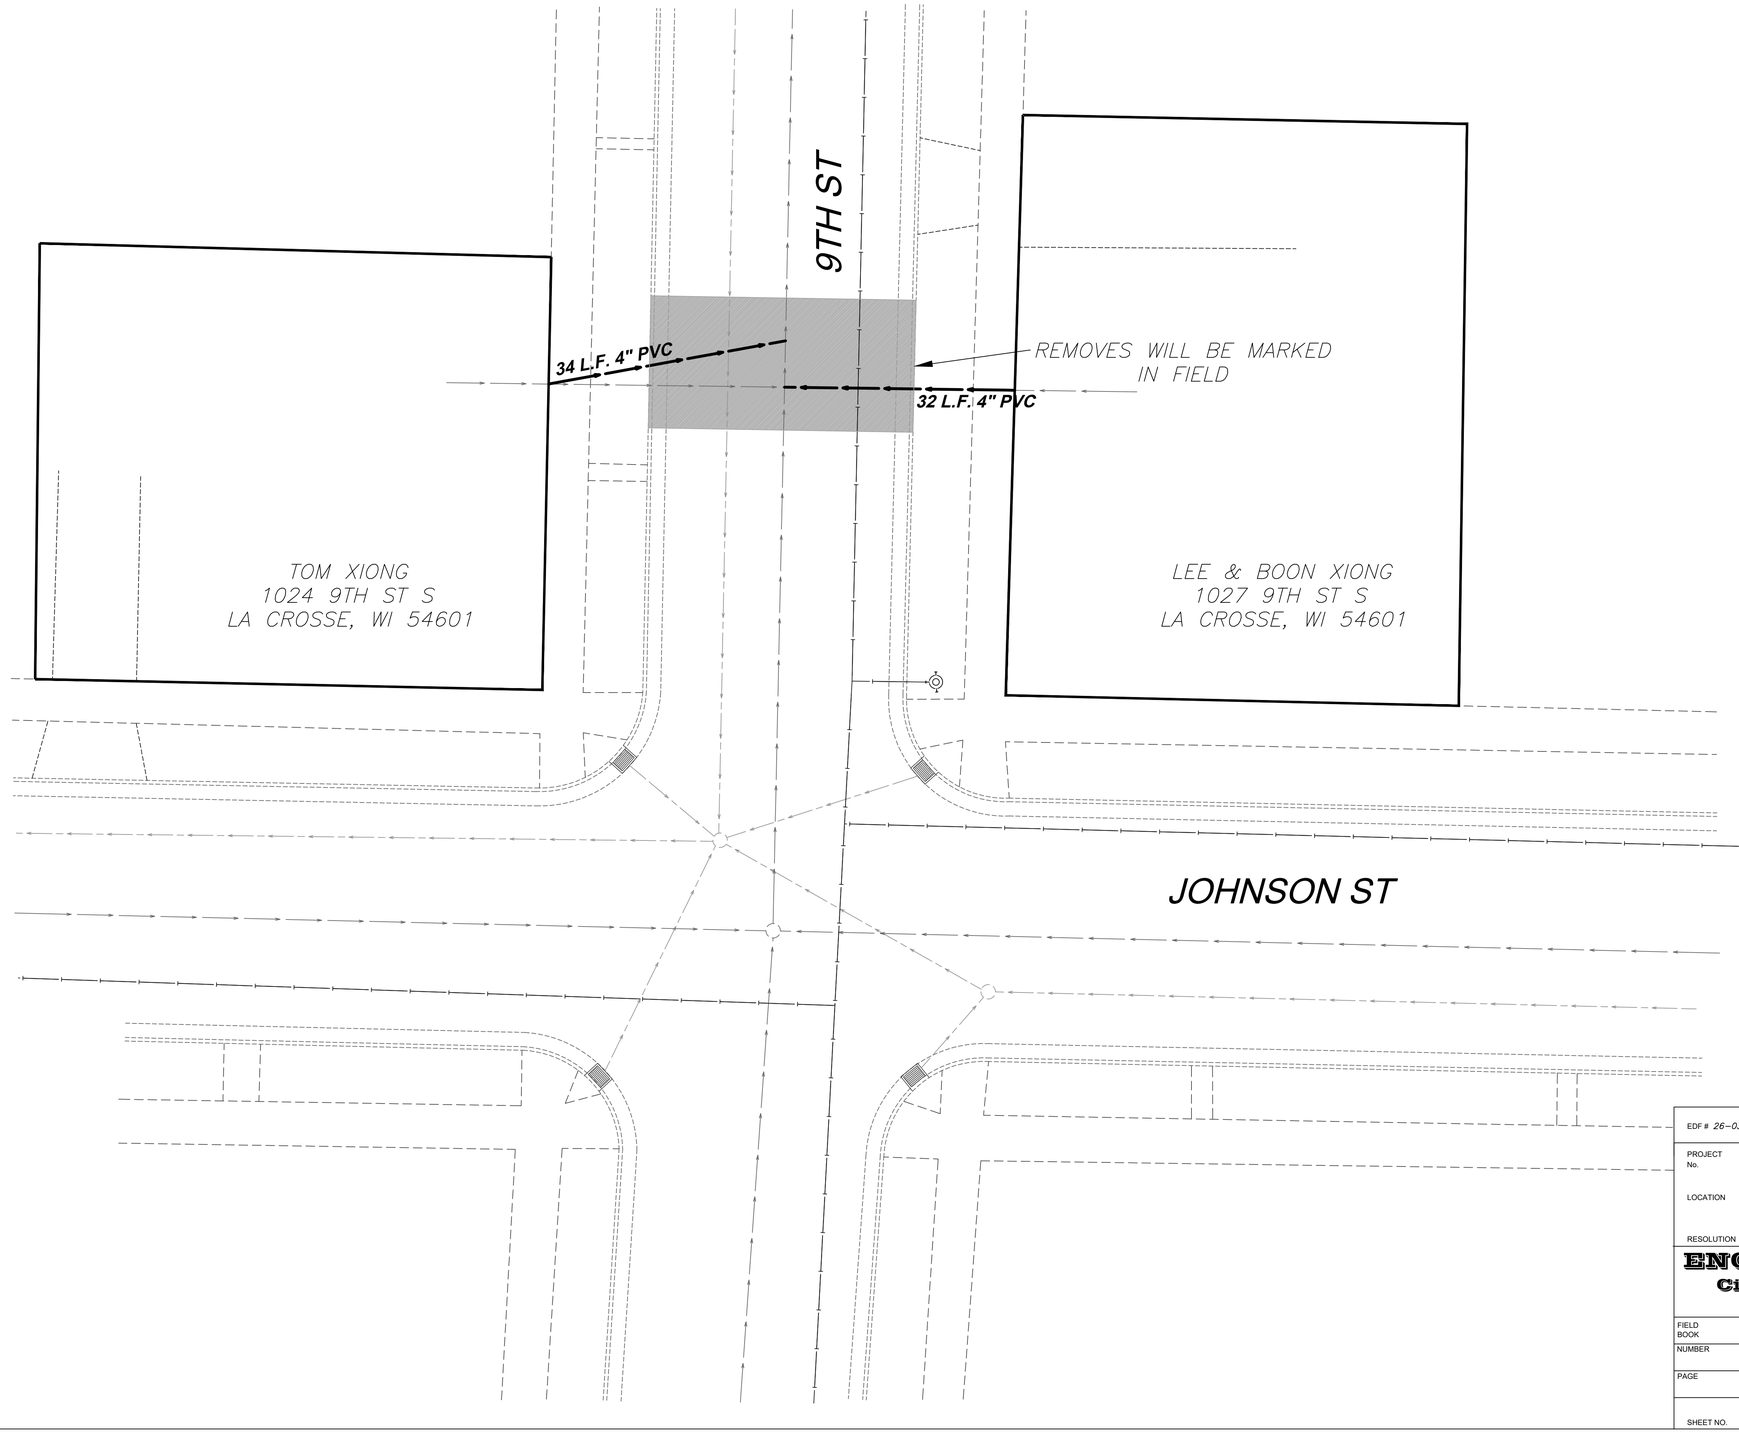

EDF # 26-030.02 DWG NAME: 9TH AND JOHNSON ST.dwg

PROJECT No.

LOCATION 9TH STREET AND JOHNSON STREET INTERSECTION

RESOLUTION DATE

ENGINEERING DEPT.
City of La Crosse, Wis.

			BY	DATE
FIELD BOOK	SURVEYED			
	DRAWN	PRELIMINARY	JJG	12/2025
NUMBER		FINAL		
	CHECKED			
	APPROVED			
PAGE	REVISIONS			

SHEET NO. 1 TOTAL SHEETS 1