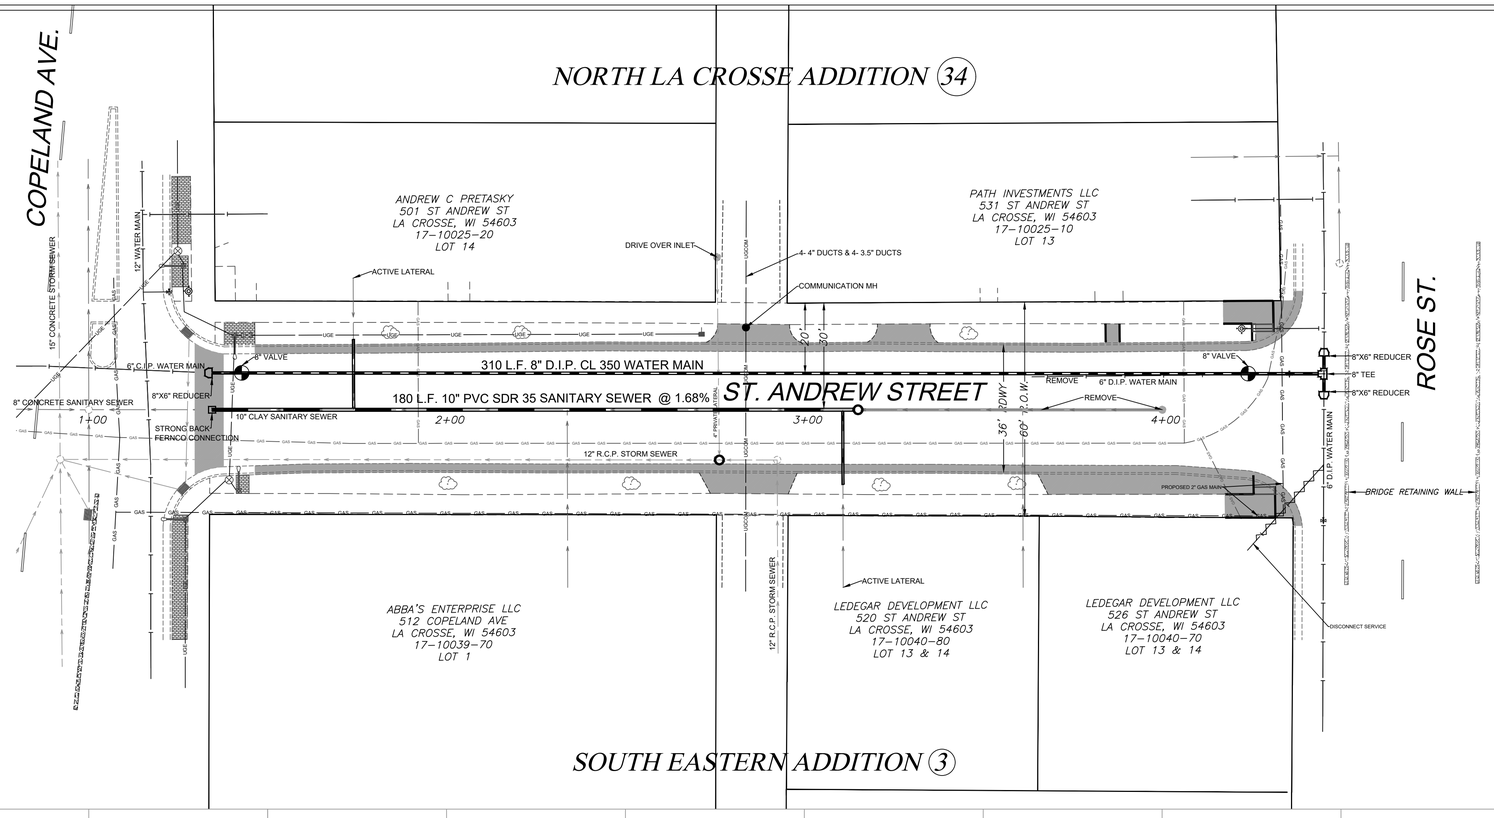

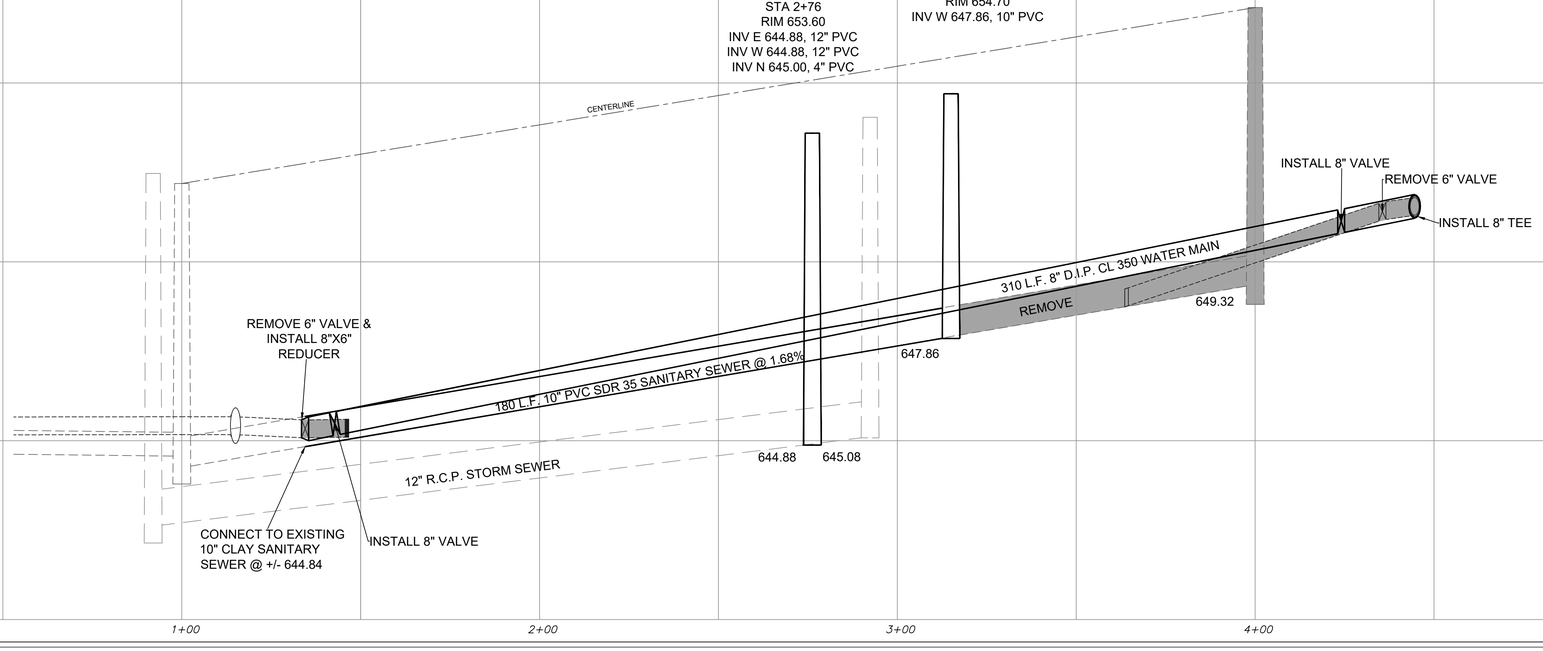

EDF # 26-030 DWG NAME: ST.ANDREW-COPELAND TO ROSE1.dwg

PROJECT No.

LOCATION ST. ANDREW STREET
COPELAND AVE TO ROSE ST

RESOLUTION DATE

ENGINEERING DEPT.
City of La Crosse, Wis.

		BY	DATE
FIELD BOOK	SURVEYED	JJG/JN	10/25
	DRAWN PRELIMINARY	JJG	11/25
NUMBER	FINAL	JJG	12/25
	CHECKED	KJC	01/26
	APPROVED	SJS	01/26
PAGE	REVISIONS		

SHEET NO. 3 TOTAL SHEETS 12