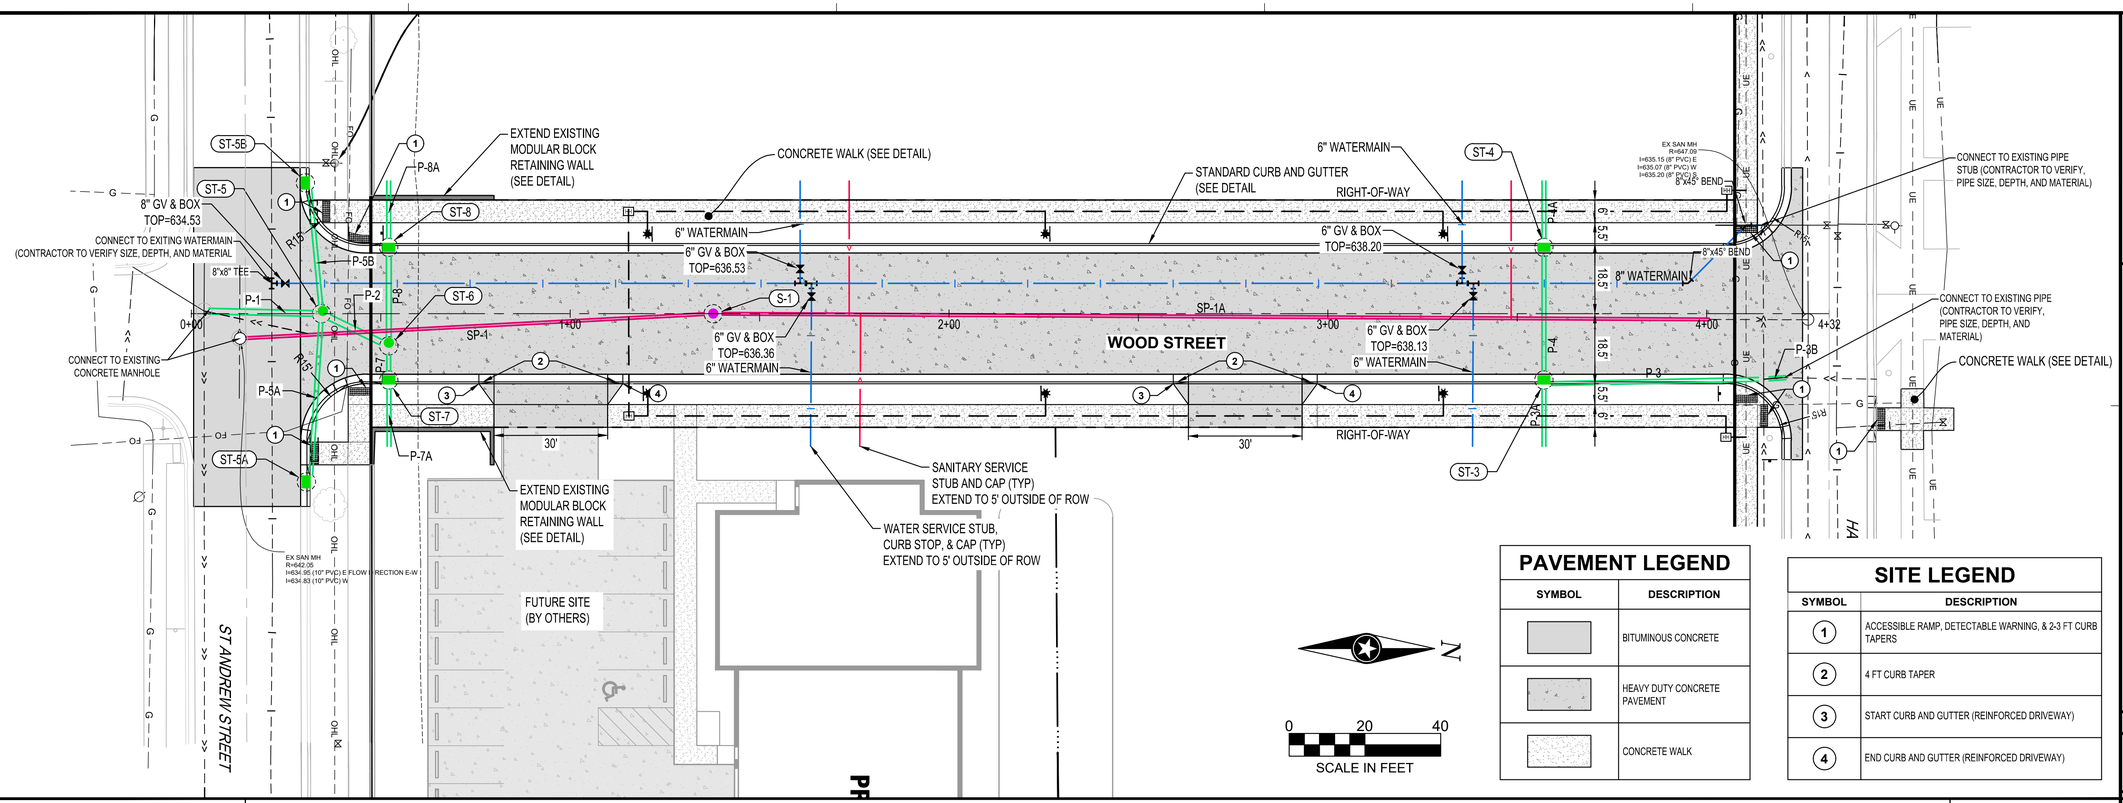

PAVEMENT LEGEND

SYMBOL	DESCRIPTION
	BITUMINOUS CONCRETE
	HEAVY DUTY CONCRETE PAVEMENT
	CONCRETE WALK

SITE LEGEND

SYMBOL	DESCRIPTION
1	ACCESSIBLE RAMP, DETECTABLE WARNING, & 2-3 FT CURB TAPERS
2	4 FT CURB TAPER
3	START CURB AND GUTTER (REINFORCED DRIVEWAY)
4	END CURB AND GUTTER (REINFORCED DRIVEWAY)

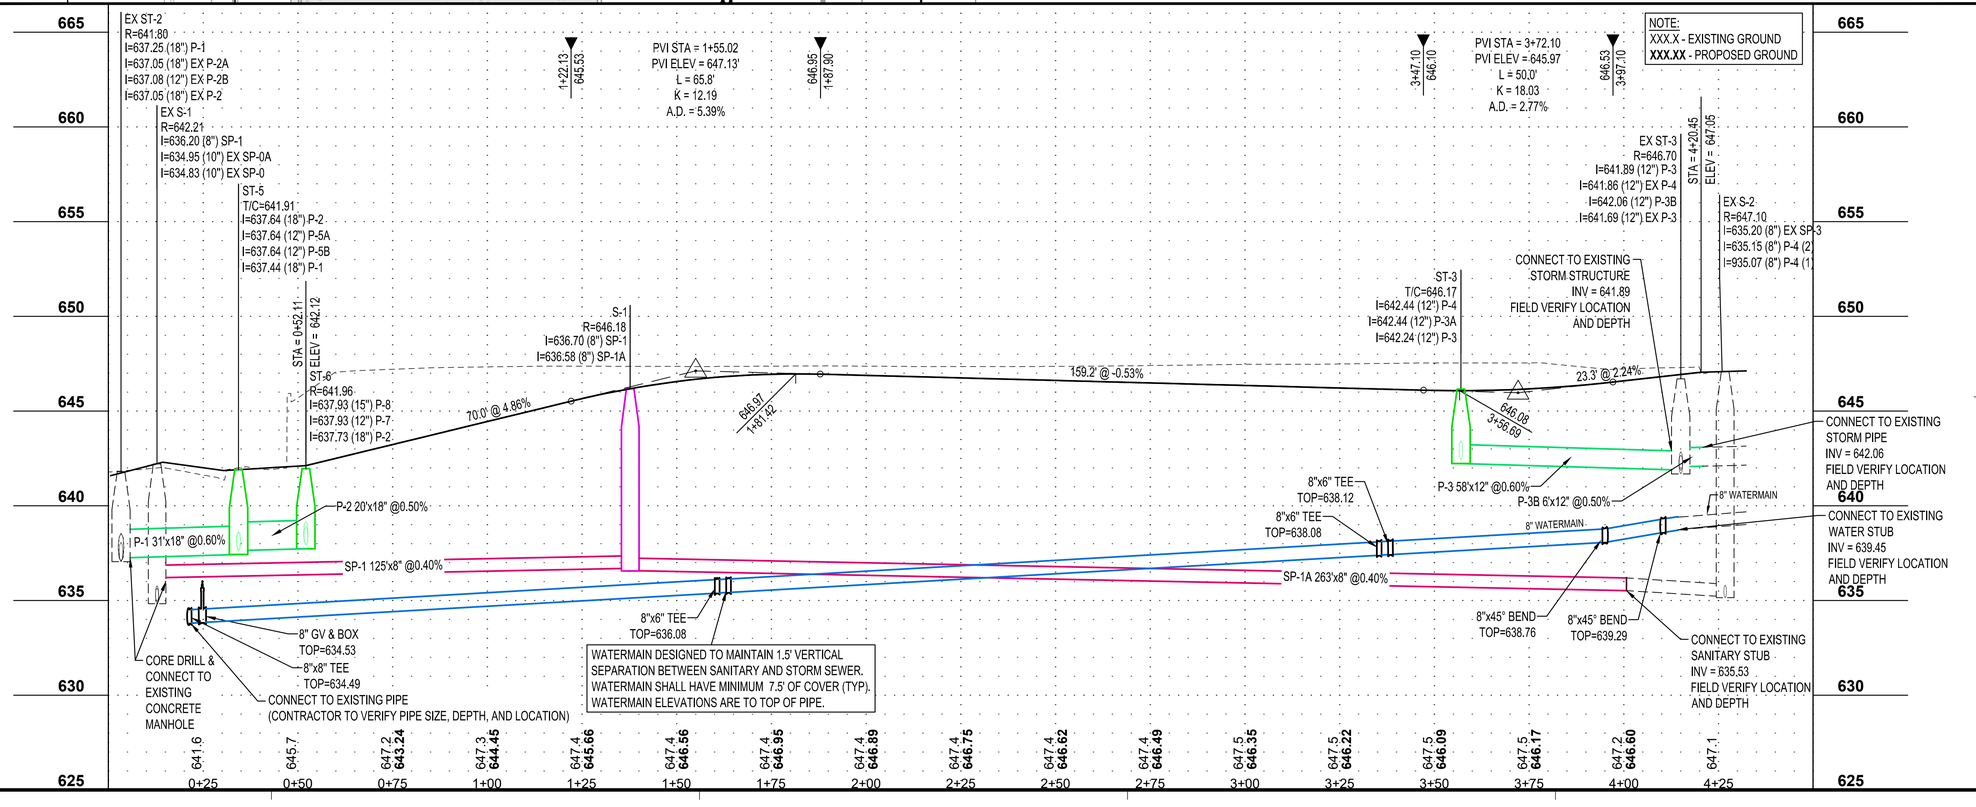

PLOT DATE: 6/4/2026 1:39 PM

SHEET NOT VALID UNLESS THIS TEXT IS COLOR.

THIS DOCUMENT IS THE PROPERTY OF I & S GROUP, INC. AND MAY NOT BE USED, COPIED OR DUPLICATED WITHOUT PRIOR WRITTEN CONSENT.
© 2024 I & S GROUP, INC.

PROJECT

WOOD STREET EXTENSION

LA CROSSE WISCONSIN

REVISION SCHEDULE

DATE	DESCRIPTION	BY

PROJECT NO.	26-34320
FILE NAME	34320-PROF
DRAWN BY	BG/BJK
DESIGNED BY	BJK
REVIEWED BY	KR
ORIGINAL ISSUE DATE	06/04/26
CLIENT PROJECT NO.	-

TITLE

WOOD STREET UTILITY CONSTRUCTION

SHEET

20

PRELIMINARY NOT FOR CONSTRUCTION