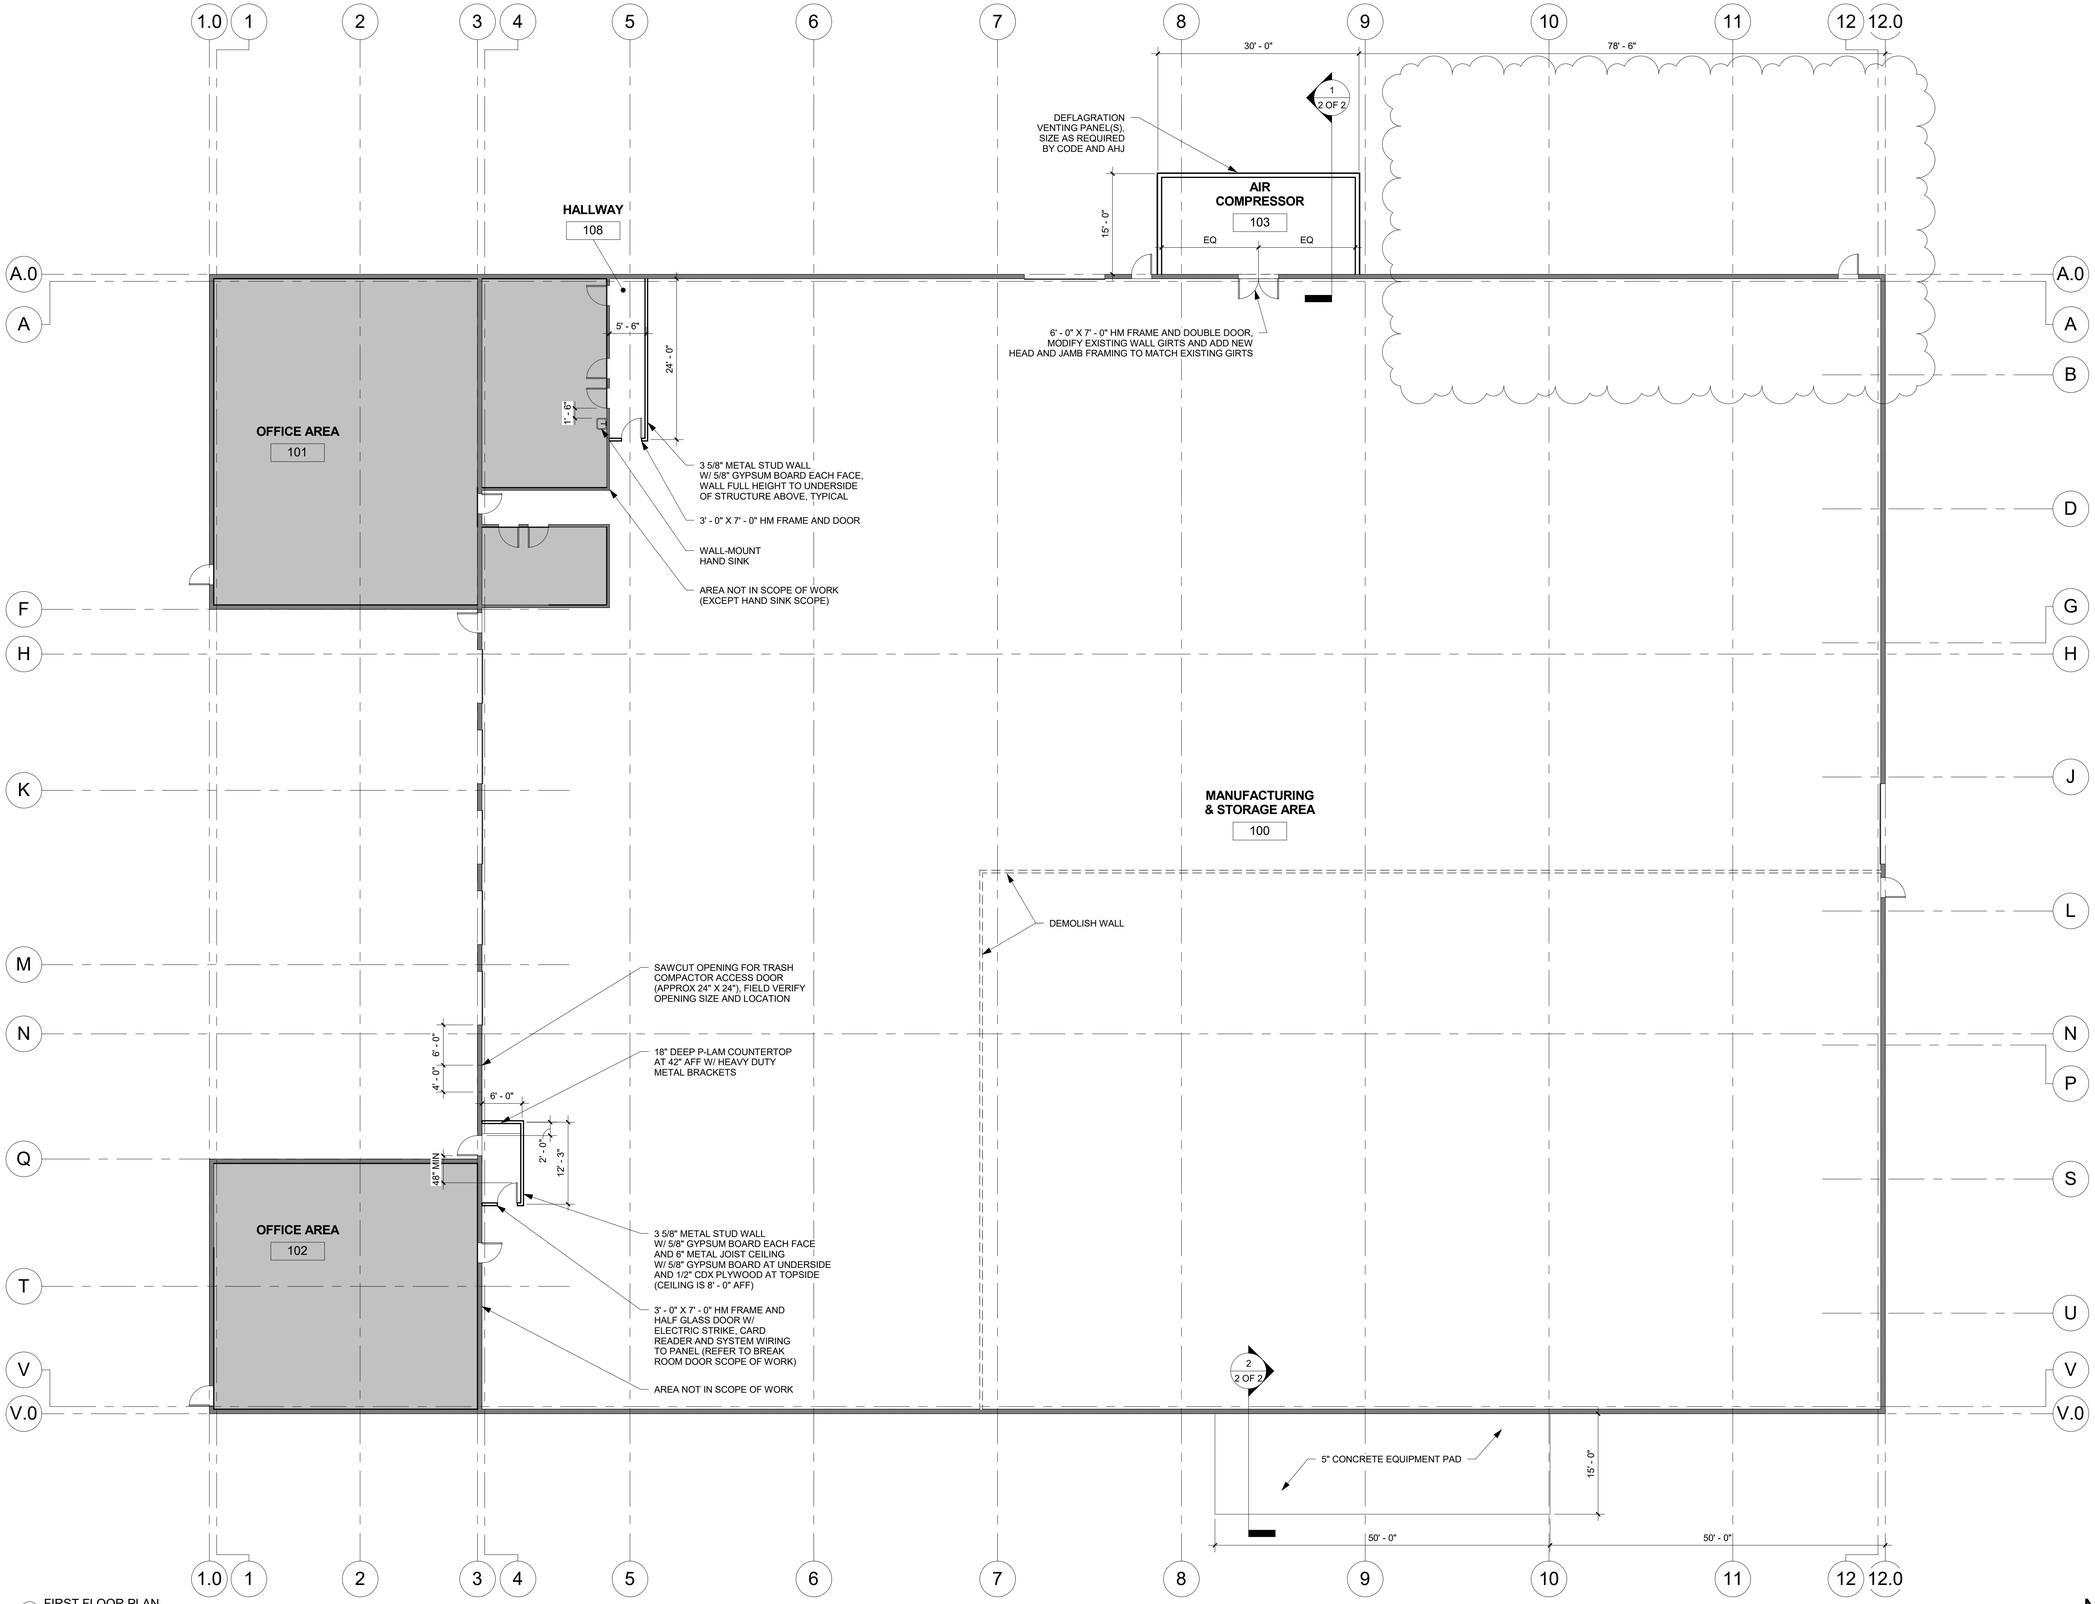


1 FIRST FLOOR PLAN
3/32" = 1'-0"

WIESER BROTHERS
General Contractor, Inc.

| No. | Description | Date |
|---|---|---|
| 1 | REVISION | 10/2/2020 |
| 2 | REVISION | 10/8/2020 |

INLAND - 672
BREEZY POINT RD
FIRST FLOOR PLAN

| | |
|---|---|
| Project number | |
| Date | 09/01/2020 |
| Drawn by | C. STADLER |
| Checked by | T. HASE |

1 OF 2

| | |
|---|---|
| Scale | 3/32" = 1'-0" |

10/8/2020 7:04:13 AM

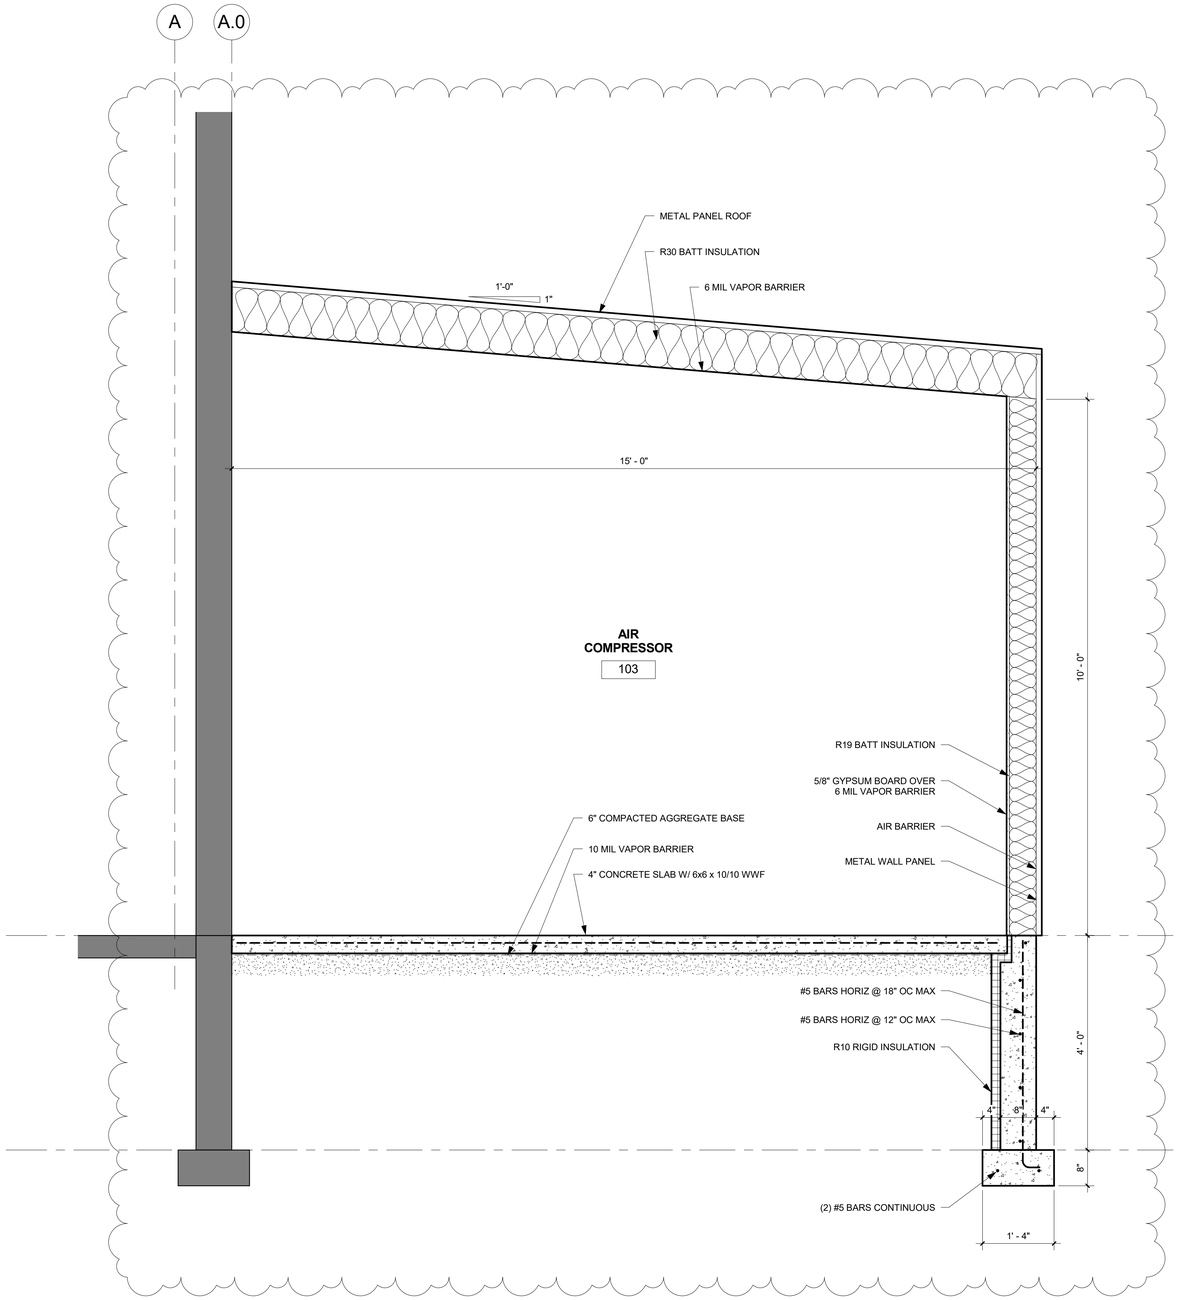


1 BUILDING ADDITION SECTION
3/4" = 1'-0"

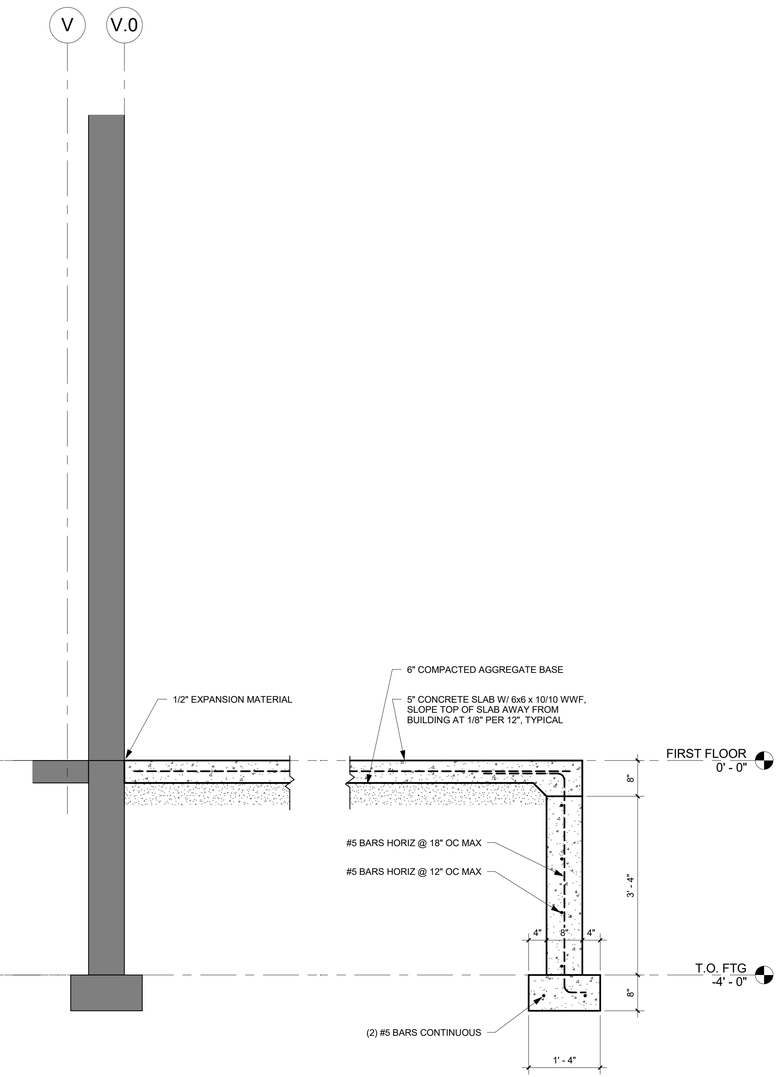


2 EQUIPMENT PAD SECTION
3/4" = 1'-0"

WIESER BROTHERS
General Contractor, Inc.

| No. | Description | Date |
|---|---|---|
| 2 | REVISION | 10/8/2020 |

INLAND - 672
BREEZY POINT RD
SECTIONS

| | |
|---|---|
| Project number | |
| Date | 09/01/2020 |
| Drawn by | C. STADLER |
| Checked by | T. HASE |

2 OF 2

| | |
|---|---|
| Scale | 3/4" = 1'-0" |

10/8/2020 7:04:14 AM