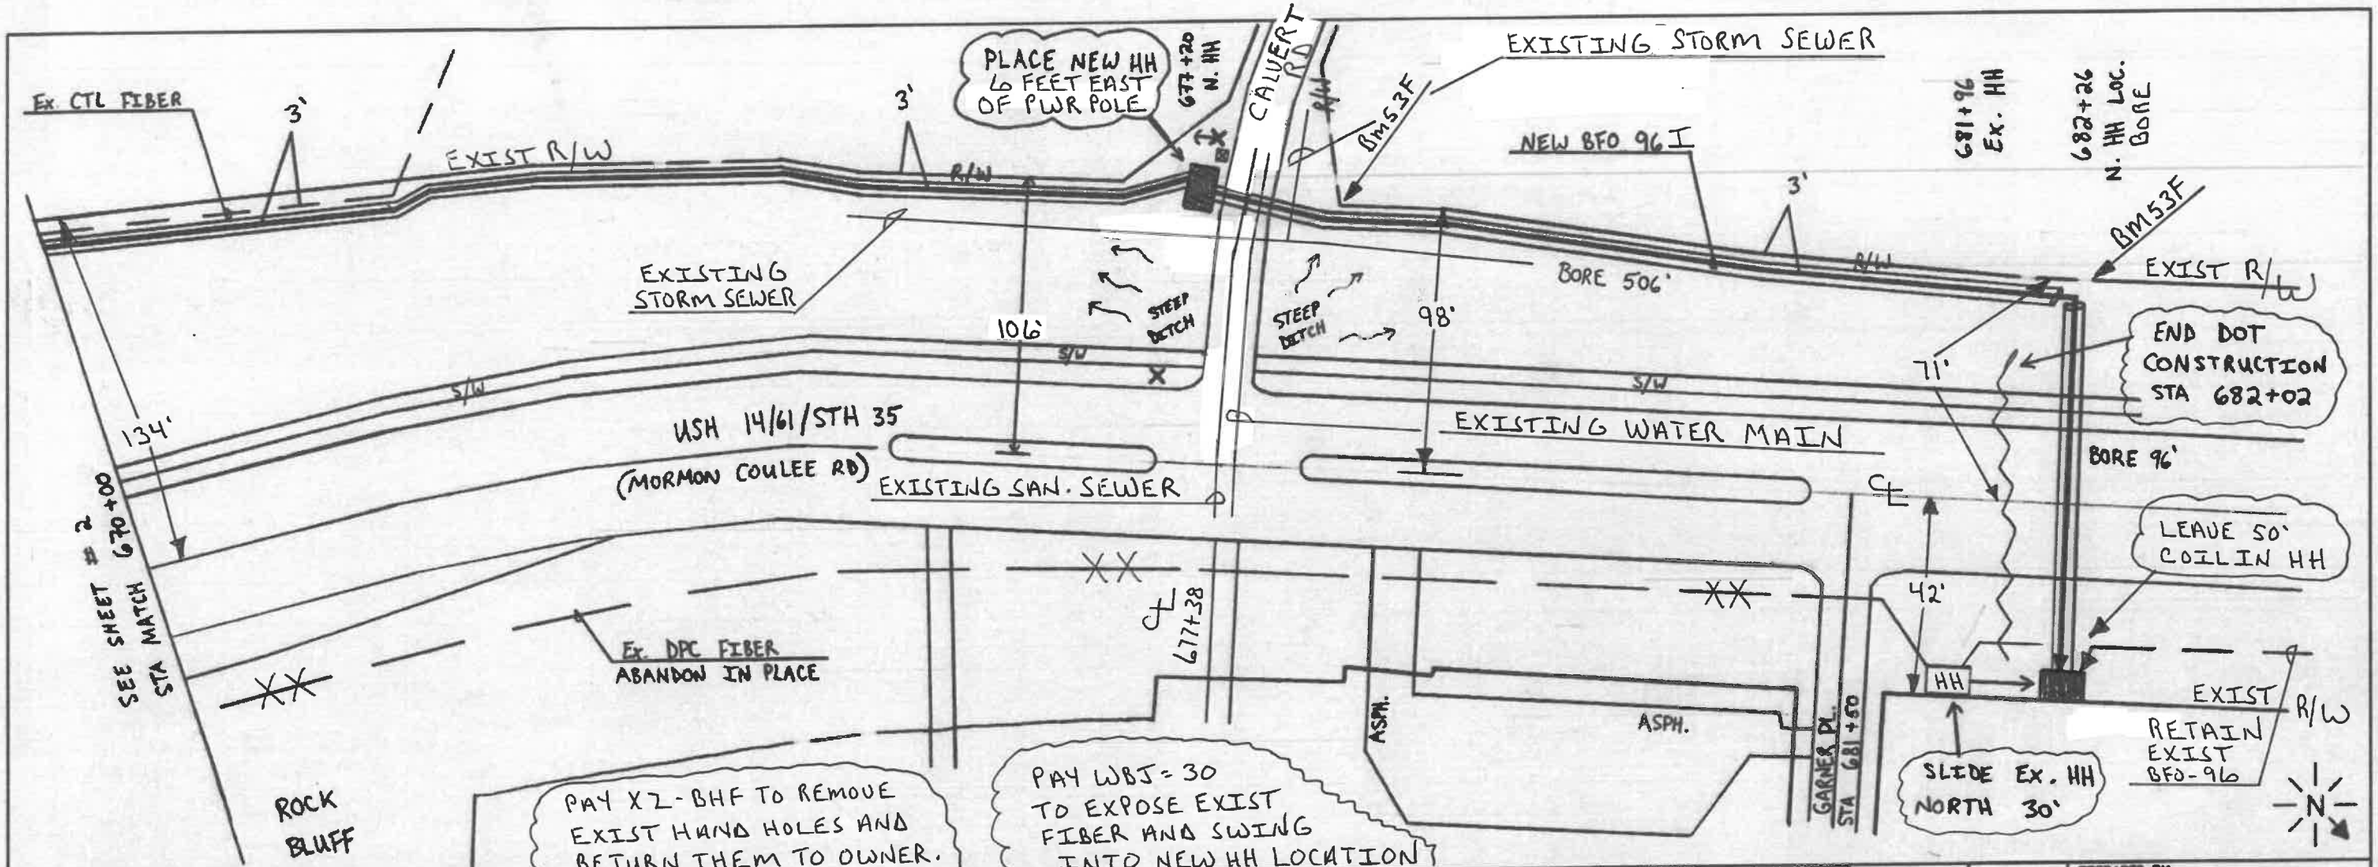

PED/POLE/ STATION NUMBER	BA 22	BD 5		BOSH	BFO			BHF T	BHF (SMALL)	BHF (M)	BM 2 (5/8) (8)	53F LOC	53F	60 (1.25) DP	60 (2-1.25) DP	60 (1.25) DR	61 (2) DROP	61 D	62 SPLIT DUCT	71 ROCK	72	73	63	W HO -1	HBFO		HBFO (TB) C	(M)	(L)	HO -1	HO -1P	PG	IE	SEB V (1)	ONT 1	W BD	BHF	BJ	SUB #
						96 I		V (1.25)																															
Ex HH										(1)	1	1												96				1				4					1	30	
BORE													1	96																									
BORE													1	506																									
N. HH						720				1	1	1																1		—		4							
						720				1	2	2	2	602										96				2				8					1	30	

PREPARED BY: MID-STATE CONSULTANTS
TOMAH, WISCONSIN (608)372-4127

DAIRYLAND POWER COOPERATIVE

EXCHANGE: LACROSSE
SERV. AREA: RDMV
ROUTE:
SHEET 1 OF 4
COUNTY: LACROSSE
TWP: SHELBY
TWN. 15N | RNG. 7W | SEC. 22/27
STAKED: T.J. 12/2020
AS REC:
CONTRACT:
M-SC WO#: WIDP-03
CONST. SHT. OF

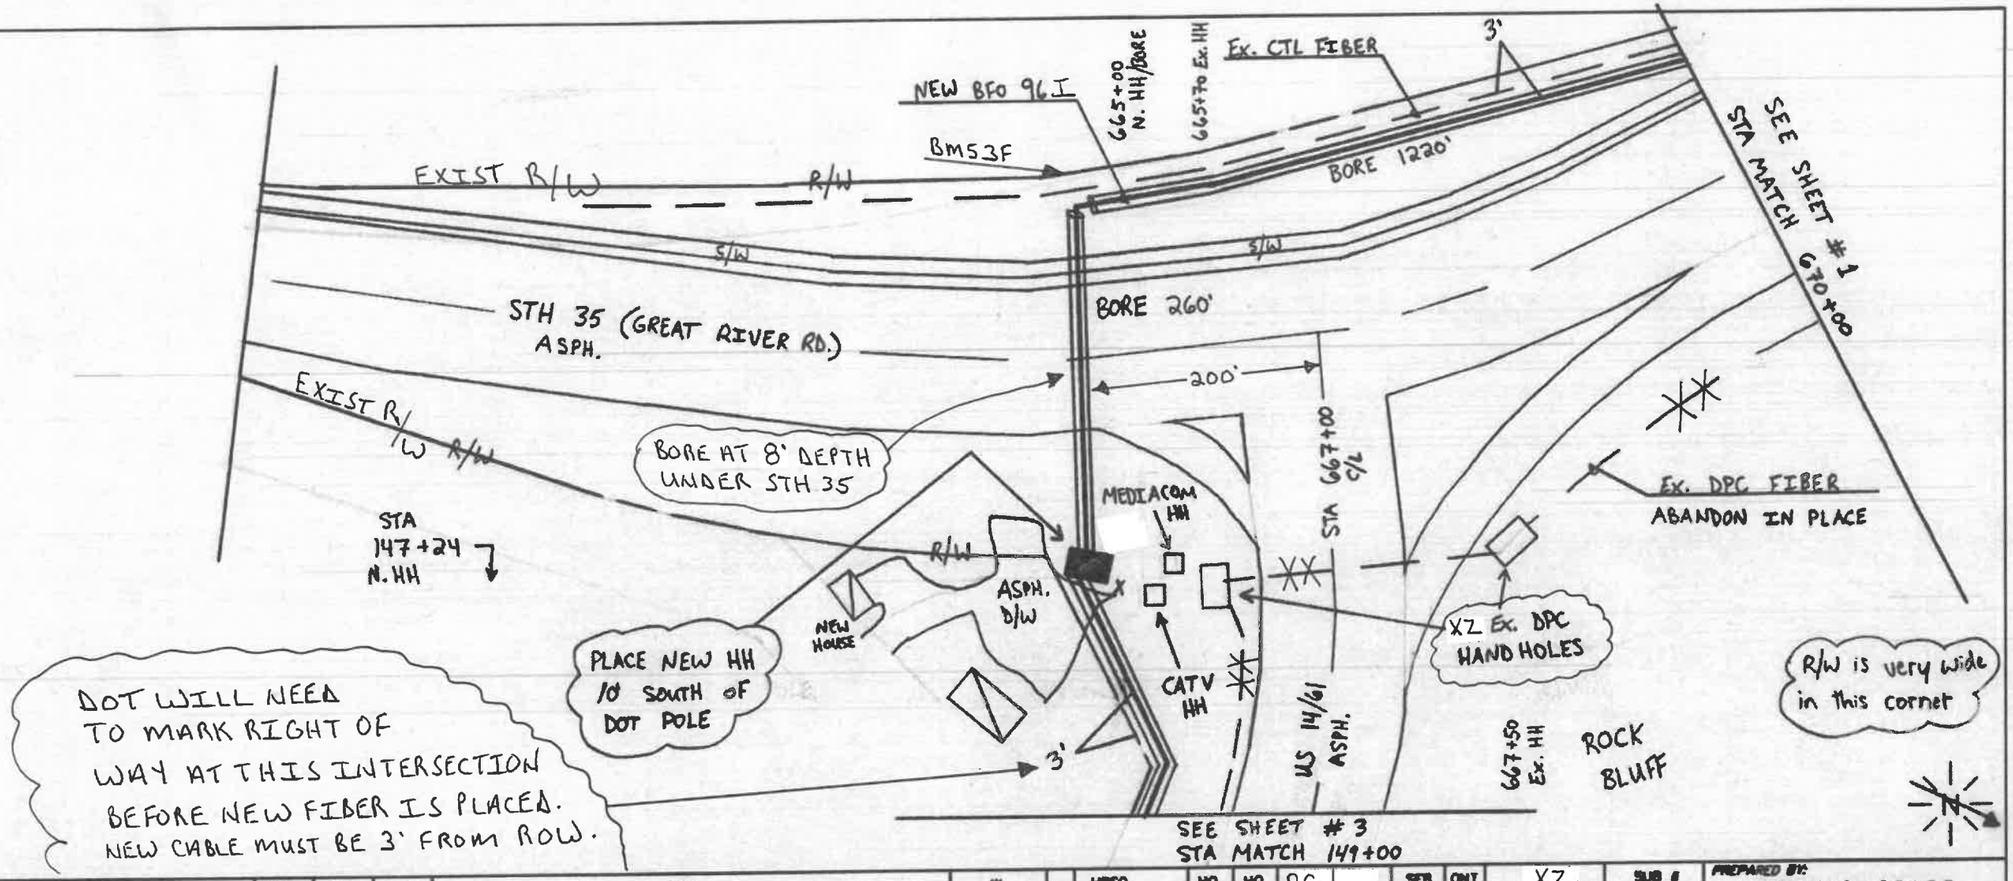

PED/POLE/ STATION NUMBER	BA 22	BD 5		BDSH	BFO 96I			V (1.25)	BHF T	BHF (SMALL)	BHF (M)	BM 2 (5/8) (8)	53F LOC	53F	60 (1.25) DP	60 (2-1.25) DP	60 (1.25) DR	61 (2) DROP	61 D	62 SPLIT DUCT	71 ROCK	72	73	83	W HO -1	HBFO		HBFO (TB) C	(M)	(S)	HO -1	HO -1P	PG		IE	SEB V (1)	ONT 1		XZ BD	BHF	BJ	SUB #
BORE															1220																											
BORE														1	260																											
N. HH					1700						1	1	1																1				4									
																																							1			
																																							1			
					1700						1	1		1	1480														1				4						2			

PREPARED BY: MID-STATE CONSULTANTS
TOMAH, WISCONSIN (608)372-4127

DAIRYLAND POWER COOPERATIVE

EXCHANGE: LACROSSE
SERV. AREA: RDMV
ROUTE:
SHEET 2 OF 4
COUNTY: LACROSSE
TWP: SHELBY
TWN. 15N | RNG. 7W | SEC. 27
STAKED: T.J. 12/2020
AS REC:
CONTRACT:
M-SC WO#: WIDP-03
CONST. SHT. OF

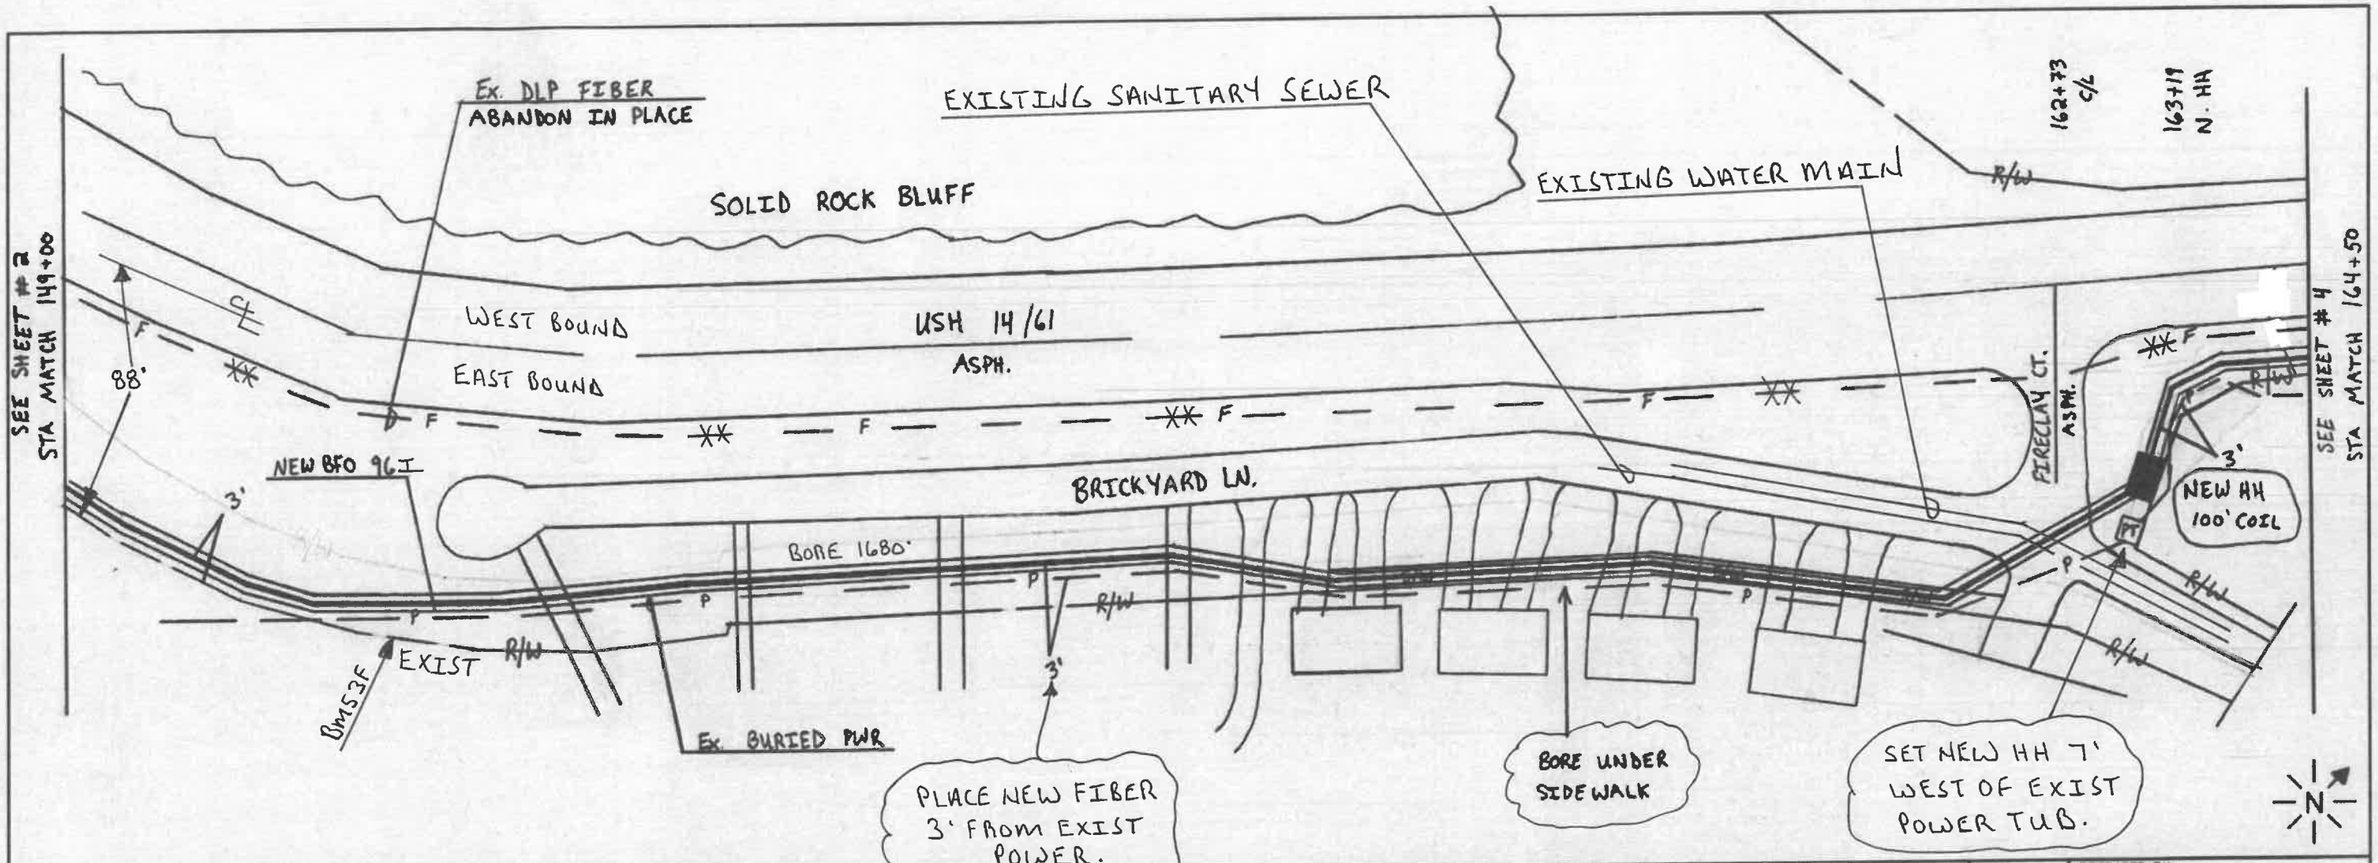

PED/POLE/ STATION NUMBER	BA 22	BD 5		BDSH	BFO			V (1.25)	BHF T	BHF (SMALL)	BHF (M)	BM 2 (5/8) (8)	53F LOC	53F	60 (1.25) DP	60 (2-1.25) DP	60 (1.25) DR	61 (2) DROP	61 D	62 SPLIT DUCT	71 ROCK	72	73	83	W HO -1	HBFO		HBFO (T9) C	(M)	(S)	HO -1	HO -1P	PG	IE	SEB V (1)	ONT 1	W BD	BHF	BJ	SUB #
					96I																																			
BORE														1	1680																									
N. HH					1900						1	1	1																1				4							
					1900						1	1	1	1	1680														1				4							

PREPARED BY:
MID-STATE CONSULTANTS
TOMAH, WISCONSIN (608)372-4127

DAIRYLAND POWER COOPERATIVE

EXCHANGE: LACROSSE
SERV. AREA: RDMV
ROUTE:
SHEET 3 OF 4
COUNTY: LACROSSE
TWP: SHELBY
TWN. 15N | RNG. 7W | SEC. 27
STAKED: T.J. 12/2020
AS REC:
CONTRACT:
M-SC WO#: WIDP-03
CONST. SHT. OF

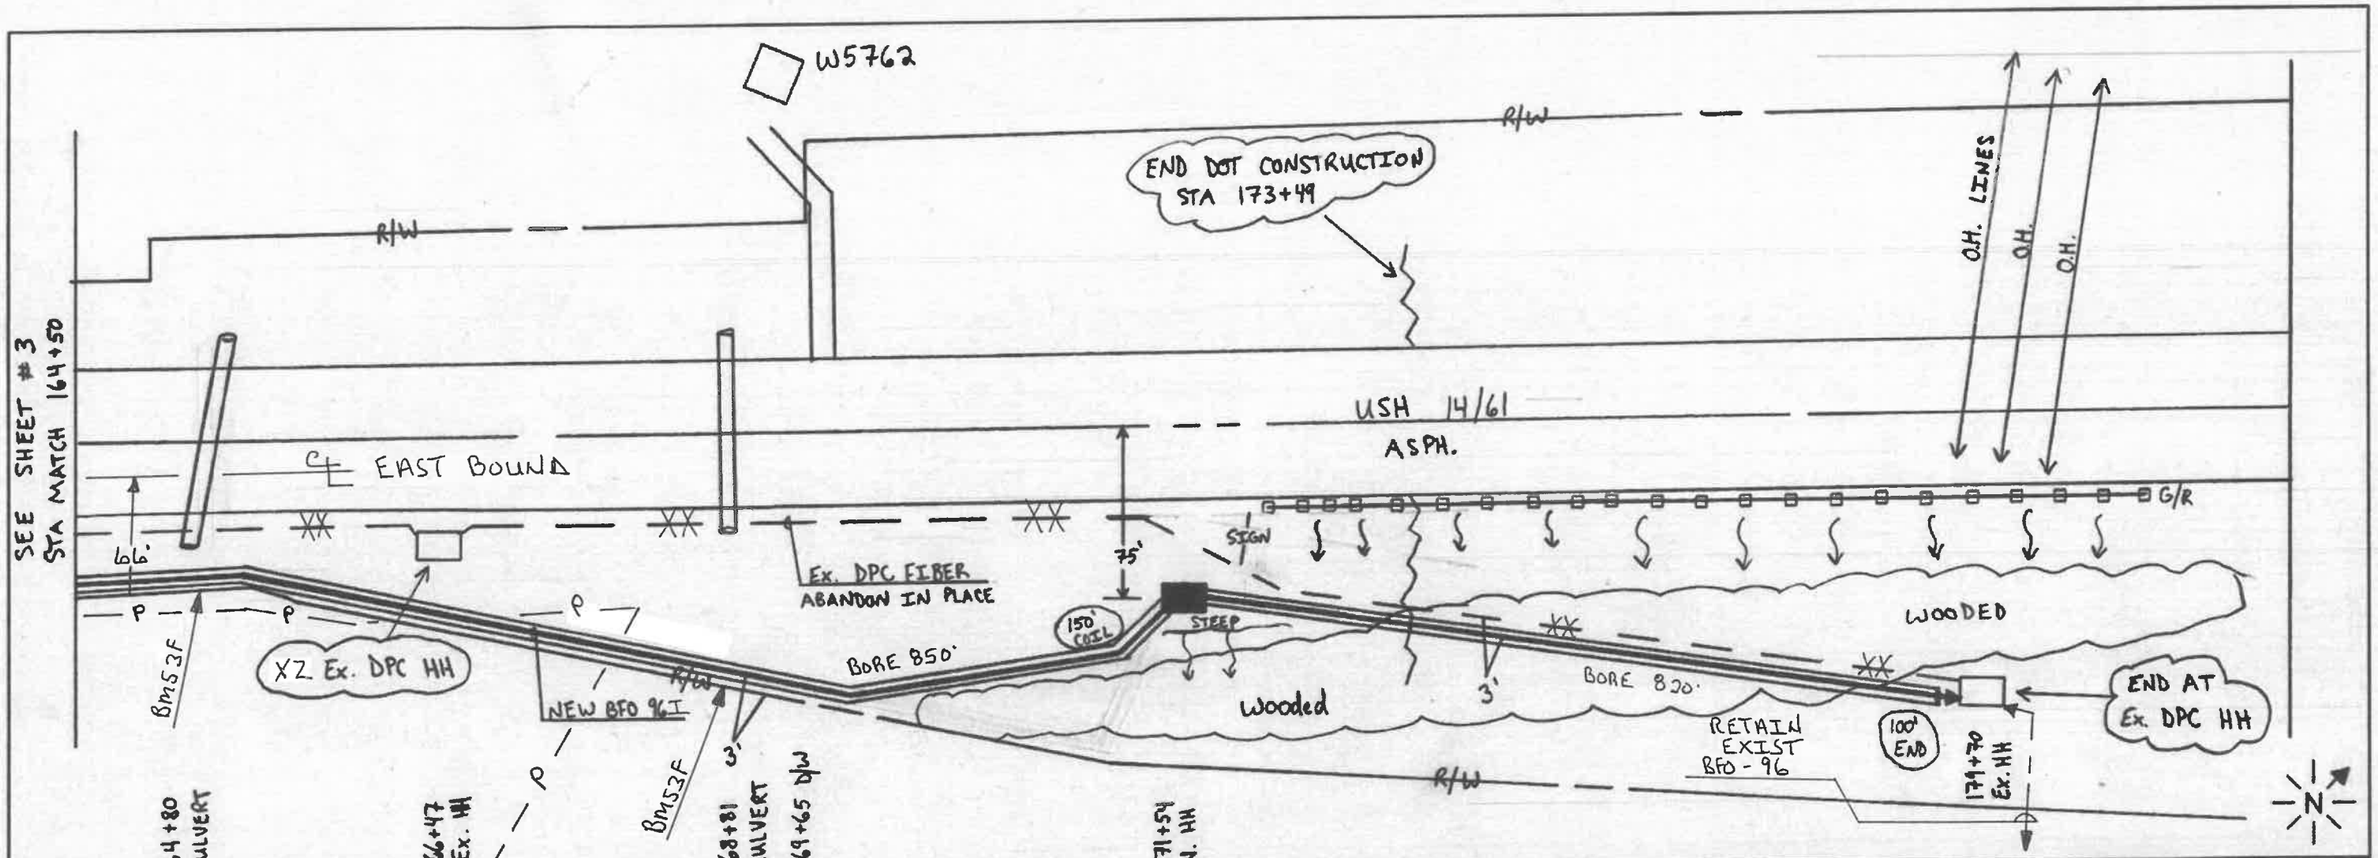

PED/POLE/ STATION NUMBER	BA 22	BD 5		BDSH	BFO 96I			V (1.25)	BHF T	BHF (SMALL)	BHF (M)	2 (5/8) (8)	53F LOC	53F	60 (1.25) DP	60 (2-1.25) DP	60 (1.25) DR	61 (2) DROP	61 D	62 SPLIT DUCT	71 ROCK	72	73	83	W HO -1	HBFO		HBFO (TB) C	(M)	(S)	HO -1	XZ BHF	PG	IE	SEB V (1)	ONT 1	W BD	BHF	BJ	SUB #
														1																		1								
BORE														1	850																									
N. HH					1000						1	1	1																1				4							
BORE															820																									
Ex HH					1020						(1)	1	1												96				1				4					1		
					2020						1	2	2	2	1670										96				2			1	8					1		

PREPARED BY:
MID-STATE CONSULTANTS
TOMAH, WISCONSIN (608)372-4127

DAIRYLAND POWER COOPERATIVE

EXCHANGE: LACROSSE
SERV. AREA: RDMV
ROUTE:
SHEET 4 OF 4
COUNTY: LACROSSE
TWP: SHELBY
TWN. 15N | RNG. 7W | SEC. 22
STAKED: T.J. 12/2020
AS REC:
CONTRACT:
M-SC WO#: WIDP-03
CONST. SHT. OF