
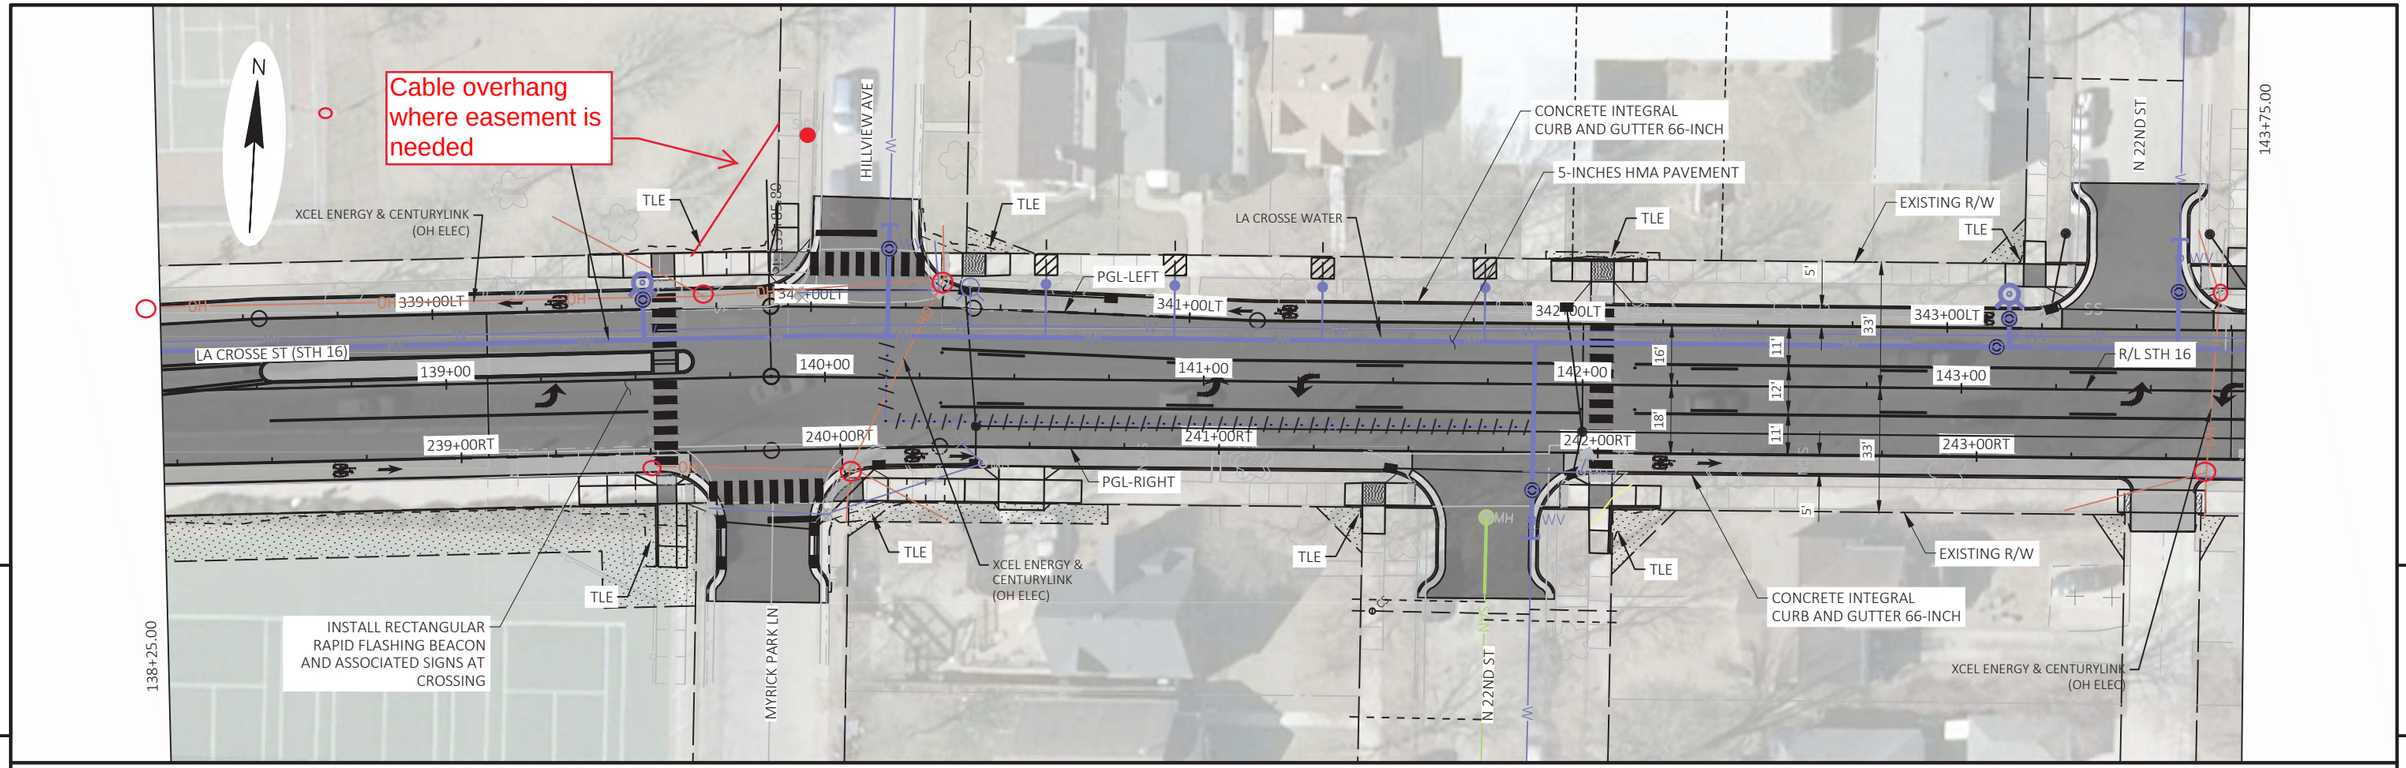


139+60 - south side of road - pole to be removed with other poles being installed
139+70 - north side of road - pole to be relocated north to edge of sidewalk and add an anchor east; we will need an easement from the city to cut the corner
139+90 - install new pole north along Hillview Av to pick up slack span from pole at 139 +70. easement to this pole is necessary
140+10 - south side of road - pole to be relocated south 6' (closest spot possible and TLE will have to turn into Permanent easement for us to install down guy/anchor. Prefer as close to sidewalk as possible on the south side along edge of right of way
140+30 - north side of road - pole to be removed with other poles being installed
143+75 - north side of road - pole to remain, looks to be safe
143+75 - south side of road - pole to be relocated south side of sidewalk approximately 6'

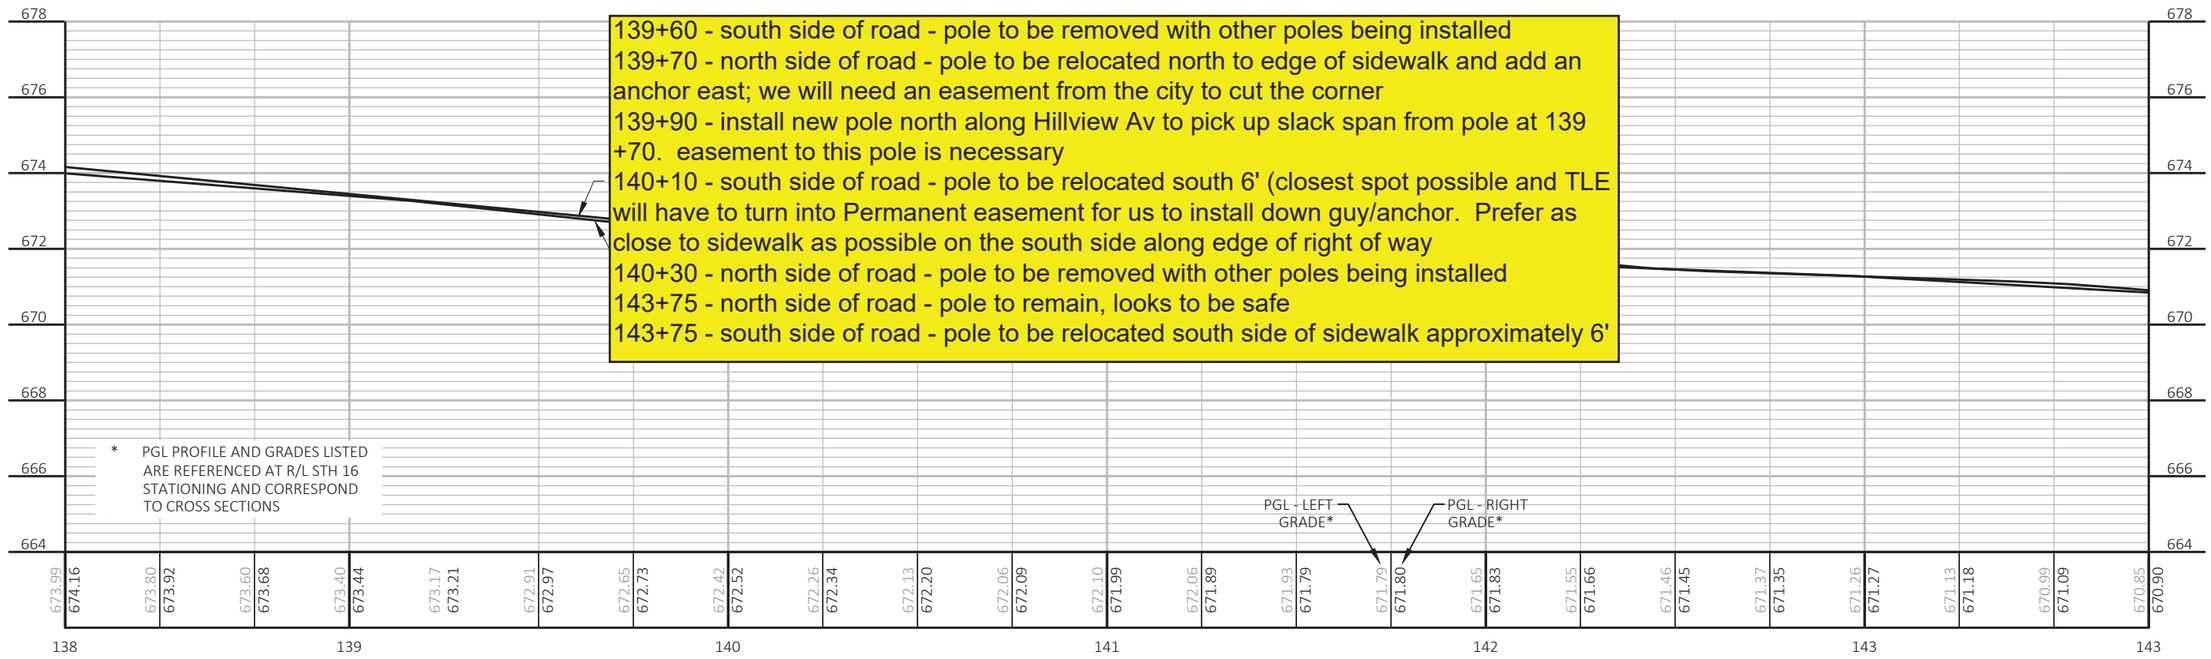

PROJECT NO: 7575-07-73	HWY: STH 16	COUNTY: LA CROSSE	PLAN AND PROFILE: LA CROSSE ST	SHEET 90	E