Abbreviation	Plant Species	Size	Qty.
Sa	Common Snowberry	#5 Cont.	14
Po	'Little Devil' Ninebark	#5 Cont.	10
Aa	'Regent Saskatoon' Servicberry	#5 Cont.	9
Cs 'IH'	'Ivory Halo' Dogwood	#5 Cont.	9
Cs 'ROD'	'Red Osier' Dogwood	#5 Cont.	6
Dl	Northern Bush Honeysuckle	#5 Cont.	21
Am	'Autumn Magic' Black Chokeberry	#5 Cont.	4
Hv	Witchhazel	#5 Cont.	3
Total Shrubs = 76 (64 req.)			
Gt	'Skyline' Honeylocust'	3" Cal.	1
Ov	Ironwood	3" Cal.	1
Ta	'Redmond' Linden	3" Cal.	1
Qm	Bur Oak	3" Cal.	1
Total Boulevard Trees = 4			
Al	'Autumn Brilliance' Serviceberry Tree	Multi-stem 8'	5
Ps	White Pine	8'	2
Pt	Quaking Aspen	3" Cal.	2
Ar	Speckeled Alder	Multi-stem 8'	2
Pt SCA	Swedish Columnar Aspen	3" Cal.	3
Ca	Pagoda Dogwood	2" Cal.	1
Ta	'Redmond' Linden	3" Cal.	1
Total Trees = 16 (16 req.)			
Sh	Prairie Dropseed	#1 Cont.	64
Rp	Yellow Coneflower	#1 Cont.	18
Ep	Purple Coneflower	#1 Cont.	32
Ba	Blue False Indigo	#1 Cont.	12
Mf	Bee Balm	#1 Cont.	19
Vf	Ironweed	#1 Cont.	12
Ai	Red Milkweed	#1 Cont.	15

Notes: Total Landscape Area = 3828 sq ft (16 trees and 64 shrubs required)

*All planting beds and lawn areas to have 6" pulverized black dirt

*All planting beds to have landscape fabric and 3" deep 1.5" river rock. Rock type TBD by owner

*All trees planted in sod to be planted 1" above soil grade and mulched with 4" shredded hardwood bark
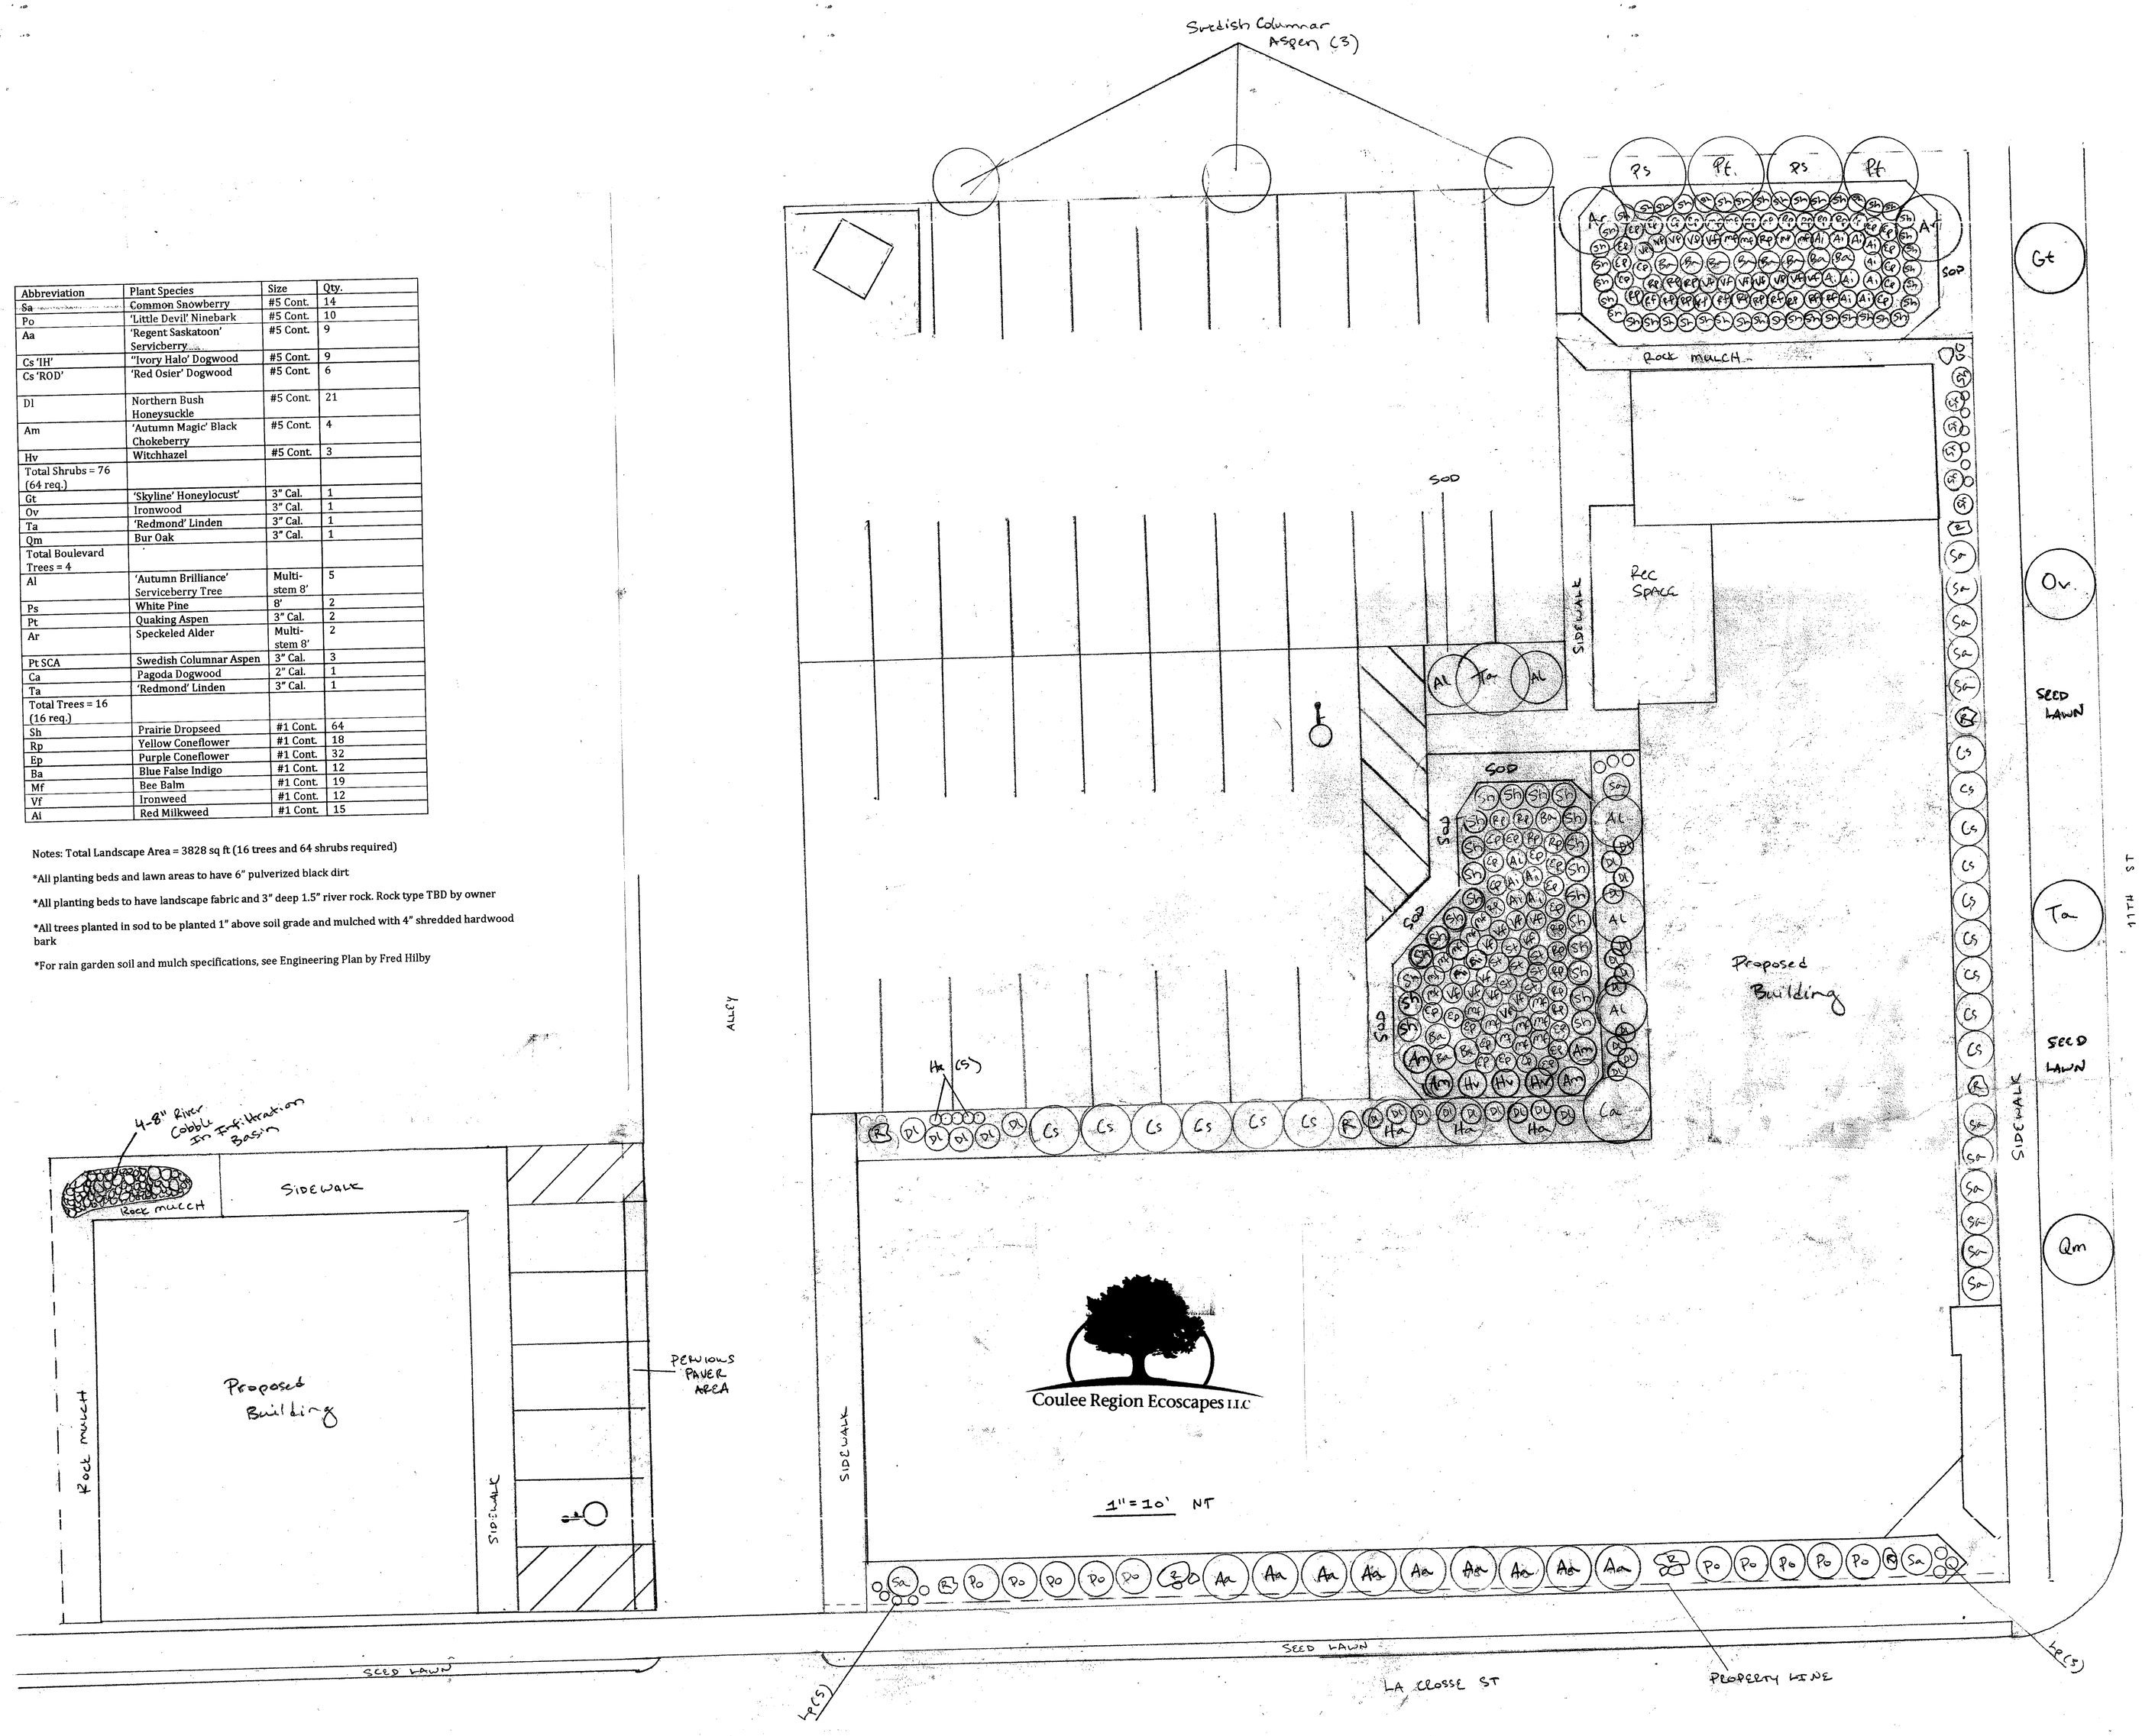
*For rain garden soil and mulch specifications, see Engineering Plan by Fred Hilby