Onalaska Ave.
City of La Crosse
Design Sketch 2 of 3
WO: 111407227
Replace 4" main on Onalaska Ct.
Replace 4" main on Onalaska Ave from Livingston to Gohres.
Install 2" PE main on the opposite side of Onalaska Ave.
Replace 2" road crossing at prospect and Moore.

Tie-over all services marked "T&TO" on map. They are also noted on the service list.

Retire old mains after all services have been tied over to new main.

Service renewals will have separate WOs.

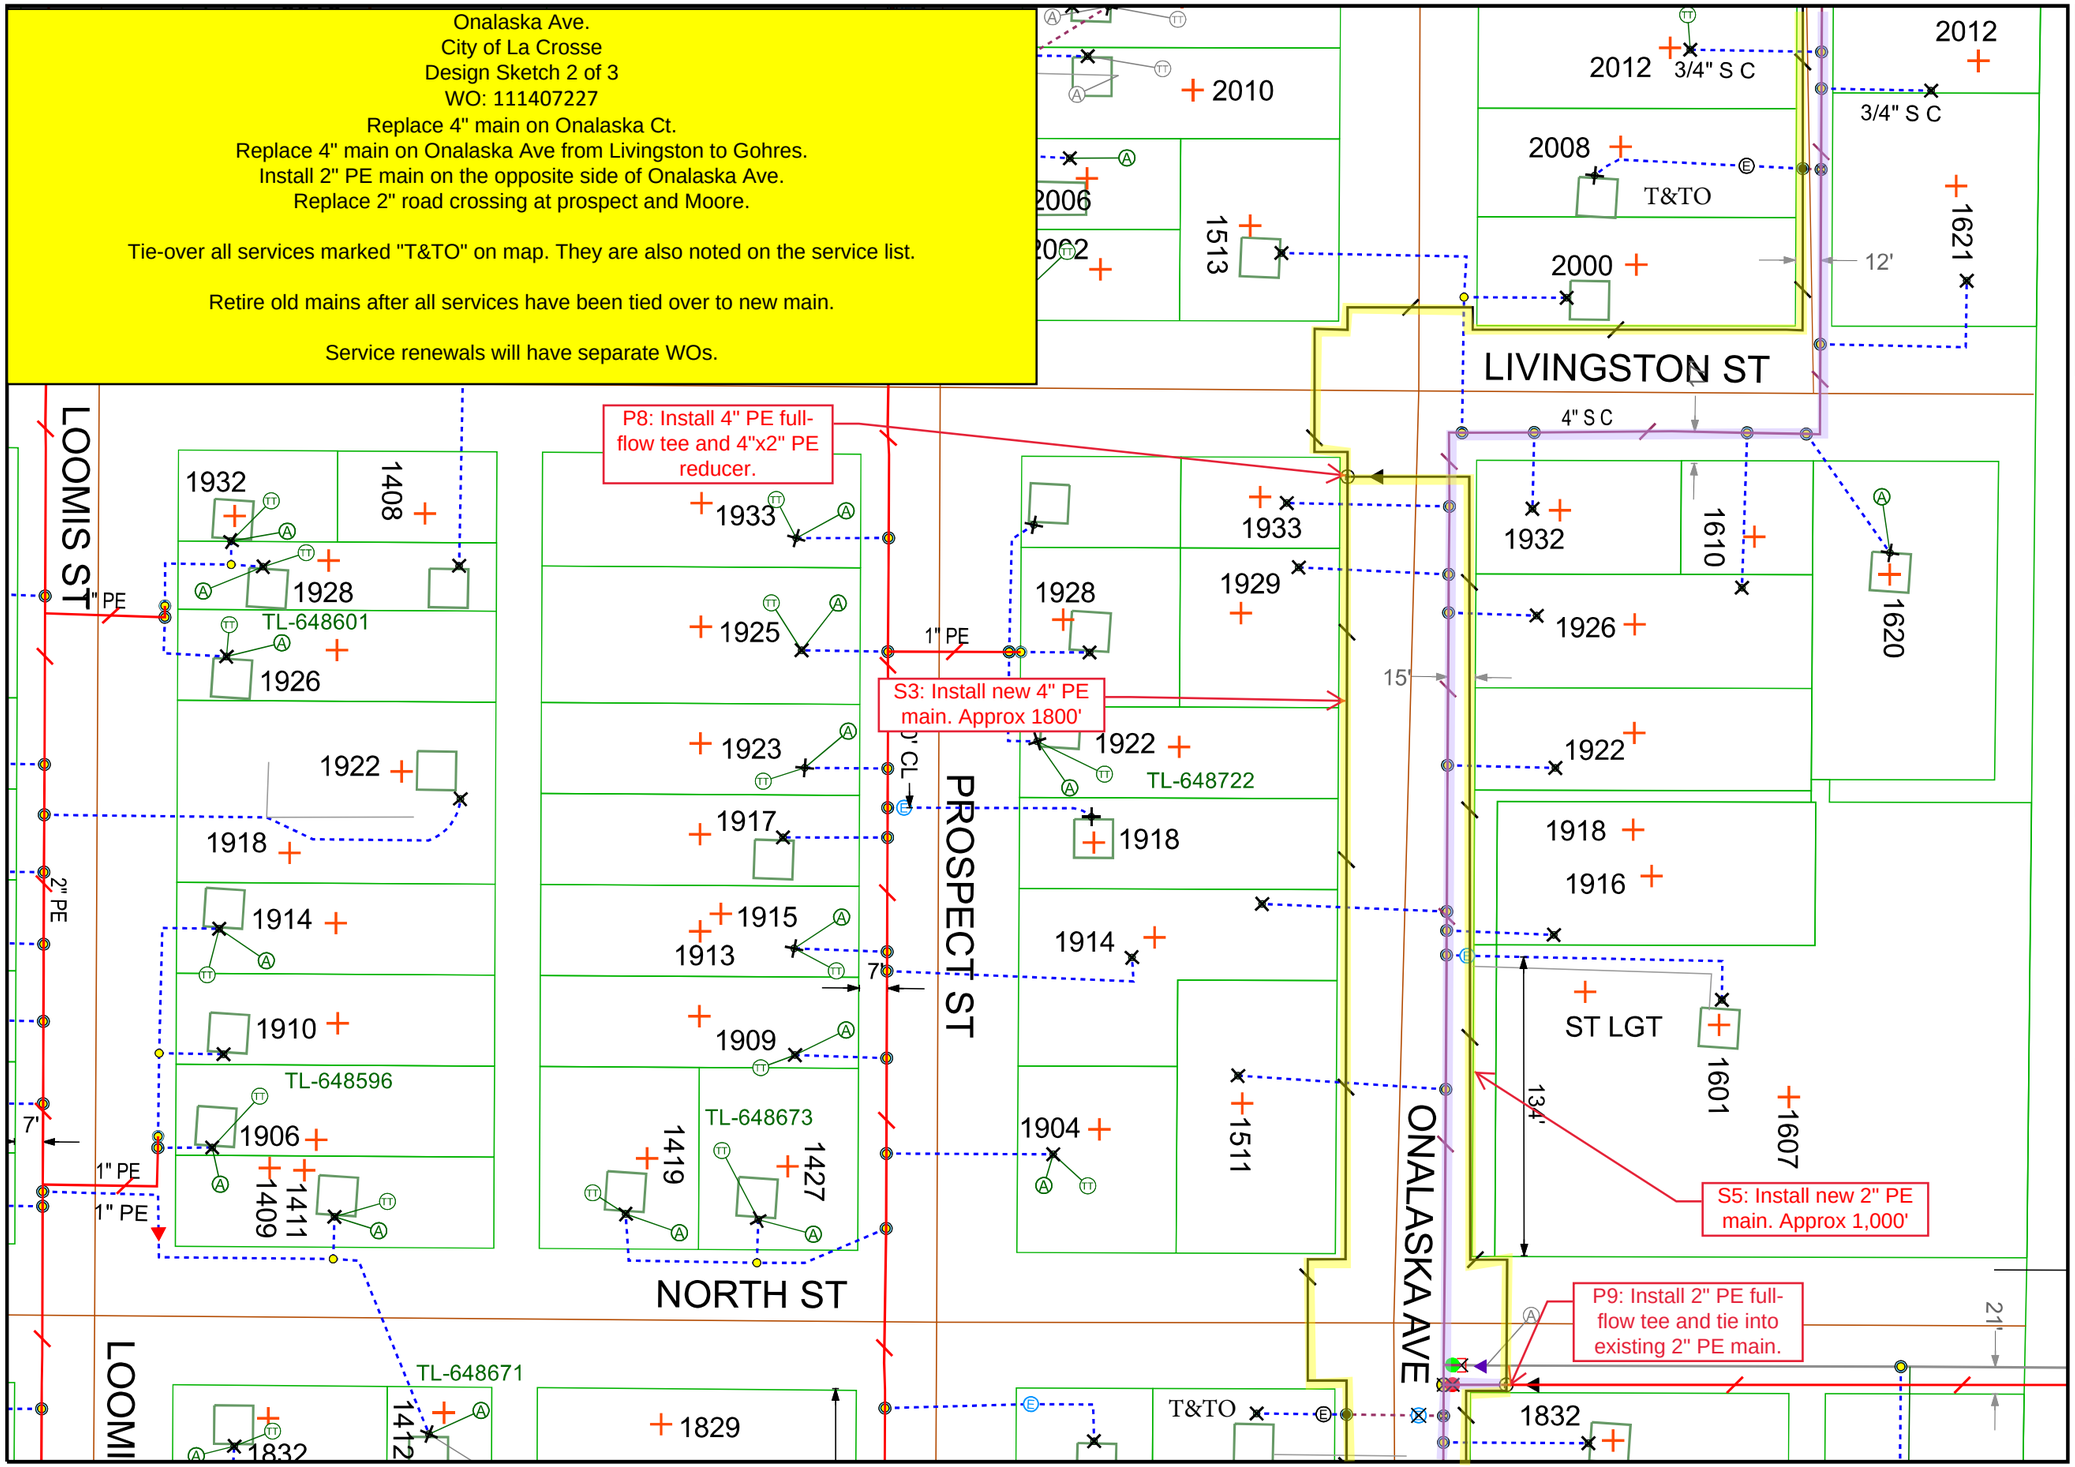

Work Order Information		
Service Request #	:	000014220207
Design Number	:	000001161987
Designer/Planner ID	:	307669
Designer/Planner Name	:	
Designer/Planner Ph #	:	(000) 000-0000
Manager Approval	:	

Joint Utility	
E:	G:
T:	C:

Design Location		
Division	:	La Crosse
County	:	La Crosse
City	:	LA CROSSE
Address	:	
T: 16N R: 7W S: 20		
Map # : 1641676 WIS	Permit	:

Electric	
Feeder:	Voltage:
Phase:	Bkup Dev ID:

Gas			
System	:	Pressure	:
Size	:	Material	:
Dead End	:		

Work Order # :

Date: 02/27/2024

Sketch: # Of # Sketch Data

Scale: 1" equals 67'

Xcel Energy

CONSTRUCTION USE ONLY

☐ NO CHANGES (BUILT AS DESIGNED)

☐ CHANGES MADE AS INDICATED (ALL URD MUST HAVE ACTUAL MEASUREMENTS FROM THE FIELD SITE)

RFO _____

FOREMAN _____ DATE _____

TEAM LEADER _____

DISCLAIMER: THERE ARE NO REPRESENTATIONS OR WARRANTIES (EXPRESS OR IMPLIED) ABOUT THE ACCURACY OF THIS PRINT. THIS PRINT IS PROVIDED WITH NO CLAIM AS TO PRINT COMPLETENESS, TIMELINESS, ACCURACY OF CONTENT OR USEFULNESS. STATE LAW REQUIRES ANYONE DIGGING, GRADING OR EXCAVATING TO OBTAIN A PRIOR FIELD LOCATE OF ALL UTILITIES; THIS PRINT DOES NOT DISCHARGE THIS REQUIREMENT OR ANY OTHER REQUIREMENT. THE COMPANY AND ITS AFFILIATES ASSUME NO LEGAL RESPONSIBILITY OR LIABILITY FOR THE RECIPIENT'S USE (OR ANY OTHER PARTIES' USE) OF THE PRINT, INCLUDING THE RECIPIENTS INTENDED PURPOSE IN USING THE PRINT. NO COMPANY EMPLOYEE OR OTHER PARTY HAS BEEN AUTHORIZED TO PROVIDE THIS PRINT FOR PLANNING OR ESTIMATING PURPOSES; RELY ON THIS PRINT AT YOUR OWN RISK. BY ACCEPTING THIS PRINT, THE RECIPIENT & ANY OTHER PARTY RECEIVING A COPY OF THE PRINT ACKNOWLEDGES AND AGREES TO THIS DISCLAIMER. For All Field Locates Call 811

THIS DOCUMENT IS XCEL ENERGY CONFIDENTIALS AND PROPRIETARY INFORMATION AND MAY NOT BE REPRODUCED IN WHOLE, OR IN PART, NOR MAY ANY OF THE INFORMATION CONTIANED HEREIN BE DISCLOSED WITHOUT THE CONSENT OF XCEL ENERGY. CONFIDENTIALS AND PROPRIETARY INFORMATION © 2019 XCEL ENERGY INC. | XCEL ENERGY IS REGISTERED TRADEMARK OF XCEL ENERGY INC