HAMILTON ELEMENTARY SCHOOL ADDITION & RENOVATION

ADDED PARKING ON JOHNSON ST

Off-Street Parking Requirement: 1 Space Per 2 Employees

Hamilton Elementary School Staff: 10 PART TIME
47 FULL TIME
57 TOTAL

PARKING REQUIRED
MAX. 29 Parking Spots Required (Full Staff)
MIN. 26 Parking Spots Required (Full Time + 1/2 Part Time Staff)

Parking Provided (Current): Approx. 10

Parking Provided (Proposed): 30
28 standard + 2 ADA

20 ADDED PARKING
All parking located in Johnson Street right-of-way (current and proposed)
No parking available on site due to site limitations, elementary school gymnasium and playground requirements.

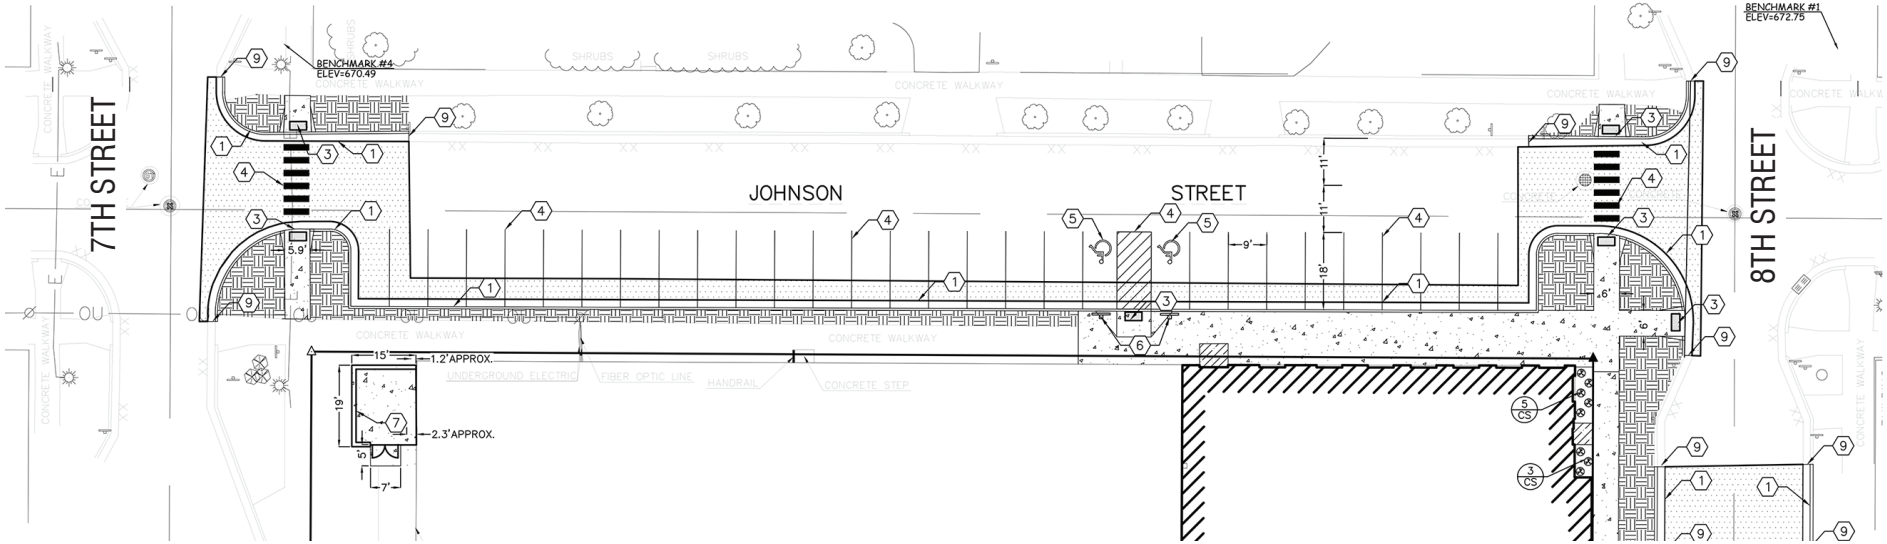

PARTIAL SITE PLAN - NOT TO SCALE
(FULL SITE PLAN ATTACHED)

SCHOOL DISTRICT OF LA CROSSE