1902 STATE ROAD 16 IN LA CROSSE
TIM ANDERSON, BAHR ELEC 608-780-9111
INSET POLE, BORE IN 3 PH UG TO NEW XFMR

P1 - *DRAWINGS A-1, C-20, L-30* - INSET 45' CL2 POLE WITH 3 PH TANGENT HARDWARE, AND 65T FUSED TP HARDWARE. *POI 861-901, FUSE - LLP089*
P2 - *DRAWING O-17* - INSTALL 120/208 150 KVA 3 PH PADMOUNT TRANSFORMER. *POI 979-805*
S3 - BORE IN 275' OF #1AL 3 PH PRIMARY

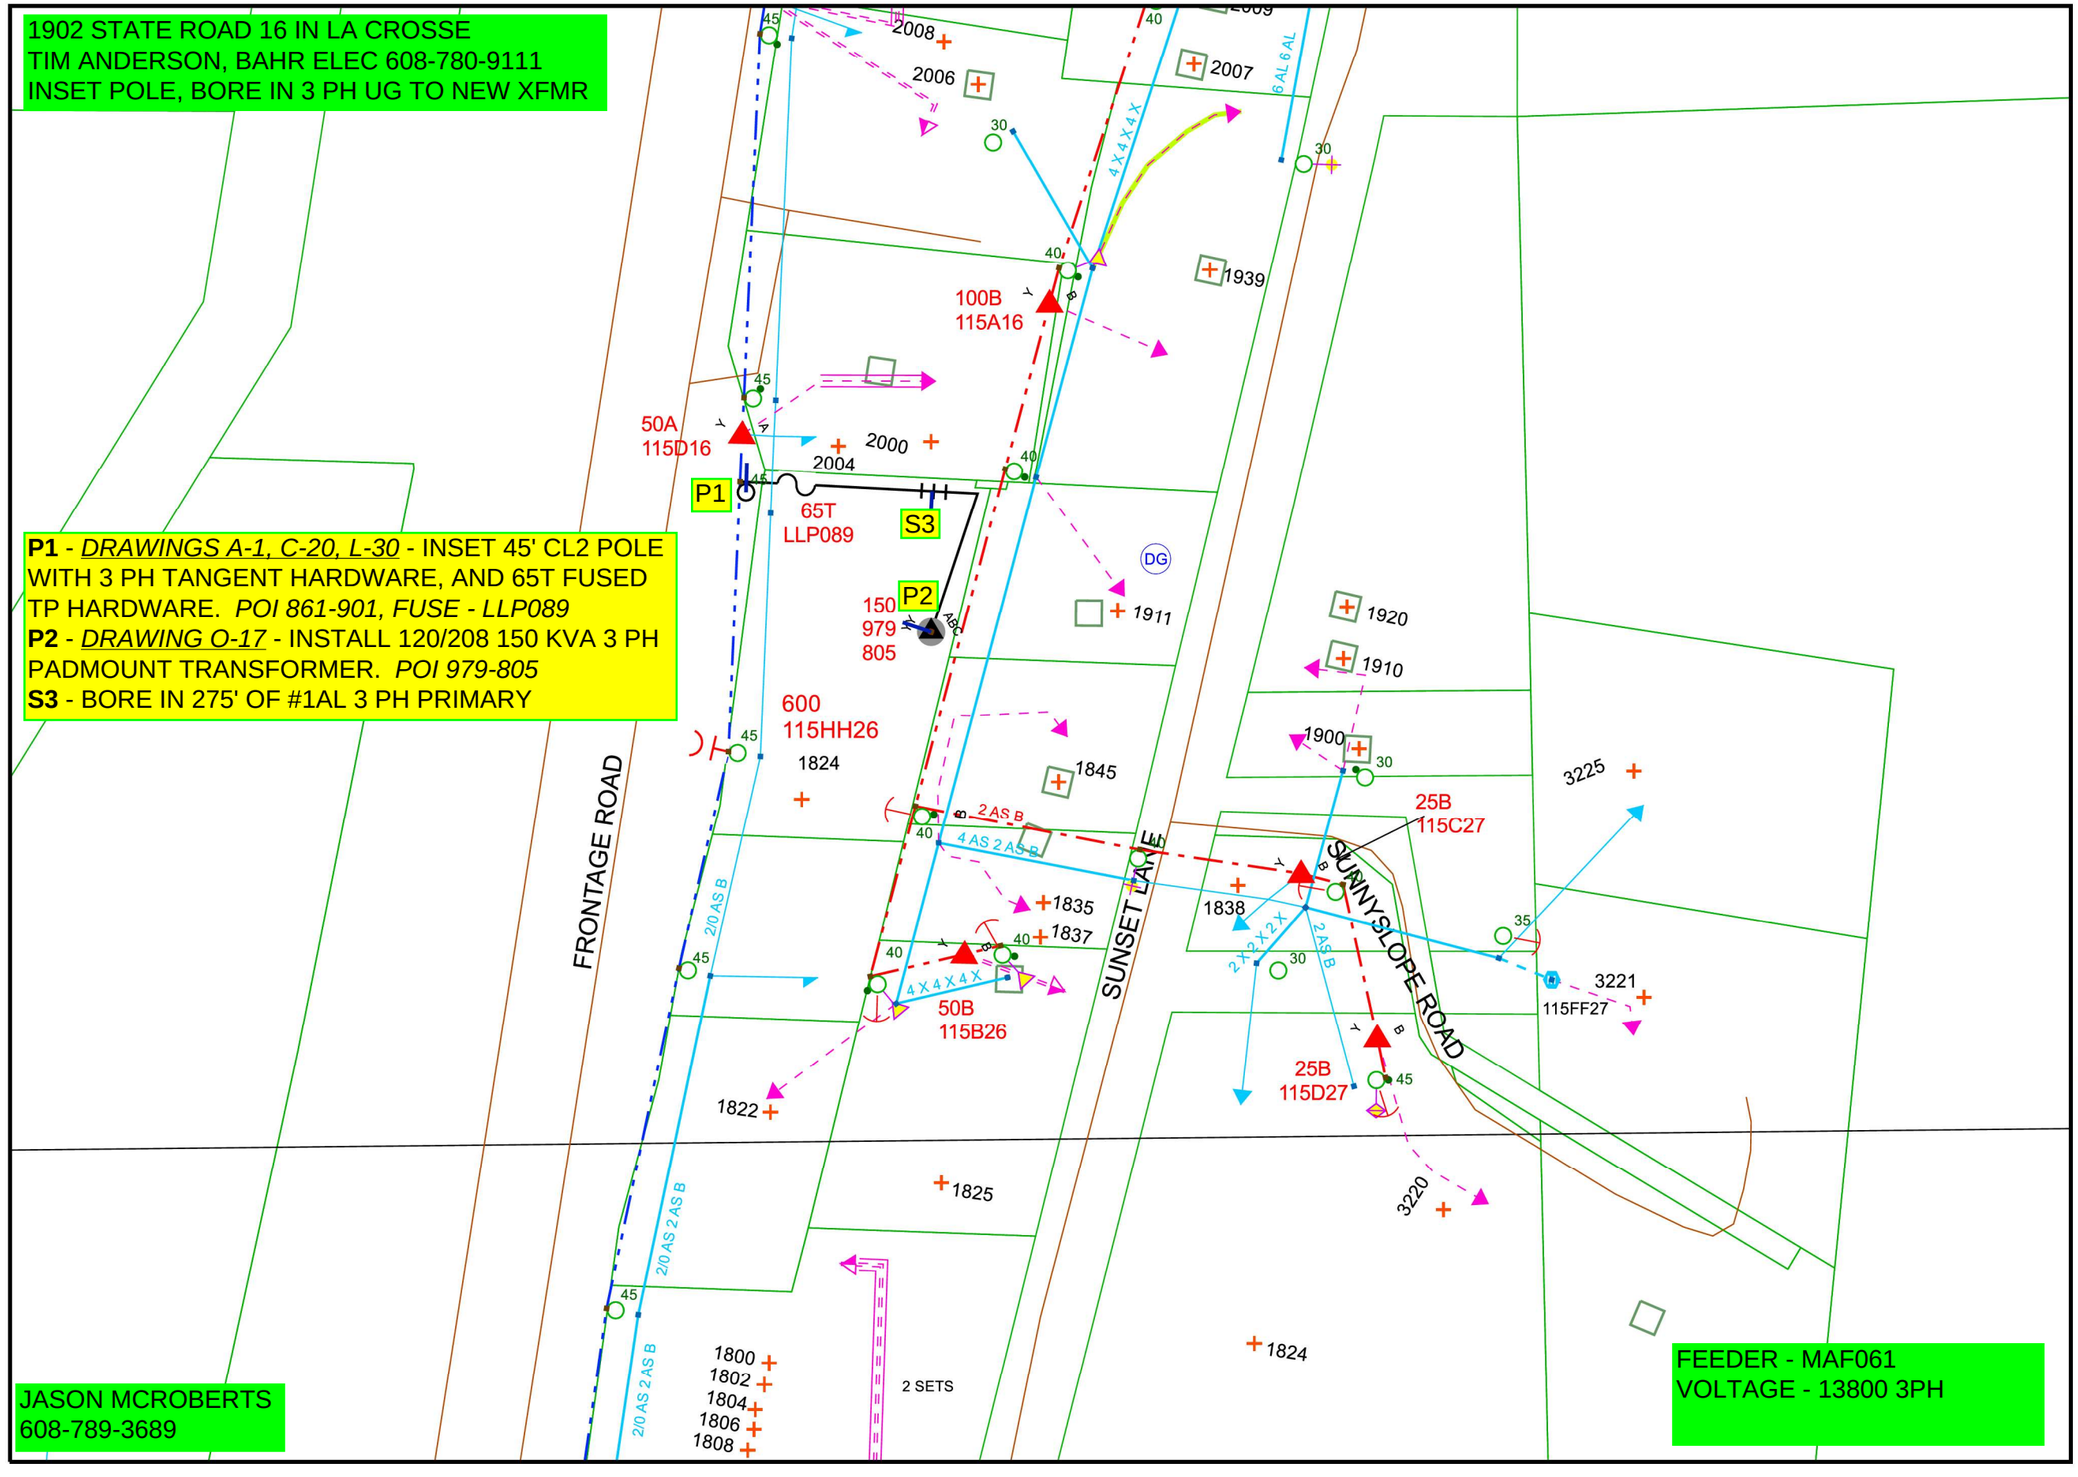

JASON MCROBERTS
608-789-3689

FEEDER - MAF061
VOLTAGE - 13800 3PH

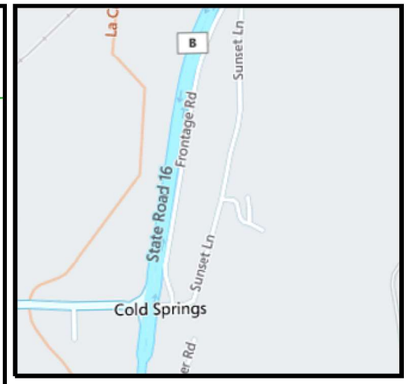

Work Order Information		
Service Request #	:	000015993994
Design Number	:	15993994
Designer/Planner ID	:	MCRJ02
Designer/Planner Name	:	MCROBERTS
Designer/Planner Ph #	:	608-789-3689
Manager Approval	:	

Joint Utility	
E:	G:
T:	C:

Design Location		
Division	:	LA CROSSE
County	:	LA CROSSE
City	:	LA CROSSE
Address	:	1902 STATE RD 16
T: 16N R: 7W S: 21		
Map # : 1647676 WIS		Permit :

Electric			
Feeder: MAF061		Voltage:	13800 3PH
Phase: ABC		Bkup Dev ID:	

Gas			
System	:	Pressure	:
Size	:	Material	:
Dead End	:		
Work Order #	:		

Date: 03/12/2026
Sketch: 1 OF 1
Scale: 1" equals 100'

Xcel Energy®

CONSTRUCTION USE ONLY

- ☐ NO CHANGES (BUILT AS DESIGNED)
- ☐ CHANGES MADE AS INDICATED (ALL URD MUST HAVE ACTUAL MEASUREMENTS FROM THE FIELD SITE)

RFO _____
FOREMAN _____ DATE _____
TEAM LEADER _____

DISCLAIMER: THERE ARE NO REPRESENTATIONS OR WARRANTIES (EXPRESS OR IMPLIED) ABOUT THE ACCURACY OF THIS PRINT. THIS PRINT IS PROVIDED WITH NO CLAIM AS TO PRINT COMPLETENESS, TIMELINESS, ACCURACY OF CONTENT OR USEFULNESS. STATE LAW REQUIRES ANYONE DIGGING, GRADING OR EXCAVATING TO OBTAIN A PRIOR FIELD LOCATE OF ALL UTILITIES; THIS PRINT DOES NOT DISCHARGE THIS REQUIREMENT OR ANY OTHER REQUIREMENT. THE COMPANY AND ITS AFFILIATES ASSUME NO LEGAL RESPONSIBILITY OR LIABILITY FOR THE RECIPIENT'S USE (OR ANY OTHER PARTIES' USE) OF THE PRINT, INCLUDING THE RECIPIENTS INTENDED PURPOSE IN USING THE PRINT. NO COMPANY EMPLOYEE OR OTHER PARTY HAS BEEN AUTHORIZED TO PROVIDE THIS PRINT FOR PLANNING OR ESTIMATING PURPOSES; RELY ON THIS PRINT AT YOUR OWN RISK. BY ACCEPTING THIS PRINT, THE RECIPIENT & ANY OTHER PARTY RECEIVING A COPY OF THE PRINT ACKNOWLEDGES AND AGREES TO THIS DISCLAIMER. For All Field Locates Call 811

THIS DOCUMENT IS XCEL ENERGY CONFIDENTIALS AND PROPRIETARY INFORMATION AND MAY NOT BE REPRODUCED IN WHOLE, OR IN PART, NOR MAY ANY OF THE INFORMATION CONTIANED HEREIN BE DISCLOSED WITHOUT THE CONSENT OF XCEL ENERGY. CONFIDENTIALS AND PROPRIETARY INFORMATION ï¿½ 2019 XCEL ENERGY INC. | XCEL ENERGY IS REGISTERED TRADEMARK OF XCEL ENERGY INC