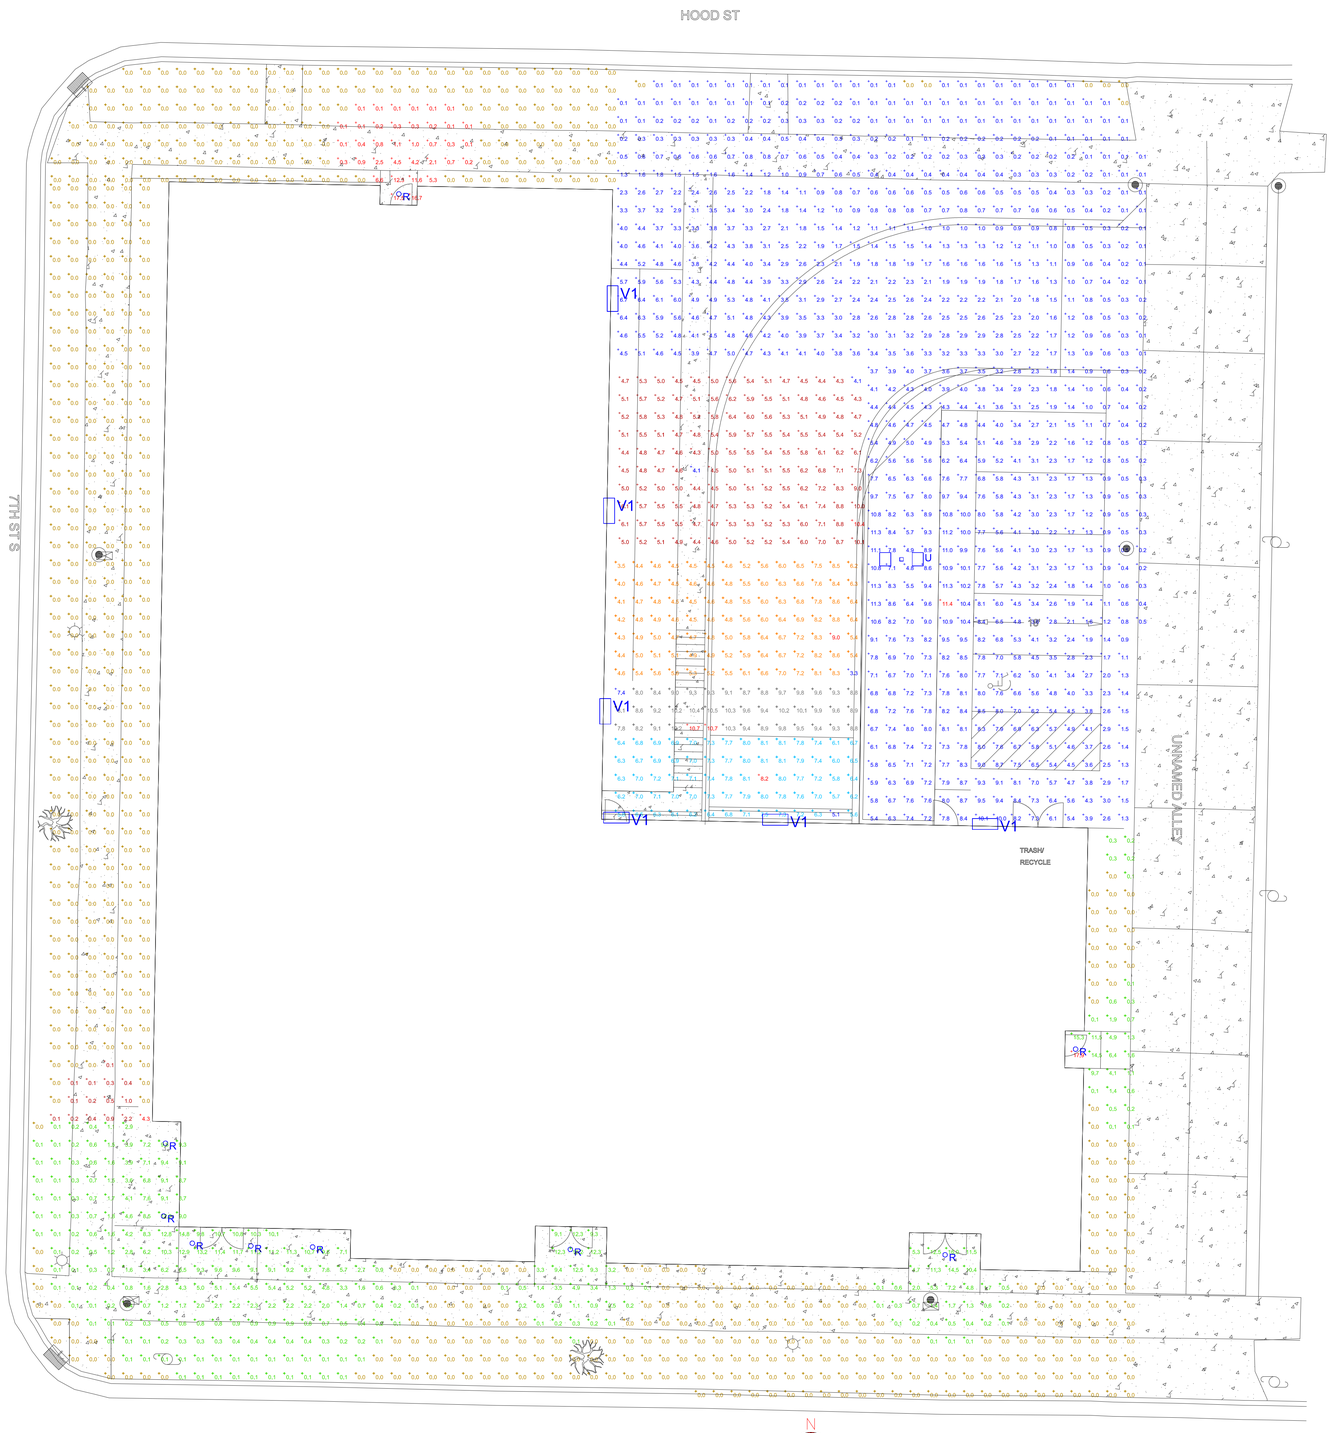

1 OF 2 SITE ELECTRICAL PLAN

SCALE: 1" = 10'

N

Statistics

Description	Symbol	Avg	Max	Min	Max/Min	Avg/Min
Bottom of Ramp	+	7.0 fc	8.2 fc	5.1 fc	1.6:1	1.4:1
Lower Ramp	+	9.3 fc	10.7 fc	7.4 fc	1.4:1	1.3:1
Mid Ramp	+	5.8 fc	9.0 fc	3.3 fc	2.7:1	1.8:1
N. side of bldg	+	0.4 fc	17.5 fc	0.0 fc	N/A	N/A
Parking Lot	+	3.2 fc	11.4 fc	0.0 fc	N/A	N/A
South Side of bldg	+	1.6 fc	17.9 fc	0.0 fc	N/A	N/A
Upper Ramp	+	5.5 fc	10.4 fc	4.1 fc	2.5:1	1.3:1
West side of bldg	+	0.0 fc	4.3 fc	0.0 fc	N/A	N/A

Luminaire Locations

		Location						Aim		
No.	Label	X	Y	Z	MH	Orientation	Tilt	X	Y	Z
1	R	137.00	214.67	8.00	8.00	0.00	0.00	137.00	214.67	0.00
2	R	231.56	95.15	8.00	8.00	0.00	0.00	231.56	95.15	0.00
3	R	213.33	66.41	8.00	8.00	0.00	0.00	213.33	66.41	0.00
4	R	160.97	67.16	8.00	8.00	0.00	0.00	160.97	67.16	0.00
5	R	108.14	68.02	11.00	11.00	0.00	0.00	108.14	68.02	0.00
6	R	116.32	67.65	11.00	11.00	0.00	0.00	116.32	67.65	0.00
7	R	124.95	67.49	11.00	11.00	0.00	0.00	124.95	67.49	0.00
8	R	104.13	71.81	11.00	11.00	0.00	0.00	104.13	71.81	0.00
9	R	104.38	82.00	11.00	11.00	0.00	0.00	104.38	82.00	0.00
1	U	207.24	163.62	16.00	16.00	90.00	0.00			
6	V1	167.39	127.50	2.00	2.00	0.00	0.00	167.39	127.50	0.00
7	V1	189.61	127.22	2.00	2.00	0.00	0.00	189.61	127.22	0.00
8	V1	166.87	200.05	9.00	9.00	90.00	0.00	166.87	200.05	0.00
9	V1	166.38	170.40	8.88	13.00	90.00	0.00	166.38	170.40	-4.12
10	V1	165.84	142.37	8.88	13.00	90.00	0.00	165.84	142.37	-4.12
11	V1	218.93	126.62	9.00	9.00	0.00	0.00	218.93	126.62	0.00

Schedule

Symbol	Label	Quantity	Manufacturer	Catalog Number	Description	Lamp	Number Lamps	Filename	Lumens Per Lamp	Light Loss Factor	Wattage
	U	1	Hubbell Lighting Inc, dba Beacon Products	VP-S-36L-80-4K7-2		X-70-CRI DATA SHOWN IS SCALED FROM TEST 11604137.04	1	VP-S-36L-80-4K7-2.ies	9386	0.95	162
	R	9	PRESCOLITE	LC4SL 4LCSL10L40K8	4" Open Down-Light	30- NICHIA 4000K LEDs	1	LC4SL-4LCSL10L40K8.IES	1061	0.95	13.3
	V1	6	HUBBELL OUTDOOR	TRP2-24L-30-4K7-4	GeoPak Size 2	C-70-CRI	1	TRP2-24L-30-4K7-4.IES	3647	0.95	27.9

A&A ELECTRIC & UNDERGROUND CONSTRUCTION INC.

Residential & Commercial Wiring
CAD Design
Design Build

- Cable Plowing
- Road Boring
- Underground Trenching
- Directional Boring

100 7th St SE • Kasson, MN 55944
(507) 634-7453

2774 Commerce Dr. NW, Ste. B • Rochester, MN 55901
(507) 361-1337

www.aaelectricunderground.com

I HEREBY CERTIFY THAT THIS PLAN, SPECIFICATION OR REPORT WAS PREPARED BY ME OR UNDER MY DIRECT SUPERVISION AND THAT I AM A DULY LICENSED MASTER ELECTRICIAN UNDER THE LAWS OF THE STATE OF WISCONSIN.

DATE:_____

SIGNATURE:_____

NAME:_____

LICENSE NO.:_____

GENERAL NOTES

PROJECT / ADDRESS

FARNAM FLATS APARTMENTS

LA CROSSE, WI

DATE

9/6/2019

DRAWING

DRAWN BY

RAS

SHEET TITLE

SITE LIGHTING PHOTOMETRIC PLAN

SHEET

1 OF 2

VIPER S OPTICS STRIKE
SMALL VIPER LUMINAIRE

Cat.# VP-S-36L-80-4K7-2-UNV-A-DB

Job: Farnam Flats Apartment

Type: U

BEACON — Design. Specify. Deliver. Technology.

Approvals

SPECIFICATIONS

Intended Use:
The Beacon Viper luminaire is available with a wide choice of different LED Wattage configurations and optical distributions designed to replace HID lighting up to 400W MH or HPS.

Construction:
- Manufactured with die cast aluminum.
- Coated with a polyester finish that meets ASTM B117 corrosion test requirements and ASTM D522 cracking and loss of adhesion test requirements.
- External hardware is corrosion resistant.
- One piece optical cartridge system consisting of an LED engine, LED lamps, optics, gasket and stainless steel bezel.
- Cartridge is held together with internal brass standoffs soldered to the board so that it can be field replaced as a one piece optical system.
- Two-piece silicone and micro-cellular polyurethane foam gasket ensures a weather-proof seal around each individual LED.

Electrical:
- 100V through 277V, 50 Hz to 60 Hz (UNV), or 347V or 480V input.
- Power factor is ≥.90 at full load.
- Dimming drivers are standard, but must contact factory to request wiring leads for purpose of external dimming controls.
- Component-to-component wiring within the luminaire may carry no more than 80% of rated load and is certified by UL for use at 60(NM)C at 90°C or higher.
- Plug disconnects are certified by UL for use at 600 VAC, 13A or higher. 13A rating applies to primary (AC) side only.
- Fixture electrical compartment shall contain all LED driver components and shall be provided with a push-button terminal block for AC power connections.
- Surge protection - 20kA.
- Optional 7-pin ANSI C136.41-2013 twist-lock photo control receptacle available. Compatible with ANSI C136.41 external wireless control devices.
- Lifeshield™ Circuit - protects luminaire from excessive temperature. The device shall activate at a specific, factory-preset temperature, and progressively reduce power over a finite temperature range. Operation shall be smooth and undetectable to the eye. Thermal circuit is designed to "fail on", allowing the luminaire to revert to full power in the event of an interruption of its power supply, or faulty wiring connection to the drivers. The device shall be able to co-exist with other 0-10V control devices (occupancy sensors, external dimmers, etc.).

Controls/Options:
- Available with an optional passive infrared (PIR) motion sensor capable of detecting motion 360° around the luminaire. When no motion is detected for the specified time, the Motion Response system reduces the wattage to factory preset level, reducing the light level accordingly. When motion is detected by the PIR sensor, the luminaire returns to full wattage and full light output. Please contact Beacon Products if project requirements vary from standard configuration.
- Available with Energent for optional set dimming, timed dimming with simple delay, or timed dimming based on time of night (see www.beaconproducts.com/products/energent).
- In addition, Viper can be specified with **SiteSync™** wireless control system for reduction in energy and maintenance costs while optimizing light quality 24/7. For more details, see ordering information or visit: www.hubbelllighting.com/sitesync

Installation:
- Mounting options for horizontal arm, vertical tenon or traditional arm mounting available. Mounting hardware included.

Finish:
- IFS polyester powder-coat electrostatically applied and thermocured. IFS finish consists of a five stage pretreatment regimen with a polymer primer sealer and top coated with a thermoset super TGIC polyester powder coat finish.
- The finish meets the AAMA 2604 performance specification which includes passing a 3000 hour salt spray test for corrosion resistance and resists cracking or loss of adhesion per ASTM D522 and resists surface impacts of up to 160 inch-pounds.

Certifications/Ratings:
- DesignLights Consortium (DLC) qualified, consult DLC website for more details: https://www.designlights.org/QPL
- Certified to UL 1598, UL 8750 and CSA C22.2 No.250.0
- IDA approved
- This product is approved by the Florida Fish and Wildlife Conservation Commission. Separate spec available at: http://www.beaconproducts.com/products/specs/specs_files/Viper_Small_LED_turtle_spec_sheet.pdf

Warranty:
5 year limited warranty for more information visit: www.hubbelllighting.com/resources/warranty

PRODUCT IMAGE(S)

DIMENSIONS

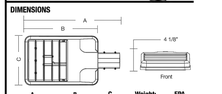

A	B	C	Weight:	EPA
21.75" (552 mm)	16.75" (425 mm)	11.25" (286 mm)	15.0 lbs (6.8 kg)	.67 ft²

MOUNTING OPTIONS

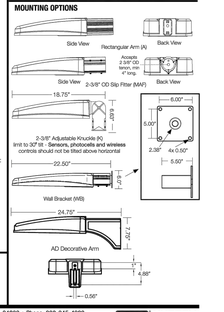

CERTIFICATIONS/LISTINGS

"5000K and warmer CCTs only

© 2017 BEACON PRODUCTS, All Rights Reserved • For more information visit our website: www.beaconproducts.com • Printed in USA APRIL 2, 2019 10:16 AM

ORDERING INFORMATION

ORDERING EXAMPLE: VPS/24L-55/4K7/4W/UNV/A/DBT/7PR-TL/GENI-04/BC

VPS	36L-80	4k7	2		UNV	A	DB		
SERIES	LED ENGINE	CCT/CRI[1]	ROTATION	VOLTAGE	COLOR	OPTIONS			

SERIES
VPS Viper

LED ENGINE
24L-55 55W, LED array
36L-65 65W, LED array
36L-80 80W, LED array
48L-110 110W, LED array
60L-136 136W, LED array

CCT/CRI[1]
3K7 3000K, 70 CRI
4K7 4000K, 70 CRI
5K7 5000K, 70 CRI

DISTRIBUTION
FR Type 1/Front Row
2 Type 2
3 Type 3
4 Type 4
4W Type 4 Wide
5QM Type 5QM
5R Type 5R (rectangular)
5W Type 5W (round wide)
TC Tennis Court

ROTATION
Leave blank for no rotation
L[2] Optic rotation left
R[2] Optic rotation right

VOLTAGE
UNV 120-277V
120 120V
208 208V
240 240V
277 277V
347 347V
480 480V

COLOR
BL Black Textured
DB Dark Bronze Textured
GYS Light Gray Smooth
PS Platinum Silver Smooth
WH White Textured
CC Custom Color

OPTIONS
F Fusing
BSP Bird Spikes
BC Backshield(i (available for FR, 2, 3, 4, 4W Optics)

MOUNTING
A Rectangular Arm (formerly RA) for square or round pole
MAF Mast Arm Fitter (formerly SF2) for 2-3/8" OD horizontal arm
K Knuckle (formerly PK2) limit to 45° tilt or 2-3/8" OD horizontal arm or vertical tenon
WB Wall Bracket
AD Universal Arm for square pole
AD3 Universal Arm for 2.4"–4.1" round pole
AD4 Universal Arm for 4.2" - 5.3" round pole
AD5 Universal Arm for 5.5" - 6.9" round pole
AD6 Universal Arm for 6.0"–6.5" round pole

CONTROL OPTIONS
7PR 7-Pin Receptacle only (shorting cap, photo control, or wireless control provided by others)
7PR-SC 7-Pin Receptacle w/Shorting Cap
7PR-TL 7-Pin Receptacle w/Twist Lock photo control
SCP/_F[1,2,3] Programmable Occupancy Sensor w/ daylight control
GENI-XX[7] ENERGENI
SWP[4,5] SiteSync Pre-Commission
SWPM[1,2,5] SiteSync Pre-Comm w/ Sensor

HOUSE SIDE SHIELD ACCESSORIES
HSS/VP-S/90-FB/XXX 90° shield front or back
HSS/VP-S/90-LR/XXX 90° shield left or right
HSS/VP-S/270-FB/XXX 270° shield front or back
HSS/VP-S/270-LR/XXX 270° shield left or right
HSS/VP-S/360/XXX Full shield

(Replace XXX with radiation for desired finish color) (Refer to page 5 for shield images)

MOUNTING ACCESSORIES
VPL-AD-RPA3 2.4"–4.1" Round Pole Adapter for AD arm
VPL-AD-RPA4 4.2"–5.3" Round Pole Adapter for AD arm
VPL-AD-RPA5 5.5"–5.9" Round Pole Adapter for AD arm
VPL-AD-RPA6 6.0"–6.5" Round Pole Adapter for AD arm

[1] Not available with other wireless control or sensor options
[2] Specify mounting height; 8=8' or less, 40=8' to 40'
[3] Requires programming through iPhone SDK-OL. See ENERGENI brochure and instructions for setting table and options. Not available with sensor or SiteSync options.
[4] Specify group and zone at time of order. See www.hubbelllighting.com/energenl for further details. Order at least one SiteSync interface Accessory (SWUSB or SWTAB). Each option contains SiteSync License, GUI, and Bridge Node.
[5] Only available with 1A, 2, 3, 4, 4W and 5R distributions
[6] Requires SiteSync Pro software to program and control the occupancy sensor.
[7] This product is approved by the Florida Fish and Wildlife Conservation Commission. Separate spec available at: http://www.beaconproducts.com/products/specs/specs_files/Viper_Small_LED_turtle_spec_sheet.pdf

PRECOMMISSIONED SITESYNC ORDERING INFORMATION: When ordering a fixture with the SiteSync lighting control option, additional information will be required to complete the order. The SiteSync Commissioning Form or alternate schedule information must be completed. This form includes Project location, Group information, and Operating schedules. For more detailed information please visit www.hubbell-automation.com/products/sitesync/ or contact Hubbell Lighting tech support at (800) 345-4928.

SiteSync fixtures with Motion control (SWPM) require the mounting height of the fixture for selection of the lens.

Examples: VPS/24L-55/4K7/5W/A/DBT/SWP1
VPS/24L-55/4K7/5W/A/DBT/SWPM-40FT

SiteSync only
SiteSync with Motion Control

LEFT ROTATED OPTIC — **RIGHT ROTATED OPTIC**

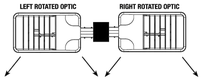

Accessories and Services (Ordered Separately)

Catalog Number	Description
SWUSB*	SiteSync interface software loaded on USB flash drive for use with owner supplied PC (Windows based only). Includes SiteSync license, software and USB radio bridge node
SWTAB*	Windows tablet and SiteSync interface software. Includes tablet with preloaded software, SiteSync license and USB radio bridge node.
SWBRG	SiteSync USB radio bridge node only. Order if a replacement is required or if an extra bridge node is requested.
SCP-REMOTE	Remote Control for SCP/_F option. Order at least one per project to program and control
SWTPR*	SiteSync 7 Pin on fixture module On/Off/Dim, Daylight Sensor 120-480VAC
SWTPR2*	SiteSync 7 Pin on fixture module On/Off/Dim, Daylight Sensor 120-480VAC

* When ordering SiteSync at least one of these two interface options must be ordered per project.
+ Available as a SiteSync retrofit solution for fixtures with an existing 7pin receptacle.

Hubbell Control Solutions - Accessories (sold separately)

Catalog Number	Description	HCS System
NXDFM-1R10-UNV	On-fixture Module (7-pin), On / Off / Dim, Daylight Sensor with HubbNET Radio and Bluetooth® Radio, 120-480VAC	NX Distributed Intelligence™
WIR-RME-L	On-fixture Module (7-pin or 5-pin), On / Off / Dim, Daylight Sensor with wiSCAPE Radio, 110-480VAC	wiSCAPE® Lighting Control

For additional information related to these accessories please visit www.hubbellcontrolsolutions.com. Options provided for use with integrated sensor; please view specification sheet ordering information table for details.

SiteSync 7-Pin Module

SWTPR

- SiteSync features in a new form
- Available as an accessory for new construction or retrofit applications (with existing 7-Pin receptacle)
- Does no interface with occupancy sensors

© 2017 BEACON PRODUCTS, All Rights Reserved • For more information visit our website: www.beaconproducts.com • Printed in USA APRIL 2, 2019 10:16 AM

PERFORMANCE DATA

# LED'S	DRIVE CURRENT (MILLIAMPS)	SYSTEM WATTS	DISTRIBUTION TYPE	5K (5000K nominal, 70 CRI) LUMENS	LPW	B	U	G	4K (4000K nominal, 70 CRI) LUMENS	LPW	B	U	G	3K (3000K nominal, 70 CRI) LUMENS	LPW	B	U	G
24	700 mA	55W	FR	6337	118	1	0	1	6408	120	1	0	1	5504	107	1	0	1
			2	6132	114	1	0	1	6257	116	1	0	2	5599	104	1	0	1
			3	6015	111	1	0	2	6137	114	1	0	2	5492	102	1	0	1
			4	5921	110	1	0	2	6034	112	1	0	2	5400	100	1	0	2
		4W	5QM	5805	108	1	0	2	5921	110	1	0	2	5352	98	1	0	2
			5R	6022	112	2	0	1	6145	114	2	0	1	5499	102	2	0	1
			5W	5908	109	3	0	1	6028	112	3	0	1	5908	109	3	0	1
			TC	6183	115	1	0	1	6309	118	1	0	1	5645	105	1	0	1
36	560 mA	65W	FR	7864	121	1	0	1	8041	124	1	0	1	7189	111	1	0	1
			2	7586	117	1	0	2	7757	119	1	0	2	6934	107	1	0	2
			3	7441	114	1	0	2	7609	117	1	0	2	6802	105	1	0	2
			4	7317	110	1	0	2	7482	112	1	0	2	6688	100	1	0	2
		4W	7325	113	1	0	2	7490	115	1	0	2	6696	103	1	0	2
		5QM	7450	115	3	0	1	7618	117	3	0	1	6810	105	3	0	1
		5R	7501	115	3	0	3	7670	118	3	0	3	6857	105	3	0	3
		5W	7309	112	3	0	2	7473	115	3	0	2	6681	103	3	0	1
36	700 mA	80W	FR	9535	118	1	0	1	9730	120	1	0	1	8706	107	1	0	1
			2	9197	114	1	0	2	9385	116	1	0	2	8398	104	1	0	2
			3	9022	111	1	0	2	9206	114	1	0	2	8238	102	1	0	2
			4	8871	110	1	0	2	9052	112	1	0	2	8100	100	1	0	2
		4W	8707	108	1	0	2	8881	110	1	0	2	7923	98	1	0	2
		5QM	9033	112	3	0	1	9217	114	3	0	1	8248	102	3	0	1
		5R	9095	112	3	0	3	9280	115	3	0	3	8304	103	3	0	3
		5W	8861	109	3	0	2	9043	112	3	0	2	8092	100	3	0	2
		TC	9275	115	1	0	1	9464	118	1	0	1	8468	105	1	0	1
48	700 mA	110W	FR	12713	118	1	0	1	12973	120	2	0	1	11608	107	1	0	1
			2	12263	114	2	0	2	12513	116	2	0	2	11197	104	2	0	2
			3	12029	111	2	0	2	11275	114	2	0	2	10984	102	1	0	2
			4	11828	110	1	0	2	11069	112	1	0	3	10800	100	1	0	2
		4W	11609	108	1	0	3	11841	110	1	0	3	10564	98	1	0	3
		5QM	12044	111	3	0	2	12290	114	3	0	2	10997	102	3	0	1
		5R	12126	112	3	0	3	12374	115	3	0	3	11072	103	3	0	3
		5W	12126	109	4	0	2	12057	112	4	0	2	10789	100	4	0	2
		TC	12366	115	1	0	2	12619	118	1	0	2	11290	105	1	0	2
60	700 mA	136W	FR	15891	117	2	0	2	16216	120	2	0	2	14511	107	2	0	1
			2	15329	113	2	0	2	15642	116	2	0	2	13997	103	2	0	2
			3	15037	111	2	0	3	15344	113	2	0	3	13730	101	2	0	3
			4	14784	109	1	0	3	15086	111	1	0	3	13500	100	1	0	3
		4W	14511	108	2	0	4	14802	110	2	0	4	13205	98	2	0	3
		5QM	15055	111	3	0	2	15362	114	3	0	2	13747	102	3	0	2
		5R	15158	112	4	0	4	15469	114	4	0	4	13841	102	4	0	4
		5W	14781	109	4	0	2	15083	111	4	0	2	13495	100	4	0	2
		TC	15458	115	1	0	2	15834	118	1	0	2	14113	105	1	0	2

© 2017 BEACON PRODUCTS, All Rights Reserved • For more information visit our website: www.beaconproducts.com • Printed in USA APRIL 2, 2019 10:16 AM

PHOTOMETRICS

Type FR - Front Row/Auto Optic

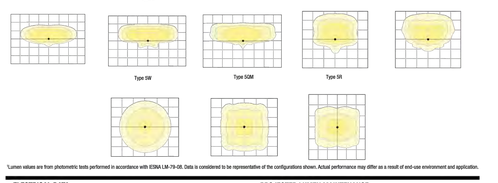

*Lumen values are from photometric tests performed in accordance with IESNA LM-79-08. Data is considered to be representative of the configurations shown. Actual performance may differ as a result of end-use environment and application.

ELECTRICAL DATA

# OF LEDS	NUMBER OF DRIVERS	DRIVE CURRENT (mA)	INPUT VOLTAGE (V)	SYSTEM POWER (w)	CURRENT (Amps)
24	2	700 mA	120	55	0.5
			277		0.2
			347		0.2
			480		0.1
36	1	560 mA	120	65	0.65
			277		0.26
			347		0.22
			480		0.16
		700 mA	120	80	0.7
			277		0.3
			347		0.2
			480		0.2
48	1	700 mA	120	110	0.9
			277		0.4
			347		0.3
			480		0.2
60	1	700 mA	120	136	1.1
			277		0.5
			347		0.4
			480		0.3

PROJECTED LUMEN MAINTENANCE

AMBIENT TEMP.	0	25,000	50,000	TM-21-11 60,000	100,000	Calculated L70 (HOURS)
25°C/77°F	1.00	0.97	0.95	0.95	0.92	>377,000

* Projected per IESNA TM-21-11.
Data references the extrapolated performance projections for the base model in a 25°C ambient, based on 10,000 hours of LED testing per IESNA LM-80-08.

DRILL PATTERN

RECTANGULAR ARM (A)
Compatible with Pole drill pattern B3

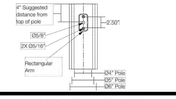

EPA

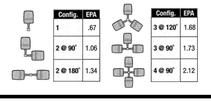

Config.	EPA
1	.67
2 @ 90°	1.06
2 @ 180°	1.34

Config.	EPA
3 @ 120°	1.68
3 @ 90°	1.73
4 @ 90°	2.12

TENON TOP POLE BRACKET ACCESSORIES (Order Separately)
(2 3/8" OD tenon)

Catalog Number	Description
SETA/VP-XX	Square tenon adapter (4 at 90°) for A - Rectangular Arm mounting option only
RETA/VP-XX	Round tenon adapter (4 at 90°) for A - Rectangular Arm mounting option only
TETA/VP-XX	Hexagonal tenon adapter (4 at 90°) for A - Rectangular Arm mounting option only
SETA2/XX	Square tenon adapter (4 at 90°) for AD - Universal Arm mounting option only
RETA2/XX	Round tenon adapter (4 at 90°) for AD3 - Universal Arm mounting option only
TETA2/XX	Hexagonal tenon adapter (3 at 120°) for AD - Universal Arm mounting option only

© 2017 BEACON PRODUCTS, All Rights Reserved • For more information visit our website: www.beaconproducts.com • Printed in USA APRIL 2, 2019 10:16 AM

4" LED Downlight
LC4SL
1000/1400/1800 Lumens
120V-277V, 347V
0-10V Dimming

DATE: TYPE: R
FIRM NAME:
PROJECT: Farnam Flats Apartments

LiteFrame
Ceiling Cutout: 5"
Maximum Ceiling Thickness 1/4"
For conversion to millimeters, multiply inches by 25.4
Not to Scale

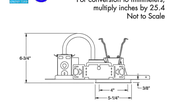

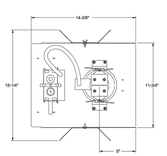

APPLICATIONS:
LiteFrame Commercial LC4SL is a 4" commercial grade LED downlight with available outputs between 1000-1800 lumens. This is suitable to replace most CFL downlighting applications, while realizing substantial energy and maintenance savings. Rated for a minimum of 50,000 hours life (70% lumen maintenance) with ambient plenum temperatures up to 35°C. Free Air Flow around the fixture is required for optimal life performance. This product is not recommended for use with 3rd party "FIREHAT" or insulation barriers.

HOUSING:
One-piece 22 gauge non-corrosive steel platform. Pre-wired J-box with snap-on cover for easy access. Snap-in connection from driver compartment allows easy installation of light engine/trim assembly and can be upgraded to accommodate technology improvements. Approved for 8 (4 in/4 out) No. 12 AWG conductors rated for 90°C through wiring.

REFLECTOR:
High purity aluminum, Alzak, iridescence suppressed, semi-diffuse reflector. Self-trim standard. Painted white self-trim (WT) available as option.

LED LIGHT ENGINE:
The LC4SL uses mid power LEDs, specifically mixed to provide a minimum of 80 CRI with 3 SDCM color consistency. The use of multiple mid power LEDs allows for optimal thermal management by effectively spreading the heat over a larger area and eliminating hot spots on the LEDs. A diffuse, yet highly transmissive lens obscures the view of the LEDs and creates a smooth, even look from below. The light engine is available in multiple Kelvin temperatures and the system is designed to provide optimal life and lumen maintenance (50,000 hours at 70% lumen maintenance). The reflector/light engine assembly is mechanically retained to the housing.

LED DRIVER:
The LC4SL utilizes a constant current LED driver. This same driver is capable of running all three different lumen outputs, resulting in a reduction of housing skus and simplified specification. The driver is UL8750, Class II compliant and universal 120V-277V.

DIMMING:
Comes standard with flicker-free 0-10V dimming to 10%. 0-10V to 1% dimming option is also available.See list of compatible dimmers on page (4). For the sizing of the control circuit, the dimming circuit may require up to 2mA of sink current.

INSTALLATION:
Light commercial bar hangers included. Universal adjustable mounting brackets also accept ½" EMT conduit or 1½" or ¾" lathing channel (by others) or Prescolite 24" bar hangers (B24 or B6). Wall wash orientation may be field adjusted in 90° increments to housing.

CERTIFICATIONS:
CSA certified to US and Canadian safety standards. Suitable for wet locations (EM, EMR and WVW damp location). Standard model is ENERGY STAR qualified.

WARRANTY:
5 year warranty. See www.prescolite.com for details.

LC4SL 10L, 14L, & 18L

See page 4 for LC4SL CP lineart
See page 4 for LC4SL EM/EMR lineart

Order housing, reflector, and accessories separately

CATALOG NUMBER: LC0.5L-4LCS5L-10L-40K-8 EXAMPLE: LC4SL-4LCS5L14L35K9WT

HOUSING	DRIVER OPTIONS	VOLTAGE	HOUSING OPTIONS	TRIM APERTURE	OUTPUT	KELVIN	CRI	REF FINISH/ COLOR OPTION	REFLECTOR OPTIONS	ACCESSORIES
☒ LC4SL Standard Lumen 0-10V 10% dimming 120V-277V	Standard 0-10V (10% Dimming 1% Dimming	Standard 120-277V ☐ 347[1,2]	☐ EM[3,4,5] Integral Battery Pack ☐ EMR[3,4] Remote Battery Pack ☐ CP Chicago Plenum	☒ 4LCS5L Standard Lumen Clear Alzak Reflector	☒ 10L 1000 Lumen ☐ 14L 1400 Lumen ☐ 18L 1800 Lumen	☒ 27K 2700 Kelvin ☐ 30K 3000 Kelvin ☐ 35K 3500 Kelvin ☒ 40K 4000 Kelvin ☐ 50K 5000 Kelvin	☒ 8 80+ CRI ☐ 9 90+ CRI	Standard Semi Specular Alzak ☐ WH Painted Matte White Reflector and Flange	☐ WT Painted White Orange Peel ☐ WF White Flange ☐ WWP[1] Wall Wash ☐ EMI[4,5] Pre-punched reflector to accept integral test switch	☐ B24 Set of two(2) 24" bar hangers for T-bar ceilings ☐ B6 Set of two (2) bar hangers for ceiling joist up to 24" centers ☐ LineGear Inverter, single phase central lighting, 120Vac-230VA ☐ LM Series[1] LM Power micro-inverter, 20Vdc-55VA

[1] See Control Inverter compatibility note and web links on page 4.
[2] Not compatible with EM or EMR
[3] Damp location only
[4] Not compatible with CP
[5] EM must be selected on both the housing and the trim, not compatible with WW trim

prescolite — A Division of Hubbell Lighting, Inc.

In a continuing effort to offer the best product possible we reserve the right to change, without notice, specifications or materials that in our opinion will not alter the function of the product.
Web: **www.prescolite.com** • Tech Support: **(888) 777-4832**

LFR-LED-057

PHOTOMETRIC DATA

LiteFrame - 4" LC4SL Downlight

DRIVER DATA	4LCS10Lxxx	4LCS14Lxxx	4LCS18Lxxx
Input Voltage	120-277V	120-277V	120-277V
Input Frequency	50/60 Hz	50/60 Hz	50/60 Hz
Input Current	0.111 [120v] 0.048 [277v]	0.148 [120v] 0.064 [277v]	0.185 [120v] 0.080 [277v]
Input Power	13.4W	17.8W	22.2W
Constant Current Output	700mA	700mA	700mA
Power Factor	≥0.90	≥0.90	≥0.90
THD	<25%	<20%	<20%
EMI Filtering	FCC 47CFR Part 15, Class A	FCC 47CFR Part 15, Class A	FCC 47CFR Part 15, Class A
Operating Temperature	-30°C to +35°C	-30°C to +28°C	-30°C to +25°C
Dimming	0-10V	0-10V	0-10V

Over-voltage, over-current, short-circuit protected
When operating in EM mode, the fixture will deliver approximately 30% of the published full lumen output.

Lumen Multiplier Table
Photometrics for the LC4SL are published below at a nominal 3500 Kelvin temperature. This table may be used to approximate the lumen values at different Kelvin temperatures. Power consumption would stay the same.

5000 Kelvin	1.09
4000 Kelvin	1.00
3500 Kelvin	1.00
3000 Kelvin	0.99
2700 Kelvin	0.96

LC4SL 4LCS1L18L35K8
LED Light Engine: 3500K, 80+ CRI
System Wattage: 22.3W
Fixture Delivered Lumens: 1865
Fixture Efficacy: 83.6
Spacing Criteria: 1.0

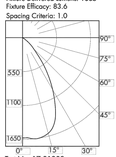

CANDELA DISTRIBUTION

DEG	CANDELA
0	1624
5	1641
15	1654
25	1256
35	694
45	249
55	46
65	2
75	1
85	0
90	0

ZONAL LUMEN SUMMARY

ZONE	LUMENS	%LUMINAIRE
0-60	1860	99.8
0-90	1865	100.0
90-180	0	0.0
0-180	1865	100.0

COEFFICIENTS OF UTILIZATION Zonal Cavity Method

Wall Reflectance	80%	70%	50%	30%	10%
	% Effective Ceiling Cavity Reflectance				
	% Wall Reflectance				
ENGINE:					
1	113	110	105	101	97
2	107	102	94	87	80
3	99	94	85	77	69
4	94	89	79	70	62
5	88	83	73	64	56
6	81	75	65	57	49
7	75	69	60	52	45
8	70	64	55	48	41
9	65	60	51	44	37
10	61	56	48	41	35

LC4SL 4LCS1L18L35K8 — Test No. 17.01300

LUMINANCE DATA IN CANDELA/ SQ. METER

Angle in Vertical	Average
45°	43435
55°	9892
65°	584
75°	477
85°	0

Test No. 17.01300
Tested at 25°C Ambient in accordance to IESNA LM-79-2008

LC4SL 4LCS1L14L35K8
LED Light Engine: 3500K, 80+ CRI
System Wattage: 17.9W
Fixture Delivered Lumens: 1443
Fixture Efficacy: 81.5
Spacing Criteria: 1.0

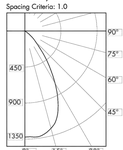

CANDELA DISTRIBUTION

DEG	CANDELA
0	1324
5	1329
15	1258
25	978
35	525
45	188
55	34
65	2
75	1
85	0
90	0

ZONAL LUMEN SUMMARY

ZONE	LUMENS	%LUMINAIRE
0-60	1439	99.7
0-90	1443	100.0
90-180	0	0.0
0-180	1443	100.0

COEFFICIENTS OF UTILIZATION Zonal Cavity Method

Wall Reflectance	80%	70%	50%	30%	10%
	% Effective Ceiling Cavity Reflectance				
	% Wall Reflectance				
ENGINE:					
1	79	77	73	70	67
2	75	72	66	61	56
3	69	66	59	53	48
4	66	62	55	49	44
5	61	58	51	45	40
6	57	54	46	41	36
7	53	50	43	38	33
8	49	46	40	35	31
9	46	43	37	32	28
10	43	40	34	30	26

LC4SL 4LCS1L14L35K8 — Test No. 17.01301

LUMINANCE DATA IN CANDELA/ SQ. METER

Angle in Vertical	Average
45°	32794
55°	7312