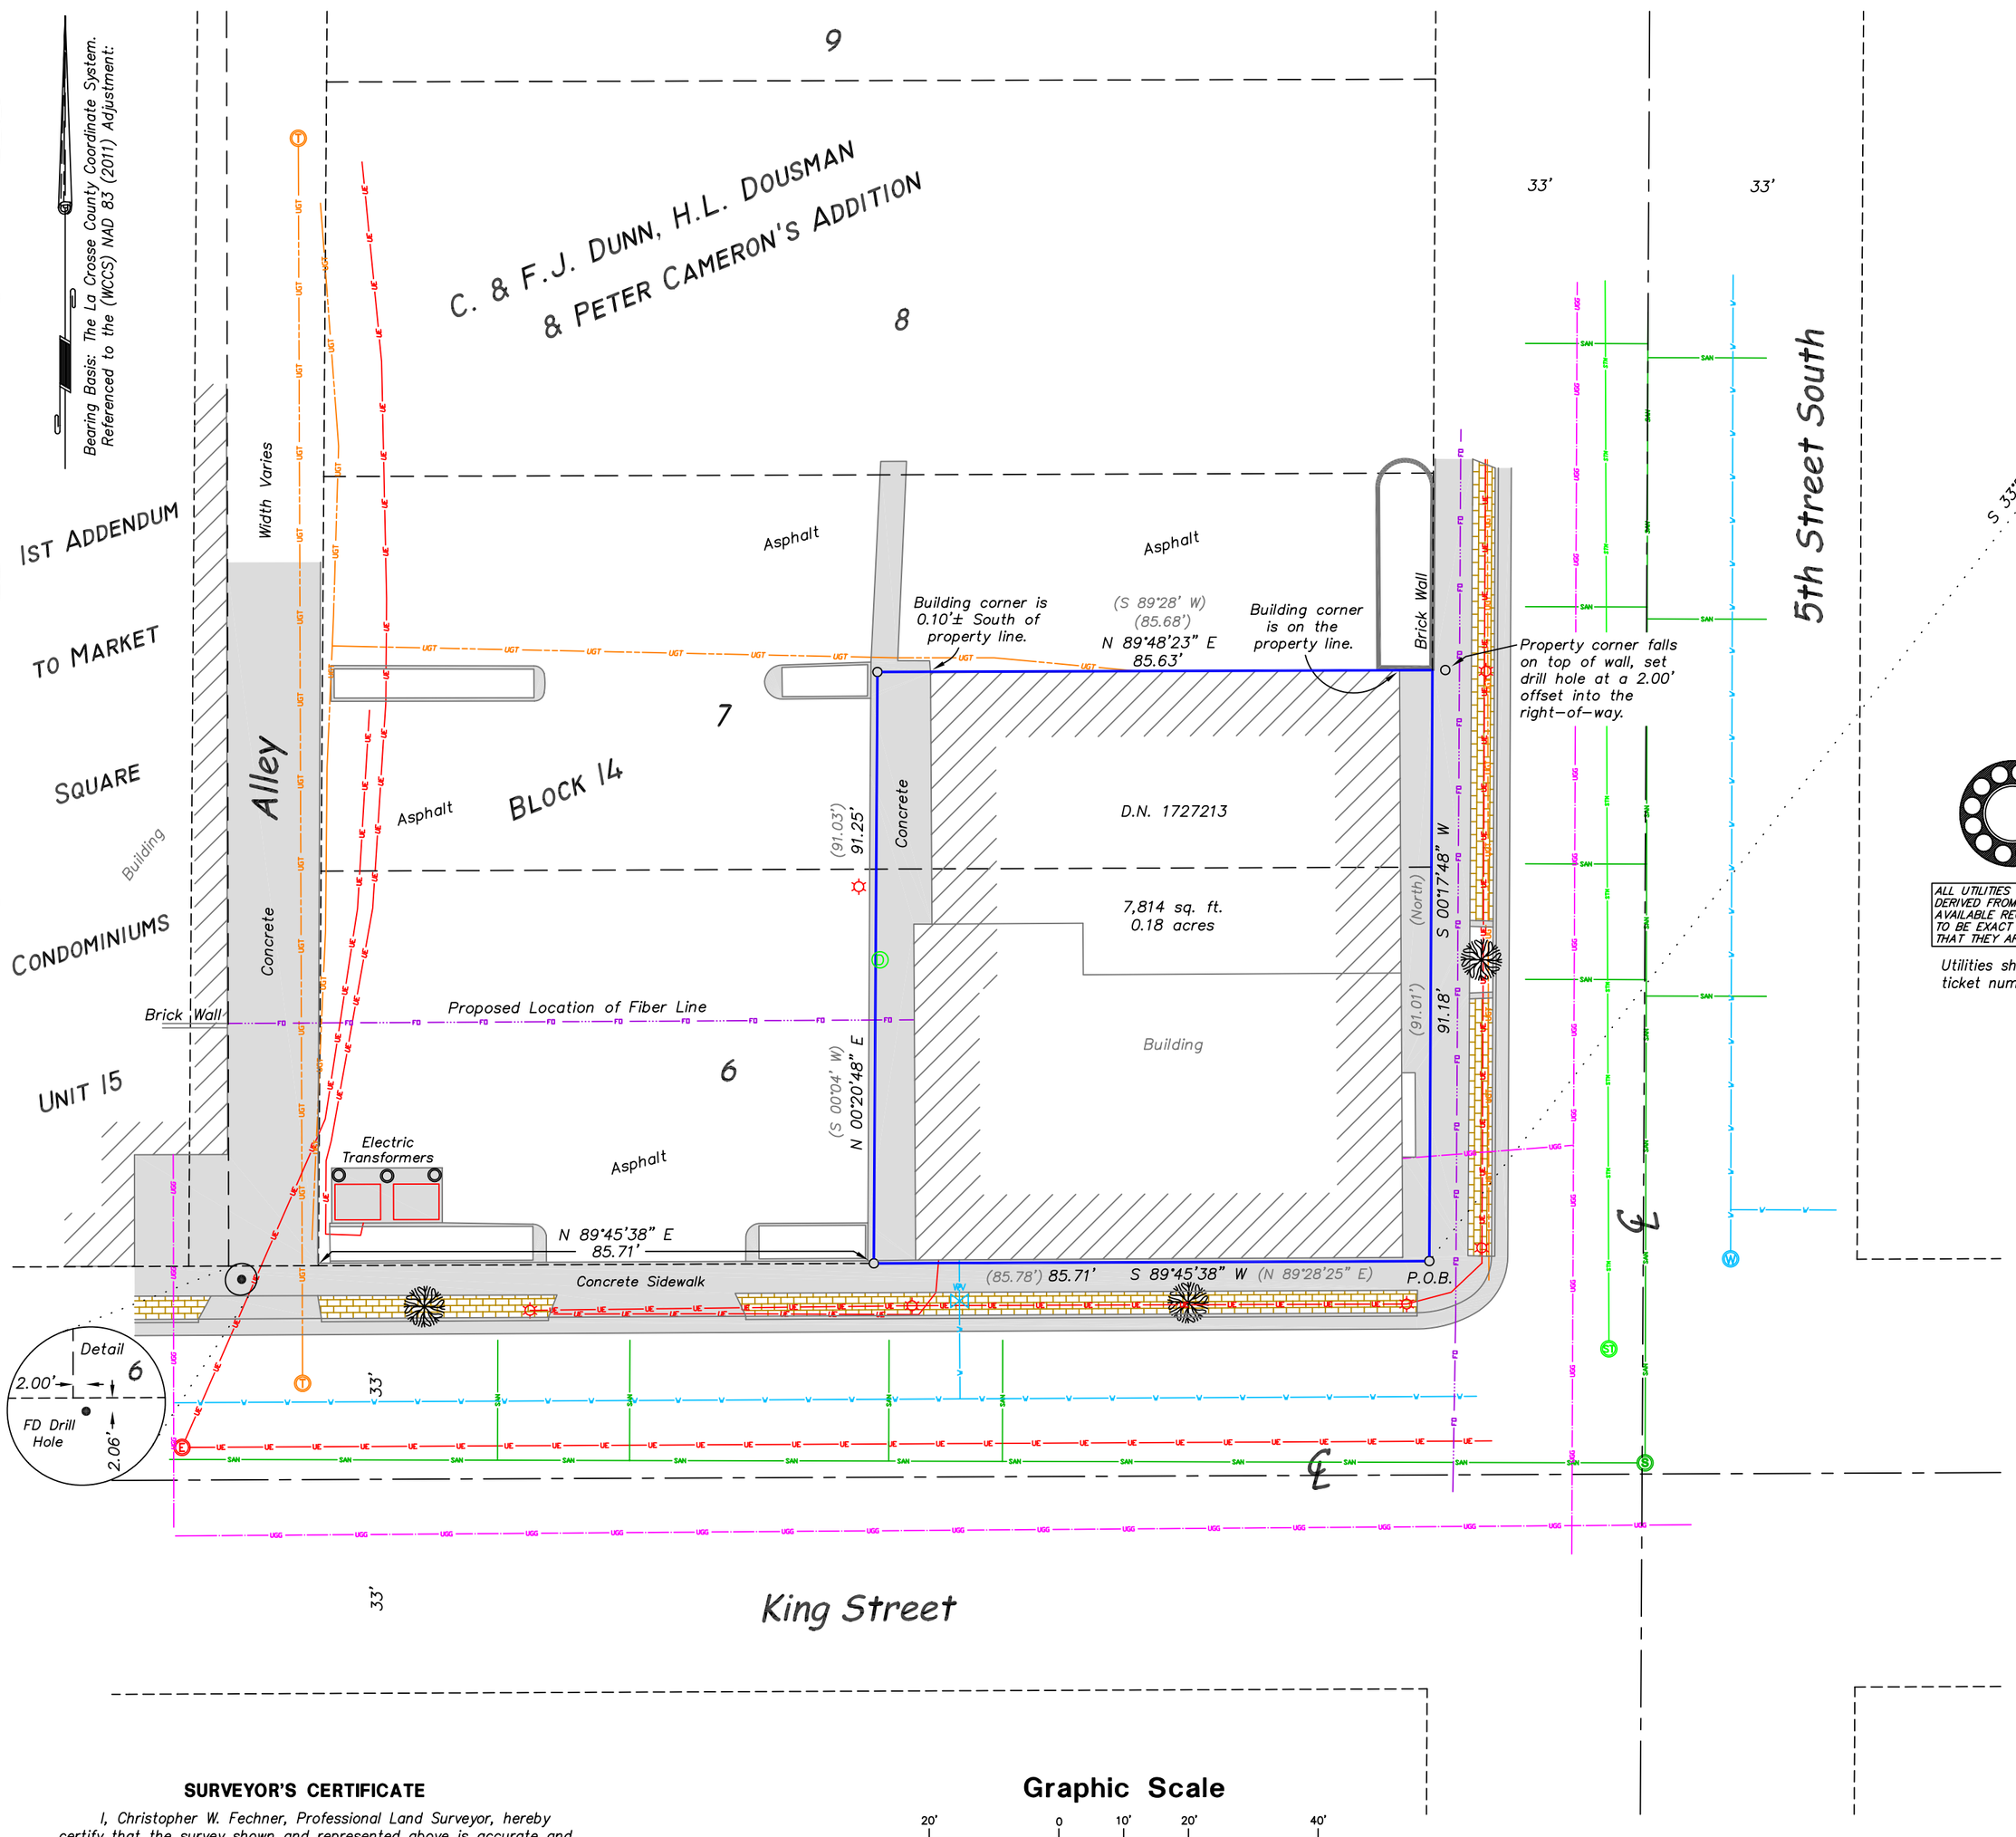

SURVEYOR'S CERTIFICATE

I, Christopher W. Fechner, Professional Land Surveyor, hereby certify that the survey shown and represented above is accurate and true to the best of my knowledge and belief and that there are no visible encroachments other than those shown.

Christopher W. Fechner PLS 2448

Graphic Scale

20' 0 10' 20' 40'

(IN FEET)
1 inch = 20 ft.

Coulee Region Land Surveyors
917 SOUTH 4TH STREET - P.O. BOX 1954
LA CROSSE, WISCONSIN 54601
PHONE (608) 784-1614 FAX (608) 784-1408
www.couleeregionlandsurveyors.com

Site Survey
Existing Conditions
School District of La Crosse

SURVEY FOR
HSR Associates

The East 1/2 of Lot 6, and the East 1/2 of the South 1/2 of Lot 7, Block 14, C. & F. J. Dunn, H.L. Dousman, Peter Cameron's Add.; located in the NE-NE, Section 6, T15N-R6W; City of La Crosse, La Crosse County WI 228 5th Street South

DRAWN BY: CF TS	DATE: 10/8/2019
REVISED BY:	DATE:
SCALE: 1" = 20'	CREW: RC TS LF
PROJECT NO.: S-7618	SHEET 1 OF 1