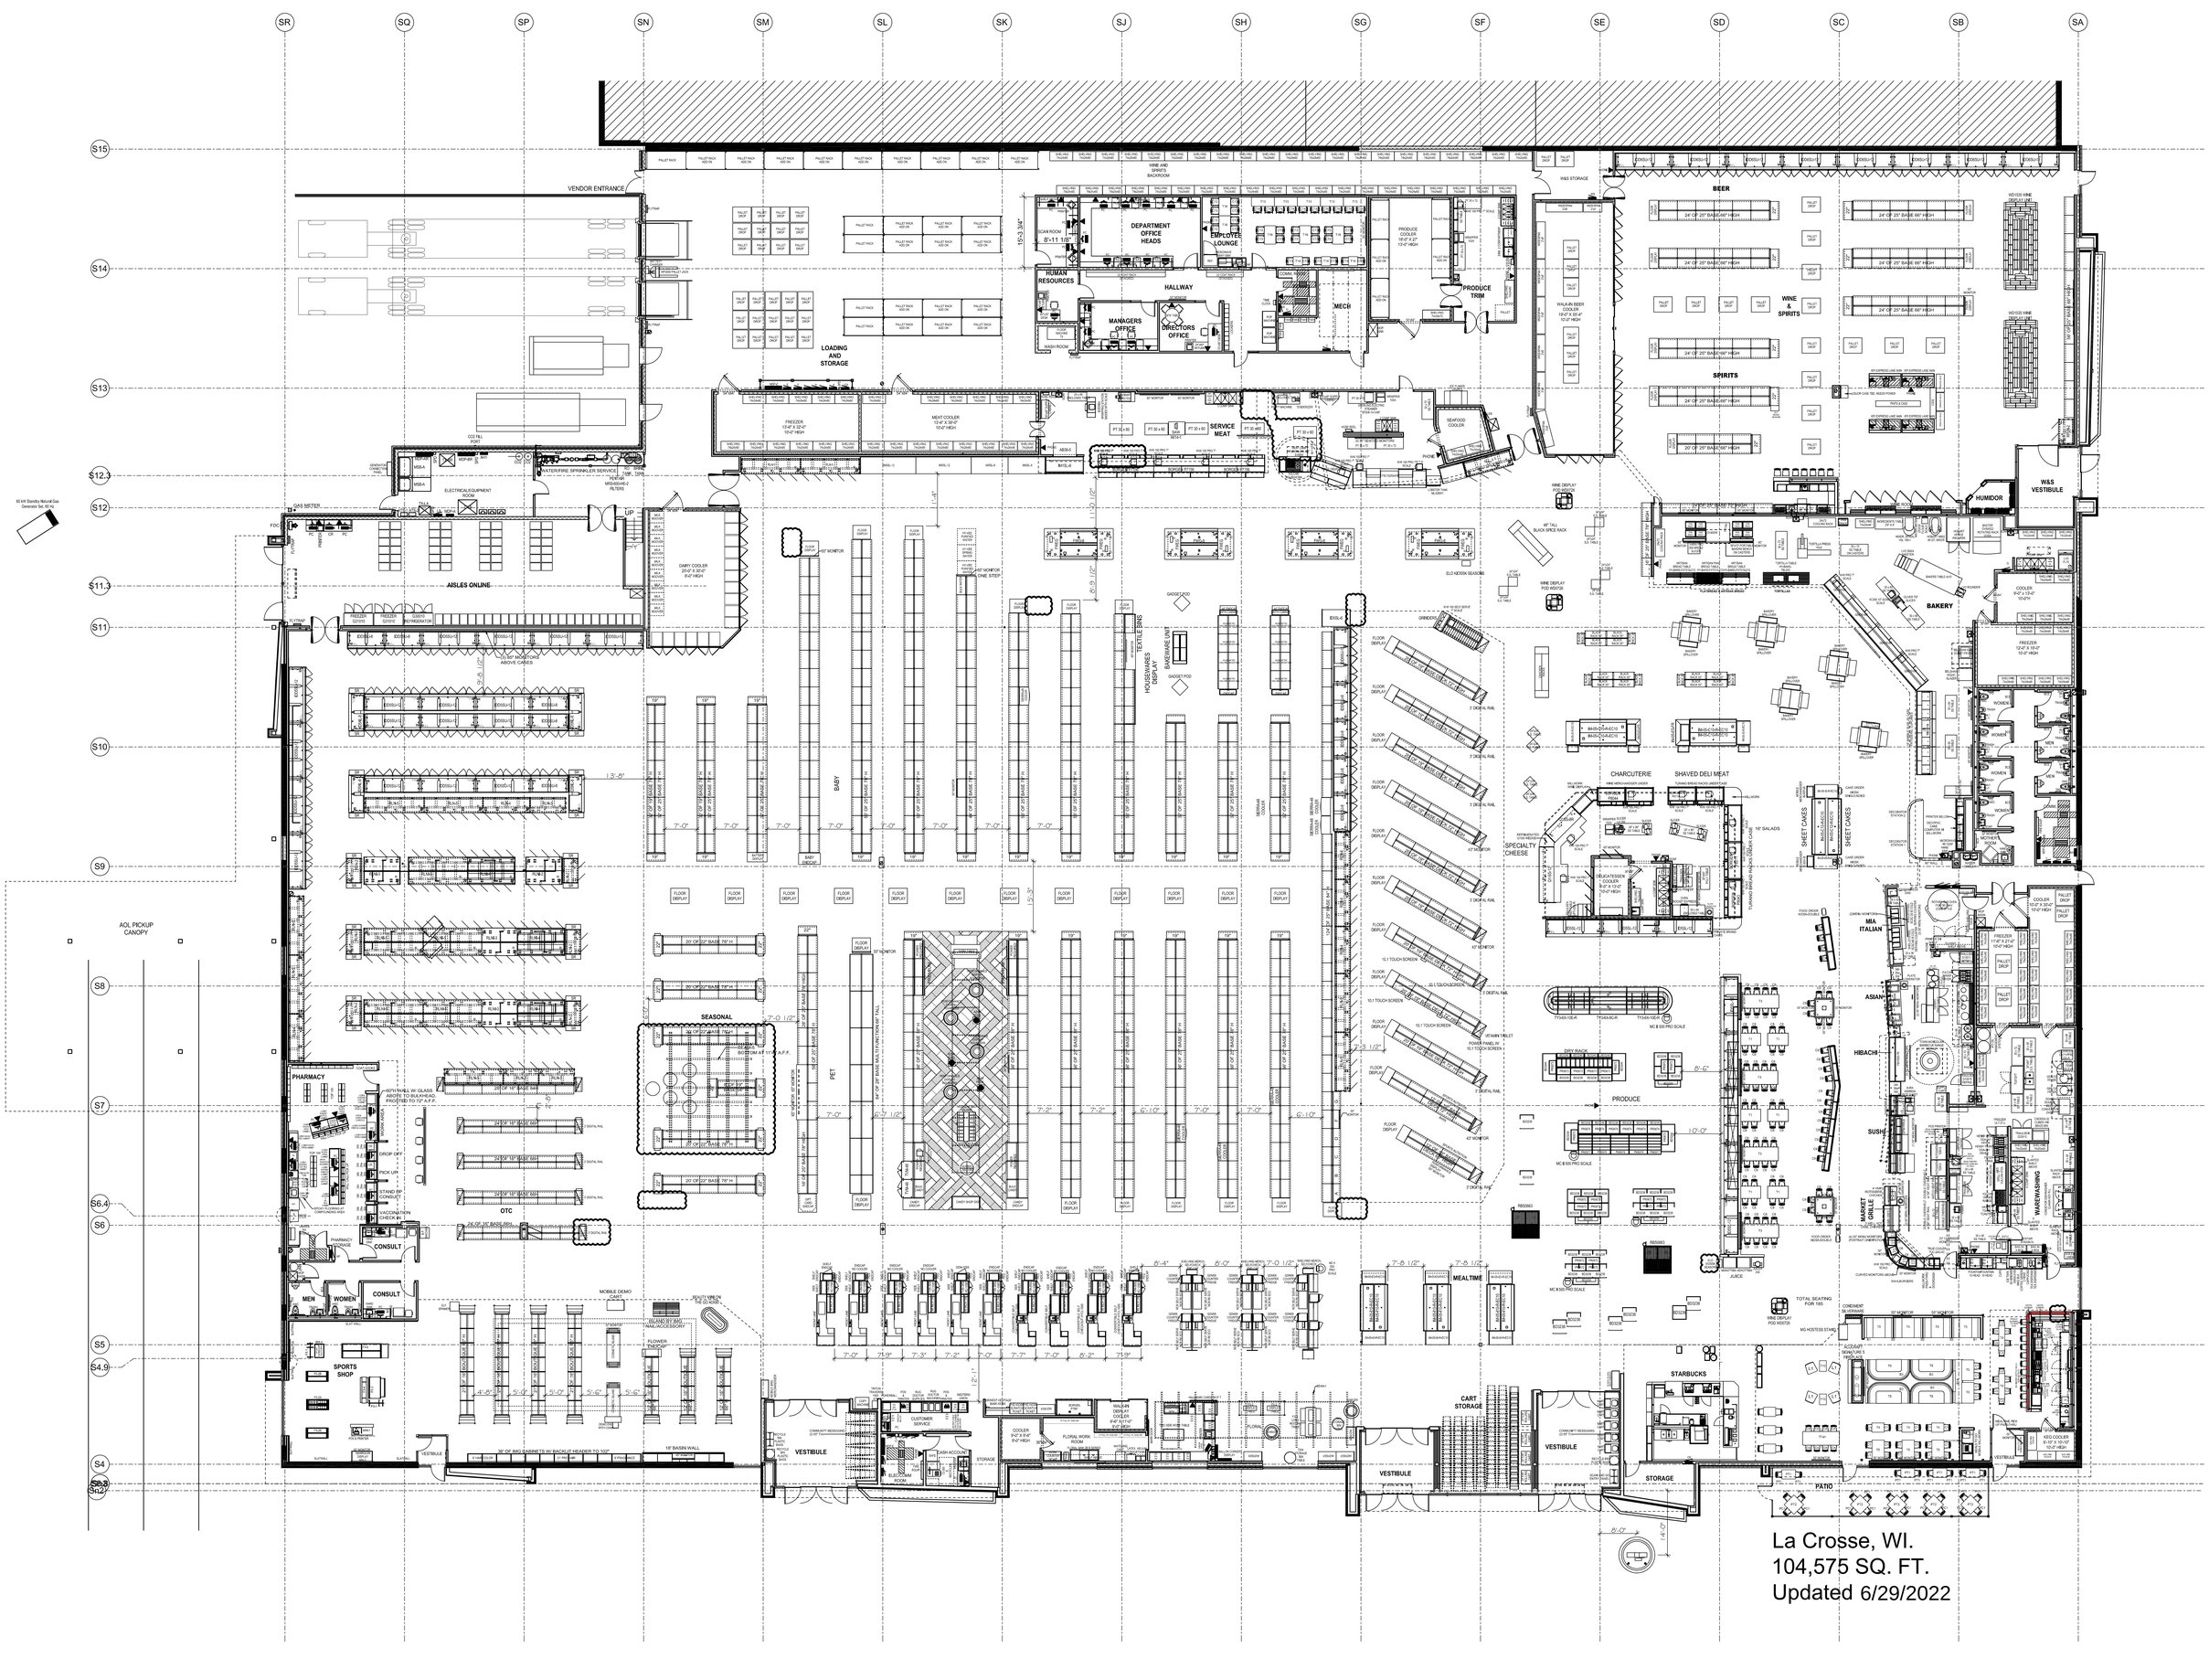
SR
SQ
SP
SN
SM
SL
SK
SJ
SH
SG
SF
SE
SD
SC
SB
SA
S15
S14
S13
S12.4
S12
S11.4
S11
S10
S9
S8
S7
S6.4
S6
S5
S4.9
S4
S3.8
S3.2
VENDOR ENTRANCE
LOADING AND STORAGE
HUMAN RESOURCES
DEPARTMENT OFFICE HEADS
EMPLOYEE LOUNGE
HALLWAY
MANAGERS OFFICE
DIRECTORS OFFICE
MECH
PRODUCE TRIM
PRODUCE COOLER 15'-0" X 37' 10'-0" HIGH
WINE AND SPIRITS BACKROOM
W&S STORAGE
BEER
WINE & SPIRITS
SPIRITS
W&S VESTIBULE
HUMIDOR
BAKERY
MEALTIME
SEAFOOD COOLER
SERVICE MEAT
MEAT COOLER 13'-8" X 39'-0" 10'-0" HIGH
FREEZER 13'-8" X 32'-0" 10'-0" HIGH
DAIRY COOLER 15'-0" X 30'-0" 8'-0" HIGH
AISLES ONLINE
PHARMACY
CONSULT
SPORTS SHOP
SEASONAL
PET
BABY
HOUSEWARES
TEXTILE BINS
BAKEWARE UNIT
OTC
PRODUCE
CHARCUTERIE
SHAVED DELI MEAT
SPECIALTY CHEESE
SHEET CAKES
MIA ITALIAN
ASIAN
HIBACHI
SUSHI
MARKET GRILLE
MARKETSIDE
STARBUCKS
CART STORAGE
VESTIBULE
STORAGE
PATIO
AOL PICKUP CANOPY
GAS METER
ELECTRICAL/EQUIPMENT ROOM
WATER/FIRE SPRINKLER SERVICE
CO2 FILL PORT
60 kW Standby Natural Gas Generator Set 30 hr
La Crosse, WI.
104,575 SQ. FT.
Updated 6/29/2022