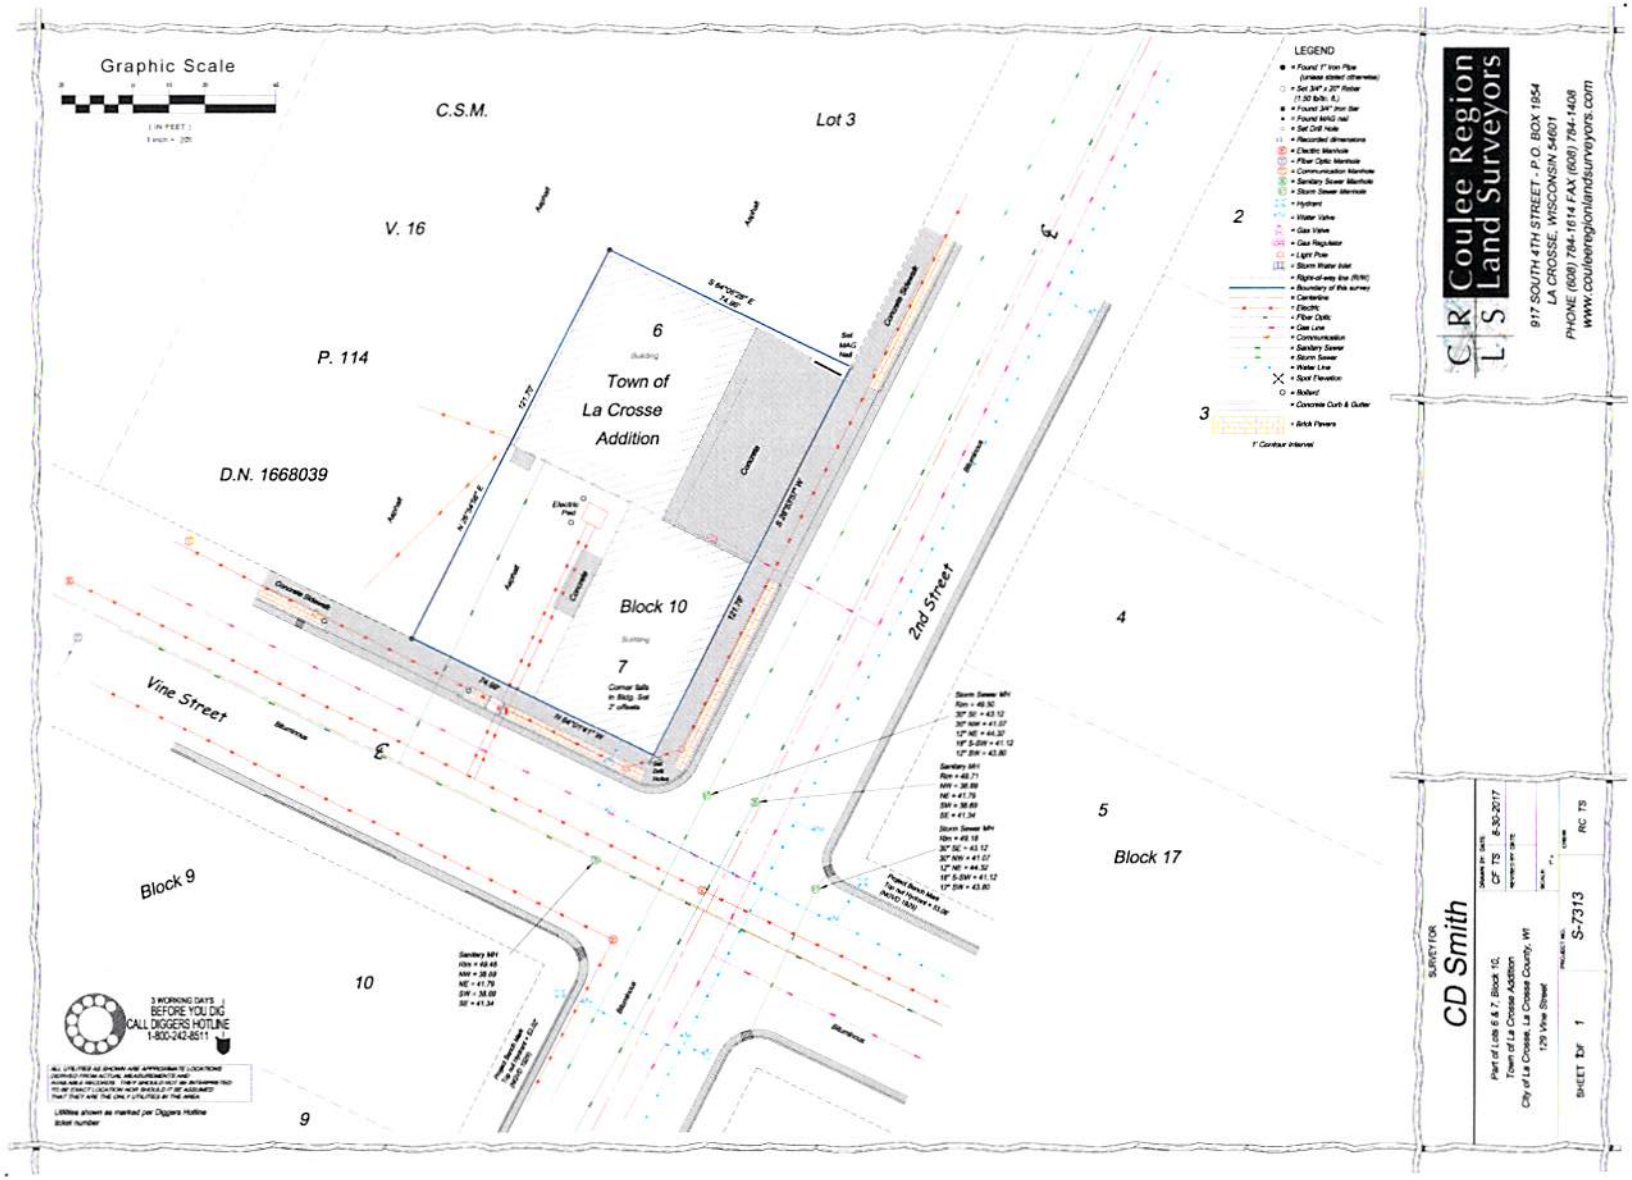
Graphic Scale
C.S.M.
Lot 3
V. 16
P. 114
D.N. 1668039
6
Town of
La Crosse
Addition
Block 10
7
Vine Street
2nd Street
Block 9
10
9
5
Block 17
4
3
2
LEGEND
3 WORKING DAYS
BEFORE YOU DIG
CALL DIGGERS HOTLINE
1-800-242-8511
Utilities shown as marked per Diggers Hotline
ticket number
Coulee Region
Land Surveyors
917 SOUTH 4TH STREET - P.O. BOX 1954
LA CROSSE, WISCONSIN 54601
PHONE (608) 784-1614 FAX (608) 784-1408
www.couleeregionlandsurveyors.com
SURVEY FOR
CD Smith
Part of Lots 6 & 7, Block 10,
Town of La Crosse Addition
City of La Crosse, La Crosse County, WI
129 Vine Street
CF TS 8-30-2017
S-7313
RC TS
SHEET 1 OF 1