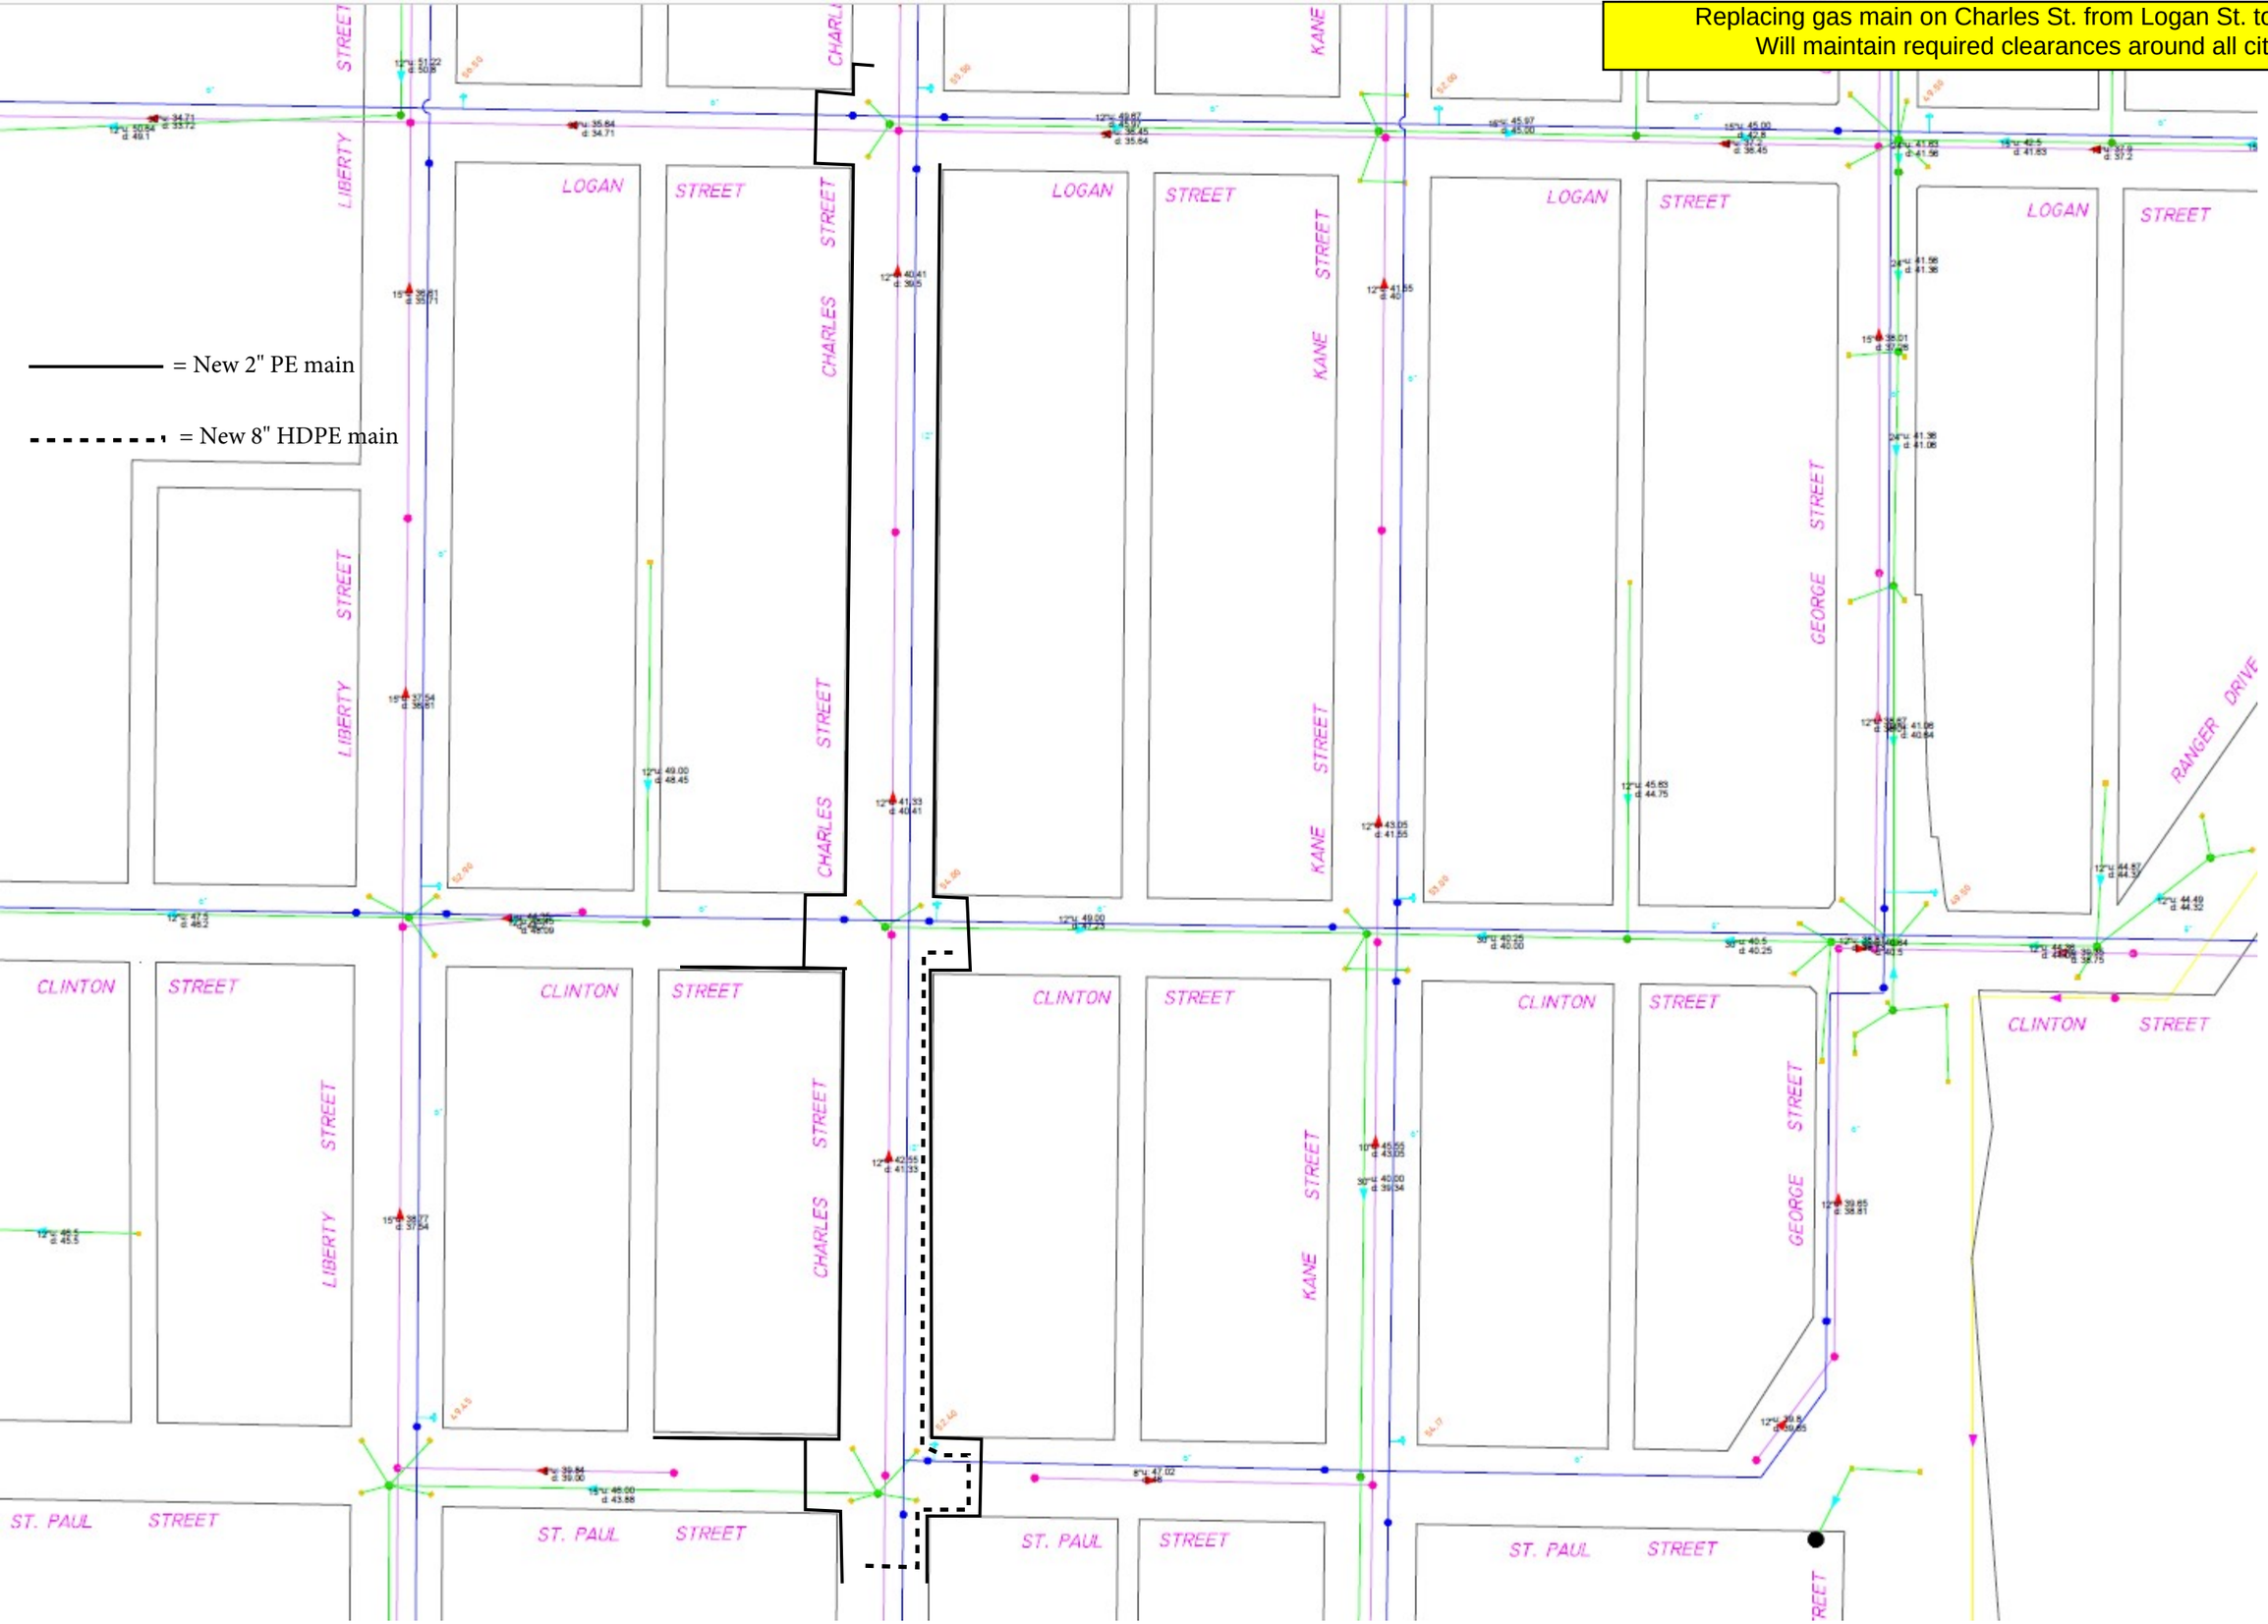Replacing gas main on Charles St. from Logan St. to Saint Paul St.
Will maintain required clearances around all city utilities.