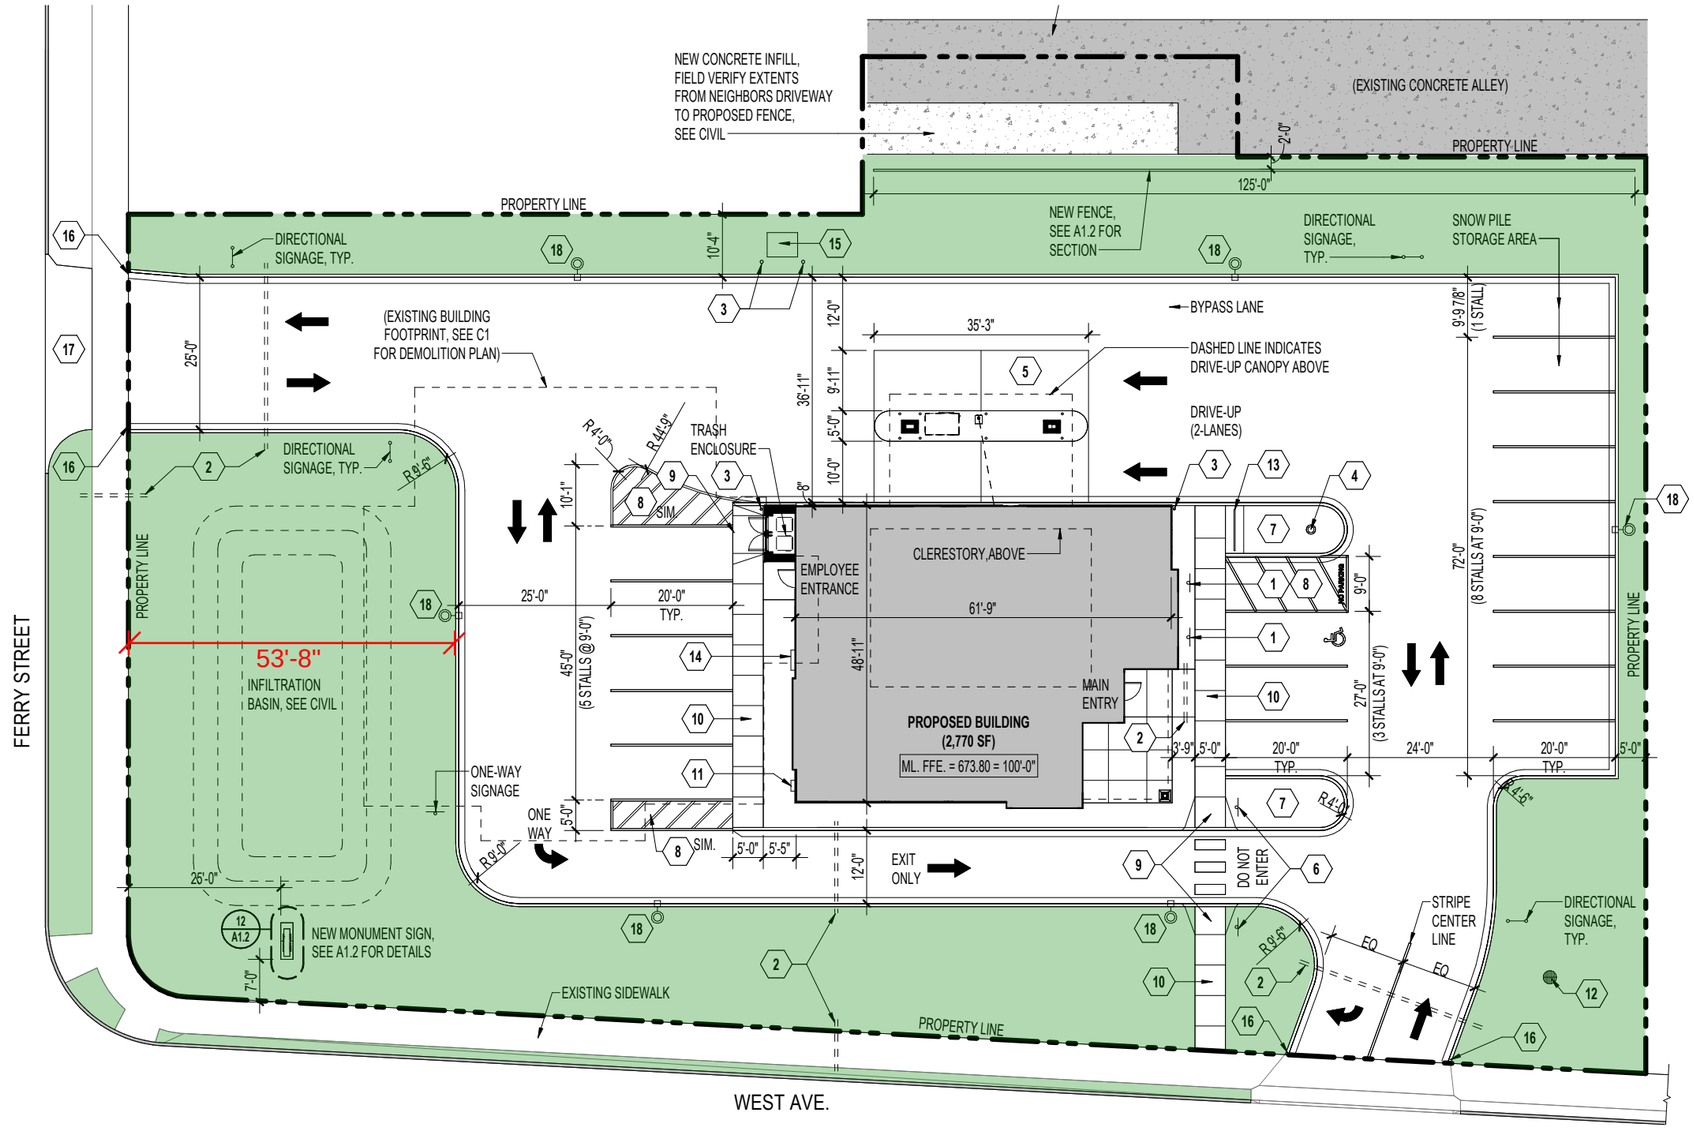

TRUE NORTH PLAN NORTH

SK2

MAYO EMPLOYEES FEDERAL CREDIT UNION

605 WEST AVE S.
LA CROSSE, WI

HTG architects