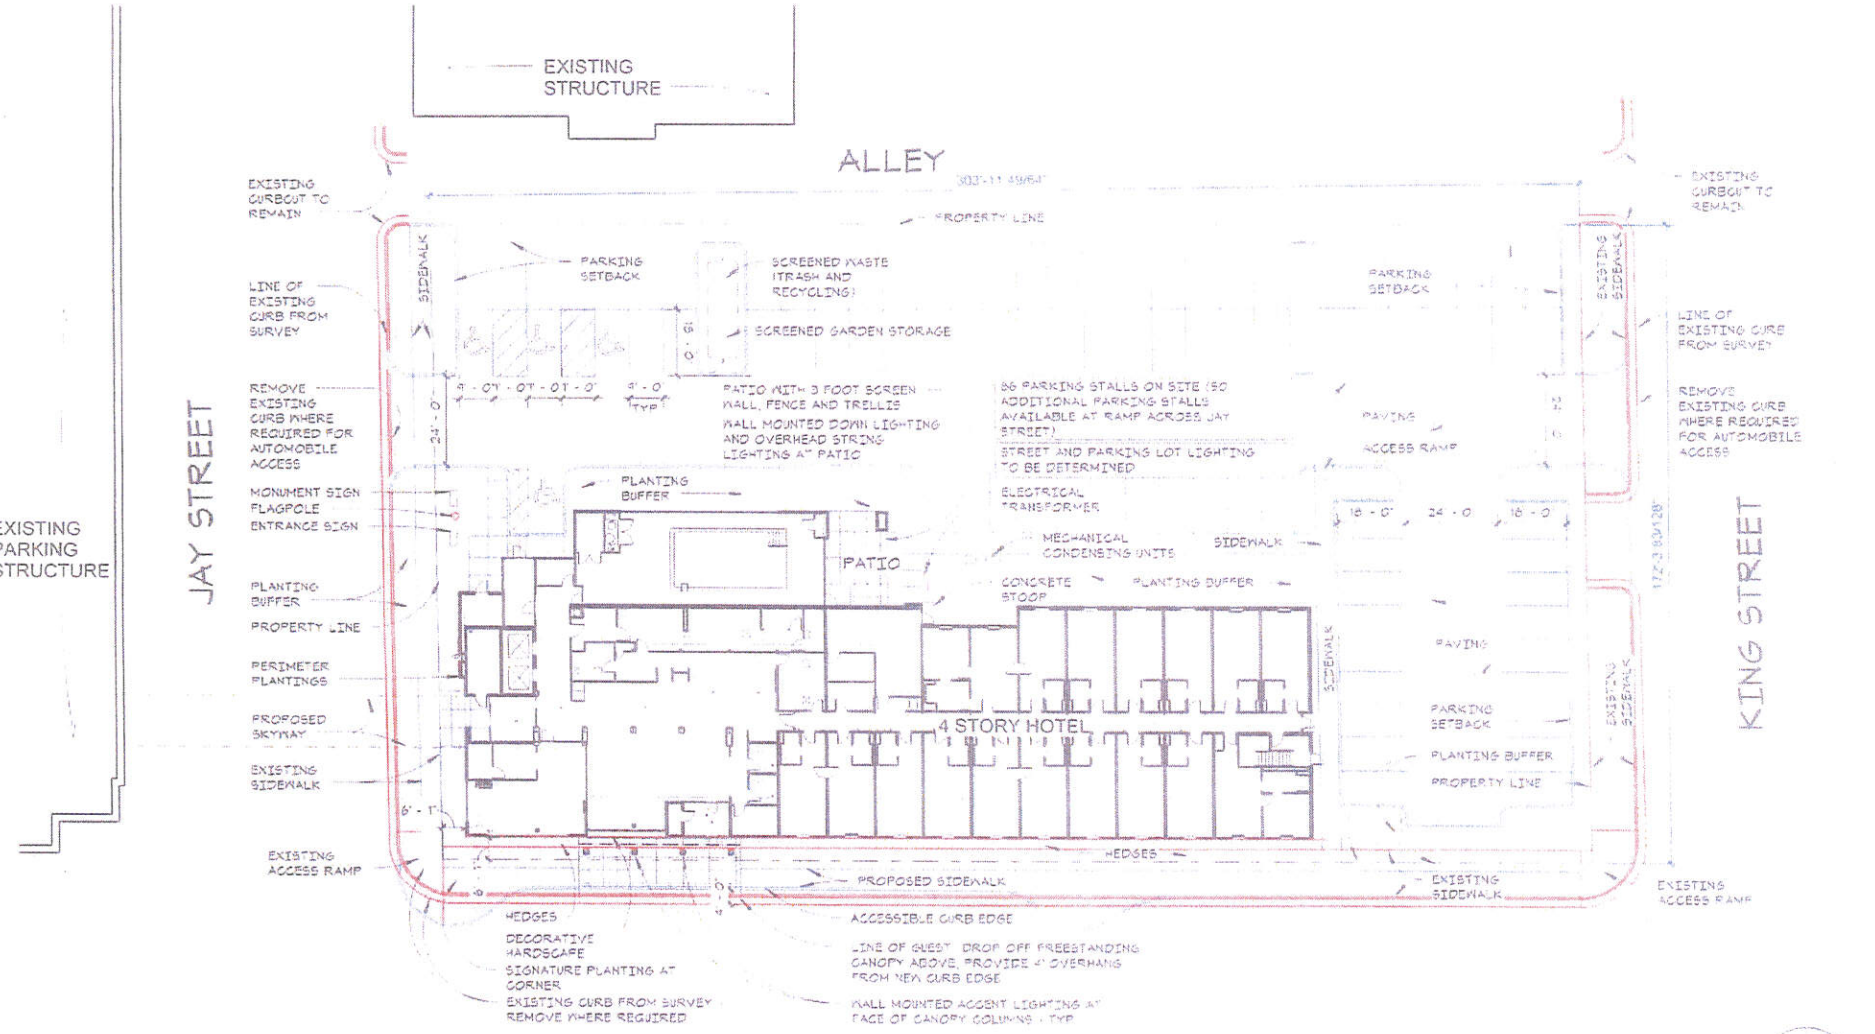

1 **ARCHITECTURAL SITE PLAN**

ID3.11 1" = 30'-0"

06/05/15

Home2 - Hilton

REZONING PETITION EXHIBIT