PROJECT ID 5991-07-84/85
C OF LA CROSSE, GREEN BAY STREET
9TH STREET S TO 14TH STREET S
LOC STR, LA CROSSE COUNTY

PROTECTED BICYCLE FACILITIES

PRELIMINARY 10/2/2025

Scale: 1 IN:40 FT

NOTE: AERIAL IMAGERY MAY BE OUT OF DATE AND SHALL BE USED FOR INFORMATIONAL PURPOSES ONLY; MAY VARY FROM PRESENT-DAY CONDITIONS. RIGHT OF WAY IMPORTED FROM LA CROSSE GIS WEBSITE. LOCATIONS NOT EXACT.

LEGEND

- PAVEMENT
- SIDEWALK
- PROTECTED BIKE LANE
- BUFFER
- TERRACE
- RIGHT OF WAY (APPROX.)
- CURB AND GUTTER

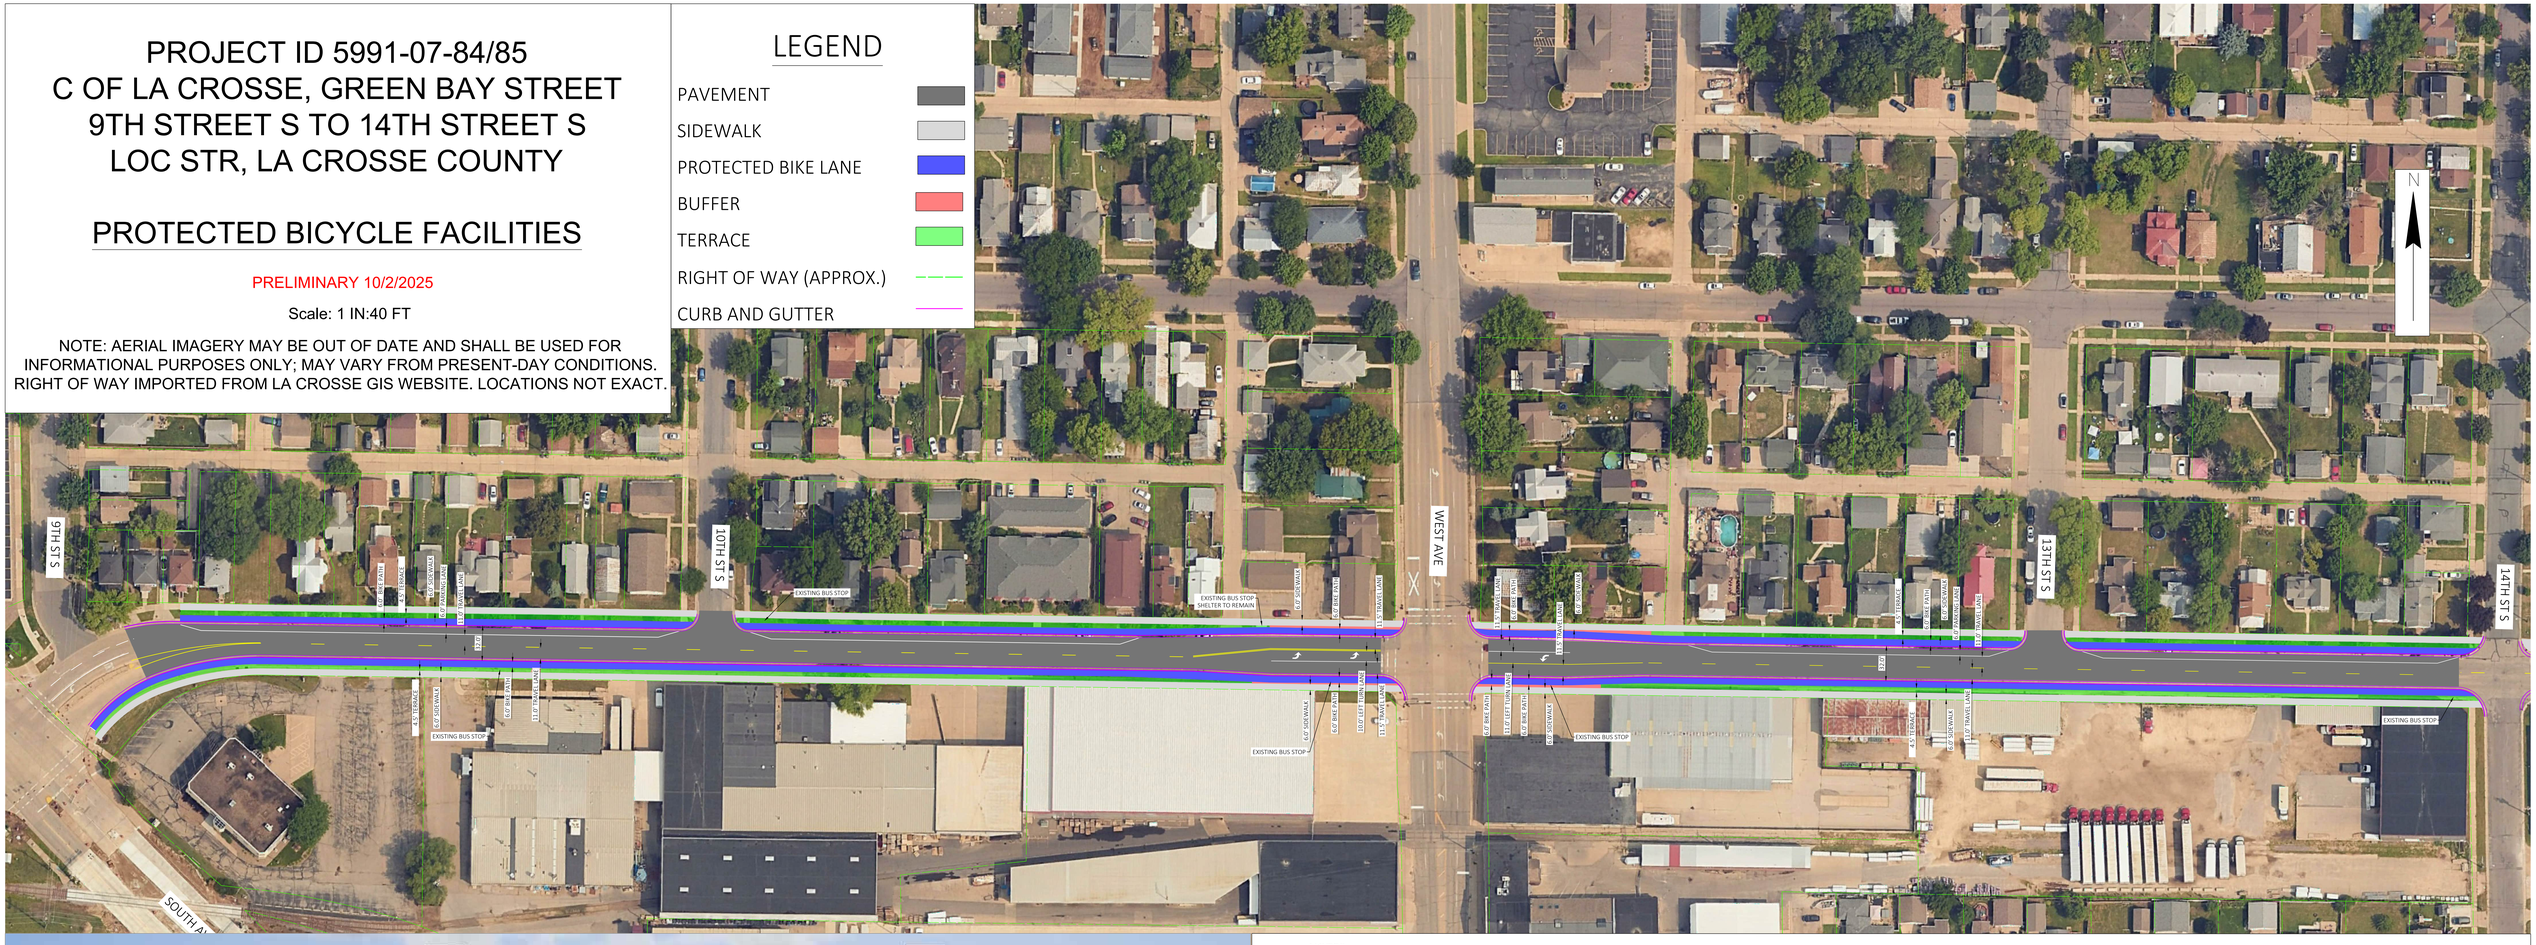

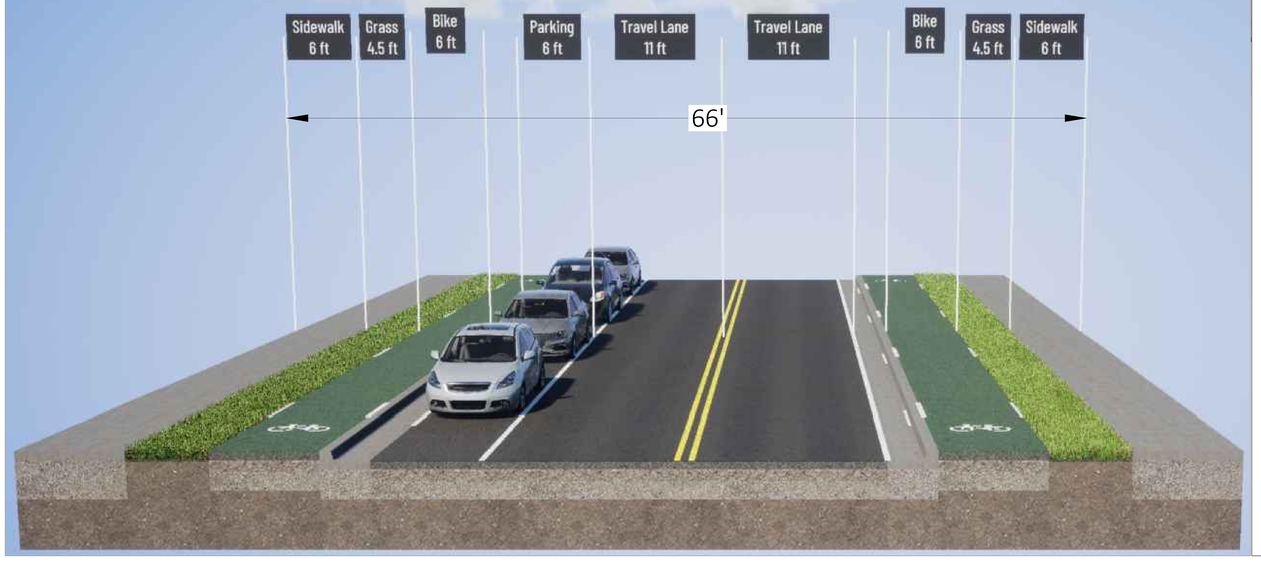

NOTES:

- PARKING-NORTH SIDE ONLY.
- CONSISTENT CROSS SECTION FOR ENTIRE PROJECT.
- ADDITIONAL CONSIDERATION NEEDED FOR INTERACTION BETWEEN BIKE LANE AND BUS STOP NEAR NW CORNER OF GREEN BAY ST AND WEST AVE INTERSECTION.