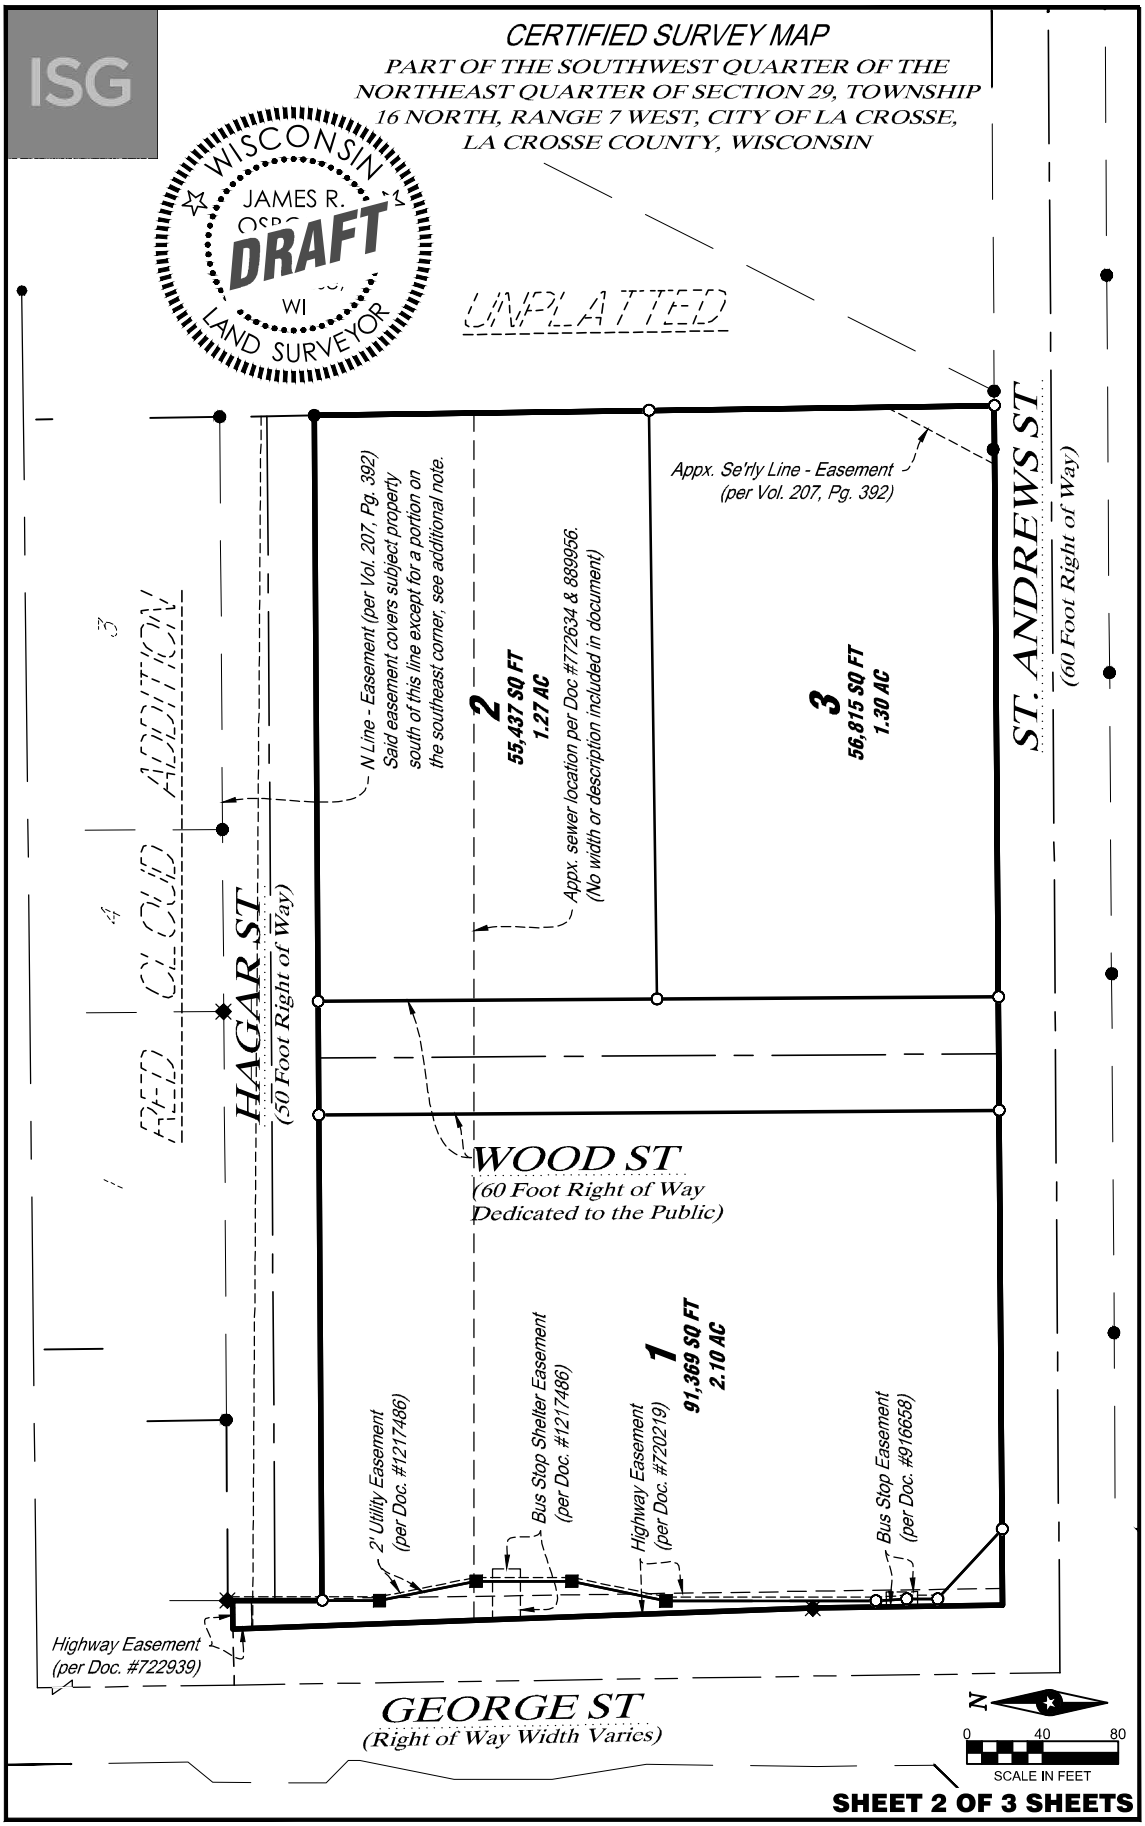
ISG
CERTIFIED SURVEY MAP
PART OF THE SOUTHWEST QUARTER OF THE NORTHEAST QUARTER OF SECTION 29, TOWNSHIP 16 NORTH, RANGE 7 WEST, CITY OF LA CROSSE, LA CROSSE COUNTY, WISCONSIN
WISCONSIN
JAMES R.
DRAFT
WI
LAND SURVEYOR
UNPLATTED
ST. ANDREWS ST
(60 Foot Right of Way)
Appx. Se'rly Line - Easement
(per Vol. 207, Pg. 392)
N Line - Easement (per Vol. 207, Pg. 392)
Said easement covers subject property
south of this line except for a portion on
the southeast corner, see additional note.
2
55,437 SQ FT
1.27 AC
Appx. sewer location per Doc #772634 & 889956.
(No width or description included in document)
3
56,815 SQ FT
1.30 AC
HAGAR ST
(50 Foot Right of Way)
WOOD ST
(60 Foot Right of Way
Dedicated to the Public)
1
91,369 SQ FT
2.10 AC
2' Utility Easement
(per Doc. #1217486)
Bus Stop Shelter Easement
(per Doc. #1217486)
Highway Easement
(per Doc. #720219)
Bus Stop Easement
(per Doc. #916658)
Highway Easement
(per Doc. #722939)
GEORGE ST
(Right of Way Width Varies)
N
0
40
80
SCALE IN FEET
SHEET 2 OF 3 SHEETS